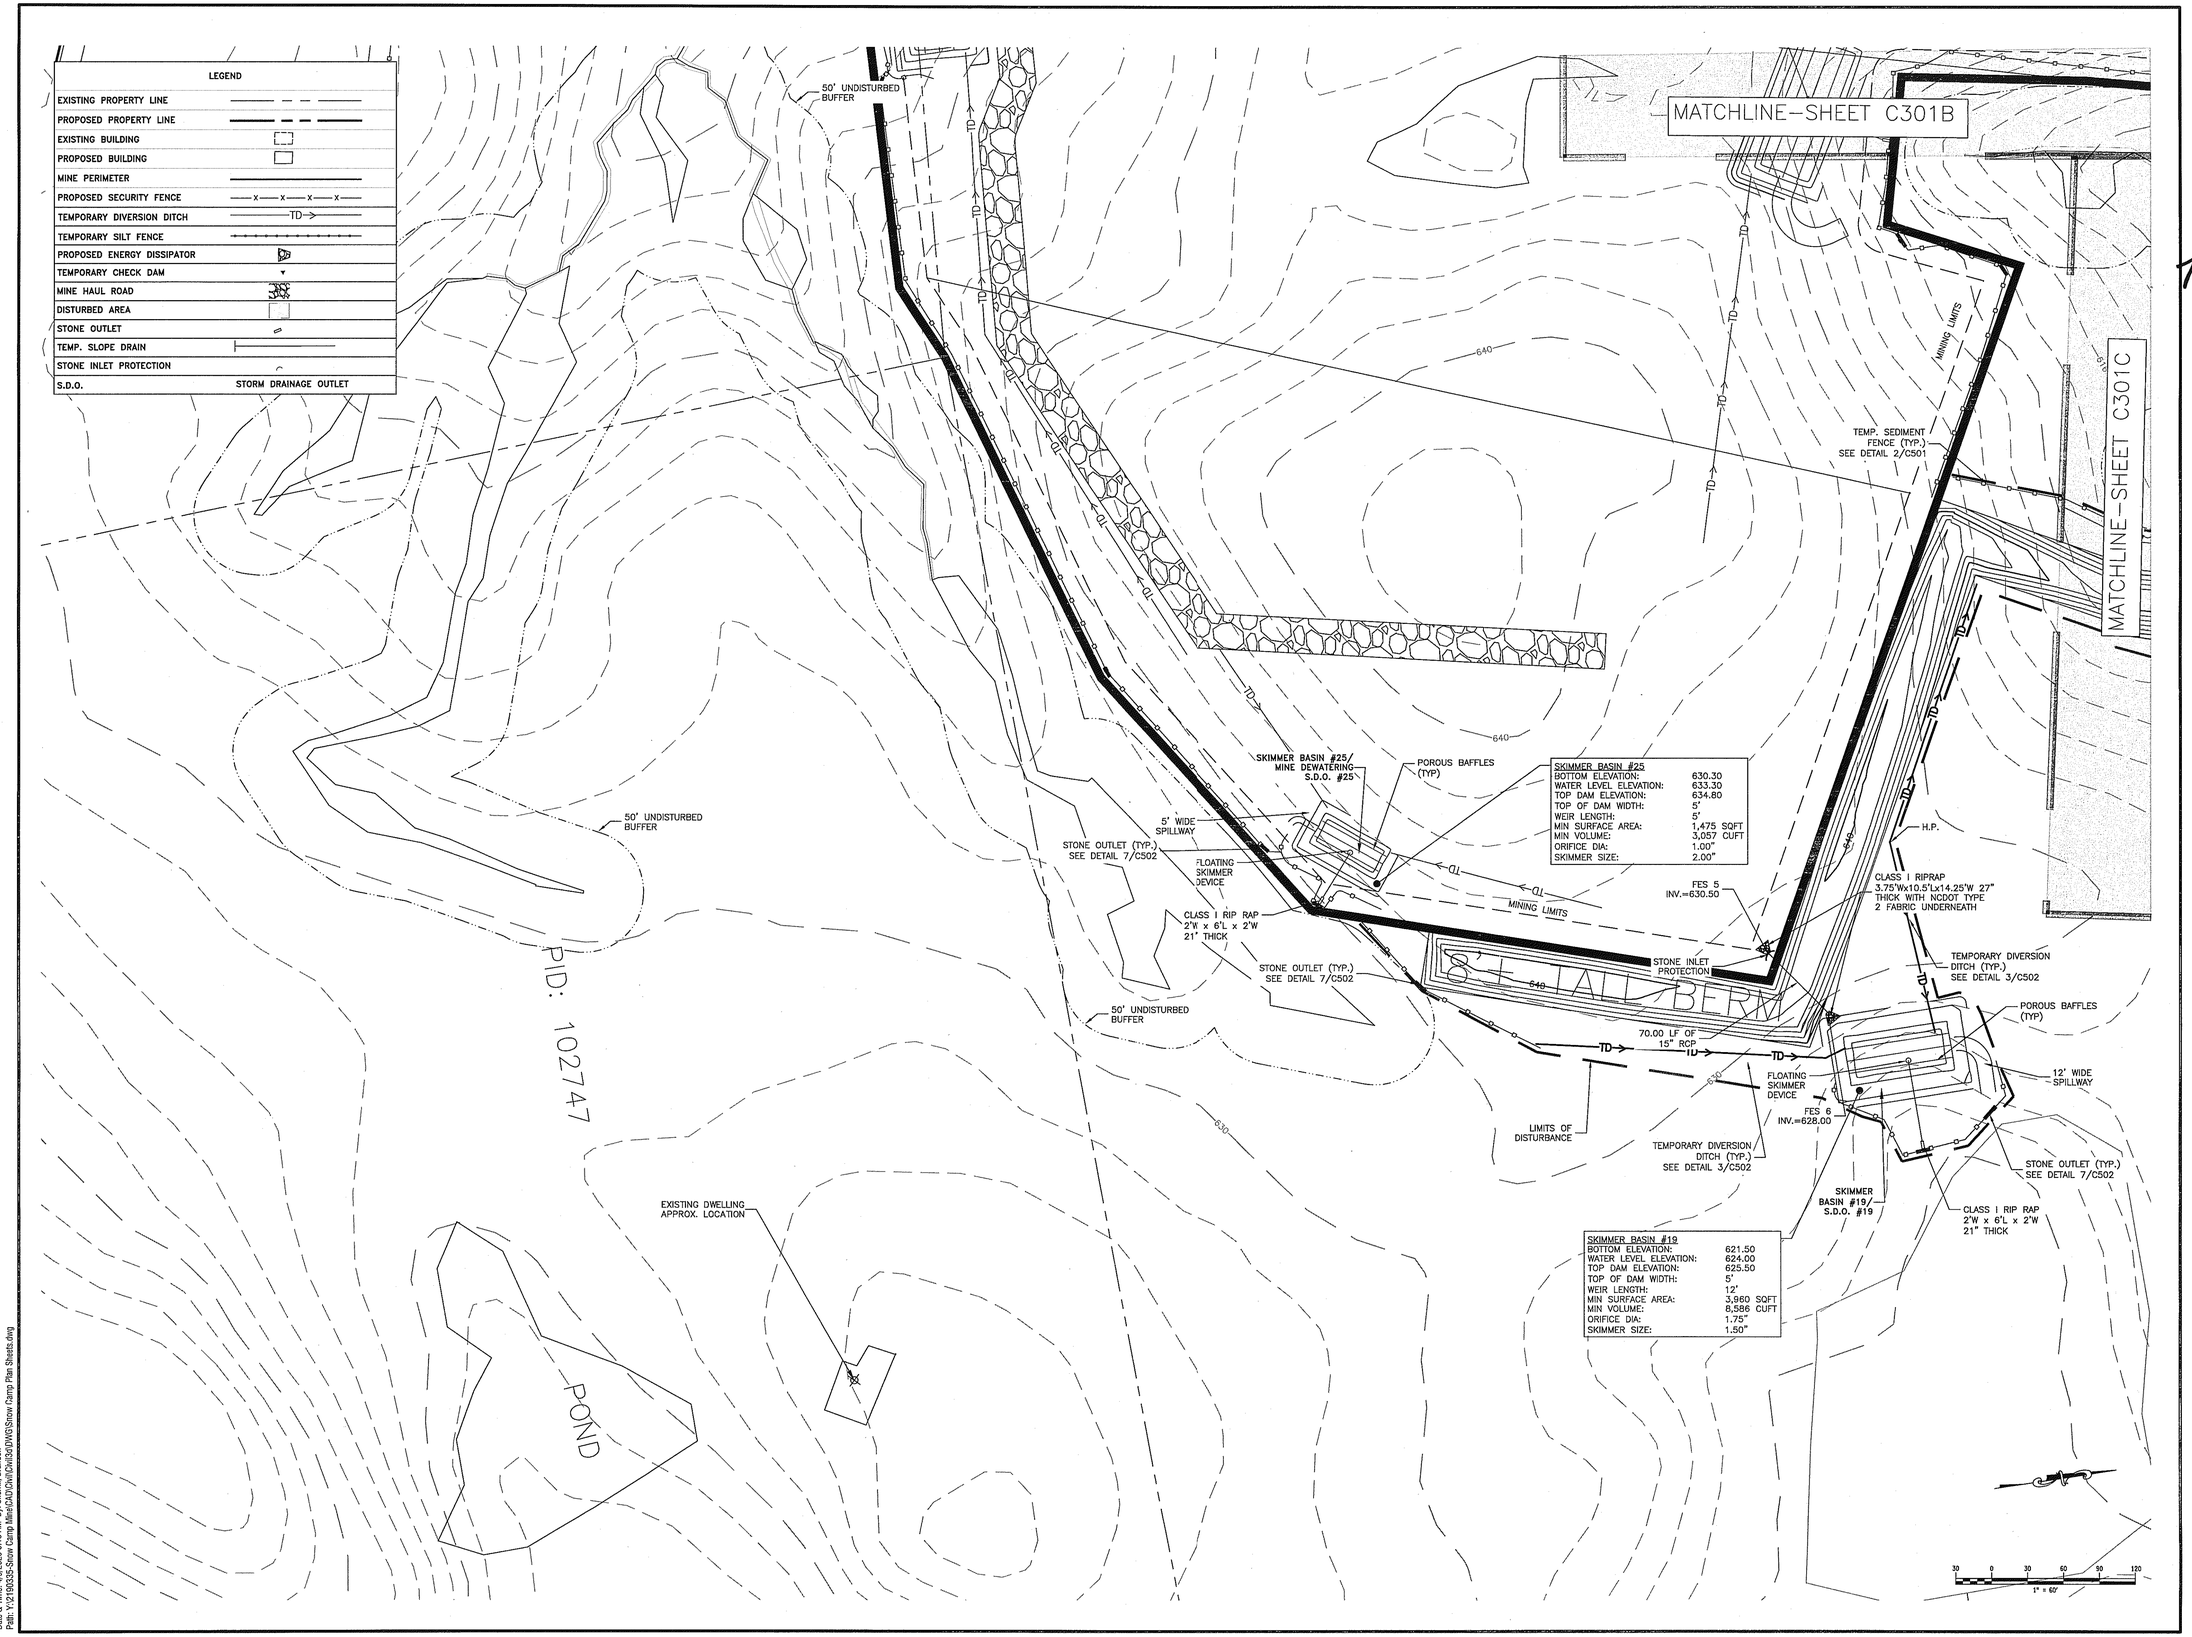

LaBella
Powered by partnership.

615 St. George Square
Suite 300
Winston-Salem, NC 27103
336-842-4065
C#0430
labellapc.com

NORTH CAROLINA PROFESSIONAL SEAL 22052 ENGINEER PAUL A. STIMPSON

4/9/20

© 2019 LaBella Associates

ALAMANCE AGGREGATES, LLC

Mr. Chad Threatt, VP

Snow Camp Mine

NO:	DATE:	DESCRIPTION:
1	3/31/20	NCDEMLR COMMENTS

REVISIONS

PROJECT NUMBER: 2190335

DRAWN BY: KCG/ATC/BWS

REVIEWED BY: PAS

ISSUED FOR: CONSTRUCTION

DATE: 4/9/20

DRAWING NAME:

1"=60' SEDIMENTATION & EROSION CONTROL PLAN

DRAWING NUMBER:

C301D

Date & Time: 4/9/2020 9:13 AM By: Sherrill, Brandon
Path: Y:\2190335-Snow Camp Mine\CAD\Civil\3d\DWG\Snow Camp Plan Sheets.dwg