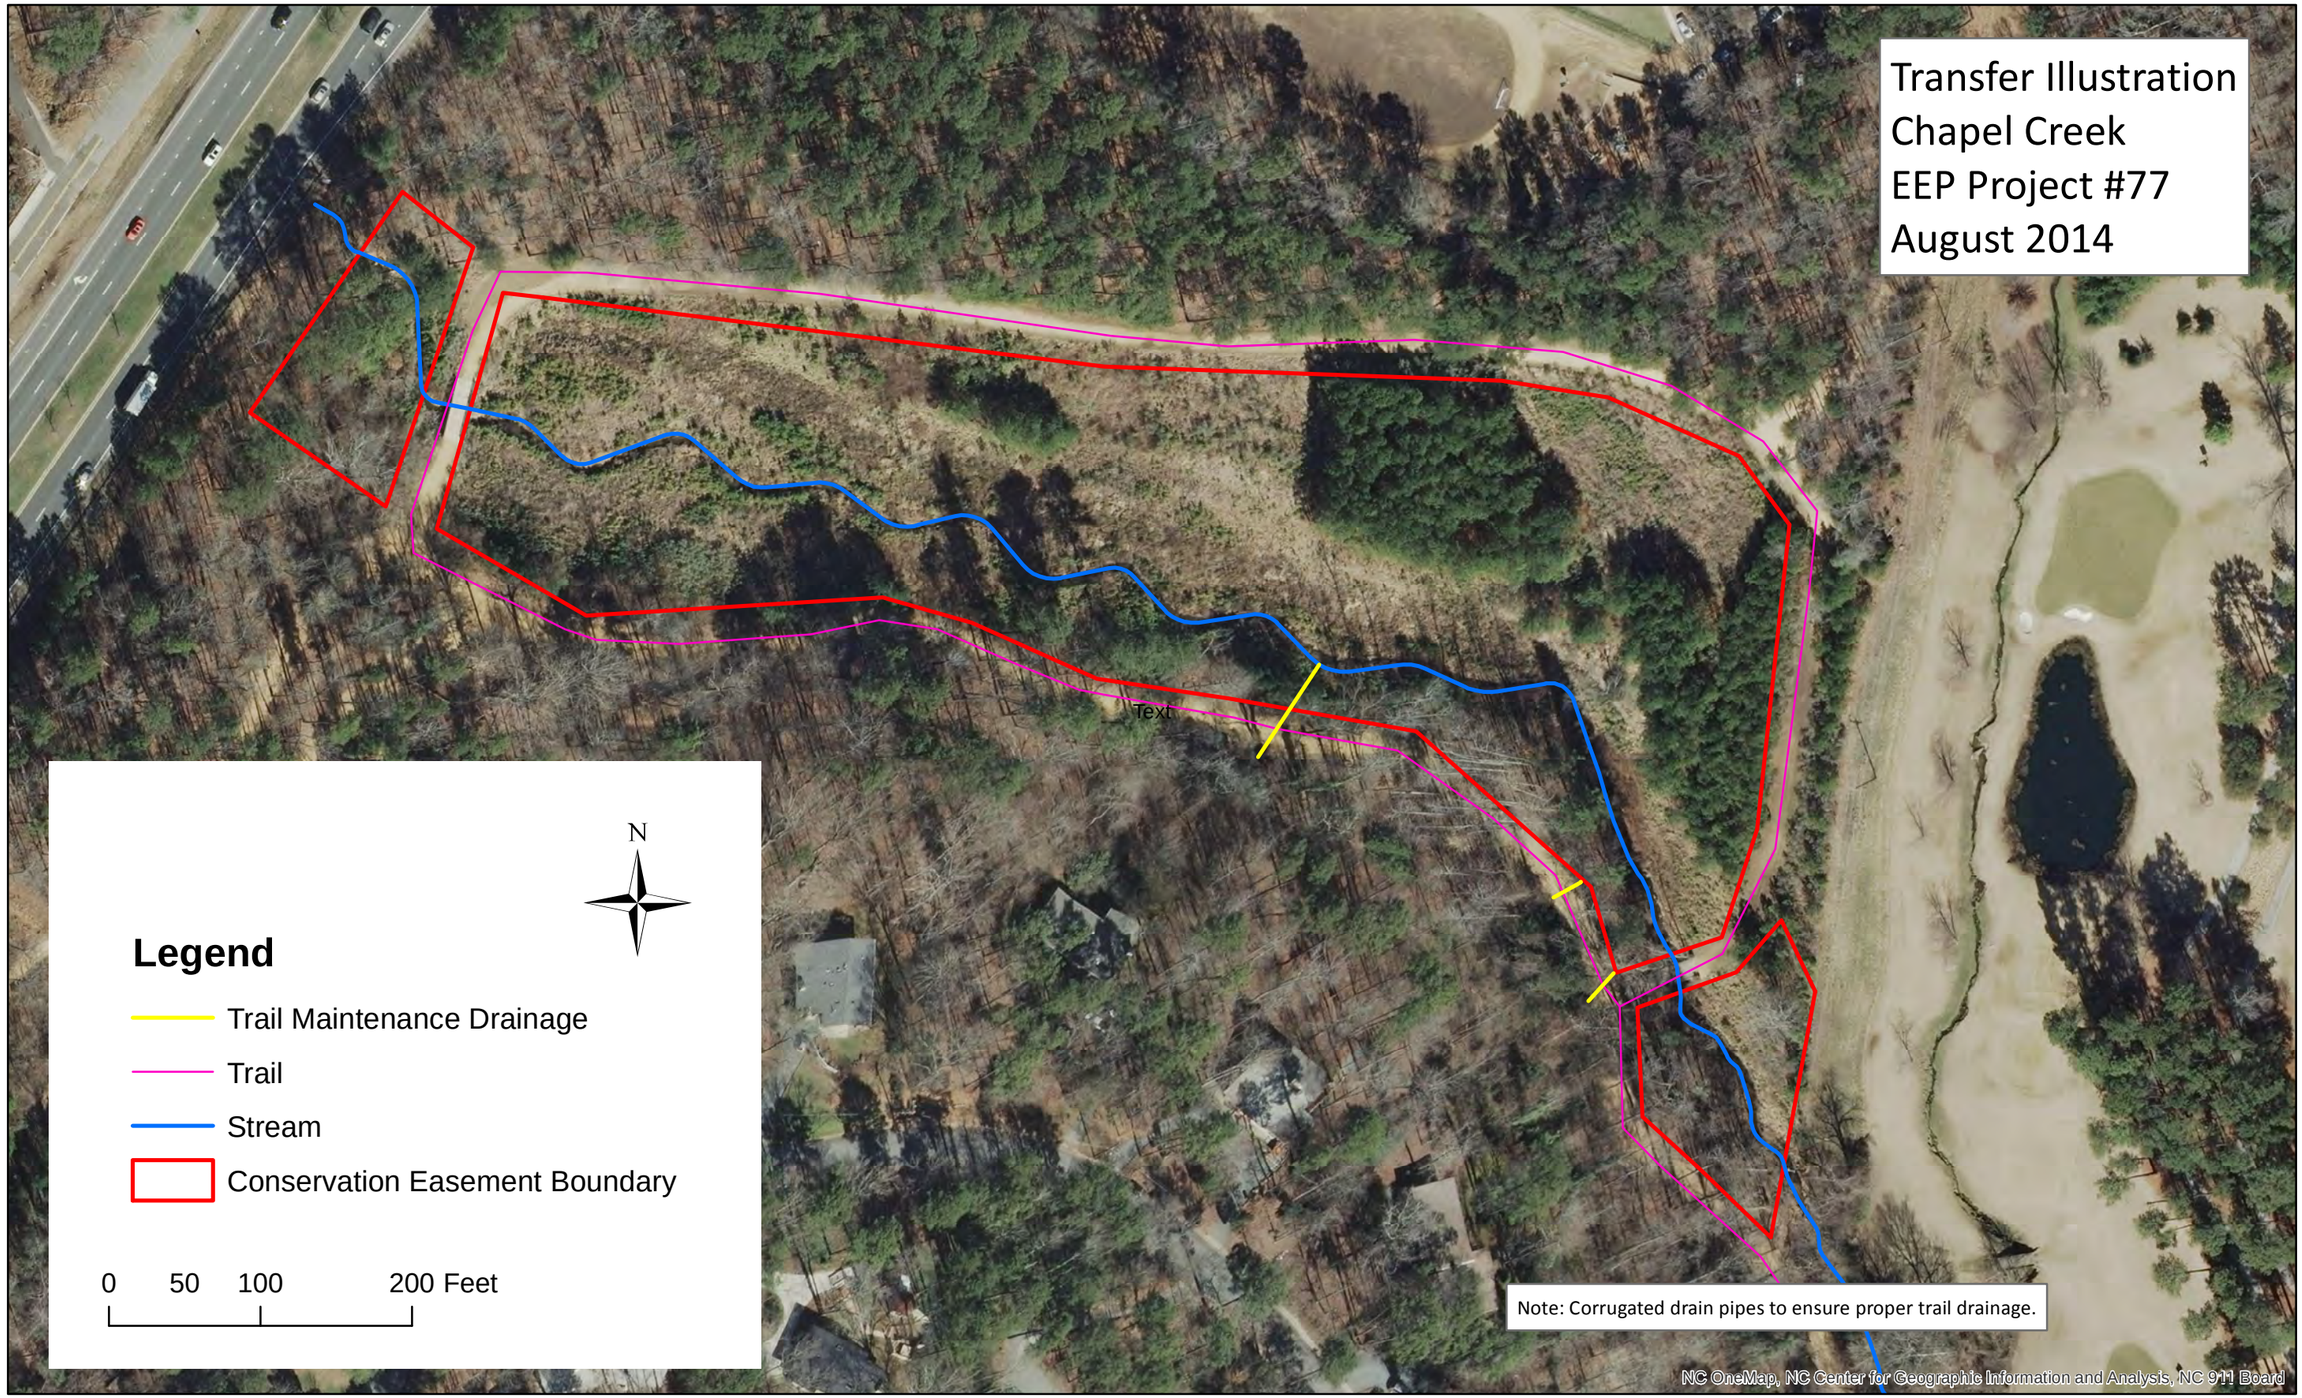
Transfer Illustration
Chapel Creek
EEP Project #77
August 2014
Text
N
Legend
Trail Maintenance Drainage
Trail
Stream
Conservation Easement Boundary
0 50 100 200 Feet
Note: Corrugated drain pipes to ensure proper trail drainage.
NC OneMap, NC Center for Geographic Information and Analysis, NC 911 Board