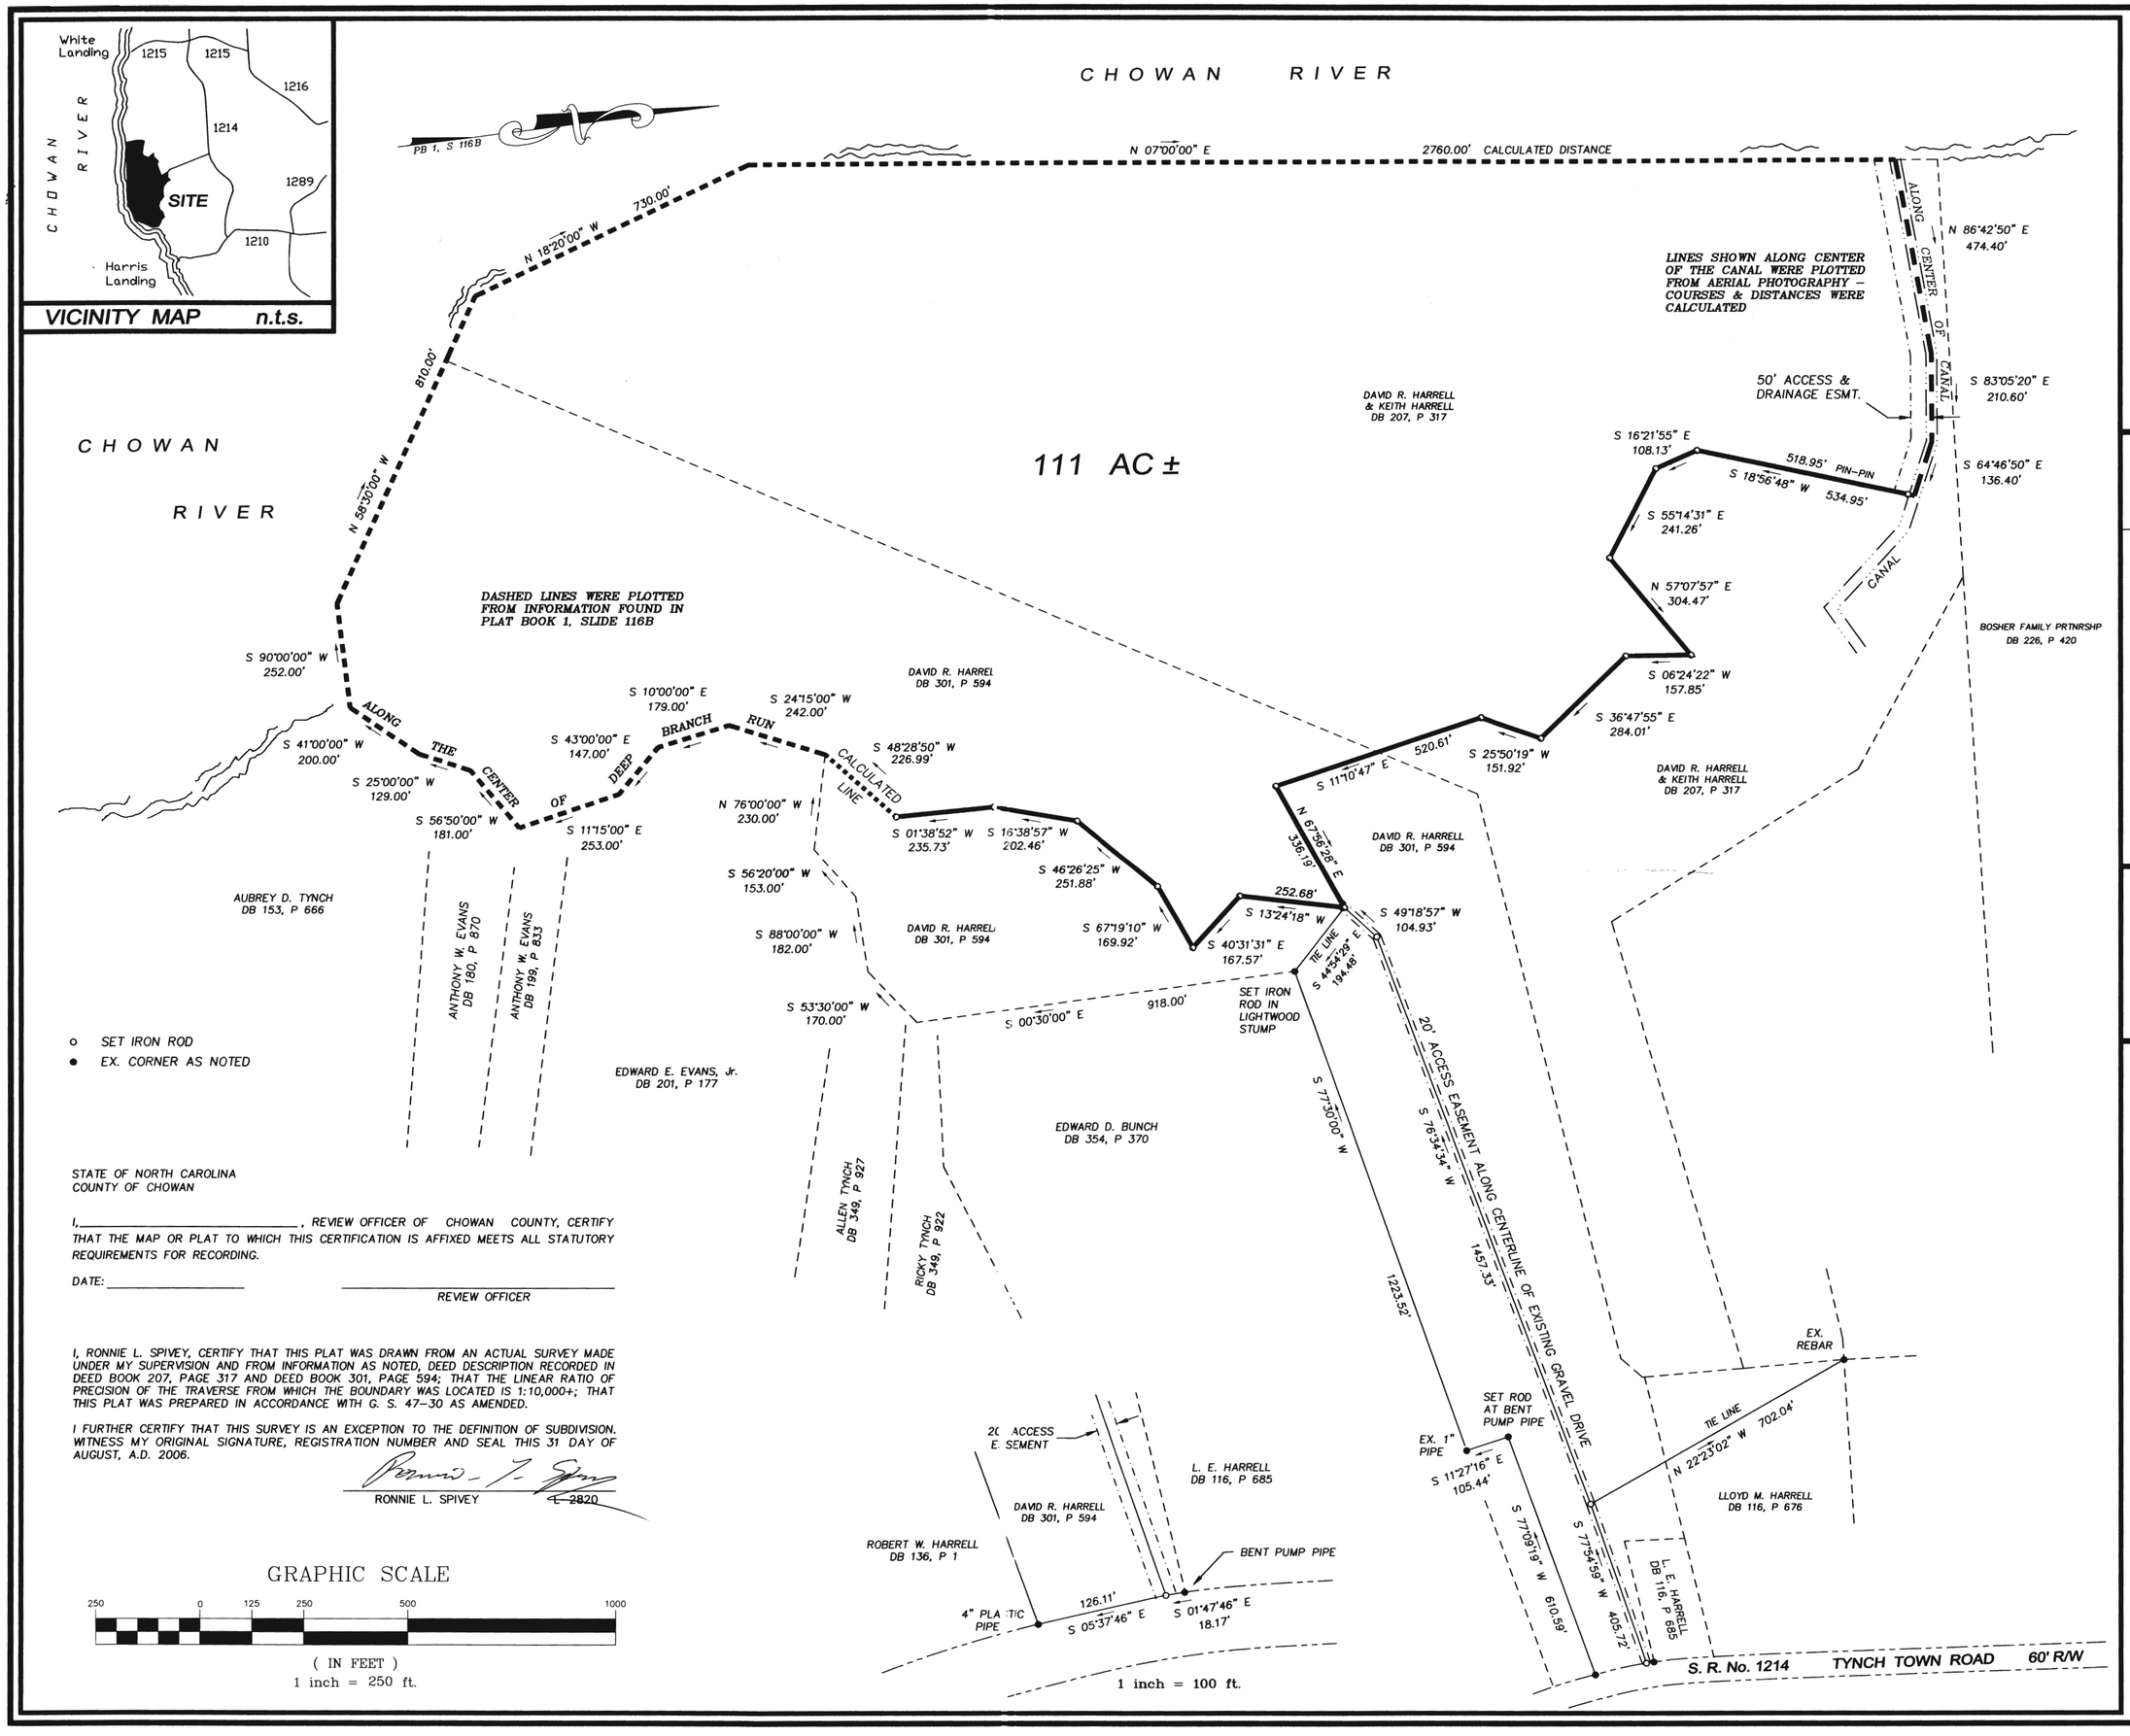

STATE OF NORTH CAROLINA
COUNTY OF CHOWAN

I, _____, REVIEW OFFICER OF CHOWAN COUNTY, CERTIFY THAT THE MAP OR PLAT TO WHICH THIS CERTIFICATION IS AFFIXED MEETS ALL STATUTORY REQUIREMENTS FOR RECORDING.

DATE: _____ _____
REVIEW OFFICER

I, RONNIE L. SPIVEY, CERTIFY THAT THIS PLAT WAS DRAWN FROM AN ACTUAL SURVEY MADE UNDER MY SUPERVISION AND FROM INFORMATION AS NOTED, DEED DESCRIPTION RECORDED IN DEED BOOK 207, PAGE 317 AND DEED BOOK 301, PAGE 594; THAT THE LINEAR RATIO OF PRECISION OF THE TRAVERSE FROM WHICH THE BOUNDARY WAS LOCATED IS 1:10,000+; THAT THIS PLAT WAS PREPARED IN ACCORDANCE WITH G. S. 47-30 AS AMENDED.

I FURTHER CERTIFY THAT THIS SURVEY IS AN EXCEPTION TO THE DEFINITION OF SUBDIVISION. WITNESS MY ORIGINAL SIGNATURE, REGISTRATION NUMBER AND SEAL THIS 31 DAY OF AUGUST, A.D. 2006.

RONNIE L. SPIVEY L-2820

McDOWELL & ASSOCIATES, P.A.
POST OFFICE BOX 391
1715 WEEKSVILLE ROAD
ELIZABETH CITY, N.C. 27909
PHONE (252)338-4161
FAX (252)335-9585
ENGINEERS SURVEYORS

REVISIONS	DATE

CAD No. 3-856	DATE 8/31/06	SCALE 1" = 250'	DATE
PROJ. No. S03856	FILE No. A-100-	SHEET 1 of 1	

NORTH CAROLINA PROFESSIONAL SEAL L-2820 LAND SURVEYOR RONNIE L. SPIVEY

CONSERVATION EASEMENT
FOR THE
STATE OF NORTH CAROLINA
BEING A PORTION OF THE DAVID R. HARRELL PROPERTY
& THE DAVID R. HARRELL & KEITH HARRELL PROPERTY
SECOND TOWNSHIP CHOWAN COUNTY NORTH CAROLINA