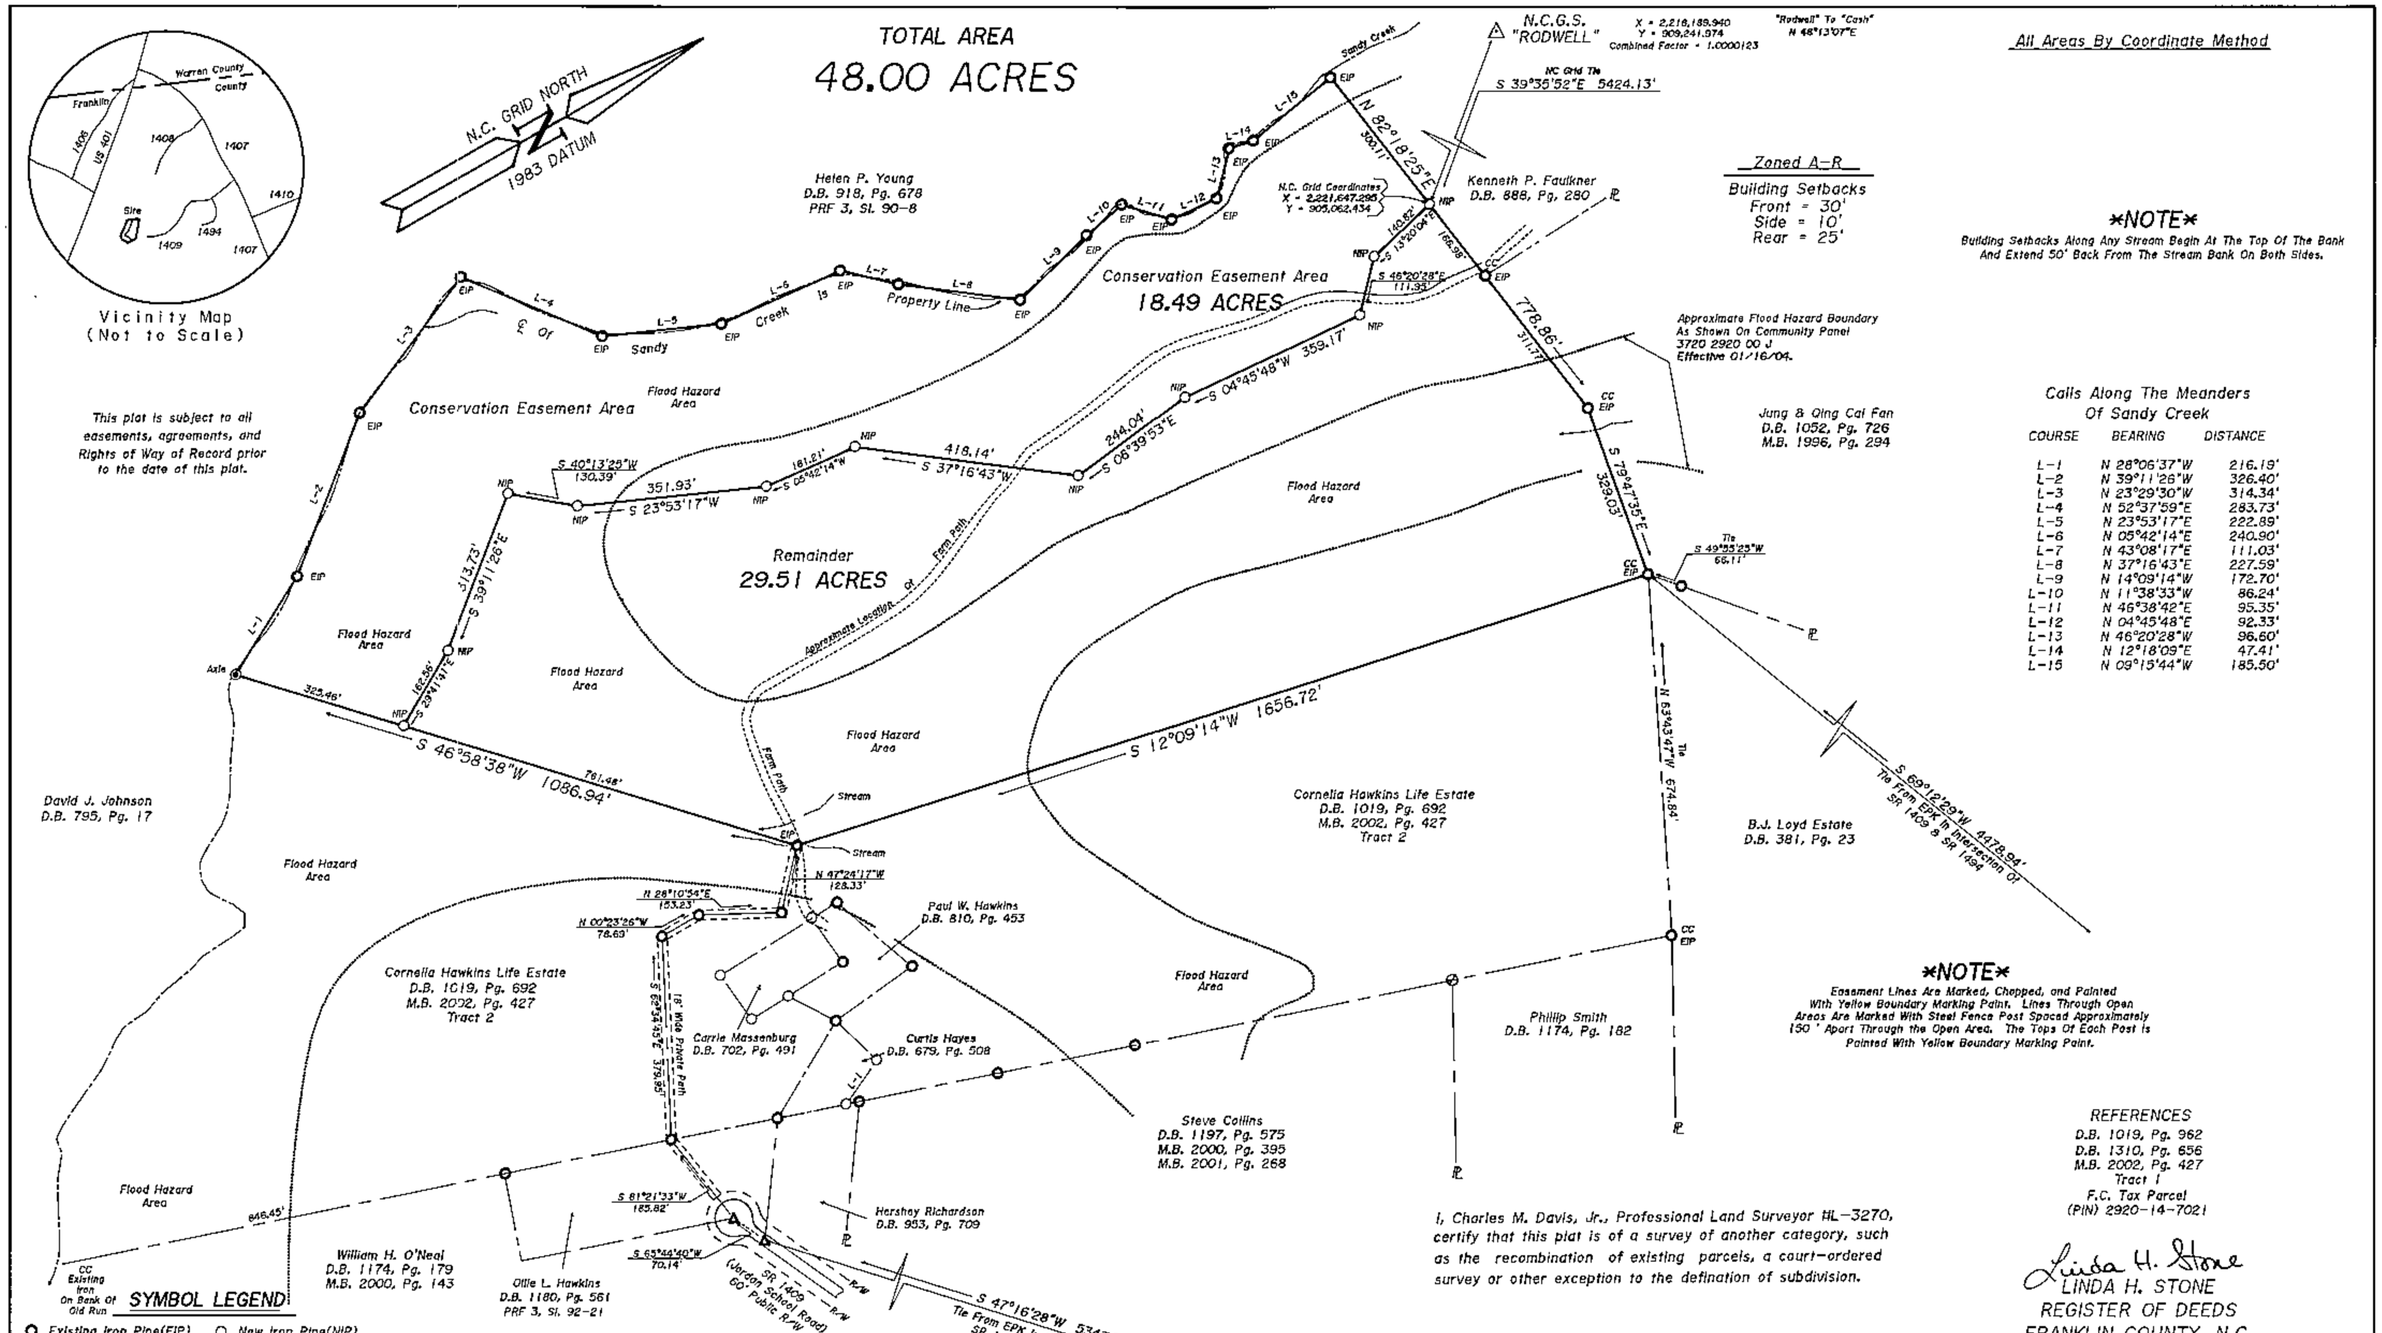

I, Charles M. Davis, Jr., Professional Land Surveyor HL-3270, certify that this plat is of a survey of another category, such as the recombination of existing parcels, a court-ordered survey or other exception to the defination of subdivision.

5/25/05
Date

Charles M. Davis Jr.
Professional Land Surveyor L-3270

REFERENCES
D.B. 1019, Pg. 962
D.B. 1310, Pg. 656
M.B. 2002, Pg. 427
Tract 1
F.C. Tax Parcel
(PIN) 2920-14-7021

Linda H. Stone
LINDA H. STONE
REGISTER OF DEEDS
FRANKLIN COUNTY, N.C.
FILED:
DATE: June 29, 2005
TIME: 10:29:03 AM
BOOK: 2005
PAGE(S): 217
By: Brandi L. Smith
Deputy

The name of the owner(s) as shown is for indexing purposes only, and shall not be construed as title certification.

I, Charles M. Davis, Jr., certify that under my direction and supervision, this map was drawn from an actual field survey, (D.B. 1310, Pg. 656), that the ratio of precision as calculated, before any adjustments, is 1: 10,000+, and that this map was prepared in accordance with G.S. 47-30 as amended. Witness my original signature, license number and seal this 25th day of May, 2005.

PLS-3270 Charles M. Davis Jr.

NORTH CAROLINA PROFESSIONAL SEAL L-3270 LAND SURVEYOR CHARLES M. DAVIS, JR.

State Of North Carolina
County Of Franklin

I, Katie Ertner, Review Officer of Franklin County, certify that the map or plat to which this certification is affixed meets all statutory requirements for recording as required by GS 47-30 as amended.

29 June 2005
Date

Review Officer

PIEDMONT SURVEYS, INC.

Charles M. Davis, Jr.
Professional Land Surveyor
105 CHURCH STREET - P.O. BOX 562
LOUISBURG, NC 27549 (919)496-3797
FAX (919)496-5157

Conservation Easement Survey
For
TAR RIVER LAND CONSERVANCY
(SPO File #035-AC)
Of Property Owned By
A & P TIMBER COMPANY, INC.

Sandy Creek Township
Franklin County, North Carolina

Scale 1" = 200'
May 25, 2005

Job Name: 1264.crd CS-F-47-L

Book 2005 Page 217 6-29-05