6/194

200 0 200 400 600

GRAPHIC SCALE – FEET

orient

DB.230,PG.900

CALLS WITH EAST BANK NEW RIVER

COURSE	BEARING	DISTANCE
L-1	S 27°48'22"E	67.73'
L-2	S 27°48'22"E	163.72'
L-3	S 26°05'17"E	172.31'
L-4	S 22°33'31"E	155.09'
L-5	S 15°53'14"E	132.75'
L-6	S 09°42'46"E	128.36'
L-7	S 02°09'11"W	204.84'
L-8	S 13°01'17"W	118.35'
L-9	S 15°13'14"W	113.65'
L-10	S 14°53'34"W	120.60'
L-11	S 16°22'49"W	95.85'
L-12	S 19°03'47"W	114.91'
L-13	S 17°17'12"W	99.45'
L-14	S 17°04'07"W	88.59'
L-15	S 29°12'10"W	150.51'
L-16	S 34°48'33"W	134.37'
L-17	S 34°49'43"W	120.63'
L-18	S 32°48'01"W	118.31'
L-19	S 53°37'17"W	150.18'
L-20	S 69°37'52"W	201.73'

NORTH CAROLINA PROFESSIONAL SEAL L-2839 LAND SURVEYOR HENRY MONROE HOBSON

I, Henry M. Hobson certify that this plat was drawn from an actual survey made under my supervision (Deed description recorded in Book E-6, page 425 that the boundaries not surveyed are clearly indicated as broken lines; that this plat was prepared in accordance with G.S. 47-30 as amended; that the ratio of precision as calculated by coordinate geometry is 1/+8000. Witness my original signature, registration number, and seal this 9 day of AUGUST, 2004.

8/9/04

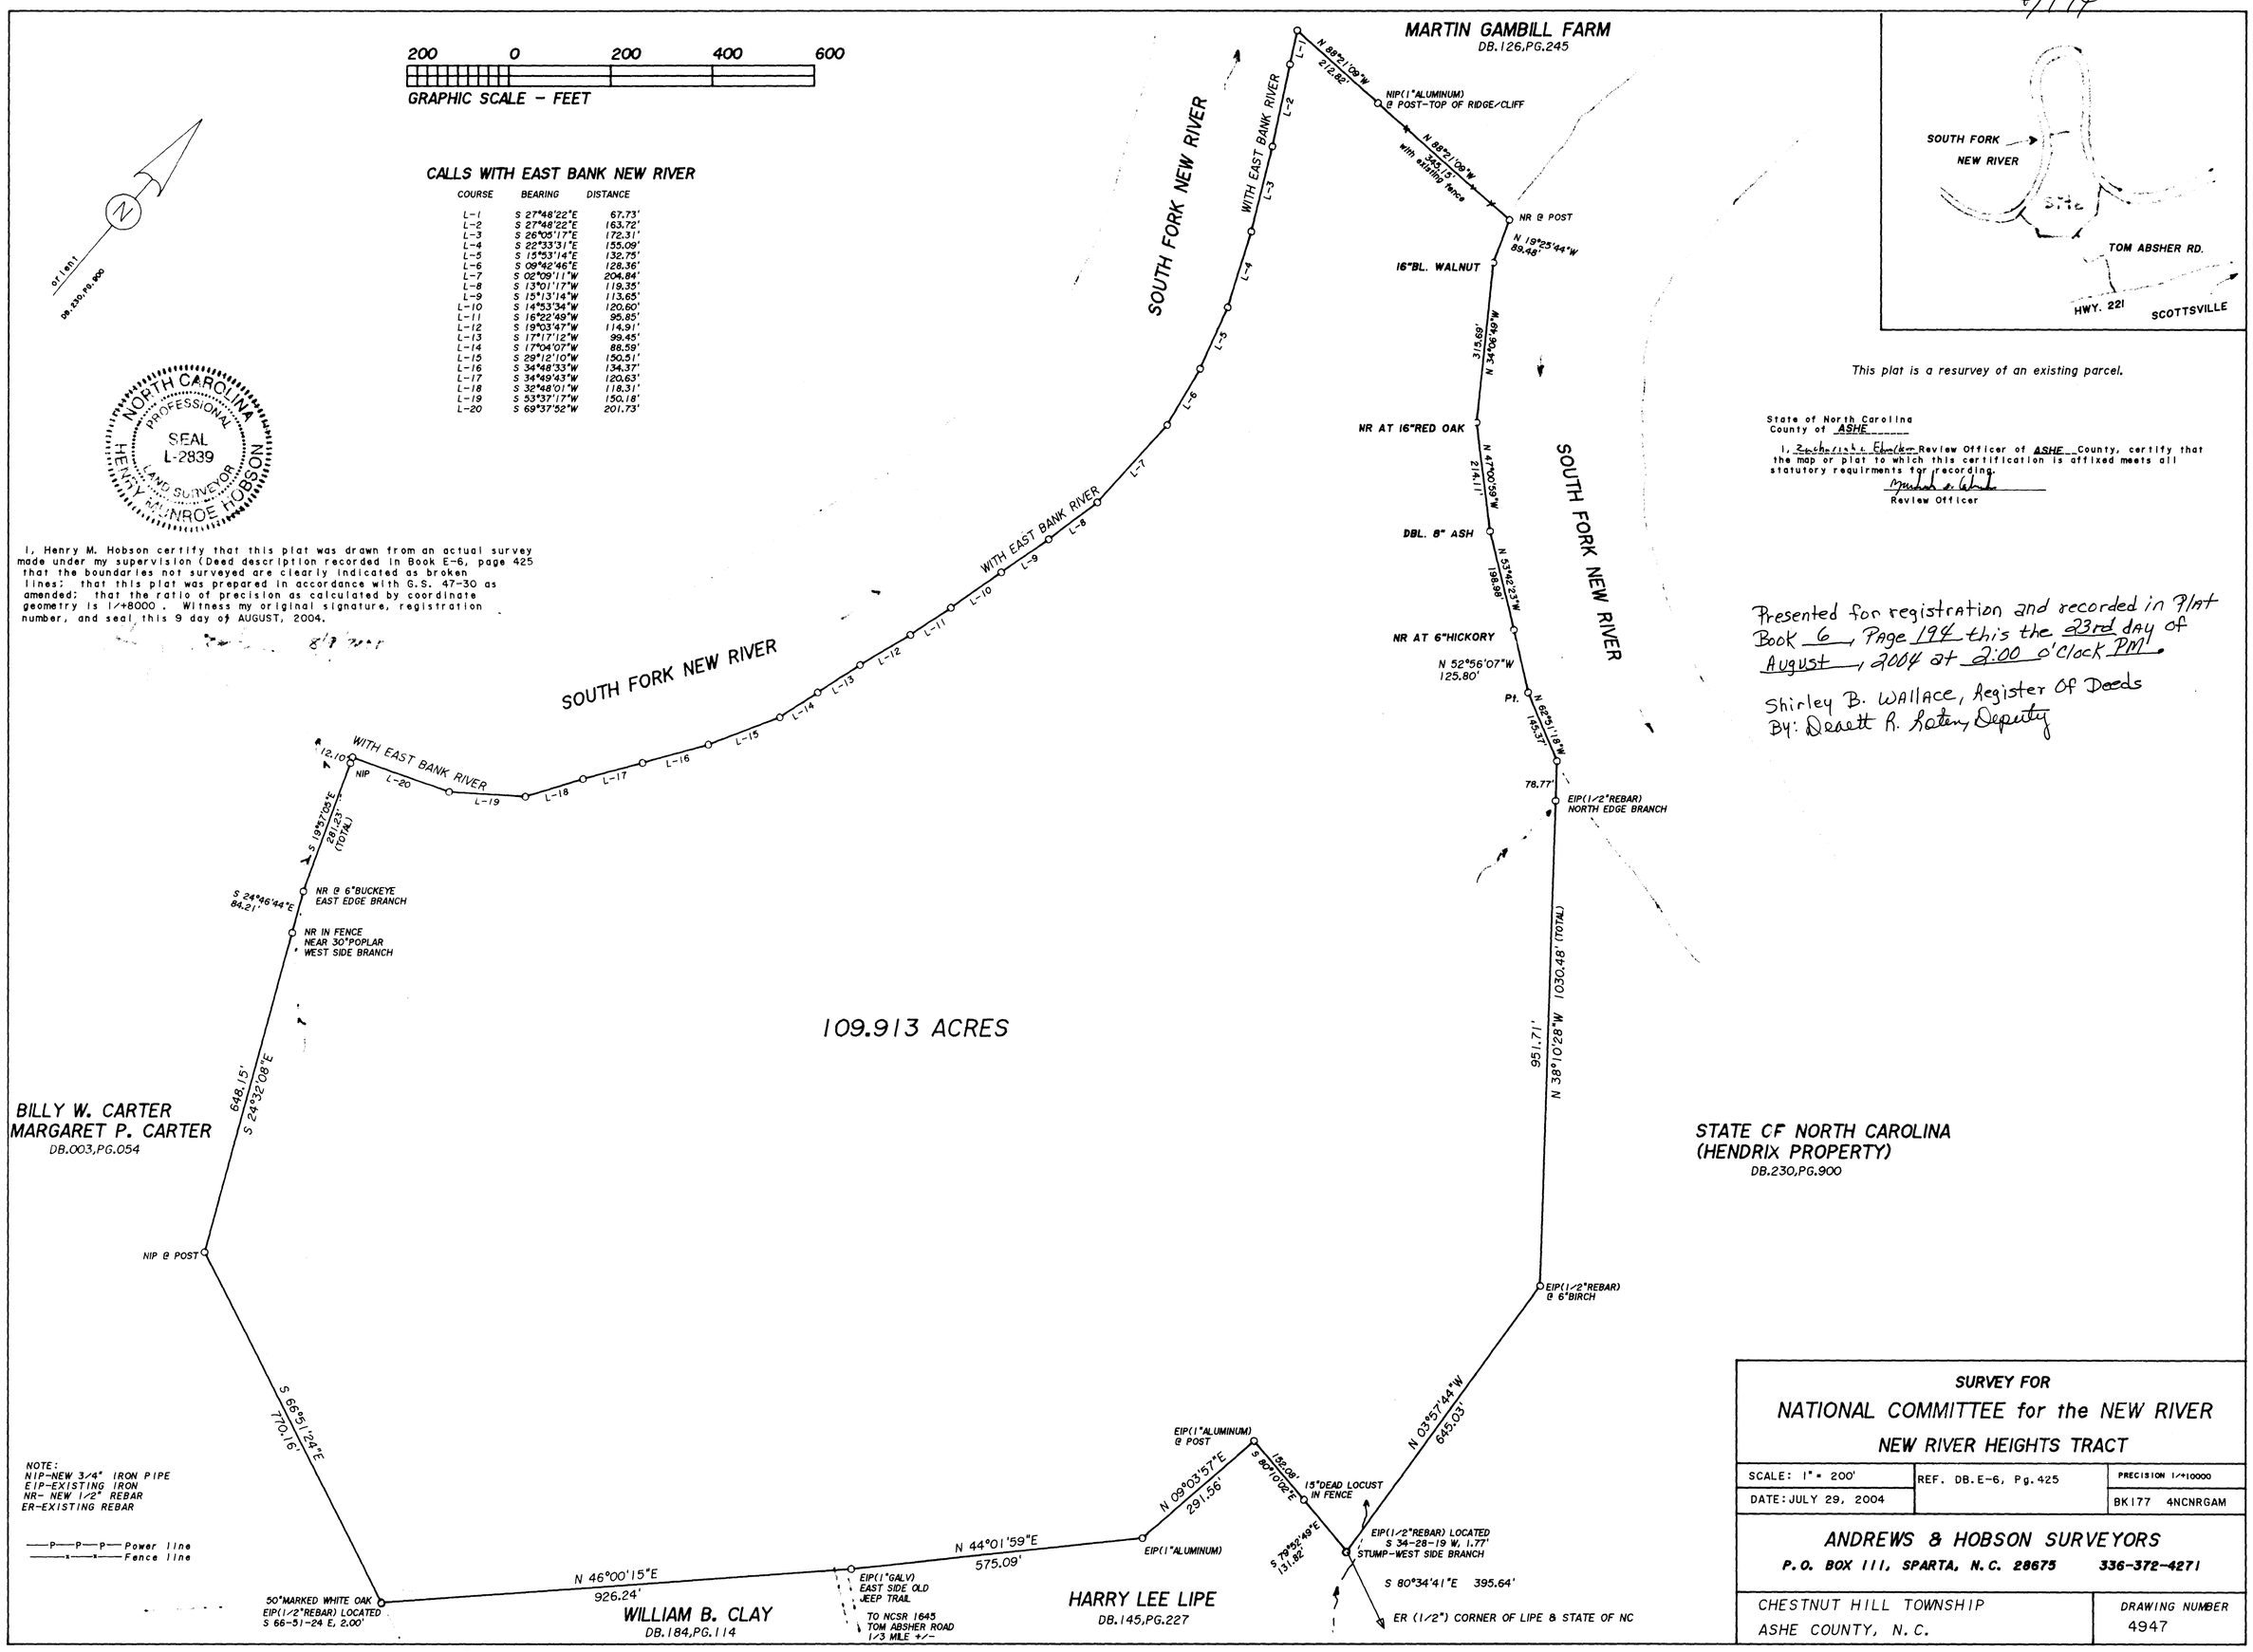

This plat is a resurvey of an existing parcel.

State of North Carolina
County of ASHE

I, Zachariah E. Blackburn Review Officer of ASHE County, certify that the map or plat to which this certification is affixed meets all statutory requirments for recording.

Review Officer

Presented for registration and recorded in Plat Book 6, Page 194 this the 23rd day of August, 2004 at 2:00 o'clock PM.

Shirley B. Wallace, Register Of Deeds
By: Deanett R. Sexton, Deputy

BK 6 Pg 194

SURVEY FOR

NATIONAL COMMITTEE for the NEW RIVER

NEW RIVER HEIGHTS TRACT

SCALE: 1" = 200'	REF. DB.E-6, Pg.425	PRECISION 1/+10000
DATE: JULY 29, 2004		BK177 4NCNRGAM

ANDREWS & HOBSON SURVEYORS

P.O. BOX 111, SPARTA, N.C. 28675 336-372-4271

CHESTNUT HILL TOWNSHIP ASHE COUNTY, N.C.	DRAWING NUMBER 4947