Plat Book 108 pg 126

UNOFFICIAL

CERTIFICATION:

STATE OF NORTH CAROLINA
COUNTY OF BUNCOMBE

I, JEFF S. POWELL, CERTIFY THAT THIS PLAT WAS DRAWN UNDER MY SUPERVISION FROM AN ACTUAL SURVEY MADE UNDER MY SUPERVISION (DEED DESCRIPTION RECORDED IN DEED BOOK 3881, PAGE 145); THAT THE BOUNDARIES NOT SURVEYED ARE CLEARLY INDICATED AS DRAWN FROM INFORMATION FOUND IN DEED BOOK 3881 PAGE 145; THAT THE RATIO OF PRECISION AS CALCULATED IS 1:5,000; THAT THIS PLAT WAS PREPARED IN ACCORDANCE WITH G.S. 47-30 AS AMENDED.

I ALSO HEREBY CERTIFY THAT THIS SURVEY IS OF THE FOLLOWING CATAGORY AS DESCRIBED IN G.S. 47-30(f)(11)

a)(1) SURVEY IS OF AN EXISTING PARCEL OR PARCELS OF LAND AND DOES NOT CREATE A NEW STREET OR CHANGE AN EXISTING STREET.

WITNESS MY HAND AND SEAL THIS 12TH DAY OF MAY, 2006.

Jeff S. Powell
P.L.S. L-3579

NORTH CAROLINA PROFESSIONAL SEAL L-3579 LAND SURVEYOR JEFF S. POWELL

STATE OF NORTH CAROLINA
COUNTY OF BUNCOMBE

I, JERRY PENLEY JR., REVIEW OFFICER OF BUNCOMBE COUNTY, CERTIFY THAT THE MAP OR PLAT TO WHICH THIS CERTIFICATION IS AFFIXED MEETS ALL STATUTORY REQUIREMENTS FOR RECORDING.

Jerry Penley Jr.
REVIEW OFFICER
1-18-07
DATE

Doc ID: 018194120001 Type: CRP
Recorded: 01/19/2007 at 03:19:20 PM
Fee Amt: $21.00 Page 1 of 1
Workflow# 2091775
Buncombe County, NC
Otto W. DeBruhl Register of Deeds
BK 108 PG 126

STATE OF NORTH CAROLINA
COUNTY OF BUNCOMBE

FILED FOR REGISTRATION ON THE 19 DAY OF January 2007
AT 1:35 P M. AND RECORDED IN PLAT BOOK 108 PAGE 126

BY: Otto W. DeBruhl
REGISTER OF DEEDS

BY: Jerri W. Dawson
DEPUTY

LEGEND:

THESE STANDARD SYMBOLS WILL BE FOUND IN THE DRAWING.

- UNMARKED POINT
- IRON PIN / REBAR FOUND
- REBAR SET
- IRON PIPE FOUND
- R.R. SPIKE FOUND
- R.R. SPIKE SET
- PK NAIL FOUND
- PK NAIL SET
- CONCRETE MONUMENT FOUND
- CONCRETE MONUMENT SET
- FIRE HYDRANT
- WATER VALVE
- WATER METER
- WELL
- GAS VALVE
- GAS METER
- TELEPHONE PEDESTAL
- TELEPHONE MANHOLE
- ELECTRICAL MANHOLE
- ELECTRICAL BOX
- TRANSFORMER
- POWER / UTILITY POLE
- LIGHT POLE
- SEWER MANHOLE
- SEWER CLEAN-OUT
- CURB INLET
- YARD INLET
- SIGN
- WATER
- SANITARY SEWER
- UNDERGROUND POWER
- NATURAL GAS
- BARB WIRE FENCE

REFERENCES:

D.B. 3881 PG. 145-172 (BUNCOMBE CO.)
D.B. 344 PG. 314 (MADISON CO.)
D.B. 1120 PG. 331 (BUNCOMBE CO.)
D.B. 1129 PG. 128 (BUNCOMBE CO.)
D.B. 116 PG. 374 (MADISON CO.)

NOTES:

1. SUBJECT TO ALL EASEMENTS AND RIGHTS OF WAY OF RECORD.
2. AREA CALCULATED BY COORDINATE COMPUTATION.
3. SUBJECT PROPERTY P.I.N.'S : 9703-00-86-3333, 9703-00-78-7399, 9704-00-51-4653.
4. ALL DISTANCES SHOWN ARE GROUND DISTANCES. ALL CONTROL IS BASED ON NGS MONUMENTS "PINEY KNOB", "JARRETT", & "CEDAR HILL" (SEE PLAT FOR GRID COORDINATES ON THESE MONUMENTS). THE COMBINED GRID FACTOR WAS 0.99996669.

CAVANAUGH
Solutions through integrity and partnership
Cavanaugh & Associates, P.A. 11 North Market Street, Suite 101, Asheville, NC 28801
828/255-7506 fax: 828/255-0770 www.cavanaughsolutions.com

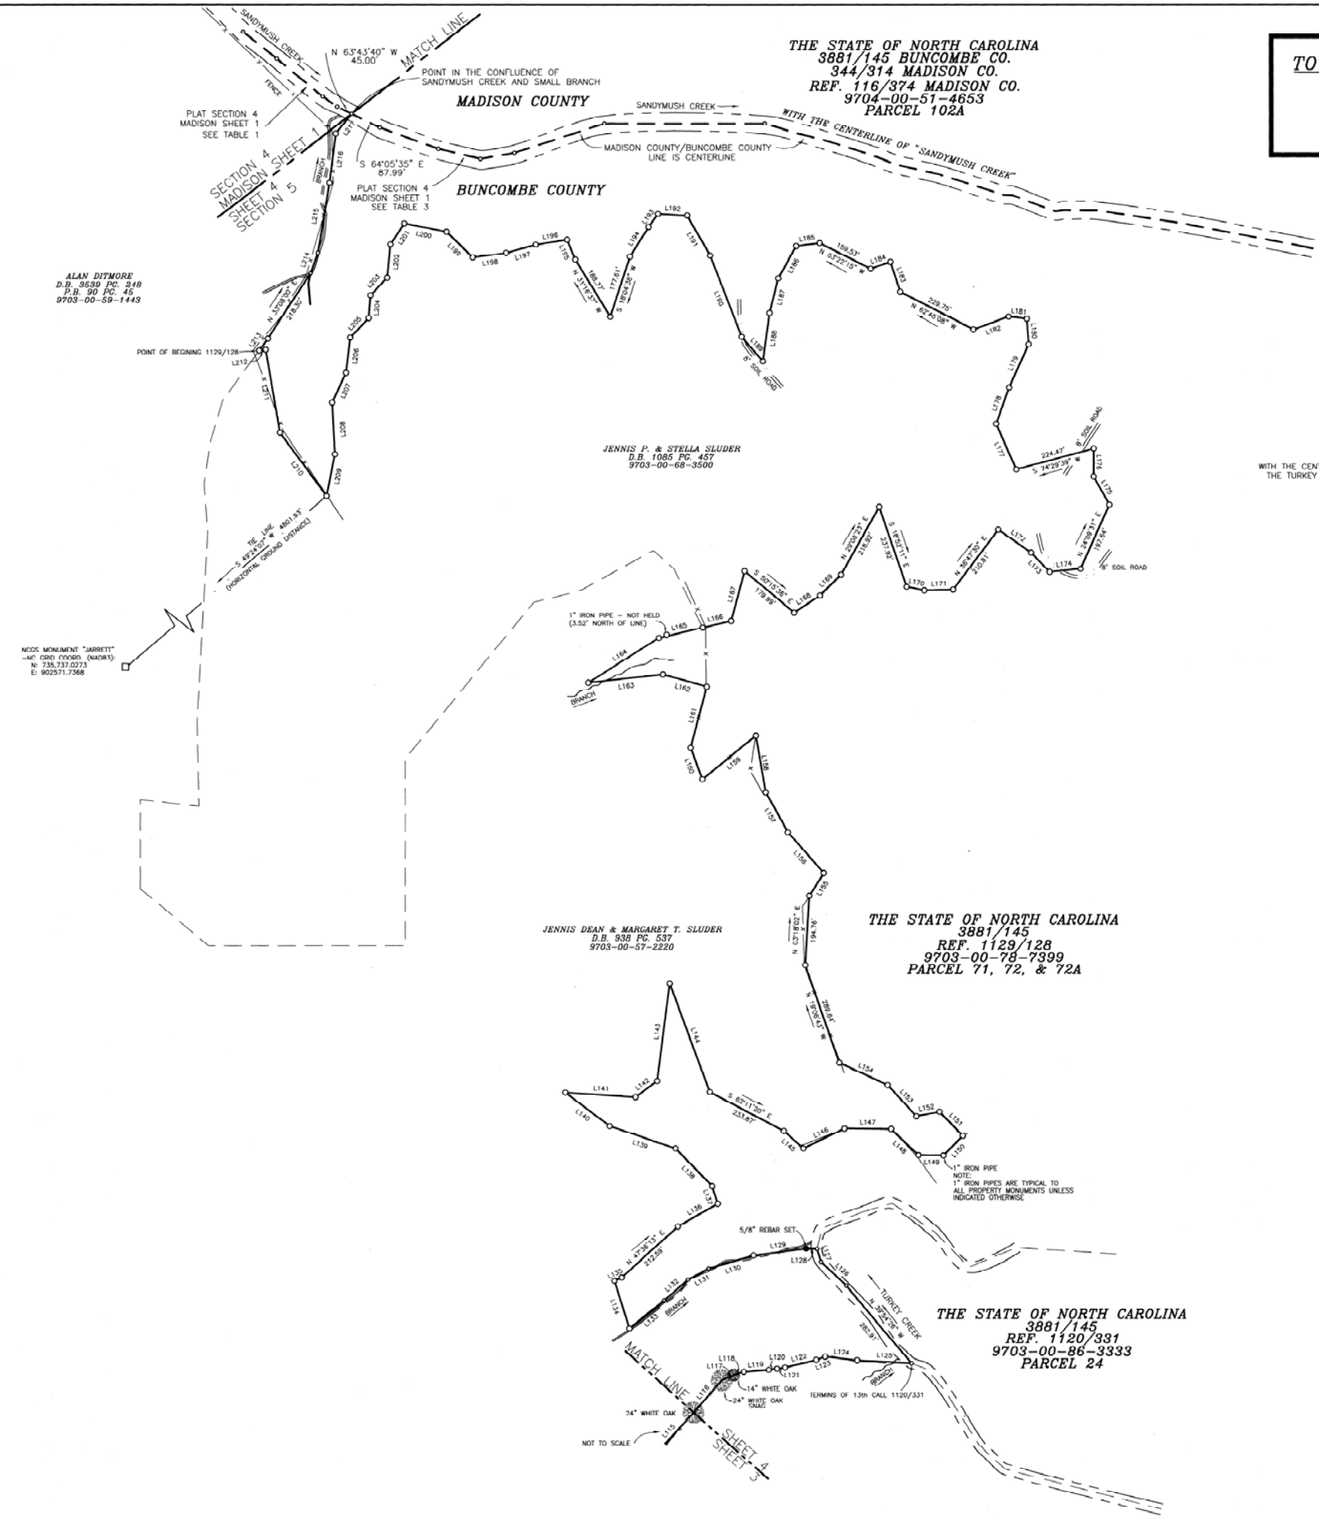

TOTAL AREA OF THIS SURVEY

1749.234 ACRES
(TOTAL ACREAGE FOR ENTIRE PLAT
SECTIONS 4 & 5. BUNCOMBE COUNTY
ACREAGE: 1288.887 / MADISON COUNTY
ACREAGE: 460.347)

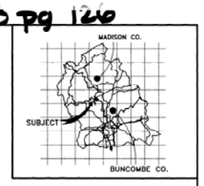

VICINITY MAP
(N.T.S.)

BASED ON N.C. GRID NORTH (NAD 83)

LINE TABLE

WITH THE CENTER OF THE TURKEY CREEK

LINE	BEARING	DISTANCE
L115	N 42°09'06" E	149.45'
L116	N 41°21'48" E	119.64'
L117	N 66°22'53" E	36.48'
L118	N 70°36'59" E	29.33'
L119	N 85°22'24" E	69.91'
L120	N 81°23'08" E	23.11'
L121	N 01°46'51" E	22.00'
L122	N 76°19'08" E	89.96'
L123	N 70°20'59" E	26.38'
L124	S 83°33'40" E	90.06'
L125	S 87°02'01" E	151.68'
L126	N 46°28'19" W	97.57'
L127	N 17°10'43" W	37.45'
L128	N 88°23'06" W	30.21'
L129	S 82°44'04" W	148.76'
L130	S 73°46'34" W	130.59'
L131	S 61°06'44" W	65.97'
L132	S 49°37'01" W	87.81'
L133	S 51°17'06" W	124.09'
L134	N 17°27'48" W	137.91'
L135	N 63°42'48" E	22.28'
L136	N 60°23'29" E	128.36'
L137	N 17°58'16" W	51.09'
L138	N 43°44'22" W	147.81'
L139	N 71°21'11" W	194.21'
L140	N 52°54'09" W	155.58'
L141	S 86°15'39" E	196.91'
L142	N 52°52'18" E	75.78'
L143	N 07°20'59" E	276.65'
L144	S 20°04'13" E	325.81'
L145	S 48°23'17" E	72.81'
L146	N 64°23'43" E	127.19'
L147	S 09°31'38" E	130.86'
L148	S 46°13'30" E	105.46'
L149	S 89°12'57" E	69.73'
L150	N 44°41'07" E	77.29'
L151	N 44°18'44" W	93.61'
L152	S 79°11'56" W	65.88'
L153	N 42°18'24" W	118.74'
L154	N 64°59'35" W	149.04'
L155	N 32°39'25" E	75.00'
L156	N 41°24'27" W	151.53'
L157	N 28°35'20" W	129.16'
L158	N 09°46'43" W	160.56'
L159	S 50°45'10" W	193.23'
L160	N 20°26'38" W	94.05'
L161	N 14°41'44" E	177.17'
L162	N 74°20'49" W	126.91'
L163	S 83°35'20" W	209.76'
L164	N 57°35'16" E	233.60'
L165	N 76°39'48" E	125.75'
L166	N 76°43'42" E	81.83'
L167	N 15°10'23" E	143.58'
L168	N 56°57'49" E	86.07'
L169	N 45°22'14" E	82.90'
L170	S 78°36'71" E	50.10'
L171	N 88°30'36" E	80.59'
L172	S 54°53'41" E	112.17'
L173	S 43°21'31" E	75.18'
L174	N 84°03'57" E	86.70'
L175	N 28°51'58" W	91.00'
L176	N 00°09'07" E	78.96'
L177	N 23°31'54" W	140.20'
L178	N 19°38'53" E	107.33'
L179	N 24°14'41" E	133.11'
L180	N 04°17'16" W	70.36'
L181	N 82°50'52" W	51.08'
L182	S 70°08'11" W	104.92'
L183	N 17°56'48" W	88.96'
L184	S 70°53'35" W	58.56'
L185	S 82°44'53" W	65.91'
L186	S 29°06'18" W	103.80'
L187	S 13°52'42" W	99.82'
L188	S 07°54'44" W	135.76'
L189	N 41°04'54" W	90.60'
L190	N 21°08'31" W	243.97'
L191	N 29°42'49" W	128.98'
L192	N 87°02'12" W	81.68'
L193	S 36°25'24" W	44.62'
L194	S 31°51'08" W	98.49'
L195	N 22°35'39" W	59.71'
L196	S 80°58'48" W	88.71'
L197	S 74°23'28" W	85.99'
L198	S 82°27'24" W	94.15'
L199	N 45°18'03" W	102.80'
L200	N 78°59'43" W	120.45'
L201	S 33°22'55" W	70.27'
L202	S 05°31'20" W	94.36'
L203	S 43°15'46" W	68.01'
L204	S 04°44'47" W	64.07'
L205	S 43°33'19" W	74.25'
L206	S 06°47'57" W	99.34'
L207	S 25°00'12" W	92.13'
L208	S 07°59'44" E	144.07'
L209	S 11°13'32" W	119.73'
L210	N 36°11'43" W	219.88'
L211	N 09°51'31" W	235.61'
L212	S 82°32'17" W	18.13'
L213	N 36°02'28" E	41.34'
L214	N 19°46'27" E	61.17'
L215	N 09°17'26" E	199.15'
L216	N 07°23'41" E	137.74'
L217	N 38°08'14" E	70.47'

PARCELS 71,72,72A,102A,& 24

DATE: NOVEMBER 11, 2004 TO MAY 12, 2005	SHEET NO. 4 OF 4	REV.	DESCRIPTION	DATE
PROJECT NO.: 3.04.096		REV1		
FIELD WORK: JSP		REV2		
CHECKED: JSP		REV3		
SCALE: 1"=200'		REV4		

PROPERTY OF

THE STATE OF NORTH CAROLINA

(PLAT SECTION 5)

LEICESTER TOWNSHIP - BUNCOMBE COUNTY - N.C.