BOOK 6 PAGE 60

FILED in MADISON County,NC on
Jan 30 2007 at 08:52:16 AM
by: Susan Rector
Register of Deeds

CERTIFICATION:

STATE OF NORTH CAROLINA
COUNTY OF MADISON

I, JEFF S. POWELL CERTIFY THAT THIS PLAT WAS DRAWN UNDER MY SUPERVISION FROM AN ACTUAL SURVEY MADE UNDER MY SUPERVISION (DEED DESCRIPTION RECORDED IN DEED BOOK 344 PAGE 314); THAT THE BOUNDARIES NOT SURVEYED ARE CLEARLY INDICATED AS DRAWN FROM INFORMATION FOUND IN DEED BOOK 344 PAGE 314 ; THAT THE RATIO OF PRECISION AS CALCULATED IS 1: 5,000 ;

THAT THIS PLAT WAS PREPARED IN ACCORDANCE WITH G.S. 47-30 AS AMENDED.

I ALSO HEREBY CERTIFY THAT THIS SURVEY IS OF THE FOLLOWING CATEGORY AS DESCRIBED IN G.S. 47-30(f)(11):

c(1) SURVEY IS OF AN EXISTING PARCEL OR PARCELS OF LAND AND DOES NOT CREATE A NEW STREET OR CHANGE AN EXISTING STREET.

WITNESS MY HAND AND SEAL THIS 12th DAY OF May 2006.

P.L.S. L-3579 Jeff S. Powell

NORTH CAROLINA PROFESSIONAL SEAL L-3579 LAND SURVEYOR JEFF S. POWELL

STATE OF NORTH CAROLINA
COUNTY OF MADISON

I, Dana Arnouard REVIEW OFFICER OF MADISON COUNTY, CERTIFY THAT THE MAP OR PLAT TO WHICH THIS CERTIFICATION IS AFFIXED MEETS ALL STATUTORY REQUIREMENTS FOR RECORDING.

REVIEW OFFICER Dana Arnouard

DATE 1-30-07

STATE OF NORTH CAROLINA
COUNTY OF MADISON

FILED FOR REGISTRATION ON THE 30 DAY OF January 2007
AT 9:52AM. AND RECORDED IN PLAT BOOK 6 PAGE 60

BY: Susan Rector
REGISTER OF DEEDS

BY: Sharon L. Middleton
DEPUTY

LEGEND:

THESE STANDARD SYMBOLS WILL BE FOUND IN THE DRAWING.

- UNMARKED POINT
- IRON PIN / REBAR FOUND
- REBAR SET
- IRON PIPE FOUND
- R.R. SPIKE FOUND
- R.R. SPIKE SET
- PK NAIL FOUND
- PK NAIL SET
- CONCRETE MONUMENT FOUND
- CONCRETE MONUMENT SET
- FIRE HYDRANT
- WATER VALVE
- WATER METER
- WELL
- GAS VALVE
- GAS METER
- TELEPHONE PEDESTAL
- TELEPHONE MANHOLE
- ELECTRICAL MANHOLE
- ELECTRICAL BOX
- TRANSFORMER
- POWER / UTILITY POLE
- LIGHT POLE
- SEWER MANHOLE
- SEWER CLEAN-OUT
- CURB INLET
- YARD INLET
- SIGN

- W — WATER
- SS — SANITARY SEWER
- E — UNDERGROUND POWER
- G — NATURAL GAS
- X — BARB WIRE FENCE

REFERENCES:

D.B. 344 PG. 314 / D.B. 119 PG. 471

NOTES:

1. SUBJECT TO ALL EASEMENTS AND RIGHTS OF WAY OF RECORD.
2. AREA CALCULATED BY COORDINATE COMPUTATION.
3. SUBJECT PROPERTY P.I.N.'S : 8793-79-8582.
4. ALL DISTANCES SHOWN ARE GROUND DISTANCES. ALL CONTROL IS BASED ON NCGS MONUMENTS "PINEY KNOB", "LARRETT", & "CEDAR HILL" (SEE PLAT FOR GRID COORDINATES ON THESE MONUMENTS). THE COMBINED GRID FACTOR WAS 0.99986669.

CAVANAUGH
Solutions through integrity and partnership

Cavanaugh & Associates, P.A. 11 North Market Street, Suite 101, Asheville, NC 28801
828/255-7596 fax: 828/255-0770 www.cavanaughsolutions.com

TOTAL AREA OF THIS SURVEY

305.122 ACRES
(TOTAL ACREAGE FOR ENTIRE PLAT
SECTION 2: BUNCOMBE COUNTY SHEETS 1 & 2 AND
MADISON COUNTY SHEETS 1 & 2)

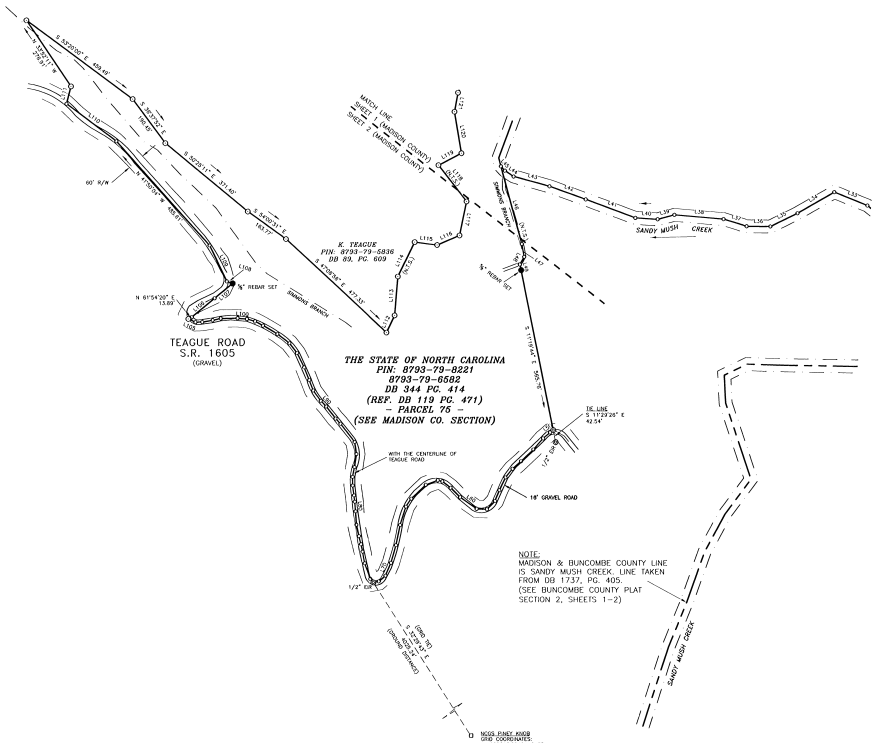

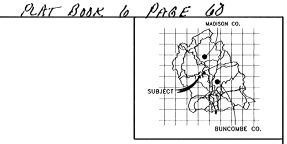

VICINITY MAP
(N.T.S.)

BASED ON NC GRID NORTH (NAD83)

LINE TABLE

LINE	BEARING	DISTANCE
L33	N 68°09'43" W	124.01'
L34	S 69°23'35" W	147.04'
L35	S 63°58'01" W	105.37'
L36	N 69°28'37" W	82.77'
L37	N 72°45'46" W	84.07'
L38	N 85°01'09" W	171.60'
L39	S 75°00'02" W	60.10'
L40	N 88°30'47" W	77.05'
L41	N 69°41'38" W	183.70'
L42	N 70°11'48" W	134.10'
L43	N 74°46'07" W	129.19'
L44	N 56°09'08" W	56.03'
L45	N 42°57'56" W	20.50'
L46	S 15°51'31" E	279.04'
L47	S 10°05'14" E	45.74'
L48	S 37°09'44" E	30.05'
L49	S 27°07'41" E	20.62'
L50	S 52°07'28" W	31.69'
L51	S 49°44'45" W	37.87'
L52	S 41°13'35" W	51.08'
L53	S 46°34'52" W	59.18'
L54	S 48°21'06" W	39.83'
L55	S 39°07'02" W	39.08'
L56	S 25°47'06" W	48.98'
L57	S 22°24'39" W	40.98'
L58	S 44°09'18" W	39.87'
L59	N 87°44'25" W	35.98'
L60	N 54°49'53" W	70.15'
L61	N 44°56'12" W	48.56'
L62	N 53°08'10" W	38.37'
L63	N 75°47'13" W	16.15'
L64	S 69°22'22" W	64.93'
L65	S 77°56'25" W	76.64'
L66	S 74°04'38" W	59.47'
L67	S 17°08'50" W	66.75'
L68	S 11°44'33" W	71.25'
L69	S 18°05'17" W	63.47'
L70	S 33°47'41" W	48.38'
L71	S 49°12'56" W	30.43'
L72	S 73°09'51" W	19.19'
L73	N 42°37'44" W	16.14'
L74	N 20°11'01" W	57.83'
L75	N 10°30'13" W	40.87'
L76	N 11°56'10" W	28.40'
L77	N 14°49'59" W	28.79'

LINE TABLE

LINE	BEARING	DISTANCE
L78	N 12°33'09" W	40.18'
L79	N 03°41'55" W	46.17'
L80	N 06°39'21" W	33.60'
L81	N 08°46'16" W	22.07'
L82	N 07°57'58" W	34.33'
L83	N 00°51'24" W	30.14'
L84	N 11°13'02" E	34.65'
L85	N 08°42'56" E	45.91'
L86	N 08°25'09" W	42.52'
L87	N 37°58'11" W	60.21'
L88	N 43°23'10" W	24.90'
L89	N 37°48'54" W	52.63'
L90	N 43°38'42" W	27.27'
L91	N 38°14'44" W	44.05'
L92	N 21°38'13" W	46.52'
L93	N 21°08'15" W	48.35'
L94	N 28°33'53" W	55.98'
L95	N 37°19'12" W	43.34'
L96	N 51°34'49" W	53.09'
L97	N 59°41'10" W	57.72'
L98	N 61°55'51" W	31.22'
L99	N 74°08'18" W	29.38'
L100	N 85°01'36" W	32.67'
L101	S 89°17'33" W	58.47'
L102	S 77°13'32" W	28.47'
L103	S 87°47'35" W	36.90'
L104	S 88°54'43" W	23.73'
L105	N 85°39'45" W	28.83'
L106	N 59°33'00" E	102.54'
L107	N 50°33'00" E	80.27'
L108	N 20°33'00" E	38.94'
L109	N 20°33'00" E	104.19'
L110	N 33°00'00" W	316.08'
L111	N 14°37'08" E	62.23'
L112	N 25°41'09" E	66.04'
L113	N 04°51'42" E	135.18'
L114	N 26°06'52" E	133.83'
L115	S 82°46'05" E	78.72'
L116	N 66°47'18" E	84.80'
L117	N 11°42'00" E	120.07'
L118	N 37°46'18" W	158.92'
L119	N 62°40'15" E	69.84'
L120	N 09°31'37" W	145.65'
L121	N 10°31'26" E	67.41'

200 0 200 600

DATE: NOVEMBER 11, 2004 TO MAY 12, 2005	SHEET NO.	REV.	DESCRIPTION	DATE
PROJECT NO.: 3.04.098	2			
FIELD WORK: JSP	OF:			
CHECKED: JSP	2			
SCALE: 1"=200'				

PROPERTY OF
THE STATE OF NORTH CAROLINA
(PLAT SECTION 2 – MADISON COUNTY)

TWP SECTION 1-2 – MADISON COUNTY – N.C.