OWNER CERTIFICATE
PIN: 441300018873 (TRACT A)

WE, DANNY E. BAYSDEN, AND WIFE, WANDA K. BAYSDEN, HEREBY CERTIFY THAT WE ARE THE OWNERS OF THE PROPERTY SHOWN AND DESCRIBED HEREON WHICH WAS CONVEYED TO US BY DEED RECORDED IN DEED BOOK 2600, PAGE 606 OF THE ONSLOW COUNTY REGISTRY AND THAT WE HEREBY ADOPT THIS PLAN OF SUBDIVISION AND GRANT AND CONVEY THE EASEMENTS HEREIN WITH OUR FREE CONSENT. FURTHER, WE HEREBY CERTIFY THAT THE LAND AS SHOWN HEREON IS WITHIN THE SUBDIVISION REGULATION JURISDICTIONS OF ONSLOW COUNTY, NORTH CAROLINA.

Danny E Baysden 9-5-06
DANNY E. BAYSDEN DATE

Wanda K. Baysden 9-5-06
WANDA K. BAYSDEN DATE

STATE OF NORTH CAROLINA
COUNTY OF ~~ONSLOW~~ WAKE

I, Robert H. Merritt Jr., A NOTARY PUBLIC FOR THE COUNTY AND STATE AFORESAID, DO HEREBY CERTIFY THAT DANNY E. BAYSDEN, AND WIFE, WANDA K. BAYSDEN PERSONALLY APPEARED BEFORE ME THIS DAY AND ACKNOWLEDGED THE DUE EXECUTION OF THE FOREGOING INSTRUMENT.

WITNESS MY HAND AND OFFICIAL STAMP OR SEAL THIS 5 DAY OF SEPT, 2006.

Robert H. Merritt Jr.
NOTARY PUBLIC

MY COMMISSION EXPIRES: 1-16-2007

ROBERT H. MERRITT, JR. NOTARY PUBLIC WAKE COUNTY, NC

OWNER CERTIFICATE
PIN: 441300013653 (TRACT B)

WE, DANNY E. BAYSDEN, AND WIFE, WANDA K. BAYSDEN, HEREBY CERTIFY THAT WE ARE THE OWNERS OF THE PROPERTY SHOWN AND DESCRIBED HEREON WHICH WAS CONVEYED TO US BY DEED RECORDED IN DEED BOOK 1893, PAGE 557 OF THE ONSLOW COUNTY REGISTRY AND THAT WE HEREBY ADOPT THIS PLAN OF SUBDIVISION AND GRANT AND CONVEY THE EASEMENTS HEREIN WITH OUR FREE CONSENT. FURTHER, WE HEREBY CERTIFY THAT THE LAND AS SHOWN HEREON IS WITHIN THE SUBDIVISION REGULATION JURISDICTIONS OF ONSLOW COUNTY, NORTH CAROLINA.

Danny E Baysden 9-5-06
DANNY E. BAYSDEN DATE

Wanda K. Baysden 9-5-06
WANDA K. BAYSDEN DATE

STATE OF NORTH CAROLINA
COUNTY OF ~~ONSLOW~~ WAKE

I, Robert H. Merritt Jr., A NOTARY PUBLIC FOR THE COUNTY AND STATE AFORESAID, DO HEREBY CERTIFY THAT DANNY E. BAYSDEN, AND WIFE, WANDA K. BAYSDEN PERSONALLY APPEARED BEFORE ME THIS DAY AND ACKNOWLEDGED THE DUE EXECUTION OF THE FOREGOING INSTRUMENT.

WITNESS MY HAND AND OFFICIAL STAMP OR SEAL THIS 5 DAY OF SEPT, 2006.

Robert H. Merritt Jr.
NOTARY PUBLIC

MY COMMISSION EXPIRES: 1-16-2007

ROBERT H. MERRITT, JR. NOTARY PUBLIC WAKE COUNTY, NC

OWNER CERTIFICATE
PIN: 441300912579 (TRACT C)

I, GARY W. BAYSDEN AND WIFE, TERESA A. BAYSDEN HEREBY CERTIFY THAT I AM THE OWNER OF THE PROPERTY SHOWN AND DESCRIBED HEREON WHICH WAS CONVEYED TO ME BY DEED RECORDED IN DEED BOOK 2444, PAGE 630 OF THE ONSLOW COUNTY REGISTRY AND THAT I HEREBY ADOPT THIS PLAN OF SUBDIVISION AND GRANT AND CONVEY THE EASEMENTS HEREIN WITH MY FREE CONSENT. FURTHER, I HEREBY CERTIFY THAT THE LAND AS SHOWN HEREON IS WITHIN THE SUBDIVISION REGULATION JURISDICTIONS OF ~~ONSLOW~~ COUNTY, NORTH CAROLINA.

Gary W. Baysden 9-5-06
GARY W. BAYSDEN DATE

Teresa A. Baysden 9-5-06
TERESA A. BAYSDEN DATE

STATE OF NORTH CAROLINA
COUNTY OF ~~ONSLOW~~ WAKE

I, Robert H. Merritt Jr., A NOTARY PUBLIC FOR THE COUNTY AND STATE AFORESAID, DO HEREBY CERTIFY THAT GARY W. BAYSDEN AND WIFE, TERESA A. BAYSDEN PERSONALLY APPEARED BEFORE ME THIS DAY AND ACKNOWLEDGED THE DUE EXECUTION OF THE FOREGOING INSTRUMENT.

WITNESS MY HAND AND OFFICIAL STAMP OR SEAL THIS 5TH DAY OF SEPT, 2006.

Robert H. Merritt Jr.
NOTARY PUBLIC

MY COMMISSION EXPIRES: 1-16-2007

ROBERT H. MERRITT, JR. NOTARY PUBLIC WAKE COUNTY, NC

OWNER CERTIFICATE
PIN: 441300917119 (TRACT D)

WE, TERRY JONES, AND WIFE, WENDY JONES, HEREBY CERTIFY THAT WE ARE THE OWNERS OF THE PROPERTY SHOWN AND DESCRIBED HEREON WHICH WAS CONVEYED TO US BY DEED RECORDED IN DEED BOOK 2181, PAGE 679 OF THE ONSLOW COUNTY REGISTRY, AND THAT WE HEREBY ADOPT THE PLAN OF SUBDIVISION AND GRANT AND CONVEY THE EASEMENTS HEREIN WITH OUR FREE CONSENT. FURTHER, WE HEREBY CERTIFY THAT THE LAND AS SHOWN HEREON IS WITHIN THE SUBDIVISION REGULATION JURISDICTIONS OF ONSLOW COUNTY, NORTH CAROLINA.

11-17-06
TERRY JONES DATE

Wendy Jones 11-17-06
WENDY JONES DATE

STATE OF NORTH CAROLINA
COUNTY OF ~~ONSLOW~~ WAKE

I, Robert H. Merritt Jr., A NOTARY PUBLIC FOR THE COUNTY AND STATE AFORESAID, DO HEREBY CERTIFY THAT TERRY JONES, AND WIFE, WENDY JONES PERSONALLY APPEARED BEFORE ME THIS DAY AND ACKNOWLEDGED THE DUE EXECUTION OF THE FOREGOING INSTRUMENT.

WITNESS MY HAND AND OFFICIAL STAMP OR SEAL THIS 17th DAY OF November, 2006.

Robert H. Merritt Jr.
NOTARY PUBLIC

MY COMMISSION EXPIRES: 1-16-2007

ROBERT H. MERRITT, JR. NOTARY PUBLIC WAKE COUNTY, NC

OWNER CERTIFICATE
PIN: 441300802642 (TRACT E)

WE, BRENDA C. BROWN, AND DANNY E. BAYSDEN, AS CO-GUARDIANS OF THE ESTATE OF ERWIN T. BAYSDEN, HEREBY CERTIFY THAT ERWIN T. BAYSDEN, INCOMPETENT, IS THE OWNER OF THE PROPERTY SHOWN PURSUANT TO ORDER DATED JULY 24, 2006 ENTERED BY THE CLERK OF SUPERIOR COURT IN CASE NO. 01-E-498, ONSLOW COUNTY SUPERIOR COURT AND DESCRIBED HEREON WHICH WAS CONVEYED TO HIM BY DEED RECORDED IN DEED BOOK 276, PAGE 503 OF THE ONSLOW COUNTY REGISTRY, AND THAT WE, ON BEHALF OF ERWIN T. BAYSDEN, INCOMPETENT, HEREBY ADOPT THE PLAN OF SUBDIVISION AND GRANT AND CONVEY THE EASEMENTS HEREIN WITH OUR FREE CONSENT. FURTHER, WE HEREBY CERTIFY THAT THE LAND AS SHOWN HEREON IS WITHIN THE SUBDIVISION REGULATION JURISDICTIONS OF ONSLOW COUNTY, NORTH CAROLINA.

Brenda C. Brown 9-5-06
BRENDA C. BROWN DATE

Danny E Baysden 9-5-06
DANNY E. BAYSDEN DATE

STATE OF NORTH CAROLINA
COUNTY OF ~~ONSLOW~~ WAKE

I, Robert H. Merritt Jr., A NOTARY PUBLIC FOR THE COUNTY AND STATE AFORESAID, DO HEREBY CERTIFY THAT BRENDA C. BROWN, AND DANNY E. BAYSDEN, AS CO-GUARDIANS OF THE ESTATE OF ERWIN T. BAYSDEN, PERSONALLY APPEARED BEFORE ME THIS DAY AND ACKNOWLEDGED THE DUE EXECUTION OF THE FOREGOING INSTRUMENT.

WITNESS MY HAND AND OFFICIAL STAMP OR SEAL THIS 5 DAY OF SEPT, 2006.

Robert H. Merritt Jr.
NOTARY PUBLIC

MY COMMISSION EXPIRES: 1-16-2007

ROBERT H. MERRITT, JR. NOTARY PUBLIC WAKE COUNTY, NC

OWNER CERTIFICATE
PIN: 441300901513 (TRACT F)

WE, BRENDA C. BROWN, AND DANNY E. BAYSDEN, AS CO-GUARDIANS OF THE ESTATE OF ERWIN T. BAYSDEN, HEREBY CERTIFY THAT ERWIN T. BAYSDEN, INCOMPETENT, IS THE OWNER OF THE PROPERTY SHOWN PURSUANT TO ORDER DATED JULY 24, 2006 ENTERED BY THE CLERK OF SUPERIOR COURT IN CASE NO. 01-E-498, ONSLOW COUNTY SUPERIOR COURT AND DESCRIBED HEREON WHICH WAS CONVEYED TO HIM BY DEED RECORDED IN DEED BOOK 276, PAGE 503 OF THE ONSLOW COUNTY REGISTRY, AND THAT WE, ON BEHALF OF ERWIN T. BAYSDEN, INCOMPETENT, HEREBY ADOPT THE PLAN OF SUBDIVISION AND GRANT AND CONVEY THE EASEMENTS HEREIN WITH OUR FREE CONSENT. FURTHER, WE HEREBY CERTIFY THAT THE LAND AS SHOWN HEREON IS WITHIN THE SUBDIVISION REGULATION JURISDICTIONS OF ONSLOW COUNTY, NORTH CAROLINA.

Brenda C. Brown 9-5-06
BRENDA C. BROWN DATE

Danny E Baysden 9-5-06
DANNY E. BAYSDEN DATE

STATE OF NORTH CAROLINA
COUNTY OF ~~ONSLOW~~ WAKE

I, Robert H. Merritt Jr., A NOTARY PUBLIC FOR THE COUNTY AND STATE AFORESAID, DO HEREBY CERTIFY THAT BRENDA C. BROWN, AND DANNY E. BAYSDEN, AS CO-GUARDIANS OF THE ESTATE OF ERWIN T. BAYSDEN, PERSONALLY APPEARED BEFORE ME THIS DAY AND ACKNOWLEDGED THE DUE EXECUTION OF THE FOREGOING INSTRUMENT.

WITNESS MY HAND AND OFFICIAL STAMP OR SEAL THIS 5TH DAY OF SEPT, 2006.

Robert H. Merritt Jr.
NOTARY PUBLIC

MY COMMISSION EXPIRES: 1-16-2007

ROBERT H. MERRITT, JR. NOTARY PUBLIC WAKE COUNTY, NC

DEDICATION OF EASEMENTS

EACH OF THE OWNERS SET FORTH HEREIN HEREBY DEDICATE AND GRANT TO THE OTHER OWNERS FOR THEIR RESPECTIVE USE AND THE USE OF THEIR RESPECTIVE HEIRS AND ASSIGNS, AND RESERVE FOR THEMSELVES AND THEIR RESPECTIVE HEIRS AND ASSIGNS, AND FURTHER DEDICATE FOR THE PURPOSES OF ACCESS, INGRESS, EGRESS AND REGRESS TO, ACROSS AND THROUGH TRACTS A, B, C, D, E, AND F.

...Carolina, County of Onslow
Rhonda Huffman, Review Officer ...
...County, certify that the map or plat ...ich this certification is affixed meets all ...utory requirements for recording.

Rhonda Huffman 11-17-06
REVIEW OFFICER DATE

NOTES

1. THE PURPOSE OF THIS PLAT IS TO IDENTIFY THE LOCATION OF CONSERVATION EASEMENTS (DEPICTED AS TRACT A, TRACT B, TRACT C, TRACT D, TRACT E, AND TRACT F HEREIN) TO PROVIDE A BASIS FOR THE CONVEYANCE AND DEDICATION OF SAID CONSERVATION EASEMENTS AND TO PROVIDE DEDICATED ACCESS EASEMENTS FOR THE ASSOCIATED LANDS OVER EXISTING AND/OR NEW EASEMENTS. THIS PLAT DOES NOT CREATE ANY NEW PROPERTY LINES OR EFFECT ANY EXISTING PROPERTY LINES.

2. BOUNDARY INFORMATION IS DERIVED FROM DEEDS, PLATS, AND TAX RECORDS OF THE ONSLOW COUNTY REGISTRY AS SHOWN HEREON. SURVEYED BOUNDARY LINES ARE SHOWN AS SOLID LINES.

NCSR 1230(HAW BRANCH ROAD) IN THE PROXIMITY OF CROWS NEST BRANCH WAS FIELD LOCATED. CROWS NEST BRANCH (CENTERLINE IS PROPERTY LINE) IN THE PROXIMITY OF THE CONSERVATION EASEMENT WAS FIELD LOCATED.

3. NORTH CAROLINA GRID COORDINATES FOR GPS DERIVED CONTROL POINTS WERE ESTABLISHED BY BUCK ENGINEERING. (COMBINED FACTOR=0.9998907464)

4. ALL DISTANCES ARE HORIZONTAL GROUND UNLESS OTHERWISE NOTED.

5. THE BEARING BASIS FOR THIS PLAT IS NAD 83(NC GRID).

6. ALL AREAS SHOWN WERE CALCULATED BY COORDINATE COMPUTATION.

7. ALL CONSERVATION EASEMENT POINTS ARE MONUMENTED WITH REBAR AND CAP. SYMBOLOGY (●) OMITTED ON PLAT IN SOME INSTANCES FOR CLARITY.

8. 20' ACCESS EASEMENT TO CEMETERY. (PLAT BOOK 43, PAGE 131)

9. 30' DRAINAGE AND BUFFER EASEMENT SOUTH OF CENTERLINE OF CROWS NEST BRANCH (PROPERTY LINE). (PLAT BOOK 43, PAGE 131)

10. THE RIGHT(S) OF NON-EXCLUSIVE INGRESS, EGRESS, AND REGRESS OVER AND ALONG ANY AND ALL EXISTING PATHS/ROADS TRANSECTING SUBJECT PROPERTY ARE RESERVED BY THE GRANTOR(S) FOR USES AND PURPOSES NOT INCONSISTENT WITH THE USE OF TRACTS A, B, C, D, E AND F DESCRIBED HEREON FOR CONSERVATION EASEMENT PURPOSES.

11. IT IS ACKNOWLEDGED THAT EDNA JEAN HOLLINGSWORTH BAYSDEN IS THE SPOUSE OF ERWIN T. BAYSDEN, AND HAS PREVIOUSLY RENOUNCED AND WAIVED ALL OF HER MARITAL RIGHTS IN THE REAL PROPERTY OF ERWIN T. BAYSDEN PURSUANT TO AN ANTENUPTIAL AGREEMENT DATED DECEMBER 5, 1986, RECORDED AT BOOK 1742, PAGE 0206, ONSLOW COUNTY REGISTER OF DEEDS. ACCORDINGLY, SHE HAS NOT SIGNED THIS DOCUMENT AS HER MARITAL RIGHTS TO THE PROPERTY DESCRIBED HEREIN WERE PREVIOUSLY RELEASED AND RENOUNCED BY HER.

CONSERVATION EASEMENT AREA SUMMARY

TRACT A PIN:441300018873	1.47 Acres
TRACT B PIN: 441300013653	2.70 Acres
TRACT C PIN: 440300912579	1.39 Acres
TRACT D PIN: 440300917119	1.58 Acres
TRACT E PIN: 440300802642	3.37 Acres
TRACT F PIN: 440300901513	0.28 Acres
TOTAL:	10.79 Acres

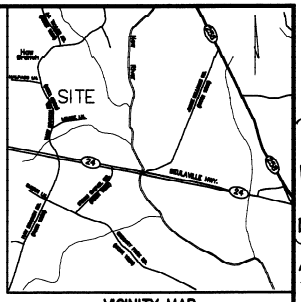

VICINITY MAP
NTS

REFERENCES
ONSLOW COUNTY REGISTRY

PLAT BOOK 05,	PG 083
PLAT BOOK 46,	PG 130
PLAT BOOK 43,	PG 131
PLAT BOOK 43,	PG 131
PLAT BOOK 34,	PG 047
PLAT BOOK 07,	PG 040
PLAT BOOK 34,	PG 142
PLAT BOOK 31,	PG 180
PLAT BOOK 46,	PG 088
PLAT BOOK 10,	PG 084
DEED BOOK 276,	PG 503
DEED BOOK 376,	PG 917
DEED BOOK 2181,	PG 679
DEED BOOK 2444,	PG 630
DEED BOOK 2504,	PG 603
DEED BOOK 1980,	PG 967

Doc ID: 002163380001 Type: CRP
Recorded: 11/17/2006 at 11:39:48 AM
Fee Amt: $42.00 Page 1 of 1
Onslow County
Richard M Thomas Register of Deeds
BK 52 PG 51
Slide - L-1626

Richard M. Thomas
Register of Deeds Onslow Co.

NORTH CAROLINA PROFESSIONAL SEAL SURVEYOR WILLIAM HENT
8.31.06

(SEE SHEET 2 OF 2 FOR SURVEYOR'S CERTIFICATION)

Prepared in the Office of:

BUCK ENGINEERING
8000 Regency Parkway Suite 200
Cary, North Carolina 27511
Phone: 919-463-5488
Fax: 919-463-5490

CONSERVATION EASEMENT SURVEY
FOR
STATE OF NORTH CAROLINA — ECOSYSTEM ENHANCEMENT PROGRAM
ON THE PROPERTY OF
ERWIN T. BAYSDEN, GARY W. BAYSDEN, TERRY JONES, WENDY JONES, DANNY E. BAYSDEN, and WANDA K. BAYSDEN
RICHLANDS TOWNSHIP ONSLOW COUNTY NORTH CAROLINA

BE Project No.: 0290R
Date: June 7, 2006
Scale: 1"=200'
Drawing No. 290CONEASE.DWG

SHEET 1 of 2

I, WILLIAM KENT, DO HEREBY CERTIFY THAT THIS SURVEY IS OF ANOTHER CATEGORY AND IS AN EXCEPTION TO THE DEFINITION OF SUBDIVISION.

WILLIAM KENT, PLS L-3706

I, WILLIAM KENT, CERTIFY THAT THIS PLAT WAS DRAWN UNDER MY SUPERVISION FROM AN ACTUAL SURVEY MADE UNDER MY SUPERVISION USING REFERENCES SHOWN HEREON; THAT THE BOUNDARIES NOT SURVEYED ARE SHOWN AS BROKEN LINES PLOTTED FROM INFORMATION SHOWN HEREON; THAT THE RATIO OF PRECISION AS CALCULATED IS 1:10,000+; THAT THIS PLAT WAS PREPARED IN ACCORDANCE WITH G.S. 47-30 AS AMENDED. WITNESS MY ORIGINAL SIGNATURE, REGISTRATION NUMBER, AND SEAL THIS_____DAY OF_____, 2006.

WILLIAM KENT, PLS L-3706

NORTH CAROLINA PROFESSIONAL SEAL L-3706 LAND SURVEYOR WILLIAM KENT

8.31.06

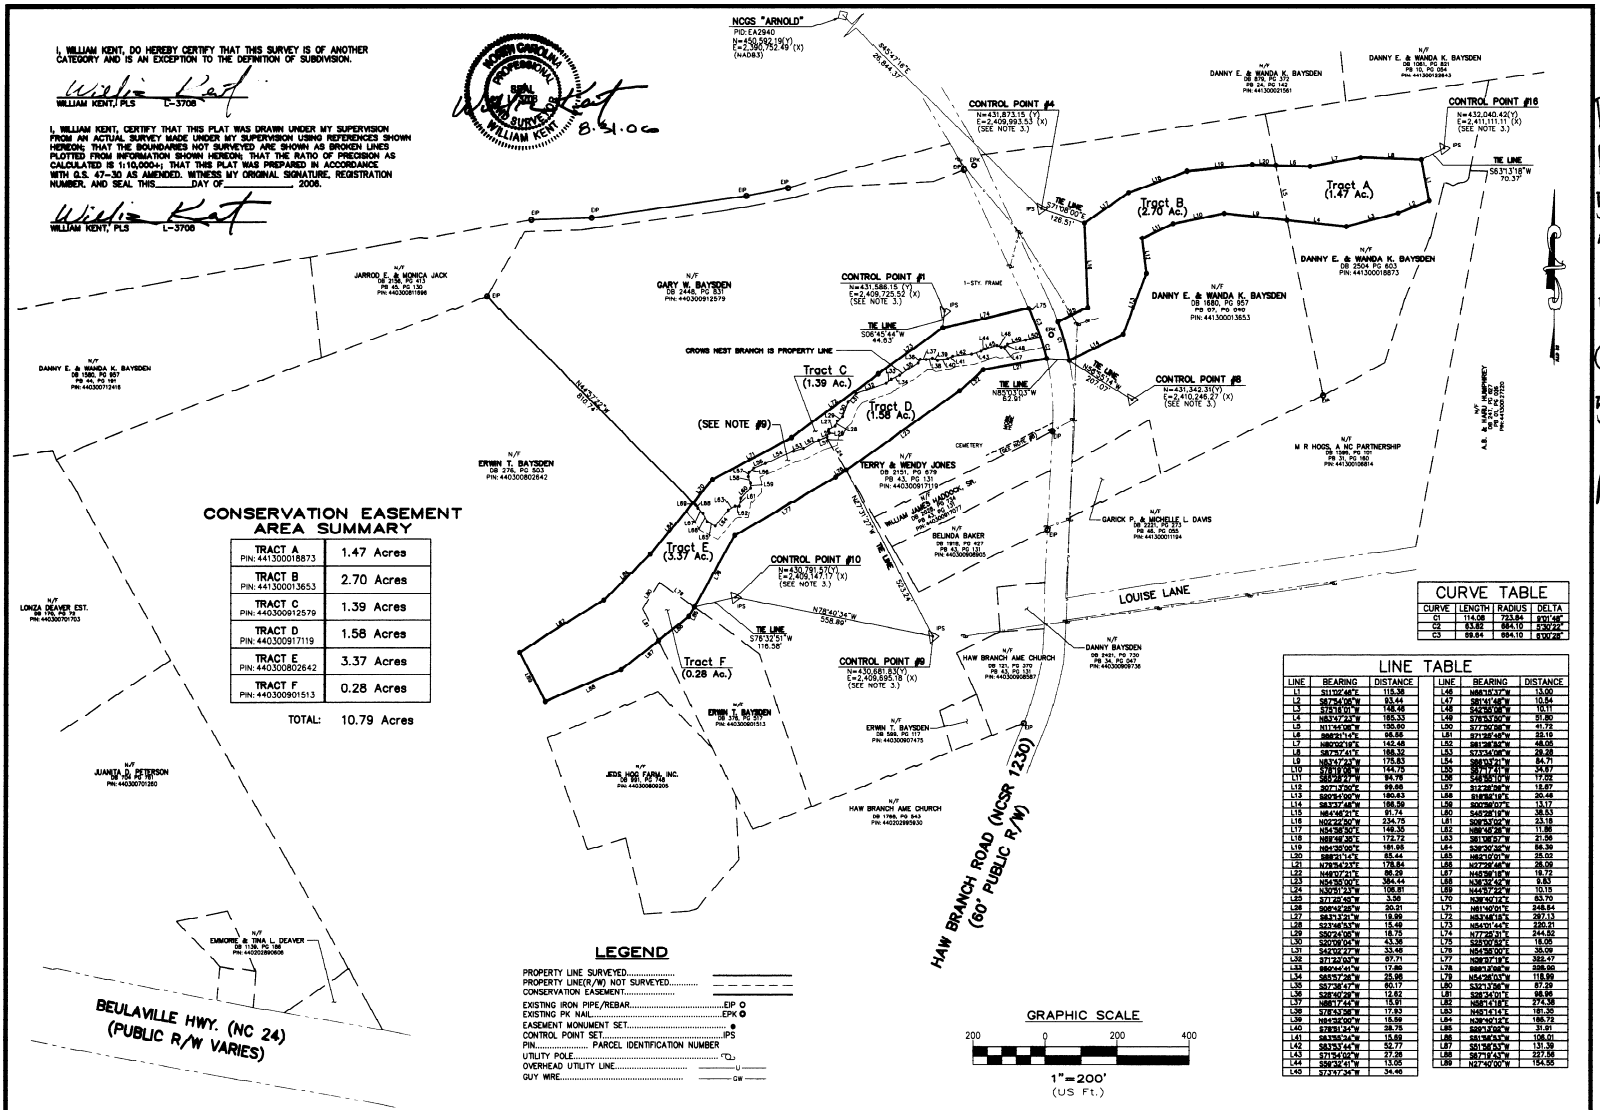

CONSERVATION EASEMENT AREA SUMMARY

TRACT A PIN: 441300018873	1.47 Acres
TRACT B PIN: 441300013653	2.70 Acres
TRACT C PIN: 440300912579	1.39 Acres
TRACT D PIN: 440300917119	1.58 Acres
TRACT E PIN: 440300802642	3.37 Acres
TRACT F PIN: 440300901513	0.28 Acres
TOTAL:	10.79 Acres

LEGEND

PROPERTY LINE SURVEYED.....
PROPERTY LINE(R/W) NOT SURVEYED.....
CONSERVATION EASEMENT.....
EXISTING IRON PIPE/REBAR.....EIP
EXISTING PK NAIL.....EPK
EASEMENT MONUMENT SET.....
CONTROL POINT SET.....IPS
PIN..... PARCEL IDENTIFICATION NUMBER
UTILITY POLE.....
OVERHEAD UTILITY LINE.....U
GUY WIRE.....GW

CURVE TABLE

CURVE	LENGTH	RADIUS	DELTA
C1	114.08	723.64	9°01'48"
C2	63.82	664.10	5°30'22"
C3	69.84	664.10	6°00'28"

LINE TABLE

LINE	BEARING	DISTANCE
L1	S11°05'46"E	115.38
L2	S8°24'06"E	83.44
L3	S75°18'01"W	148.46
L4	N83°47'23"W	185.33
L5	N11°45'06"E	130.60
L6	S88°26'14"E	96.66
L7	N80°02'14"E	142.48
L8	S87°37'42"E	168.32
L9	N83°47'23"W	175.83
L10	S78°18'01"W	144.75
L11	S88°48'27"W	94.76
L12	S07°13'06"E	99.68
L13	S80°34'00"W	180.63
L14	S83°37'48"W	188.59
L15	N84°46'21"E	91.74
L16	N02°32'50"W	234.75
L17	N34°38'50"E	149.35
L18	N88°46'30"E	172.72
L19	N84°36'06"E	181.08
L20	S88°21'14"E	85.44
L21	N78°34'53"E	178.84
L22	N48°07'31"E	86.29
L23	N54°33'00"E	384.44
L24	N30°01'23"W	106.81
L25	S71°49'45"W	3.58
L26	S08°42'56"W	20.01
L27	S83°13'21"W	19.90
L28	S33°08'53"W	15.49
L29	S50°24'06"W	18.75
L30	S80°08'04"W	43.36
L31	S45°02'27"W	33.48
L32	S71°33'03"W	67.71
L33	S60°44'34"W	17.86
L34	S85°57'26"W	25.96
L35	S87°38'47"W	60.17
L36	S28°43'47"W	12.62
L37	N88°17'44"W	15.91
L38	S78°53'38"W	17.83
L39	N84°35'06"W	15.59
L40	S78°31'24"W	38.75
L41	S83°33'34"W	15.68
L42	S83°53'44"W	52.77
L43	S71°34'06"W	27.28
L44	S56°35'41"W	13.05
L45	S73°37'34"W	34.46
L46	N86°18'37"W	13.00
L47	S81°41'48"W	10.54
L48	S42°06'08"W	10.11
L49	S78°53'00"W	31.80
L50	S77°30'08"W	41.72
L51	S71°28'45"W	22.10
L52	S81°36'30"W	48.05
L53	S73°34'06"W	29.28
L54	S83°57'21"W	84.71
L55	S71°17'41"W	34.97
L56	S48°55'10"W	17.02
L57	S12°28'09"E	12.87
L58	S18°54'18"E	20.48
L59	S80°08'03"E	13.17
L60	S45°28'18"W	38.53
L61	S06°33'02"W	23.18
L62	N88°42'28"W	11.86
L63	S73°34'06"W	21.56
L64	S36°30'36"W	56.39
L65	N87°10'01"W	25.03
L66	N77°20'46"W	28.09
L67	N45°36'18"W	19.72
L68	N36°32'42"W	6.83
L69	N44°57'22"W	10.15
L70	N38°40'12"E	63.70
L71	N81°46'01"E	248.54
L72	N83°46'18"E	287.13
L73	N54°01'44"E	230.21
L74	N77°29'31"E	244.52
L75	S25°10'33"E	18.05
L76	N45°50'00"E	35.09
L77	N26°37'18"E	352.47
L78	N88°13'06"E	208.50
L79	N54°06'01"W	118.99
L80	S33°13'36"E	67.29
L81	S28°24'01"E	96.96
L82	N86°14'18"E	274.38
L83	N45°14'14"E	181.30
L84	N36°40'12"E	185.72
L85	S26°17'05"E	31.91
L86	S81°54'31"W	106.01
L87	S81°54'33"W	131.39
L88	S67°18'43"W	227.58
L89	N27°40'00"W	154.55

Prepared in the Office of:

BUCK ENGINEERING
8000 Regency Parkway Suite 200
Cary, North Carolina 27511
Phone: 919-463-5488
Fax: 919-463-5490

CONSERVATION EASEMENT SURVEY
FOR
STATE OF NORTH CAROLINA — ECOSYSTEM ENHANCEMENT PROGRAM
ON THE PROPERTY OF
ERWIN T. BAYSDEN, GARY W. BAYSDEN, TERRY JONES, WENDY JONES, DANNY E. BAYSDEN, and WANDA K. BAYSDEN
RICHLANDS TOWNSHIP ONSLOW COUNTY NORTH CAROLINA

BE Project No.: 0290R
Date: June 7, 2006
Scale: 1"=200'
Drawing No. 290CONEASE.DWG

SHEET 2 of 2