LINE TABLE			
LINE	BEARING	DISTANCE	
L1	N 10°21'38" E	406.78'	
L2	N 69°56'04" E	40.83'	
L3	S 84°52'47" E	64.50'	
L4	S 74°39'01" E	29.40'	
L5	S 74°39'01" E	55.96'	
L6	S 20°37'33" W	206.53'	
L7	S 57°39'43" E	128.34'	
L8	S 87°56'05" E	66.67'	
L9	N 52°56'53" E	496.97'	
L10	S 34°27'32" E	167.17'	
L11	S 62°49'43" W	180.43'	
L12	S 60°24'06" W	406.56'	
L13	S 29°13'22" W	153.08'	
L14	S 15°00'03" E	277.95'	
L15	N 52°52'41" W	127.37'	
L16	N 28°07'18" W	289.97'	
L17	N 54°12'12" W	119.02'	
L18	N 60°29'00" E	86.69'	
L19	S 22°41'49" E	139.66'	
L20	S 48°02'49" W	99.08'	
L21	S 26°01'37" E	59.13'	
L22	S 05°32'31" W	66.88'	
L23	S 21°45'55" W	114.87'	
L24	S 07°23'40" W	72.75'	
L25	N 74°39'01" W	32.65'	
L26	N 74°39'01" W	33.88'	
L27	N 84°52'47" W	37.13'	
L28	N 15°22'47" E	192.11'	(TOTAL DIST.)
L29	N 10°20'11" E	130.59'	
L30	N 01°45'51" E	116.31'	
L31	S 03°23'19" W	166.66'	(TOTAL DIST.)
L32	S 68°33'44" E	189.95'	
L33	N 84°14'19" E	147.55'	
L34	S 22°03'13" E	243.89'	
L35	S 62°59'31" E	100.02'	
L36	S 23°31'16" E	256.79'	
L37	S 11°56'38" W	22.88'	
L38	S 49°31'58" E	171.01'	
L39	S 15°16'18" W	45.19'	
L40	S 59°18'06" W	77.96'	
L41	S 35°45'14" W	358.61'	
L42	S 32°43'22" E	128.76'	
L43	N 57°57'09" E	170.10'	
L44	N 87°14'29" E	163.40'	
L45	S 09°25'08" W	75.00'	
L46	S 75°20'27" W	166.60'	(TOTAL DIST.)
L47	S 20°31'33" E	73.52'	
L48	S 18°08'43" W	180.83'	
L49	S 53°30'12" E	65.48'	
L50	N 16°54'09" E	126.04'	
L51	N 38°19'09" E	65.96'	
L52	N 52°34'56" E	52.98'	(TOTAL DIST.)
L53	S 09°25'08" W	259.15'	

LINE TABLE			
LINE	BEARING	DISTANCE	
L54	S 23°28'24" E	411.89'	
L55	S 31°18'54" E	79.37'	
L56	S 17°25'46" W	249.17'	(TOTAL DIST.)
L57	S 24°57'27" E	183.17'	
L58	S 11°32'52" W	118.06'	
L59	N 45°03'39" W	346.09'	
L60	N 19°37'32" E	320.55'	
L61	N 25°37'45" W	317.70'	
L62	N 85°37'31" W	156.27'	
L63	N 21°04'29" W	67.96'	
L64	N 13°07'12" E	87.80'	
L65	N 23°25'48" E	45.70'	
L66	N 00°39'30" W	99.85'	
L67	N 42°45'15" W	104.02'	
L68	N 26°44'09" W	266.16'	
L69	N 74°27'38" W	82.77'	
L70	N 35°19'59" W	36.69'	
L71	N 62°08'06" E	268.36'	
L72	N 19°22'59" E	96.00'	
L73	N 62°39'52" W	128.56'	
L74	N 17°35'29" E	209.65'	
L75	S 88°29'47" W	222.84'	
L76	N 19°31'20" W	194.96'	
L77	N 05°32'50" E	153.56'	
L78	N 73°57'31" W	272.46'	(TOTAL DIST.)
L79	N 15°37'07" E	64.98'	
L80	N 23°08'33" W	53.59'	
L81	N 37°46'35" W	55.23'	
L82	N 17°16'18" E	43.85'	
L83	N 40°54'37" E	45.09'	
L84	N 55°29'10" E	54.70'	
L85	N 74°50'27" E	44.67'	
L86	N 84°10'25" E	11.72'	
L87	N 35°21'48" E	70.19'	
L88	S 21°45'50" E	210.66'	
L89	S 43°17'17" E	203.14'	
L90	S 43°16'47" E	191.85'	
L91	S 06°16'15" E	91.36'	
L92	N 59°20'44" W	129.88'	
L93	N 39°16'07" W	206.11'	
L94	N 39°19'22" W	162.30'	
L95	N 18°13'45" W	174.16'	
L96	N 65°41'26" E	45.03'	
L97	S 54°10'51" E	68.14'	
L98	N 67°44'35" E	35.52'	
L99	S 10°16'37" E	108.63'	
L100	S 00°13'51" E	84.58'	
L101	S 58°01'54" E	84.06'	
L102	S 33°50'24" E	41.82'	
L103	S 04°56'41" E	77.39'	
L104	N 58°41'47" W	72.86'	
L105	N 42°37'56" W	138.75'	
L106	N 11°43'23" W	100.04'	
L107	N 31°59'54" W	138.90'	

State of North Carolina

County of _____

I, _____, Review Officer of _____ County, certify that the map or plat to which this certification is affixed meets all statutory requirements for recording.

_____

Review Officer

Date_____

PRELIMINARY PLAT
NOT FOR RECORDING

State of North Carolina _____ County

Registered this the_____day of_____ ,2007

at_____M. Recorded in Book_____, Page_____

_____ Register of Deeds

By: _____ Deputy/Assistant

COW ROCK MTN. INC.
PC 15 SL 41
PC 15 SL 660
7582-58-9296

I, Lloyd D. Brown, certify that this map was drawn under my supervision from an actual GPS survey made under my supervision; that this GPS survey was performed to Class AA FGDC specifications and that I used Static collection procedures. GPS field procedures and coordinates were obtained by OPUS adjustment. That this survey was performed on 28 Jul 2006 using 2 Leica System 500 recievers and all coordinates are based on NCGS NAD 83.

PROFESSIONAL LAND SURVEYOR

REG # DATE

I, _____, certify that this is a survey of an existing parcel of land within a County that regulates parcels of land, and does not change an existing or create a new street.

PROFESSIONAL LAND SURVEYOR REG # DATE

PRELIMINARY PLAT
NOT FOR RECORDING

State of North Carolina JACKSON County

I, Lloyd D. Brown certify that this map was drawn under my supervision from an actual survey made under my direct supervision from reference deed recorded in Deed Books 1592, Pages 634 (respectively); that the ratio of precision as calculated by latitudes and departures is 1:10,000; that this map was prepared in accordance with G.S.47-30 as amended

Witness my hand and seal this_____day of_____, 20_____.

Professional Land Surveyor Reg # Date

NOTES:

1. AREAS SHOWN ARE SUBJECT TO EASEMENTS OF RECORD.
2. AREA DETERMINED BY COORDINATE METHOD.
3. AREAS INCLUDE ANY AND ALL PORTIONS OF PROPERTY UNDER RIGHTS OF WAY AND OR EASEMENTS EITHER ACQUIRED OR CLAIMED.
4. ALL CORNERS ARE AS NOTED.
5. NORTH ORIENTATION OBTAINED THROUGH GPS.
6. PARCEL I.D. NUMBERS ARE AS NOTED.
7. RAW ERROR OF CLOSURE FOR FIELD TRAVERSE WAS 1:10,000.
8. THE DISTANCES ON THIS MAP ARE UNADJUSTED HORIZONTAL GROUND UNLESS OTHERWISE NOTED.
9. THE CURRENT OWNERS OF RECORD ARE AS NOTED

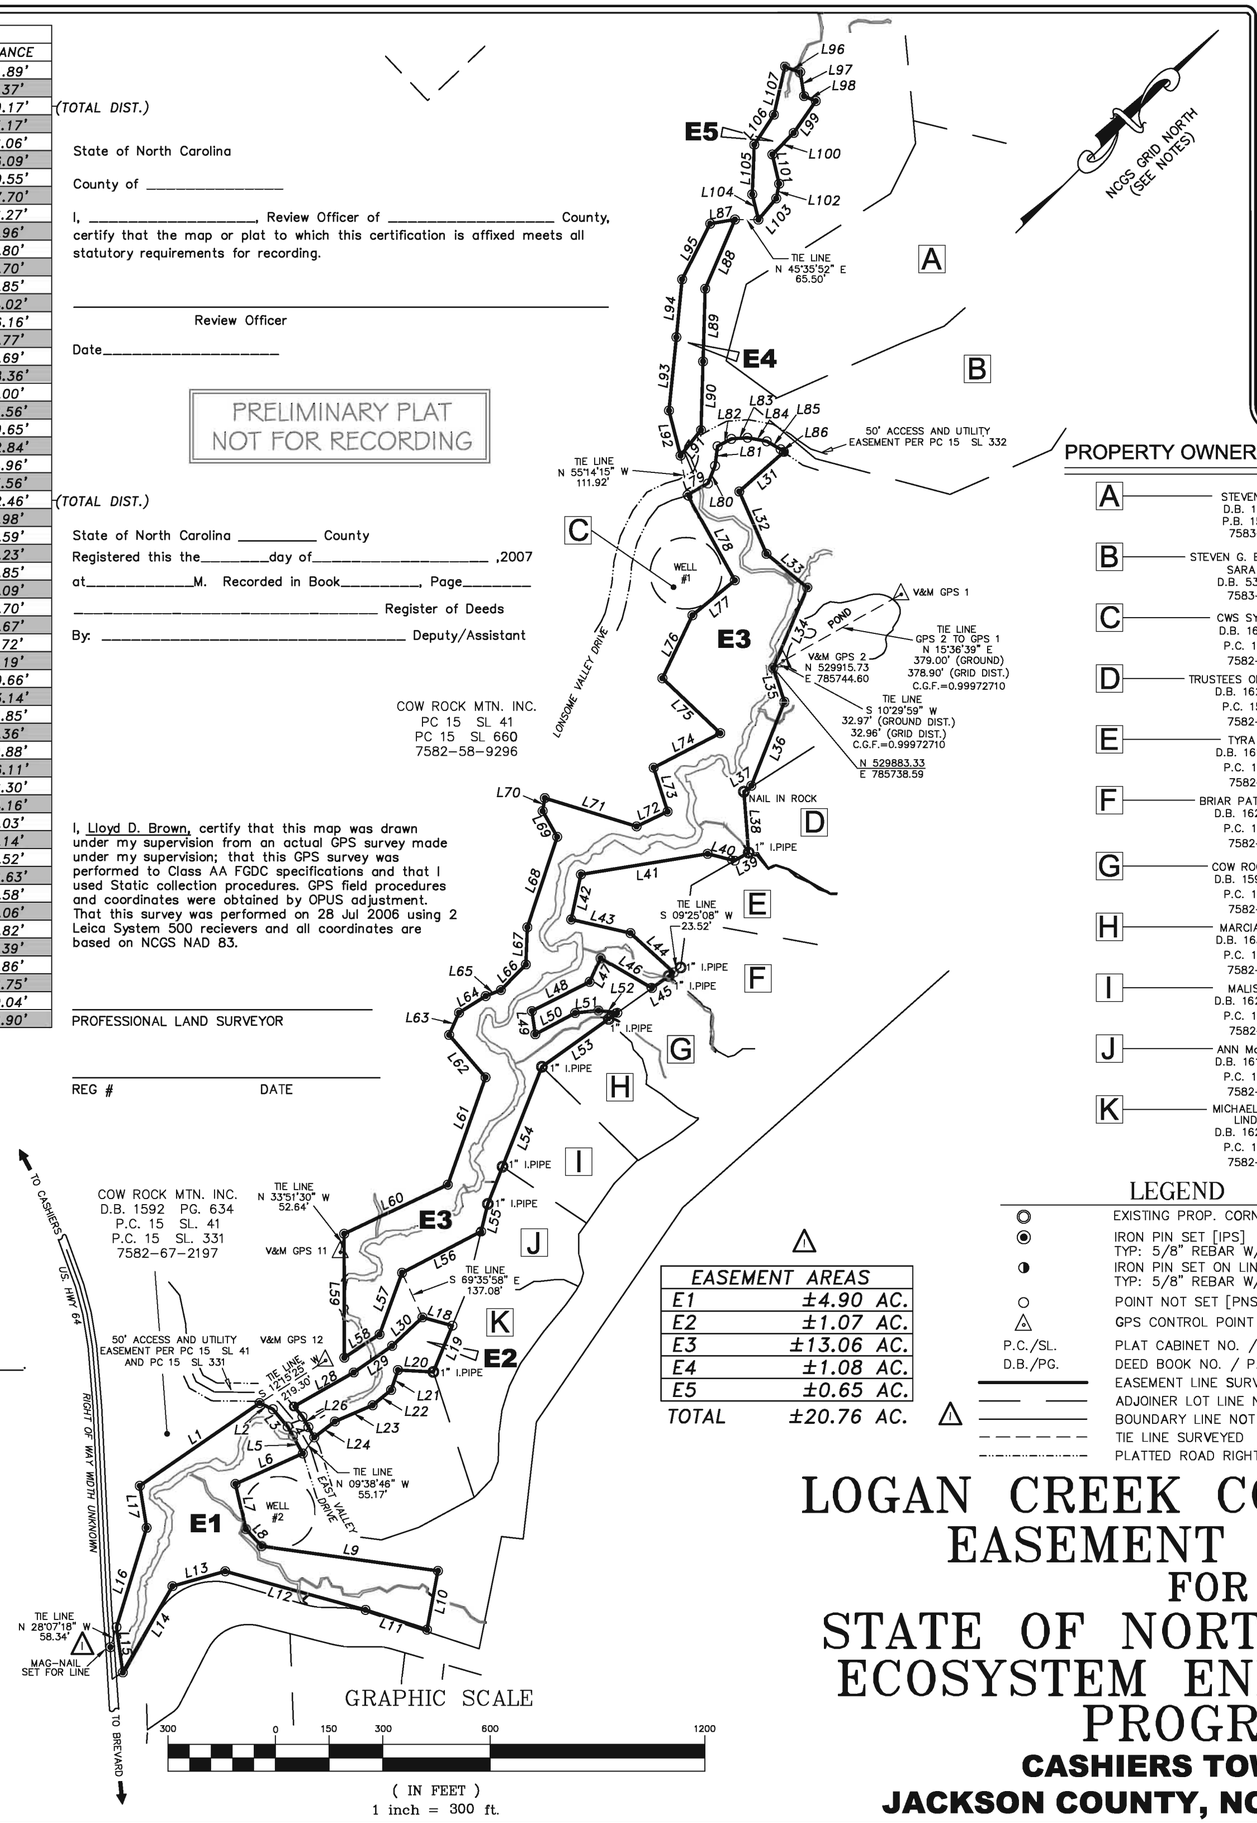

EASEMENT AREAS	
E1	±4.90 AC.
E2	±1.07 AC.
E3	±13.06 AC.
E4	±1.08 AC.
E5	±0.65 AC.
TOTAL	±20.76 AC.

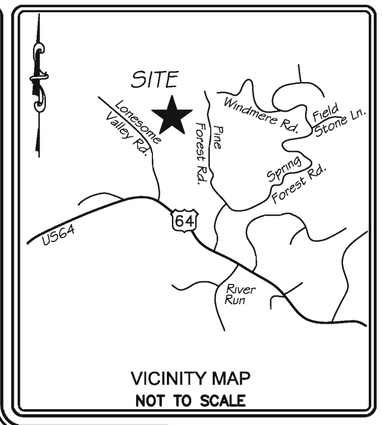

VICINITY MAP
NOT TO SCALE

PROPERTY OWNER INFORMATION

A	STEVEN G. EASON D.B. 1643 PG. 11 P.B. 15 SL. 760 7583-51-3133
B	STEVEN G. EASON AND WIFE, SARA C. EASON D.B. 536 PG. 488 7583-50-4784
C	CWS SYSTEMS, INC. D.B. 1625 PG. 118 P.C. 15 SL 332 7582-59-3980
D	TRUSTEES OF GAIL L. PHILLIP D.B. 1620 PG. 413 P.C. 15 SL. 332 7582-59-3980
E	TYRA HORNSBY D.B. 1619 PG. 316 P.C. 15 SL. 331 7582-69-2441
F	BRIAR PATCH MGMT. LLC. D.B. 1625 PG. 838 P.C. 15 SL. 331 7582-69-2199
G	COW ROCK MTN. INC. D.B. 1592 PG. 634 P.C. 15 SL. 331 7582-69-2199
H	MARCIA B. MOORE D.B. 1635 PG. 801 P.C. 15 SL. 331 7582-68-2767
I	MALISE FOSTER D.B. 1627 PG. 440 P.C. 15 SL. 331 7582-68-2561
J	ANN McKEE AUSTIN D.B. 1619 PG. 793 P.C. 15 SL. 331 7582-68-3273
K	MICHAEL STONE AND LINDA STONE D.B. 1622 PG. 856 P.C. 15 SL. 331 7582-68-5062

LEGEND

	EXISTING PROP. CORNER [AS NOTED]
	IRON PIN SET [IPS] TYP: 5/8" REBAR W/CAP
	IRON PIN SET ON LINE [IPSOL] TYP: 5/8" REBAR W/CAP
	POINT NOT SET [PNS]
	GPS CONTROL POINT [V&M]
P.C./SL.	PLAT CABINET NO. / SLIDE NO.
D.B./PG.	DEED BOOK NO. / PAGE NO.
	EASEMENT LINE SURVEYED
	ADJOINER LOT LINE NOT SURVEYED
	BOUNDARY LINE NOT SURVEYED
	TIE LINE SURVEYED
	PLATTED ROAD RIGHT OF WAY

LOGAN CREEK CONSERVATION EASEMENT SURVEY
FOR
STATE OF NORTH CAROLINA ECOSYSTEM ENHANCEMENT PROGRAM
CASHIERS TOWNSHIP
JACKSON COUNTY, NORTH CAROLINA

REVISIONS

NO.	DATE	DESCRIPTION
1	6-11-07	CALLS AND AREA TO SITE 1
1	6-11-07	LEGEND

V&M
Vaughn & Melton
1318-F PATTON AVENUE
Asheville, NC 28806
828-253-2796
Charlotte, NC
704-895-9051
Greeneville, TN
423-639-0271
Knoxville, TN
865-546-5800
Spartanburg, SC
864-574-4775
Middlesboro, KY
606-248-6600
www.vaughnmelton.com

Copyright 2002
All Rights Reserved

DRAWN:	JRB
CHECKED:	LDB
JOB NO:	30610-59
SCALE:	1"=300'
DATE:	28 MAY 07
FILE NAME:	LOGANEASE.DWG
SHEET	1 OF 1