CAB. 16 SLIDE 816

LINE TABLE		
LINE	BEARING	DISTANCE
L1	N 11°21'14" E	506.79'
L2	N 69°56'04" E	40.83'
L3	[illegible]	62.80'
L4	S 74°59'01" E	29.40'
L5	[illegible]	56.32'
L6	S 20°37'33" W	206.63'
L7	[illegible]	198.64'
L8	S 07°26'05" E	66.67'
L9	[illegible]	[illegible]
L10	S 34°27'32" E	167.17'
L11	[illegible]	160.45'
L12	S 60°24'06" W	406.56'
L13	[illegible]	[illegible]
L14	S 15°00'03" E	277.95'
L15	N 52°52'41" W	127.37'
L16	N 28°07'18" W	289.97'
L17	[illegible]	[illegible]
L18	N 60°29'00" E	86.69'
L19	[illegible]	139.98'
L20	S 48°02'49" W	99.08'
L21	[illegible]	69.13'
L22	S 05°32'51" W	66.88'
L23	[illegible]	[illegible]
L24	S 07°23'40" W	72.75'
L25	[illegible]	[illegible]
L26	N 74°39'01" W	33.66'
L27	[illegible]	37.13'
L28	N 15°22'47" E	192.11'
L29	[illegible]	130.59'
L30	N 01°45'51" E	116.31'
L31	S 03°21'19" W	166.66'
L32	S 68°33'44" E	189.95'
L33	[illegible]	[illegible]
L34	S 29°03'13" E	244.59'
L35	S 67°54'31" E	100.75'
L36	S 21°51'16" E	256.70'
L37	[illegible]	[illegible]
L38	S 49°31'58" E	171.01'
L39	[illegible]	[illegible]
L40	S 59°18'06" W	77.96'
L41	[illegible]	[illegible]
L42	S 32°43'22" E	128.76'
L43	[illegible]	[illegible]
L44	N 87°14'29" E	163.40'
L45	[illegible]	[illegible]
L46	S 75°20'27" W	166.60'
L47	S 20°51'55" E	75.59'
L48	S 18°08'43" W	180.83'
L49	S 53°30'12" E	65.45'
L50	N 16°54'09" E	126.04'
L51	[illegible]	[illegible]
L52	N 52°34'56" E	52.98'
L53	[illegible]	[illegible]

LINE TABLE		
LINE	BEARING	DISTANCE
L54	S 23°28'24" E	411.89'
L55	S 81°18'24" E	78.82'
L56	S 17°25'46" W	249.17'
L57	S 24°62'22" E	183.17'
L58	S 11°32'52" W	118.06'
L59	[illegible]	[illegible]
L60	N 19°37'32" E	320.55'
L61	[illegible]	316.00'
L62	N 85°37'41" W	155.27'
L63	N 21°04'25" W	67.64'
L64	N 13°07'12" E	87.80'
L65	[illegible]	[illegible]
L66	N 00°33'20" W	93.65'
L67	[illegible]	[illegible]
L68	N 26°44'09" W	266.16'
L69	[illegible]	87.77'
L70	N 35°19'52" W	36.69'
L71	[illegible]	[illegible]
L72	N 19°22'59" E	66.00'
L73	[illegible]	128.55'
L74	N 17°35'29" E	209.65'
L75	[illegible]	122.54'
L76	N 19°31'20" W	124.96'
L77	[illegible]	153.38'
L78	N 13°27'31" W	272.46'
L79	[illegible]	[illegible]
L80	N 23°08'33" W	53.59'
L81	[illegible]	55.31'
L82	N 17°16'18" E	43.85'
L83	[illegible]	45.03'
L84	N 55°29'10" E	54.70'
L85	[illegible]	45.82'
L86	N 82°10'25" E	11.72'
L87	[illegible]	[illegible]
L88	S 21°45'50" E	210.66'
L89	[illegible]	202.17'
L90	S 43°16'47" E	121.95'
L91	[illegible]	81.98'
L92	[illegible]	129.00'
L93	[illegible]	[illegible]
L94	N 33°19'22" W	162.30'
L95	N 16°13'45" W	174.16'
L96	N 05°41'20" E	45.03'
L97	[illegible]	64.14'
L98	N 67°44'35" E	35.52'
L99	[illegible]	[illegible]
L100	S 00°13'51" E	84.58'
L101	[illegible]	82.82'
L102	S 33°50'24" E	41.82'
L103	[illegible]	27.38'
L104	N 58°41'47" W	72.86'
L105	[illegible]	138.05'
L106	N 11°43'33" W	100.04'
L107	N 31°59'54" W	138.90'

(TOTAL DIST.)

(TOTAL DIST.)

(TOTAL DIST.)

(TOTAL DIST.)

State of North Carolina
County of Jackson
I, Kim McCollum, Review Officer of Jackson County, certify that the map or plat to which this certification is affixed meets all statutory requirements for recording.

Kim McCollum
Review Officer

Date 9/7/07

This property is not located within a public water supply watershed and can be recorded in the register of deeds office.

Kim McCollum
Date Watershed Administrator

State of North Carolina Jackson County
Registered this the 7th day of September, 2007 at 2:15 P.M. Recorded in Book 16 Slide Page 816
Joe Hamilton Register of Deeds
By: _____ Deputy/Assistant

JOE HAMILTON REGISTER OF DEEDS JACKSON COUNTY, N.C.

I, Lloyd DeWayne Brown, certify that this is a survey of an existing parcel of land within a County that regulates parcels of land, and does not change an existing or create a new street.

PROFESSIONAL LAND SURVEYOR L-3929 REG # 9/6/2007 DATE

NORTH CAROLINA L-3929 LLOYD D. BROWN

State of North Carolina JACKSON County

I, Lloyd D. Brown certify that this map was drawn under my supervision from an actual survey made under my direct supervision from reference deed recorded in Deed Books 1592, Pages 634 (respectively); that the ratio of precision as calculated by latitudes and departures is 1:10,000; that this map was prepared in accordance with G.S.47-30 as amended

Witness my hand and seal this 6th day of September, 2007.

Professional Land Surveyor L-3929 Reg # 9/6/2007 Date

PROFESSIONAL LAND SURVEYOR L-3929 REG # 9/6/2007 DATE

COW ROCK MTN. INC. D.B. 1592 PG. 634 P.C. 15 SL. 41 PC. 15 SL. 331 7582-67-2197

COW ROCK MTN INC PC 15 SL 41 PC 15 SL 660 7582-68-9299

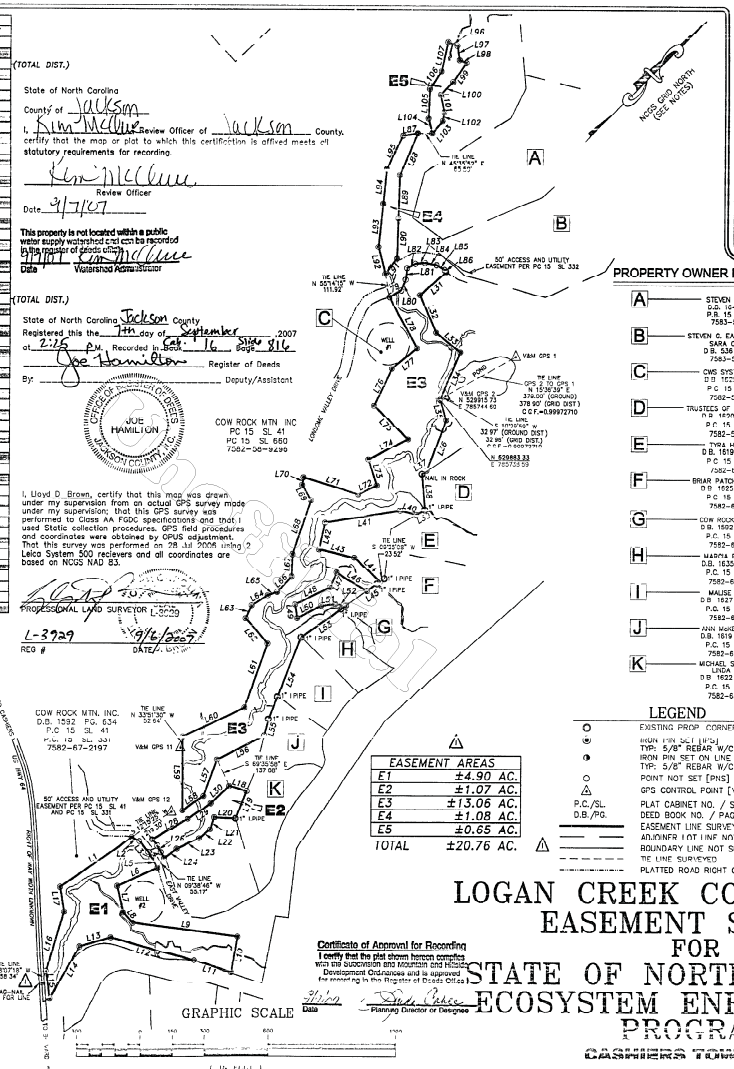

EASEMENT AREAS	
E1	±4.90 AC.
E2	±1.07 AC.
E3	±13.06 AC.
E4	±1.08 AC.
E5	±0.65 AC.
TOTAL	±20.76 AC.

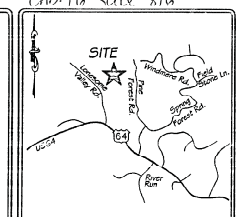

VICINITY MAP
NOT TO SCALE

PROPERTY OWNER INFORMATION

A	STEVEN G. EASON D.B. 1642 PG. 11 P.B. 15 SL. 760 7583-51-3133
B	STEVEN G. EASON AND WIFE, SARA C. EASON D.B. 538 PG. 488 7582-50-4784
C	CWS SYSTEMS, INC. D.B. 1625 PG. 118 P.C. 15 SL. 332 7582-59-3980
D	TRUSTEES OF GAIL L. PHILLIP D.B. 1690 PG. 415 P.C. 15 SL. 330 7582-59-3980
E	TYRA MINNEY D.B. 1819 PG. 316 P.C. 15 SL. 331 7582-69-2441
F	BRIAR PATCH MGMT. LLC. D.B. 1622 PG. 835 P.C. 15 SL. 331 7582-69-2199
G	COW ROCK MTN. INC D.B. 1592 PG. 634 P.C. 15 SL. 331 7582-69-2199
H	MARYA D. MINOR D.B. 1635 PG. 801 P.C. 15 SL. 331 7582-68-2767
I	MAUSE FOSTER D.B. 1827 PG. 440 P.C. 15 SL. 331 7582-68-2561
J	ANN MARIE AUSTIN D.B. 1819 PG. 793 P.C. 15 SL. 331 7582-68-3273
K	MICHAEL STONE AND LINDA STONE D.B. 1622 PG. 856 P.C. 15 SL. 331 7582-68-5082

REVISIONS		
NO	DATE	DESCRIPTION
1	6-11-07	CALLS AND AREA TO SFT
1	6-11-07	LEGEND

VWM
Vaughn & Melton
1316 E. PATTON AVENUE
Asheville, NC 28806
828-253-2796
Charlotte, NC
704-895-9051
Greenville, TN
423-639-0271
Knoxville, TN
865-946-3000
Spartanburg, SC
864-574-4775
Middlesboro, KY
606-242-6600
www.vaughnmelton.com
Copyright© 2002
All Rights Reserved

DRAWN: JRB
CHECKED: LMB
JOB NO: 30610-39
SCALE: 1"=300'
DATE: 28 MAY 07
FILE NAME: LOGANSE.DWG
SHEET 1 OF 1

LEGEND

○	EXISTING PROP CORNER [AS NOTED]
⊛	IRON PIN SET [IPS] TYP: 5/8" REBAR W/CAP
◑	IRON PIN SET ON LINE [IPSOL] TYP: 5/8" REBAR W/CAP
○	POINT NOT SET [PNS]
△	GPS CONTROL POINT [V&M]
P.C./SL. D.B./PG.	PLAT CABINET NO. / SLIDE NO. DEED BOOK NO. / PAGE NO.
	EASEMENT LINE SURVEYED
	ADJOINER LOT LINE NOT SURVEYED
	BOUNDARY LINE NOT SURVEYED
	TIE LINE SURVEYED
	PLATTED ROAD RIGHT OF WAY

LOGAN CREEK CONSERVATION EASEMENT SURVEY FOR STATE OF NORTH CAROLINA ECOSYSTEM ENHANCEMENT PROGRAM

CASHIERS TOWNSHIP
JACKSON COUNTY, NORTH CAROLINA

Certificate of Approval for Recording
I certify that the plat shown hereon complies with the subdivision and mountain and hillside Development Ordinances and is approved for recording in the Register of Deeds Office.

Planning Director or Designee Date

NOTES:

1. AREAS SHOWN ARE SUBJECT TO EASEMENTS OF RECORD.
2. AREA DETERMINED BY COORDINATE METHOD.
3. AREAS INCLUDE ANY AND ALL PORTIONS OF PROPERTY UNDER RIGHTS OF WAY AND OR EASEMENTS EITHER ACQUIRED OR CLAIMED.
4. ALL CORNERS ARE AS NOTED.
5. NORTH ORIENTATION OBTAINED THROUGH GPS.
6. PARCEL I.D. NUMBERS ARE AS NOTED.
7. RAW ERROR OF CLOSURE FOR FIELD TRAVERSE WAS 1:10,000.
8. THE DIMENSIONS ON THIS MAP ARE UNADJUSTED HORIZONTAL GROUND UNLESS OTHERWISE NOTED.
9. THE CURRENT OWNERS OF RECORD ARE AS NOTED.