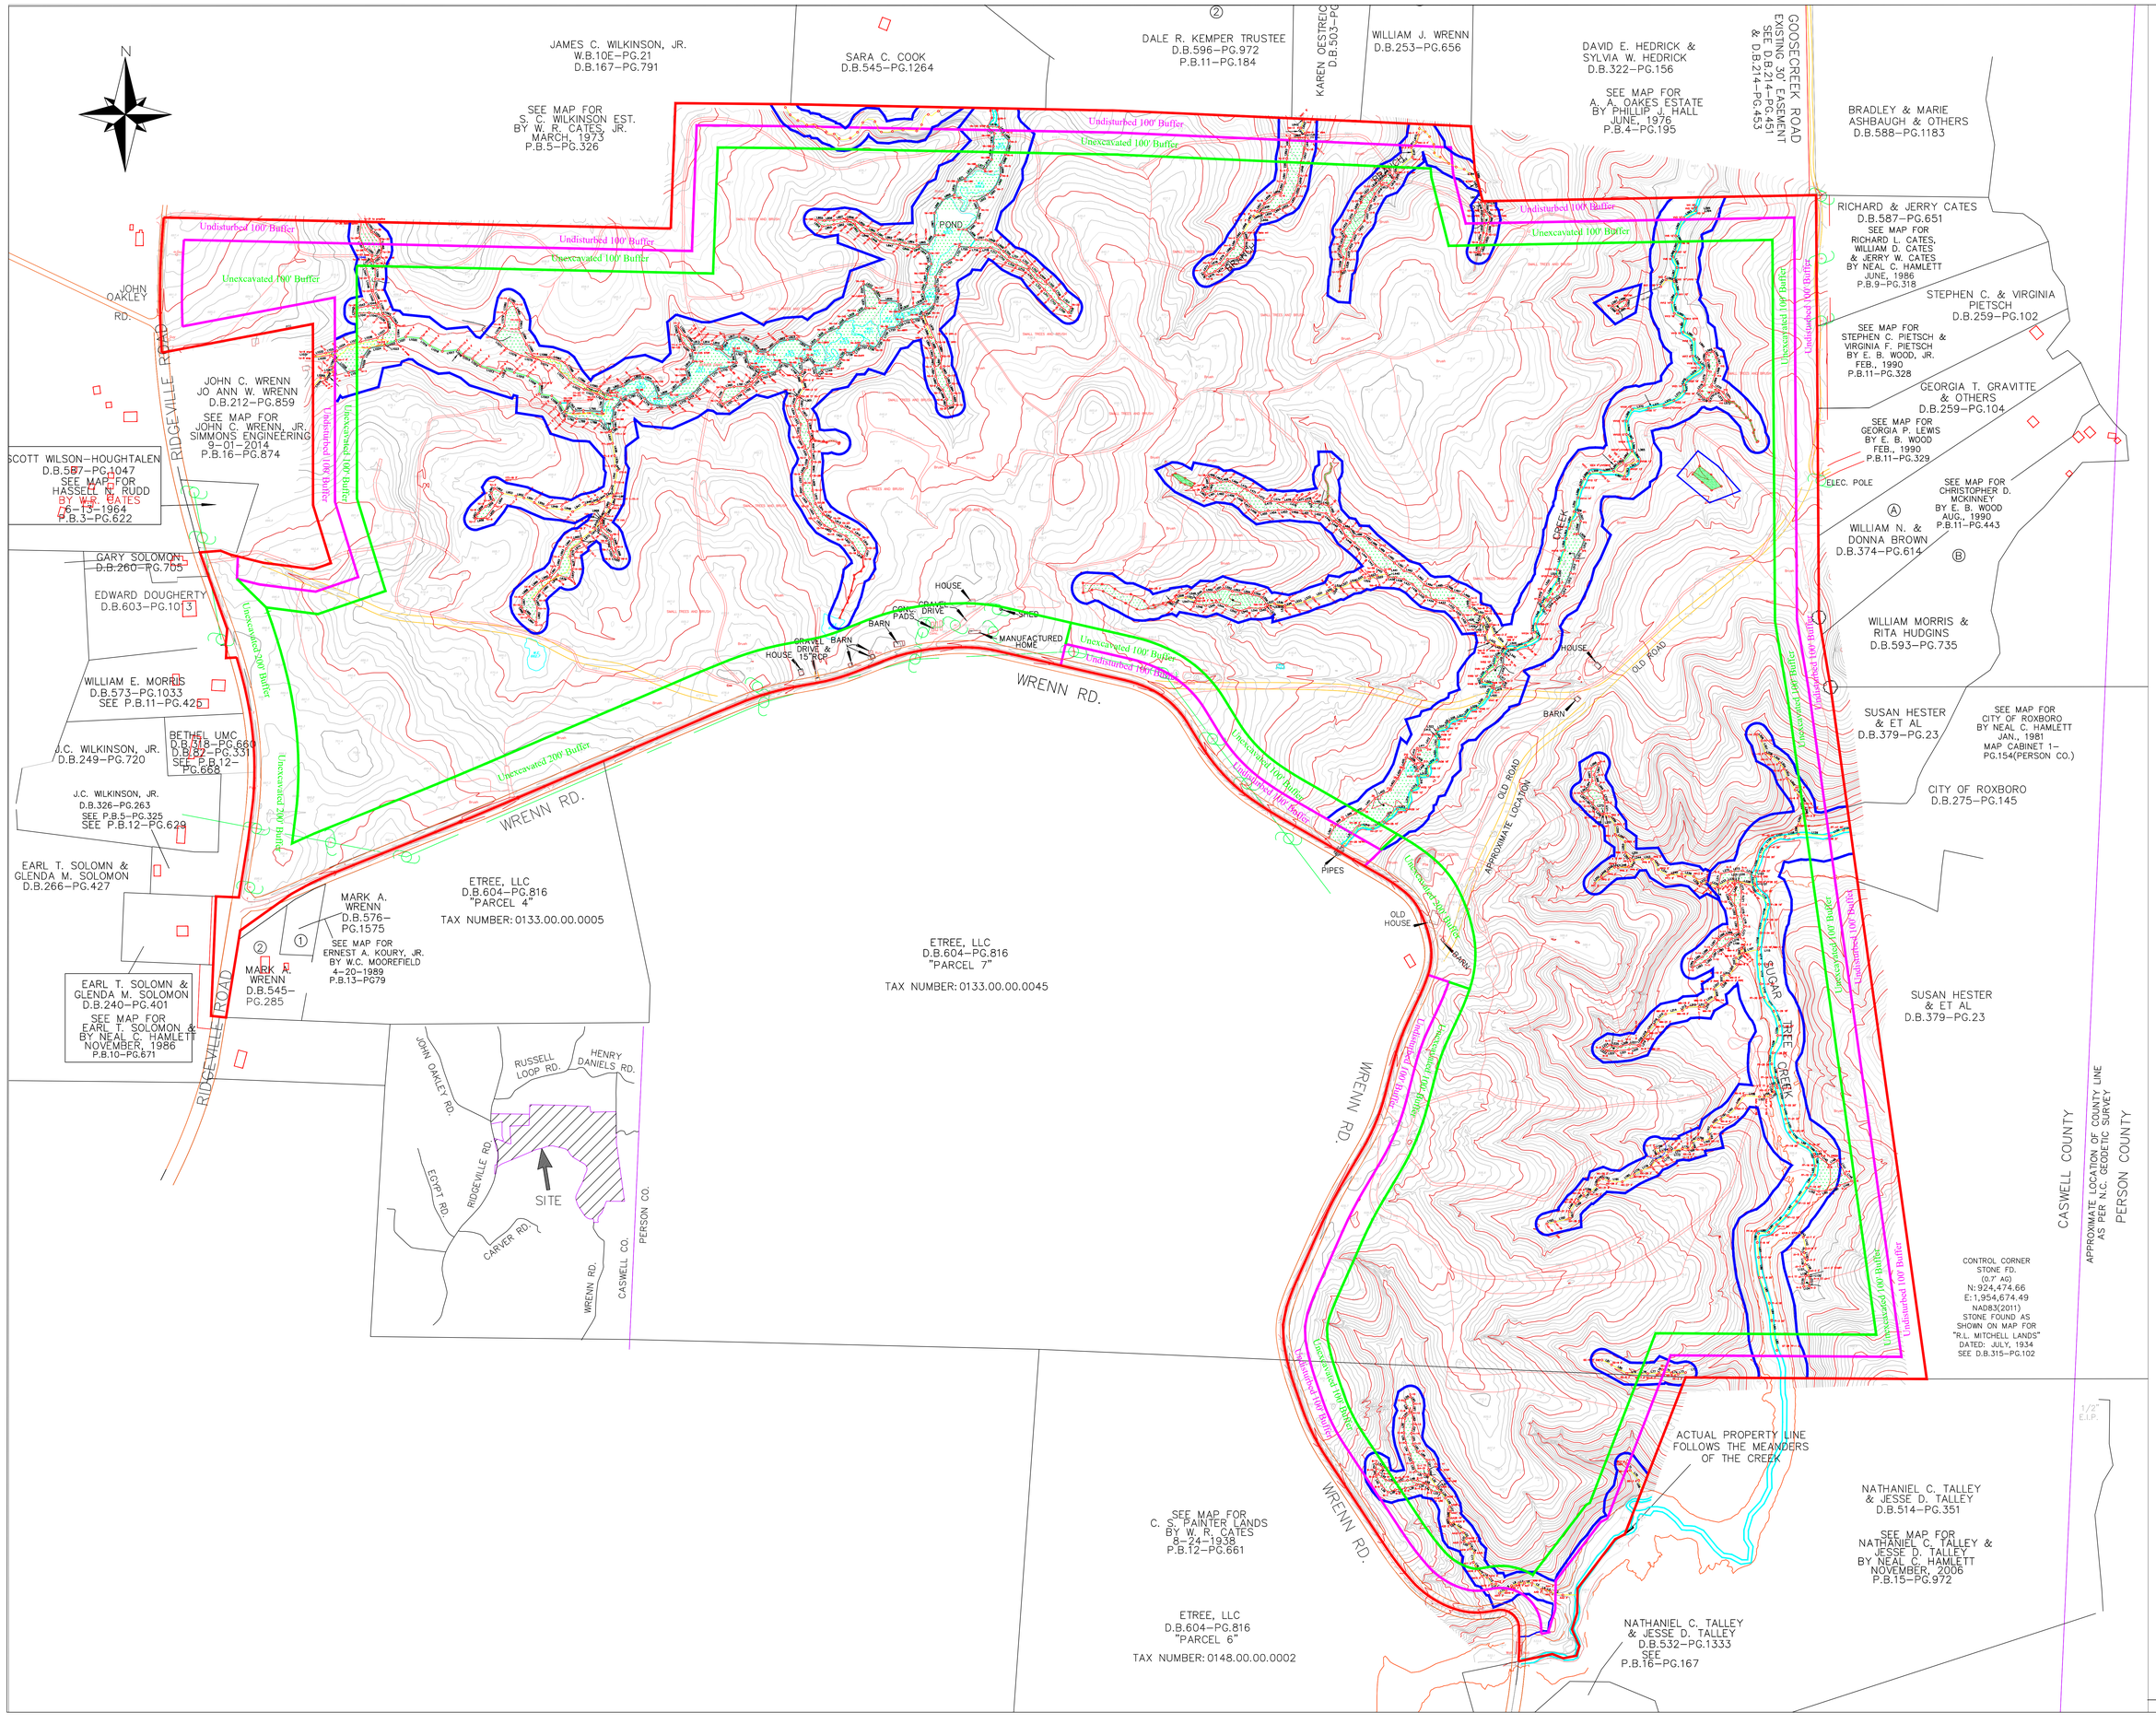

General Notes

- Property/Mine Permit Buffer
- 100' Undisturbed Buffer
- 100' or 200' Disturbed Buffer No Excavation
- 100' Perennial Undisturbed Stream Buffer
- 50' Intermittent Stream and Wetland Undisturbed Buffer
- Stream
- Intermittent Stream
- Wetlands
- 100 Year Flood Plain
- Adjoining Property John B. Drumwright Estate 25.91 ac. Record # 379
- Non-owned Structure
- Adjoining Property Boundary
- Power Pole

No.	Revision/Issue	Date

Firm Name and Address

SUNROCK
CAROLINA SUNROCK LLC

200 HORIZON DRIVE, SUITE 100
RALEIGH, NC 27615

Project Name and Address

Prospect Hill Quarry
& Distribution Center

Exisitng Site Conditions
&
Proposed Buffer Map

Drawn By: S Martino

Project	Sheet
Topo/Wetlands	4
Date: 05–08–2019	
Scale: 1" = 225'	