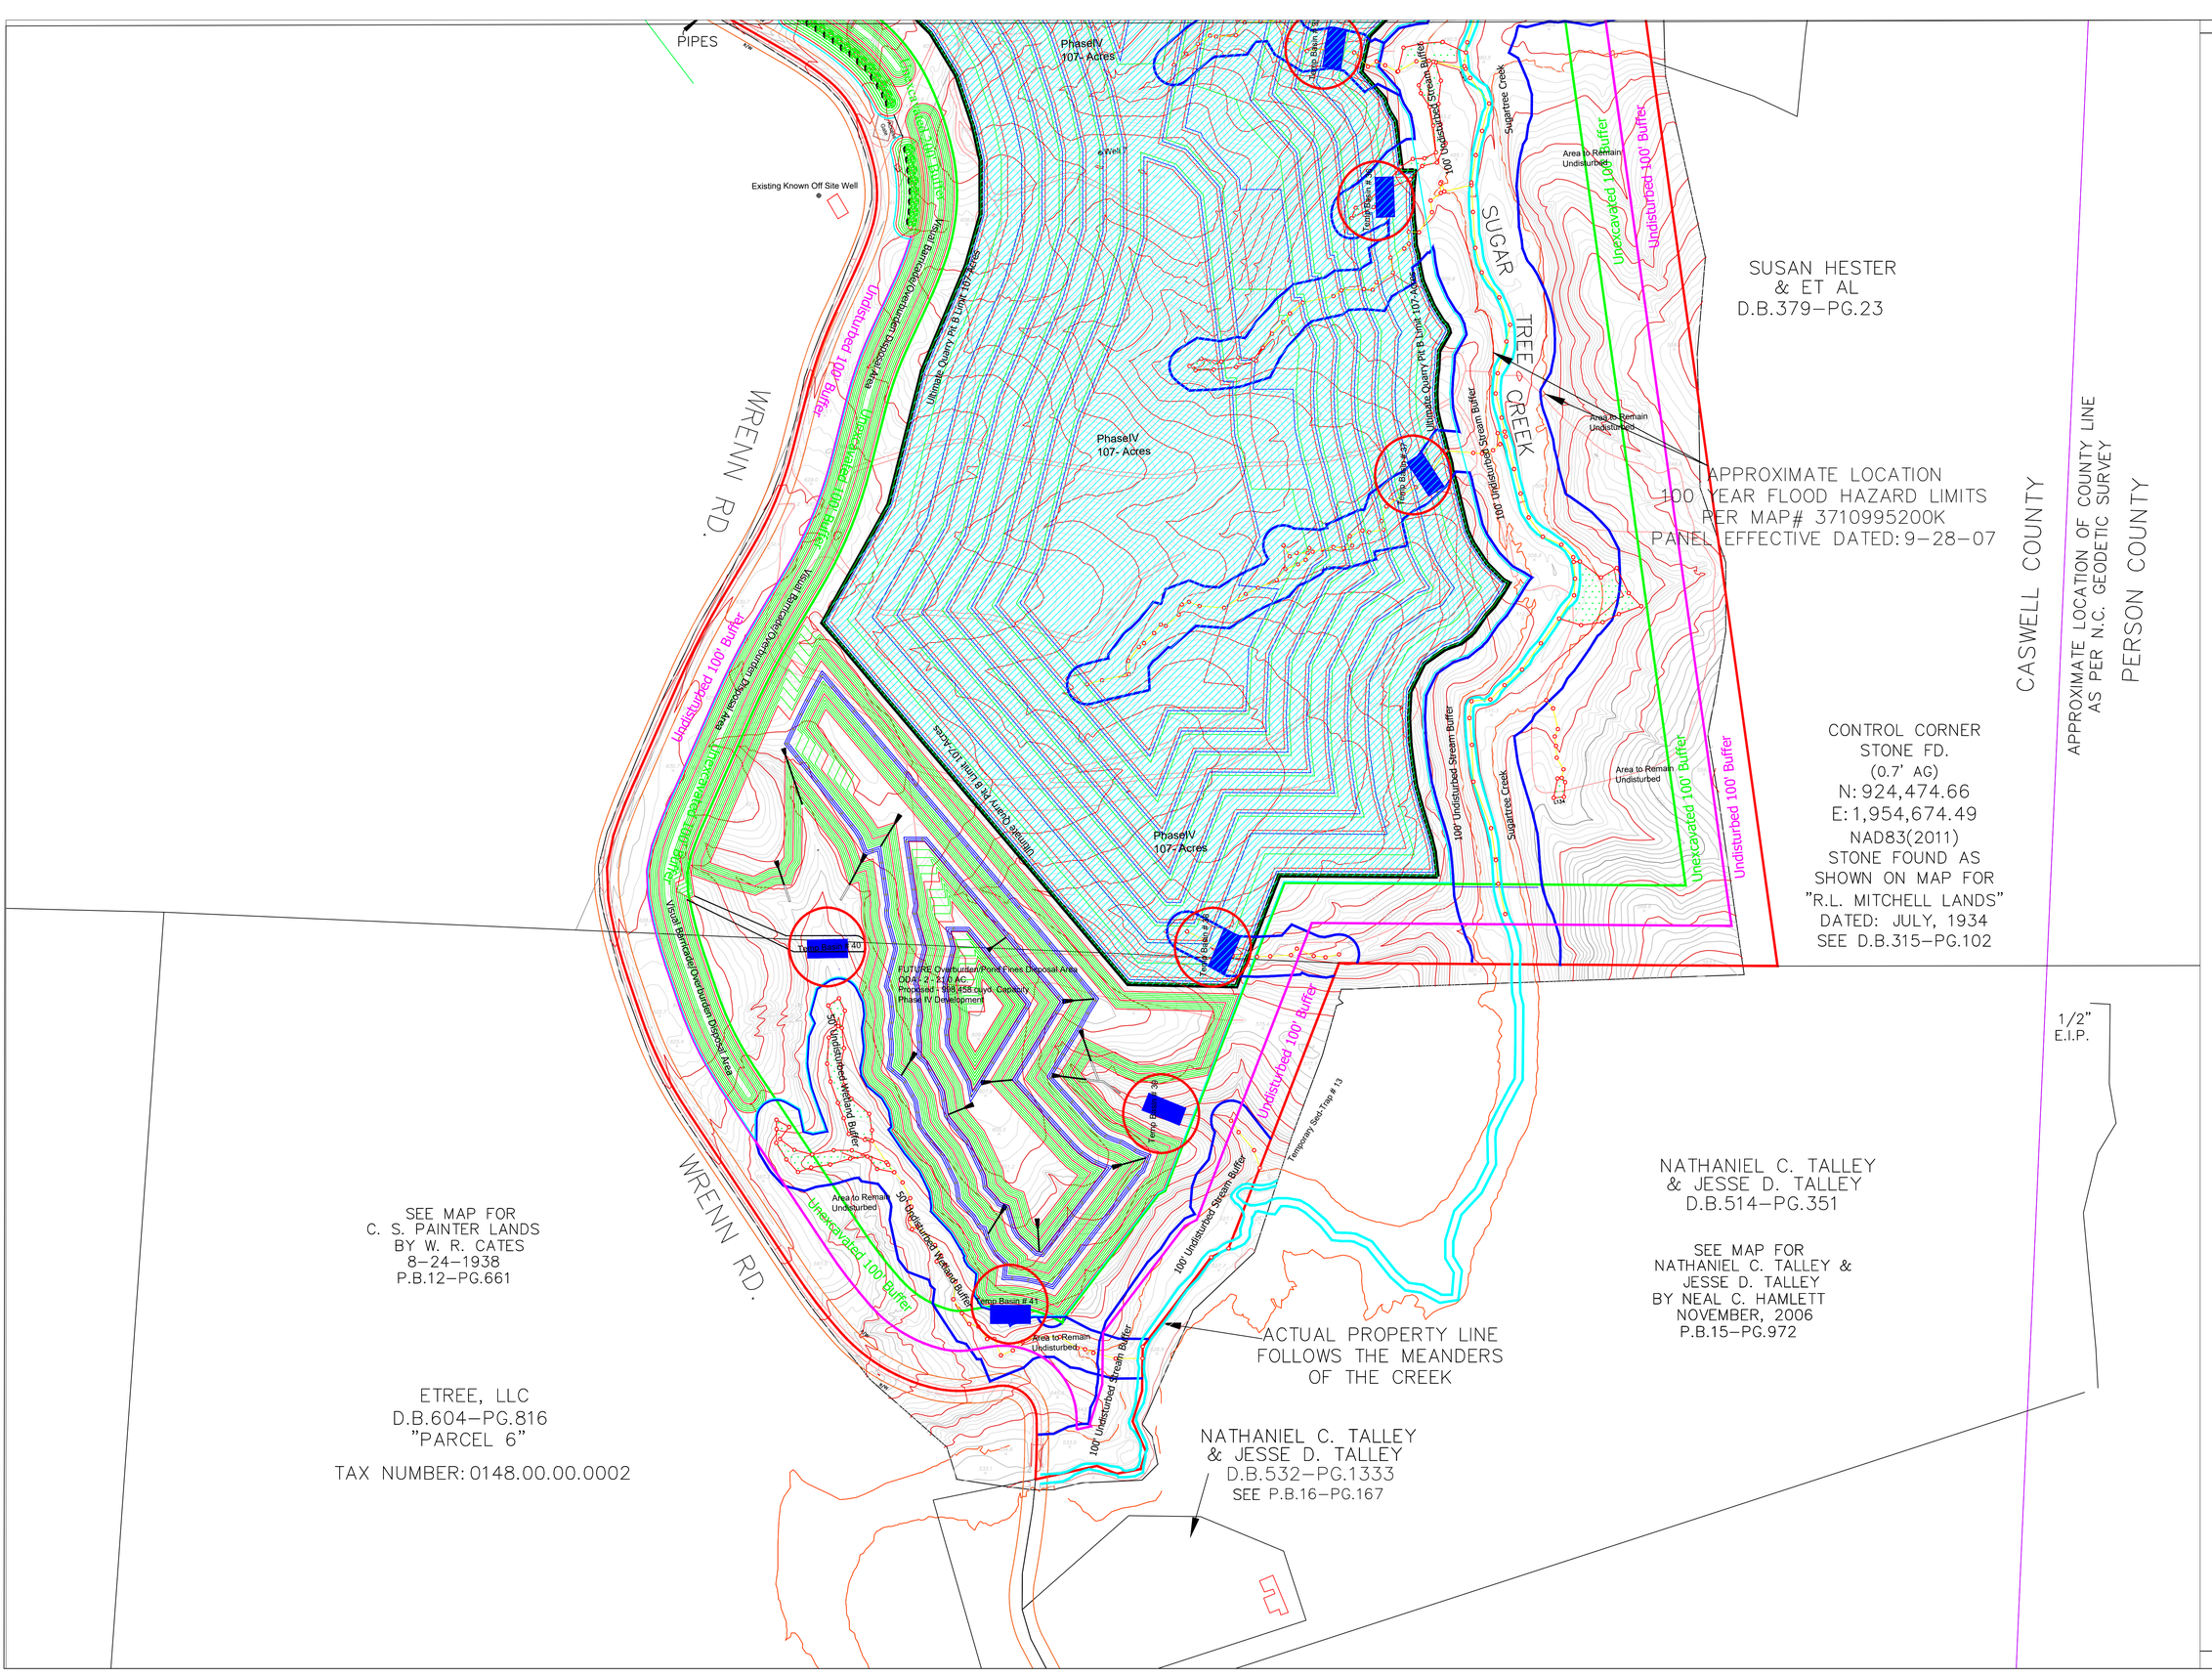

General Notes

- Property Line
- 100' Undisturbed Buffer
- 100' Disturbed Buffer No Excavation
- 100' Perennial Undisturbed Stream Buffer
- 50' intermittent Stream and Wetland Undisturbed Buffer
- Stream
- 100 Year Flood Plain
- Open Pit Crest
- Open Pit Mid–Bench
- Open Pit Bench Toe
- 2' Contour Interval
- 10' Contour Interval
- Planned Sed. Basin See Supplied Detail Drawling's from Timmions Group

Adjoining Property
John B. Drumwright Estate
25.91 ac.
Record # 379

- Non–owned Structure
- Adjoining Property Boundary
- Power Pole
- ~ Silt Fence Location Silt fence to be adjusted as need

- Initial Pit Opening Phase I
- Phase II
- Phase III
- Phase IV

Phase IV includes mining through streams and wetlands in Pit A and Pit B after 401–404 approvals have been issued along with mine permit modification

No.	Revision/Issue	Date

Firm Name and Address

SUNROCK
CAROLINA SUNROCK LLC

200 HORIZON DRIVE, SUITE 100
RALEIGH, NC 27615

Project Name and Address

Prospect Hill Quarry & Distribution Center

Initial Mine Map

Drawn By: S Martino

Project	Sheet
PLANT	5c
Date: 08–19–2019	
Scale: 1"=175'	