BOOK OF MAPS 1997 - PAGE 78

NOTES:
1. ALL DISTANCES ARE HORIZONTAL GROUND MEASUREMENTS.
2. N.C. GRID DATA PROVIDED BY NCDOT.
3. AREA BY COORDINATE COMPUTATION.
4. A PORTION OF THIS PROPERTY IS LOCATED IN A SPECIAL 100-YEAR FLOOD HAZARD AREA PER FIRM MAP NUMBER 3718 3C0520 E DATED MARCH 3, 1992.

LEGEND:
E.I.P. - EXISTING IRON PIPE
N.I.P. - NEW IRON PIPE
C.P. - COMPUTED POINT
MEANDERING FENCE
CREEK OR LOW AREA
OVERHEAD POWER LINE

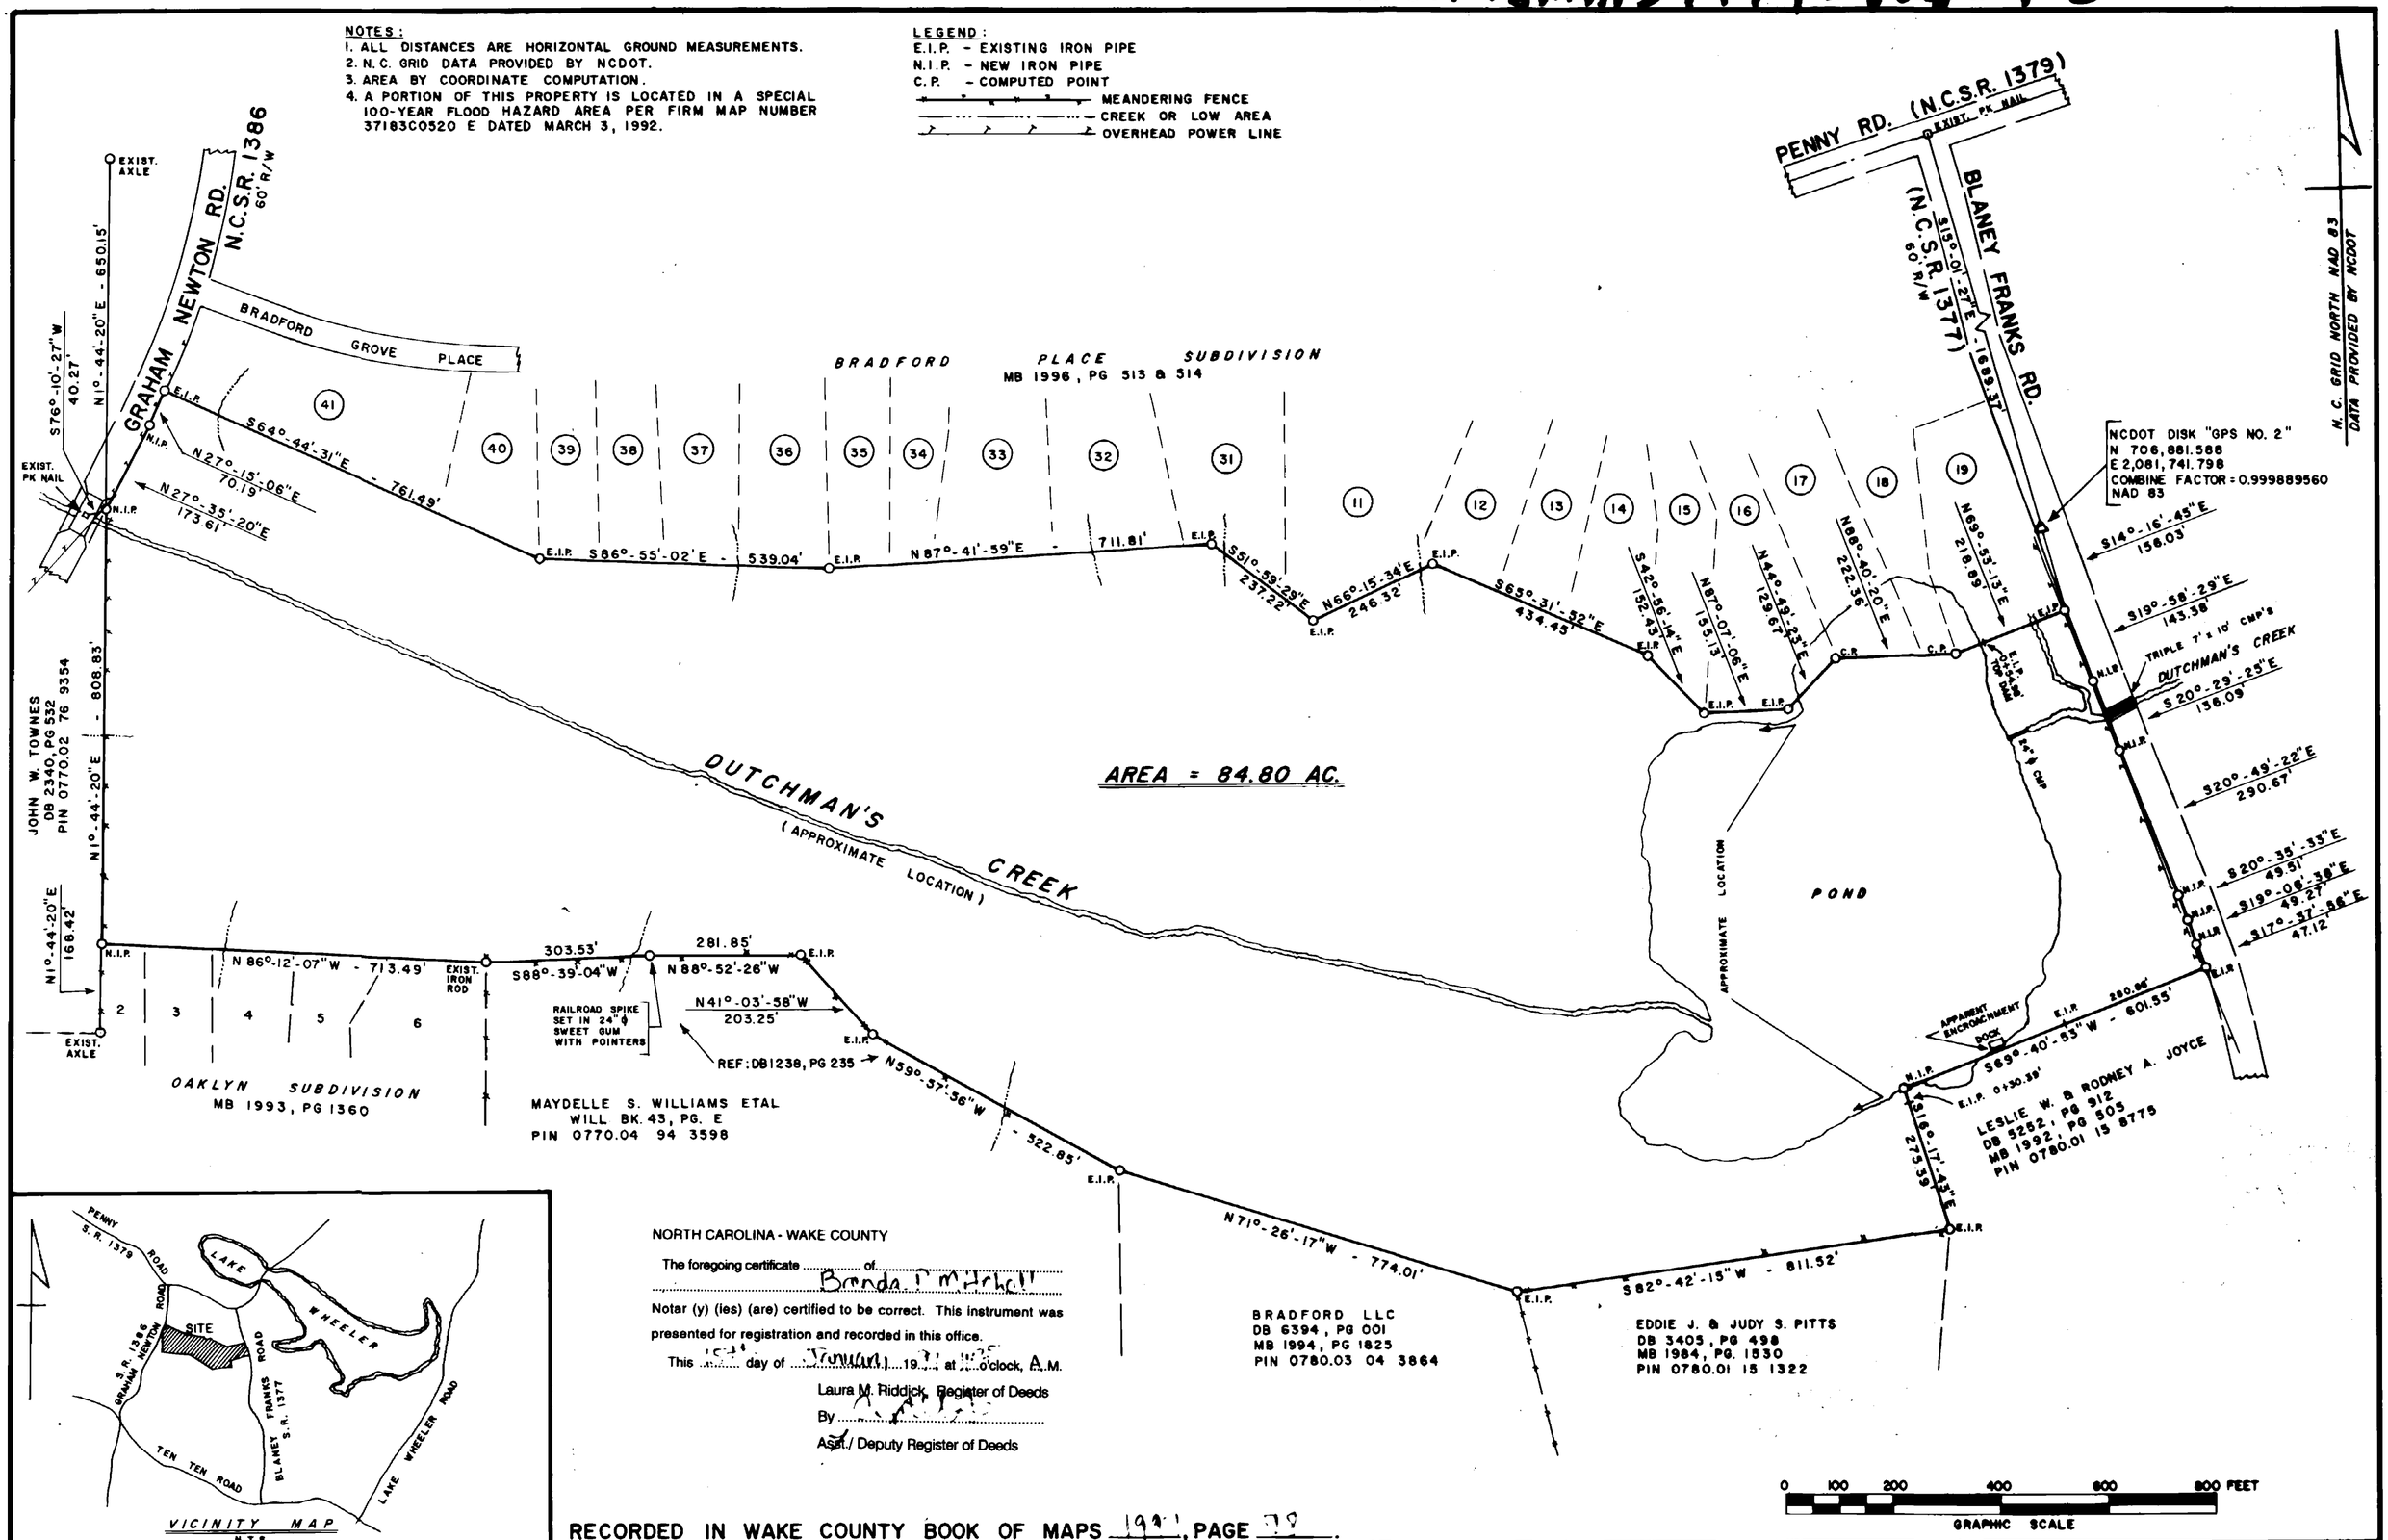

VICINITY MAP
N.T.S.

NORTH CAROLINA - WAKE COUNTY

The foregoing certificate of Brenda P. Mitchell

Notar (y) (ies) (are) certified to be correct. This instrument was presented for registration and recorded in this office.

This 15th day of January 19 97 at 11:25 o'clock, A.M.

Laura M. Riddick, Register of Deeds

By

Asst./ Deputy Register of Deeds

RECORDED IN WAKE COUNTY BOOK OF MAPS 1997, PAGE 78.

- ☐ a. This survey creates a subdivision of land within the area of a county or municipality that has an ordinance that regulates parcels of land.
- ☐ b. This survey is located in such a portion of a county or municipality that is unregulated as to an ordinance that regulates parcels of land.
- ☑ c. This survey is of an existing parcel or parcels of land.
- ☐ d. This survey is of another category, such as the recombination of existing parcels, a court-ordered survey, or other exception to the definition of subdivision.
- ☐ e. The information available to the surveyor is such that the surveyor is unable to make a determination to the best of his or her professional ability as to provisions contained in (a) through (d) above.

Leroy E. Waters Jr. 11-21-96
REGISTERED LAND SURVEYOR DATE

NORTH CAROLINA WAKE COUNTY

I, BRENDA P. MITCHELL, CERTIFY THAT LEROY E. WATERS, JR., A REGISTERED LAND SURVEYOR, PERSONALLY APPEARED BEFORE ME THIS DAY AND ACKNOWLEDGED THE EXECUTION OF THE FOREGOING INSTRUMENT. WITNESS MY HAND AND OFFICIAL STAMP OR SEAL, THIS 21 DAY OF NOVEMBER, 1996.

Brenda P. Mitchell
NOTARY PUBLIC

MY COMMISSION EXPIRES APRIL 25, 2000

I, LEROY E. WATERS, JR., CERTIFY THAT THIS MAP WAS PREPARED FROM AN ACTUAL FIELD SURVEY PERFORMED UNDER MY SUPERVISION AND IS BASED UPON REFERENCES SHOWN HEREON. THAT THE ERROR OF CLOSURE IS 1/ 20,000+, THAT THE BOUNDARIES NOT SURVEYED ARE SHOWN AS BROKEN LINES PLOTTED FROM REFERENCES SHOWN; THAT THIS MAP WAS PREPARED IN ACCORDANCE WITH G.S. 47-30 AS AMENDED. WITNESS MY ORIGINAL SIGNATURE AND SEAL THIS 21 DAY OF NOVEMBER, 1996.

Leroy E. Waters Jr.
REGISTERED LAND SURVEYOR
L-1355

NORTH CAROLINA REGISTERED SEAL L-1355 LAND SURVEYOR LEROY E. WATERS, JR.

DATE FIELD SURVEY 10/31/96 - 11/13/96

SURVEY: L.E.W. DRAFT: L.E.W.
DESIGN CHECK: L.E.W.

RIVERS AND ASSOCIATES, INC.
ENGINEERS PLANNERS SURVEYORS
107 E. SECOND ST., P.O. BOX 929, GREENVILLE, N.C. 27835, PHONE (919) 752-4135
8410 FALLS OF NEUSE RD., RALEIGH, N.C. 27615, PHONE (919) 848-3347

BOUNDARY SURVEY FOR
NORTH CAROLINA DEPT. OF TRANSPORTATION
WETLANDS PRESERVATION SITE

CURRENT OWNER: GREENVIEW FARMS, INC., 21 GLENWOOD AVE. STE. 107 RALEIGH, NC 27603. REF.: DB 2586, PAGE 498, PIN 0770.02 96 6326

SWIFT CREEK TOWNSHIP WAKE COUNTY, N. C.

SCALE	DRAWING NO.	SHEET
1" = 200'	Z-159-NR	1 OF 1

SOUTHERN PHOTO - GREENSBORO 867395