recorded *aug 7 2009* 9968012 9652452928 additional

SLIDE 7827

# Conservation Easement for the State of North Carolina Ecosystem Enhancement Program Cane Creek and its Tributaries NC EEP Project # 2981 SPO File # 45 AA Owner: Town of Fletcher

## NOTES:

1. SURVEY IS BASED ON DEEDS AND EXISTING MONUMENTATION AS SHOWN.
2. PARCEL MAY BE SUBJECT TO EASEMENTS, RIGHTS-OF-WAYS, RESERVATIONS AND RESTRICTIONS: WRITTEN AND UNWRITTEN; RECORDED AND UNRECORDED.
3. THE CERTIFICATION SHOWN HEREON IS NOT A CERTIFICATION OF TITLE, ZONING OR FREEDOM FROM ENCUMBRANCES.
4. THIS SURVEY WAS PREPARED WITHOUT BENEFIT OF ABSTRACT TITLE AND ALL MATTERS OF TITLE SHOULD BE REFERRED TO AN ATTORNEY-AT-LAW.
5. ALL DISTANCES ARE HORIZONTAL UNLESS OTHERWISE NOTED.
6. Copyright ©, Joel Johnson Land Surveying Inc. All Rights reserved. Reproduction or use of the contents of this document: additions or deletions to this document, in whole or in part, without written consent of the land surveyor, is prohibited. Only copies from the original of this document, marked with an original signature and seal of the surveyor shall be considered to be valid true copies.
7. TRAVERSE ADJUSTED BY COMPASS METHOD TO 1: 35,007.
8. Property has not been inspected for WETLANDS or FLOOD HAZARDS.
9. ALL ADJOINING PROPERTY INFORMATION WAS TAKEN FROM CURRENT LAND RECORDS INFORMATION AS OF DATE OF SURVEY BUT BUT IT SHOULD BE NOTED THAT ALL PUBLIC LAND RECORDS INFORMATION MAY NOT BE CURRENT OR UP TO DATE.

STATE OF NORTH CAROLINA
COUNTY OF HENDERSON

Filed for registration at 1:05 o'clock P. M this the 7 day of August, 2009 and recorded in PLAT CAB. — at SLIDE 7827.

Nelda W. Meloy
- REGISTER OF DEEDS -

STATE OF NORTH CAROLINA
COUNTY OF HENDERSON

I, DENNIS FORESMAN, REVIEW OFFICER OF HENDERSON COUNTY, CERTIFY THAT THE MAP OR PLAT TO WHICH THIS CERTIFICATION IS AFFIXED MEETS ALL STATUTORY REQUIREMENTS FOR RECORDING.

Dennis Foresman 8/7/2009
- REVIEW OFFICER - DATE

I, Eric Rufin, Planning Director for The Town of Fletcher certify that this plat plan has been received and approved as an exempt plat - survey of existing parcels in accordance with the Town of Fletcher Ordinances.

8/7/09
Date Planning Director

We, the Town of Fletcher, have reviewed and agree with the two Permanent Conservation Easements and the the two Temporary Construction Easements as show on this plat.

8/7/09
Town of Fletcher Designee Date

## REFERENCES :

1. Plat of Survey for The Town of Fletcher, by G. Marcus Brittain, PLS, Showing 95.25 Acres, Dated 1/8/2001, Slide 3630.
2. Plat of Survey for Meritor Heavy Vehicles LLC (Tract B), by McAbee & Associates, PA, Showing 156.858 Acres, Dated 11/1/2007, Drawing # G-07-2260.

I, BENTLEY L. ROBISON, CERTIFY THAT THIS PLAT WAS DRAWN UNDER MY SUPERVISION FROM AN ACTUAL SURVEY MADE UNDER MY SUPERVISION ( HENDERSON CO. BK. 1056, PG. 702 ); THAT THE BOUNDARIES NOT SURVEYED ARE CLEARLY INDICATED AS DRAWN FROM INFORMATION FOUND IN BK. n/a, PG. n/a; THAT THE RATIO OF PRECISION AS CALCULATED IS 1 : 19.942; THAT THIS PLAT MEETS THE REQUIREMENTS FOR A CLASS A SURVEY; THAT THE SURVEY IS OF ANOTHER CATEGORY, SUCH AS THE RECOMBINATION OF EXISTING PARCELS, A COURT-ORDERED SURVEY, OR OTHER EXCEPTION TO THE DEFINITION OF SUBDIVISION; THAT THIS PLAT WAS PREPARED IN ACCORDANCE WITH G.S. 47-30 AS AMENDED. WITNESS MY ORIGINAL SIGNATURE, REGISTRATION NUMBER AND SEAL THIS 10th DAY OF FEBRUARY, A.D., 2009.

NORTH CAROLINA SEAL L-4742 LAND SURVEYOR BENTLEY L. ROBISON

February 10, 2009
BENTLEY L. ROBISON REGISTRATION NUMBER L - 4742

Temporary Construction Easement - Area B

| Course | Bearing | Distance |
|---|---|---|
| L38 | N 77°20'50" W | 59.75' |
| L39 | N 60°30'05" E | 85.95' |
| L40 | N 55°53'25" E | 83.01' |
| L41 | N 35°13'35" E | 87.14' |
| L42 | N 51°08'15" E | 138.57' |
| L43 | S 84°03'05" E | 123.31' |
| L44 | N 69°30'55" E | 53.82' |
| L45 | N 40°42'00" E | 179.88' |
| L46 | S 72°16'55" E | 1076.28' |
| L47 | S 06°14'05" W | 263.54' |
| L48 | N 75°31'15" E | 379.30' |
| L49 | N 76°12'35" E | 636.96' |
| L50 | N 81°05'05" E | 148.19' |

Temporary Construction Easement - Area A

| Course | Bearing | Distance |
|---|---|---|
| L51 | N 81°04'55" E | 61.79' |
| L52 | S 04°54'50" W | 931.25' |
| L53 | S 04°55'15" W | 532.03' |
| L54 | S 51°32'45" W | 3.84' |
| L55 | N 40°57'20" W | 419.24' |

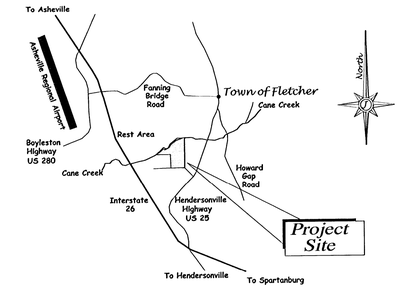


LOCATION MAP
NOT TO SCALE

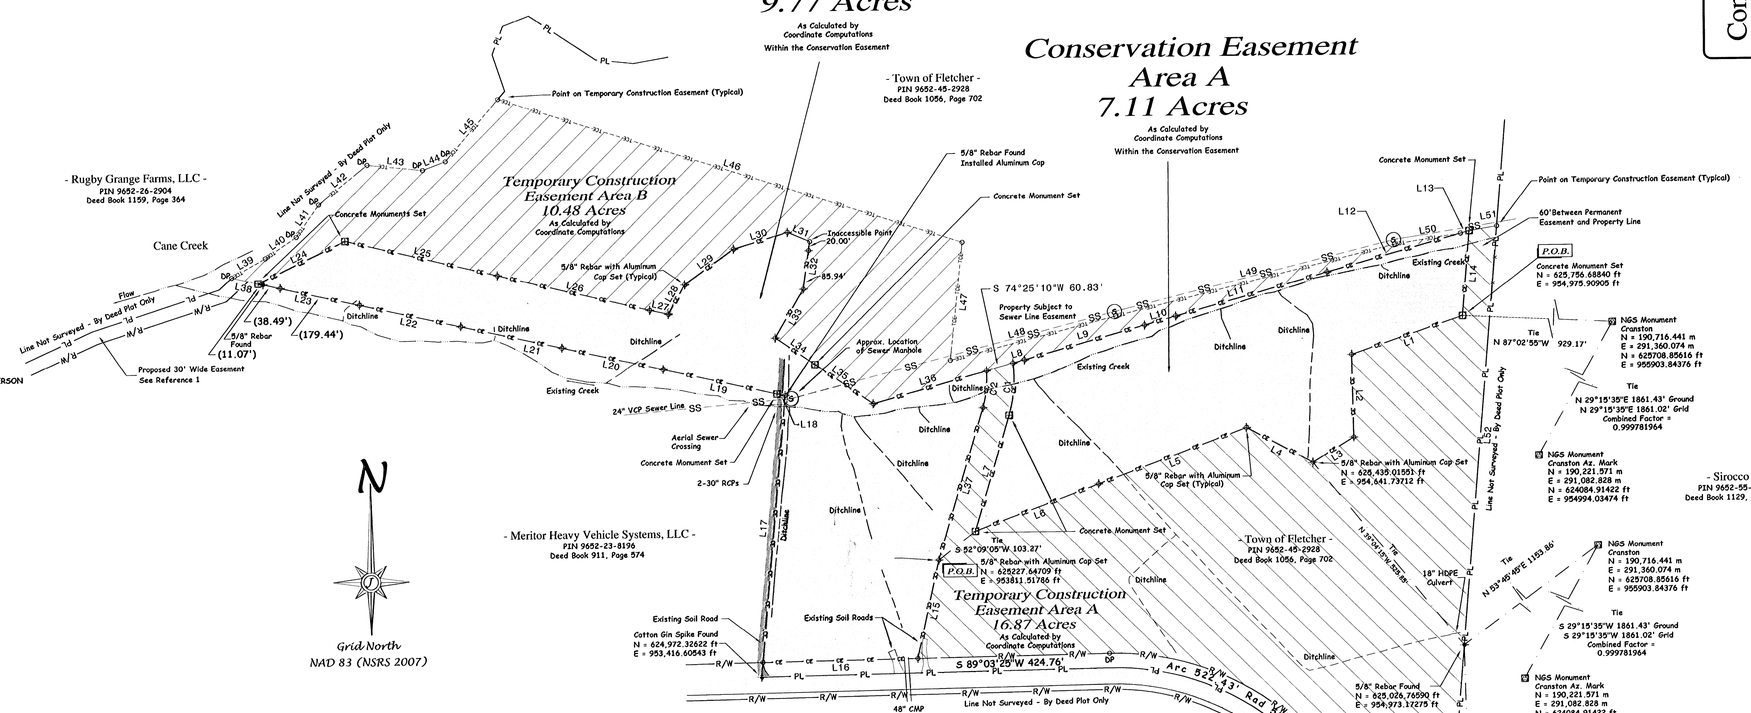





Tie from NGS Monument Cranston to the Point of Beginning on Conservation Easement Area B is S 77°02'50"W 2146.95'.

Conservation Easement - Area B

| Course | Bearing | Distance |
|---|---|---|
| L15 | S 12°32'15" W | 222.94' |
| L16 | S 89°03'25" W | 343.61' |
| L17 | N 05°15'00" E | 593.74' |
| L18 | N 77°01'25" W | 18.65' |
| L19 | N 77°20'40" W | 257.89' |
| L20 | N 77°20'50" W | 229.00' |
| L21 | N 77°20'50" W | 229.00' |
| L22 | N 77°20'50" W | 229.00' |
| L23 | N 77°20'50" W | 229.00' |
| L24 | N 64°26'35" E | 213.50' |
| L25 | S 76°36'05" E | 345.70' |
| L26 | S 76°35'55" E | 345.68' |
| L27 | S 77°12'50" E | 41.82' |
| L28 | N 29°34'50" E | 74.96' |
| L29 | N 54°30'05" E | 133.90' |
| L30 | N 73°19'30" E | 124.95' |
| L31 | S 66°41'00" E | 53.96' |
| L32 | S 08°16'35" W | 105.94' |
| L33 | S 30°18'20" W | 125.33' |
| L34 | S 55°32'30" E | 106.12' |
| L35 | S 55°32'15" E | 155.56' |
| L36 | N 74°24'50" E | 261.29' |

| Curve | Radius | Length | Chord | Chord Bear. |
|---|---|---|---|---|
| C2 | 220.00' | 82.48' | 82.00' | S 05°53'00" W |

| Course | Bearing | Distance |
|---|---|---|
| L37 | S 16°37'30" W | 351.58' |

Conservation Easement - Area A

| Course | Bearing | Distance |
|---|---|---|
| L1 | S 71°12'00" W | 260.31' |
| L2 | S 01°02'00" E | 182.81' |
| L3 | S 58°51'55" W | 106.37' |
| L4 | N 61°49'50" W | 166.54' |
| L5 | S 69°41'55" W | 349.51' |
| L6 | S 69°42'15" W | 292.20' |
| L7 | N 16°37'25" E | 267.53' |

| Curve | Radius | Length | Chord | Chord Bear. |
|---|---|---|---|---|
| C1 | 280.00' | 116.30' | 115.47' | N 04°43'30" E |

| Course | Bearing | Distance |
|---|---|---|
| L8 | N 74°23'30" E | 26.65' |
| L9 | N 74°25'15" E | 277.25' |
| L10 | N 74°23'55" E | 71.47' |
| L11 | N 74°25'40" E | 348.79' |
| L12 | N 74°24'50" E | 307.60' |
| L13 | N 74°26'10" E | 19.86' |
| L14 | S 04°54'45" W | 188.90' |

Revised 7-15-2009 to show changes in Permanent Easements to match access road design modifications.

150' 75' 0 150' 300'
Scale In Feet
Graphic Scale 1" = 150'

## LEGEND :

- PL — Property Line
- R/W — Right of Way
- CE — Conservation Easement
- TCE — Temporary Construction Easement
- Asphalt Road
- Soil Road
- Existing Creek
- SS — Existing Sewer Line
- Tie Line
- Existing Stormdrain
- X — Fence
- Ditchline
- 5/8" Rebar Set with Aluminum Cap
- Concrete Monument
- Property Corner Found
- DP — Point on Proposed Temp. Const. Esmt.
- S — Sewer Manhole

Showing : Two Conservation Easements within the Town of Fletcher (7.11 Acres and 9.77 Acres)

Location : Hendersonville and Rockwell Roads Fletcher N.C. Hoopers Creek Township Henderson County, North Carolina

Prepared By: Joel Johnson Land Surveying, Inc. Corporate License C - 2436
701 Old Settlement Road Sylva, North Carolina 28779 Tel: 828-631-4148 Fax: 828-631-3792 E-mail rj@johnson3@hotmail.com joel@johnsonlandsurveying.com

Field Crew Johnson-J Stephens-Gillett-T Stephens-Queen
Field Book 06-07, 08-09 & Robert 1-2
Deed Book 1056, 702
Dwg. File 04-110CoAreC_7-9-2009
Project Number 04-110

Drawing Scale 1" = 150'
FIRM Panel 3662 of 3675
Survey Date 5-2008 Rev 7-2009
Plat Date 2-10-2009