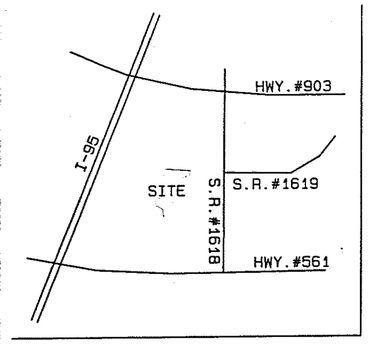

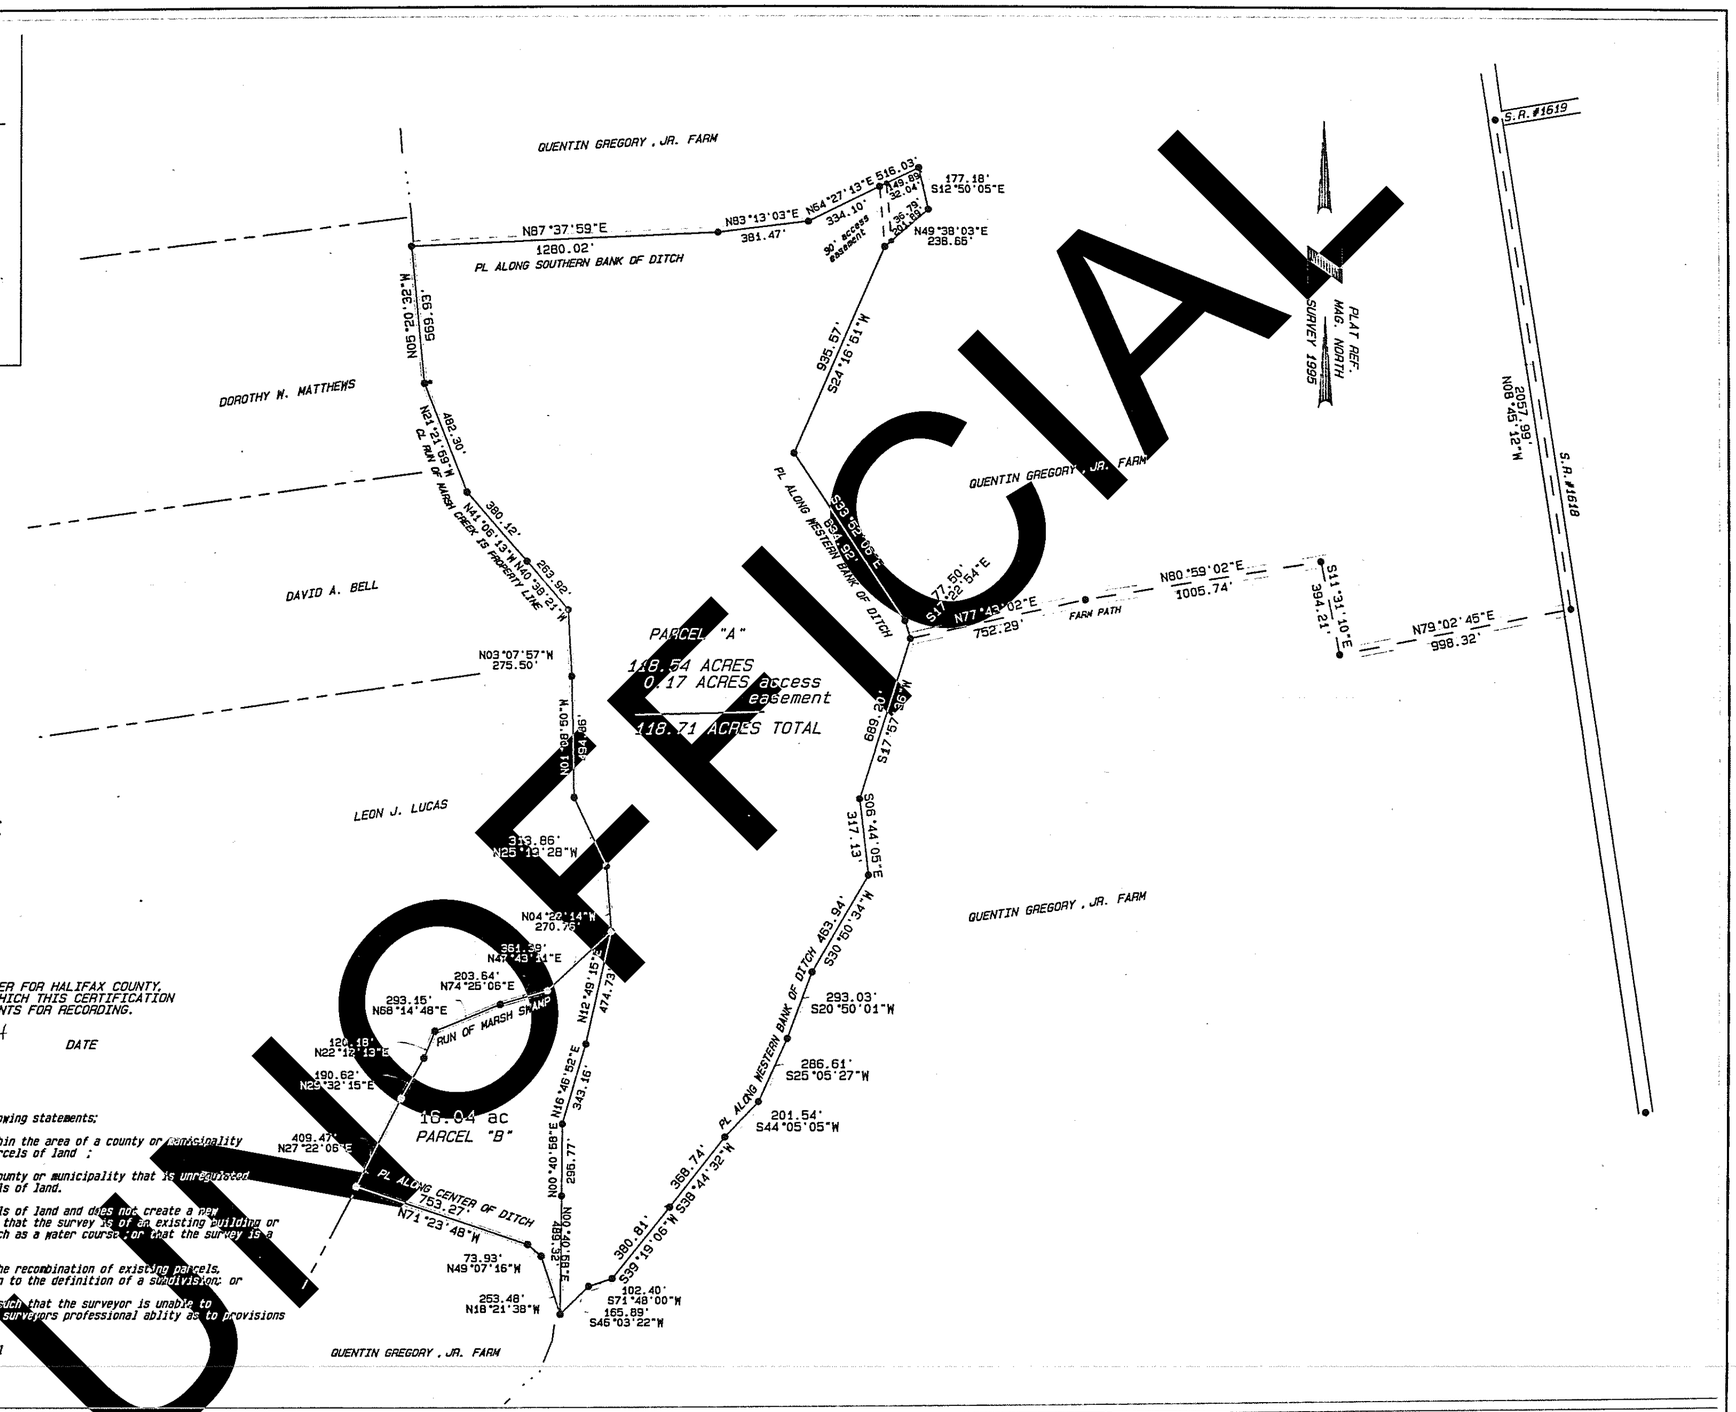

North Carolina
HALIFAX County

Filed for registration and recorded
11:25 o'clock AM
January 23, 2004
in Plat Cabinet 6 Slide 108-J

Judy Evans Barbee
Register of Deeds

By: Wanda M. Pittman
Deputy / ~~Assistant~~

REVIEW OFFICER'S CERTICATION

STATE OF NORTH CAROLINA, HALIFAX COUNTY
I [illegible] REVIEW OFFICER FOR HALIFAX COUNTY, HEREBY CERTIFY THAT THE MAP OR PLAT TO WHICH THIS CERTIFICATION IS AFFIXED MEETS ALL STATUTORY REQUIREMENTS FOR RECORDING.

REVIEW OFFICER 1-23-04 DATE

I Hunter Traylor P.L.S., certify to one of the following statements:

a.___ This survey creates a subdivision of land within the area of a county or municipality that has an ordinance that regulates parcels of land ;

b.___ This survey is located in such portion of a county or municipality that is unregulated as to an ordinance that regulates parcels of land.

c.___ This survey is of an existing parcel or parcels of land and does not create a new street or change an existing street; or that the survey is of an existing building or other structure or natural feature , such as a water course ; or that the survey is a control corner ;

d.✓ This survey is of another category, such as the recombination of existing parcels, a court-order survey, or other exception to the definition of a subdivision; or

e.___ The information available to the surveyor is such that the surveyor is unable to make a determination to the best of the surveyors professional ability as to provisions contained in (a) through (d) above.

Signed [signature] Surveyor seal
Date 1-06-04

STATE OF NORTH CAROLINA
I Hunter Traylor P.L.S. certify that this map was drawn from actual survey made under my supervision . Refer to deed book ___ page ___ Plat Cabinet ___ Slide ___
The ratio of precision as calculated is 1: 10,000
This plat was prepared in accordance with G.S. 47-30 as amended.
Witness my original signature and seal this 2nd day of Jan 2004
[signature] P.L.S. 3077
Wm. Hunter Traylor

MAP SHOWING PROPERTY OF

ENVIRONMENTAL BANC and EXCHANGE, LLC

Halifax Township, Halifax County, N.C.
scale 1 " = 400' January 2, 2004

SCALE 1"=400'
0 400 800

William Hunter Traylor
Professional Land Surveyor
1637 Lindy Road
Littleton , N.C. 27850
(252) 586-5557

UNOFFICIAL

108J