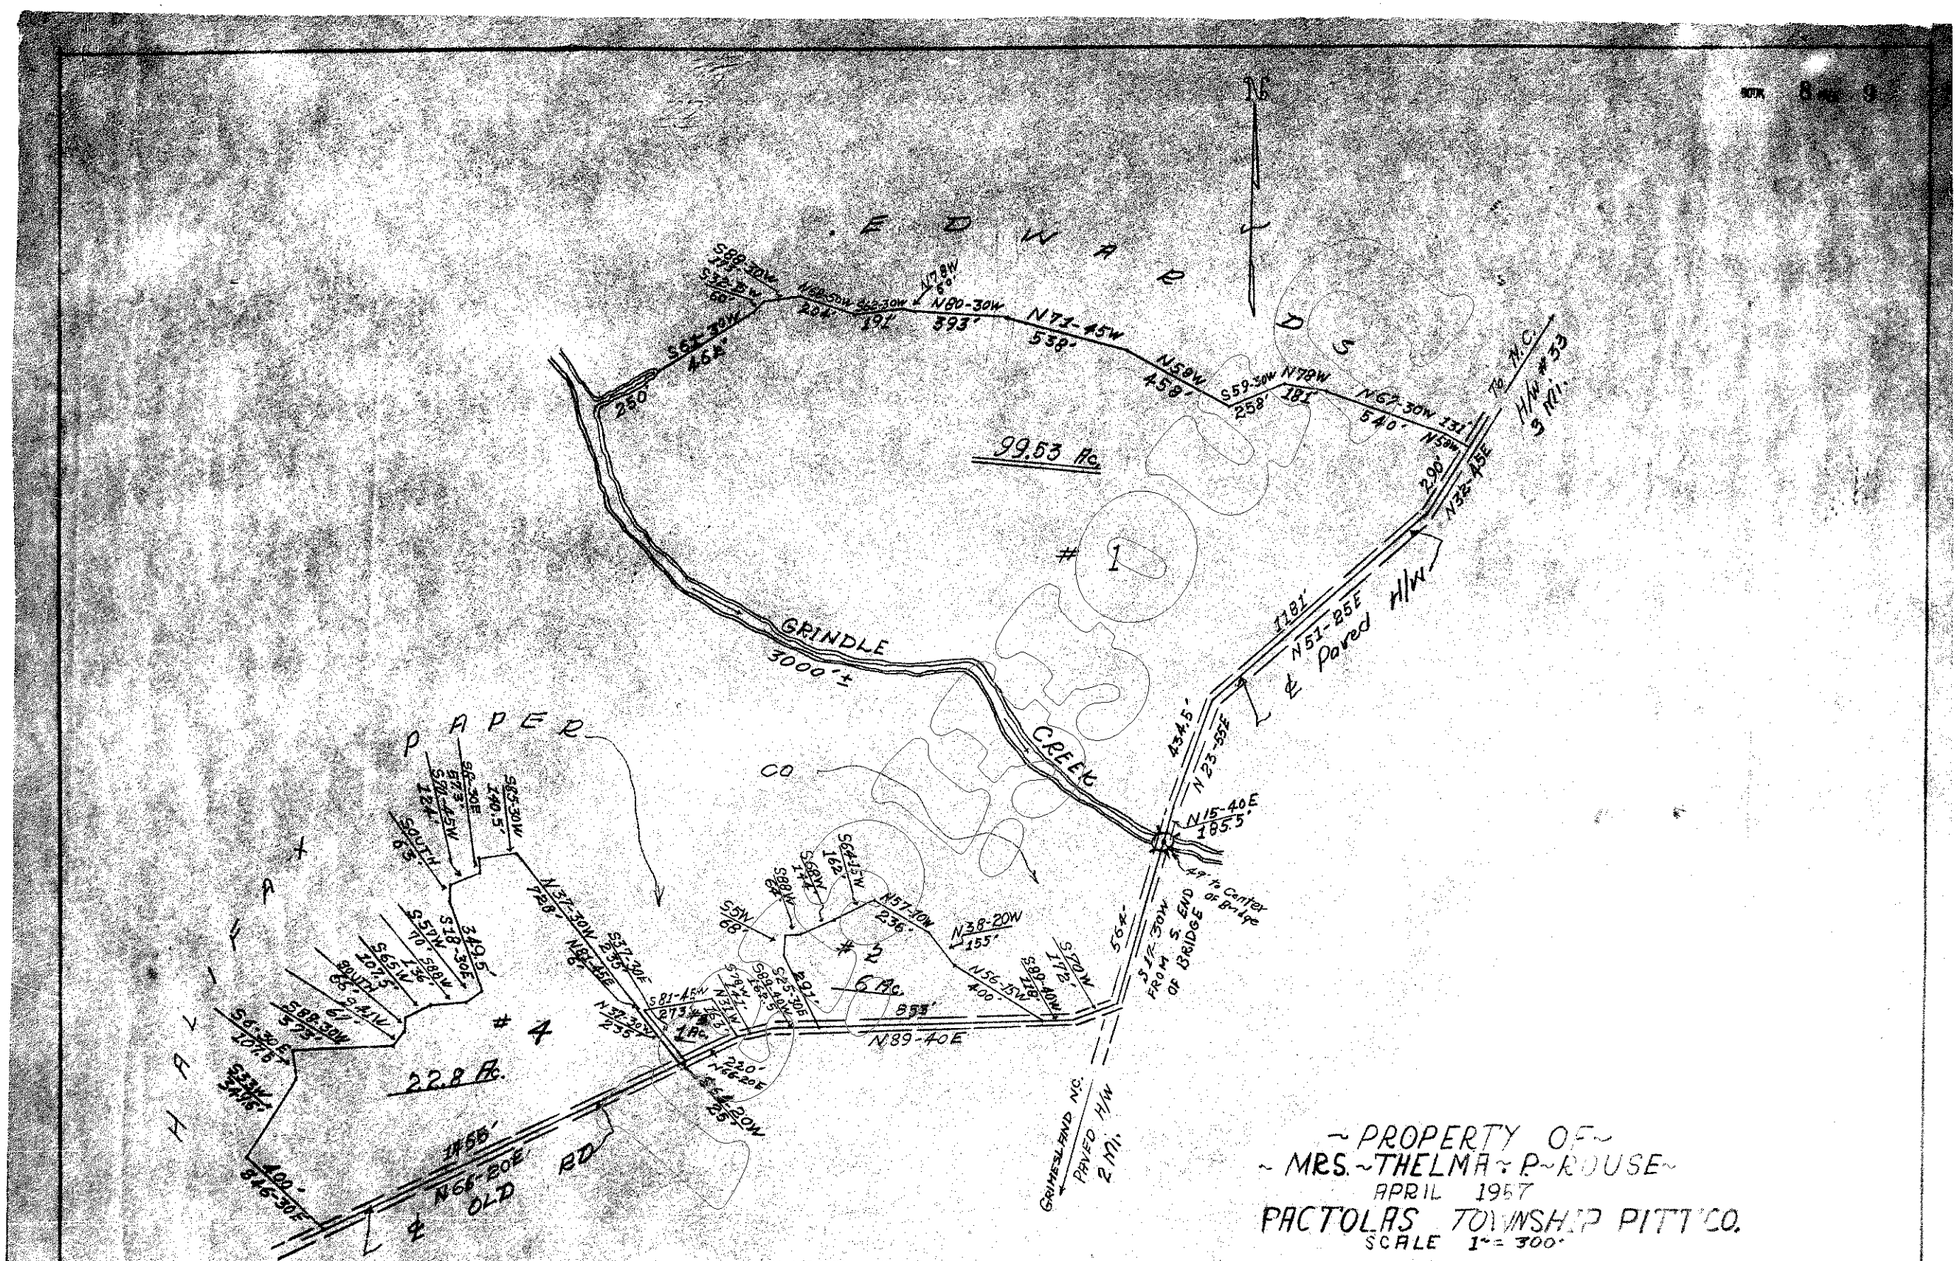

~ PROPERTY OF ~
~ MRS. ~ THELMA ~ P ~ ROUSE ~
APRIL 1957
PACTOLAS TOWNSHIP PITT CO.
SCALE 1" = 300'

NORTH CAROLINA, PITT COUNTY
The foregoing certificate of Jos. M. Dresbach A Registered Surveyor of Pitt County is adjudged to be correct. Let the instrument with the certificate be registered this 2nd day of May 1957
W. C. Rouse Jr.
Asst. C.S.C.

RECEIVED
REGISTER OF DEEDS
PITT COUNTY, N.C.
Lessie C. Whitley
1957 MAY 2 AM 11:34
Book 8
Page 9

Pitt Co, N.C.
This is to certify that this is a true map of an actual survey of tracts 2, 3 & 4, & that it was made from check of road frontage & is recorded in map book 2 - page 69 Pitt Co Reg; all being true & accurate to the best of my knowledge & belief.
Jos. M. Dresbach, R.S.