MAP BOOK 17 PAGE 161

Map Bk 17 Pg 161

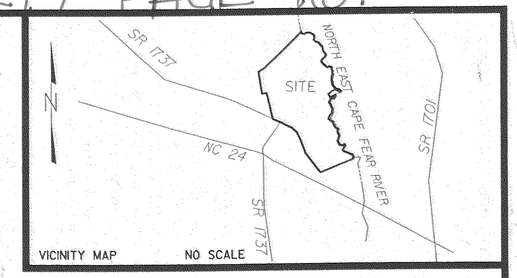

LINE TABLE

L1	N 59°26'12" W	152.00'
L2	N 9°07'05" W	145.34'
L3	N 75°37'21" E	81.92'
L4	N 48°39'32" E	109.20'
L5	N 65°58'02" E	113.03'
L6	N 50°59'32" E	164.03'
L7	N 44°09'34" E	172.71'
L8	N 47°22'21" E	57.81'
L9	N 44°50'29" E	8.06'
L10	S 14°17'46" W	11.32'
L11	S 27°21'24" E	119.39'
L12	S 86°04'57" E	158.69'
L13	N 53°00'05" E	126.36'
L14	S 87°36'14" E	221.85'
L15	S 58°37'00" E	249.17'
L16	S 33°50'25" E	88.45'
L17	S 9°14'55" W	225.60'
L18	S 45°00'34" E	123.62'
L19	S 68°54'08" E	208.20'
L20	S 34°42'36" E	144.67'
L21	S 44°57'49" E	203.55'
L22	S 11°13'21" E	280.59'
L23	S 43°55'29" E	229.45'
L24	S 19°20'41" W	176.30'
L25	S 54°18'24" W	220.65'
L26	S 17°04'51" W	156.10'
L27	S 31°22'09" E	182.16'
L28	S 49°29'41" E	349.30'
L29	N 71°47'05" E	163.17'
L30	S 63°20'36" E	89.74'
L31	S 15°50'04" E	164.88'
L32	S 6°20'29" E	238.55'
L33	S 14°27'18" W	231.61'
L34	S 0°56'20" E	264.26'
L35	S 18°24'40" E	261.21'
L36	S 42°41'17" E	163.76'
L37	S 69°25'08" E	346.17'
L38	S 49°35'12" E	86.71'
L39	S 54°01'34" W	70.46'
L40	N 67°30'11" W	344.00'
L41	S 65°46'12" W	192.35'
L42	S 48°16'56" W	290.63'
L43	S 25°54'13" E	178.57'
L44	N 82°34'25" E	125.72'
L45	N 64°37'03" E	175.19'
L46	S 50°58'45" E	71.25'
L47	S 40°38'29" W	150.31'
L48	S 78°32'16" W	199.83'
L49	S 27°19'26" W	224.77'
L50	S 29°42'09" E	294.42'
L51	S 22°40'48" E	122.68'
L52	S 3°53'49" W	231.06'
L53	S 47°28'08" W	174.38'
L54	S 21°24'06" W	231.21'
L55	S 59°20'26" E	184.19'
L56	S 48°20'41" E	173.87'
L57	S 20°50'41" E	208.80'
L58	S 44°18'53" E	153.56'
L59	S 64°18'10" E	153.26'
L60	S 34°00'01" W	132.57'
L61	S 10°43'53" E	172.91'
L62	S 32°30'44" E	120.26'
L63	S 14°16'10" W	219.63'
L64	S 14°15'05" W	105.69'
L65	S 20°14'49" E	265.03'
L66	S 81°50'47" E	208.68'
L67	N 61°31'50" E	129.92'
L68	S 57°31'12" E	54.69'
L69	S 19°55'06" W	90.71'
L70	S 35°22'13" W	228.44'
L71	S 29°58'38" E	129.36'
L72	S 72°36'11" E	198.46'
L73	S 62°30'48" E	212.76'
L74	S 73°12'58" E	104.32'
L75	S 49°53'21" E	102.04'
L76	S 5°33'50" E	126.85'
L77	S 29°27'22" E	59.63'

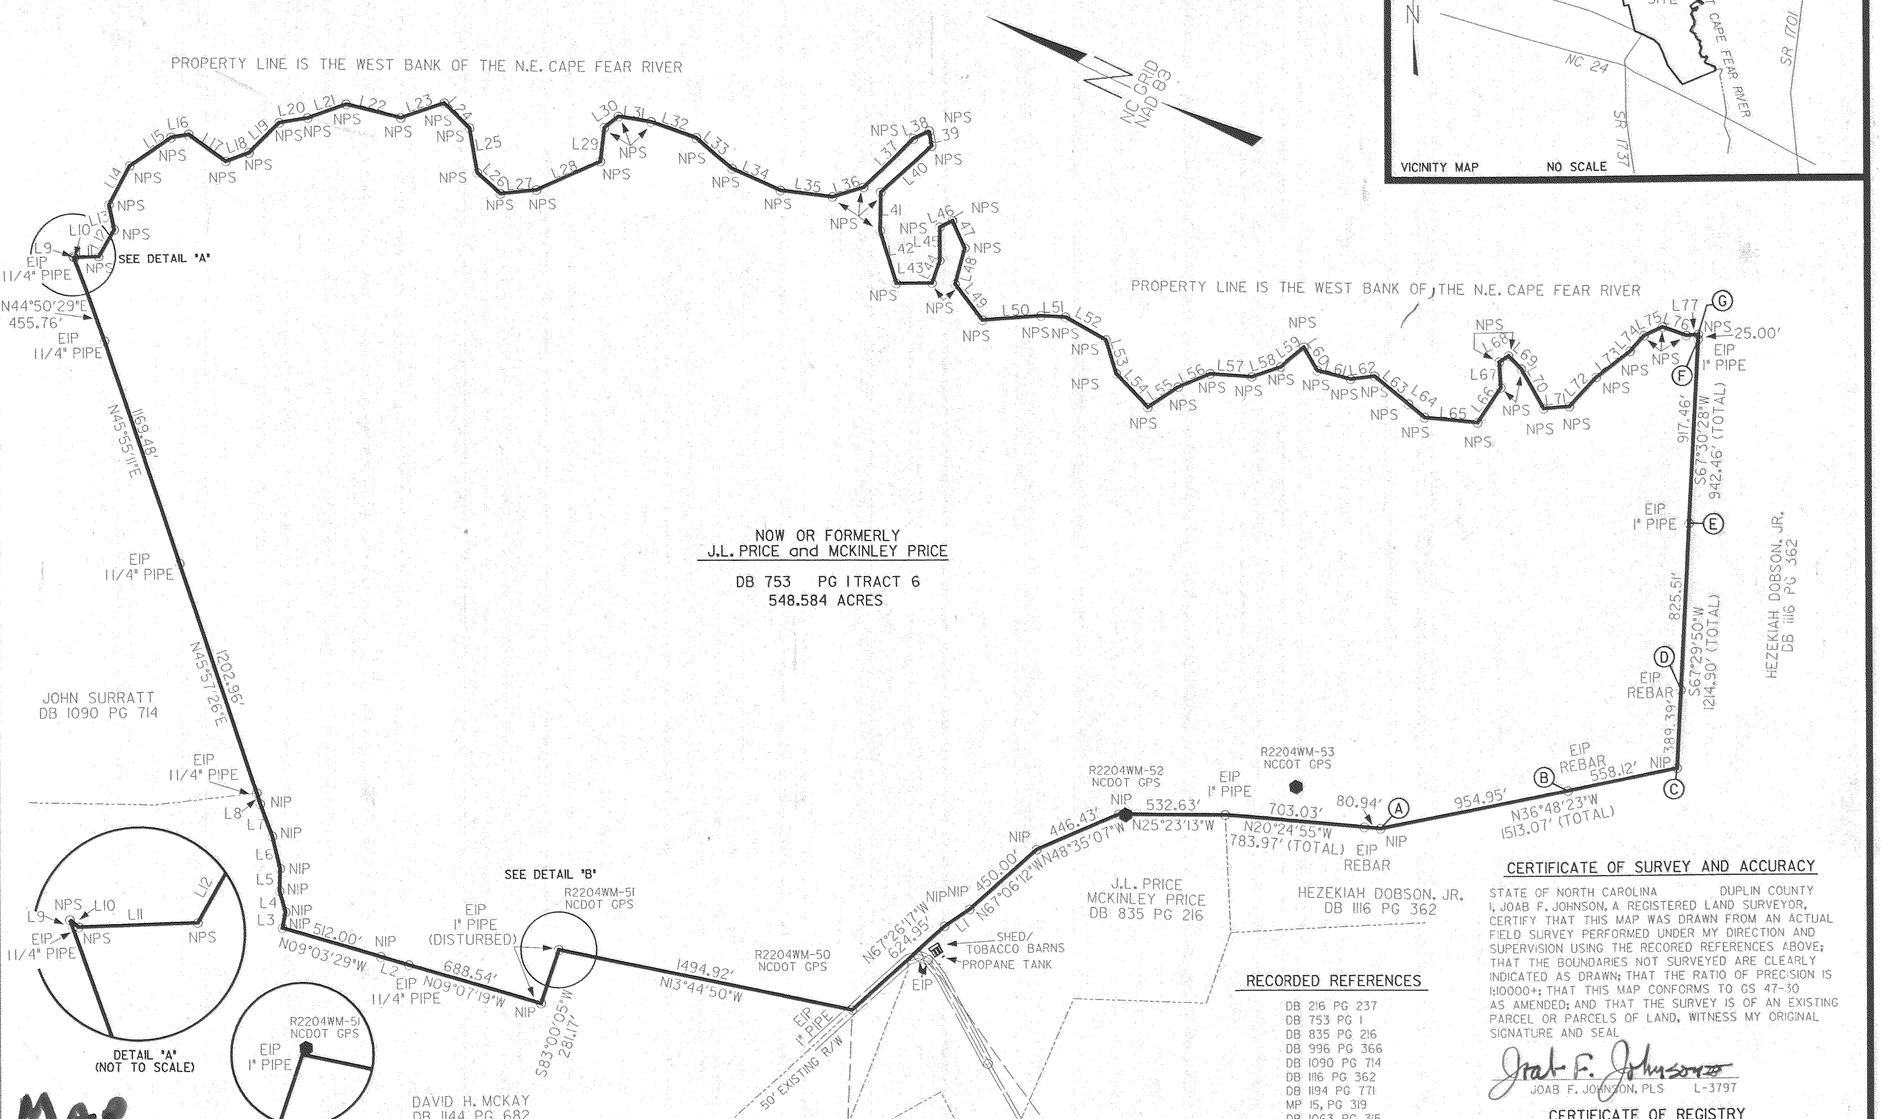

MAP BOOK 17 PAGE 161

LEGEND

○ EIP	EXISTING IRON PIN
○ NIP	NEW IRON PIN (#4 REBAR UNLESS OTHERWISE NOTED)
○ NPS	NO POINT SET NCDOT GPS

BAR SCALE 1"=500'
0 250 500 1000

NOTES

1. NCDOT GPS MONUMENTS WERE USED FOR GEODETIC CONTROL. NO TIE TO NCGS MONUMENTS WAS MADE.
2. ALL PROPERTY LINES NOT FIELD SURVEYED ARE SHOWN AS DASHED LINES.
3. NCDOT PROJECT 8.1240902 (R-2204A) SURVEY COORDINATES WERE SET UP TO THE NC STATE PLAN GRID SYSTEM ABOUT NCDOT MONUMENT "R2204W-11" WITH COORDINATES: NORTH 437688.669 EAST 2335667.894 AND AN AVERAGE COMBINED FACTOR = 0.99989240. LOCALIZED COORDINATES FOR NCDOT GPS MONUMENTS ARE AS FOLLOWS:

R2204W-50	439.974.137	2.336.700.438
R2204W-51	441.075.907	2.336.434.957
R2204W-52	438.806.763	2.338.244.420
R2204W-53	438.092.898	2.338.740.519

4. THE LOCATION OF THE RUN OF THE NORTH EAST CAPE FEAR RIVER WAS MAPPED USING MAPPING GRADE GPS EQUIPMENT.
7. ALL AREAS ARE COMPUTED BY COORDINATE METHOD.
8. ALL DISTANCES ARE GROUND HORIZONTAL IN US SURVEY FEET.
9. NO IMPROVEMENTS SHOWN BY THIS SURVEY.
10. THE LINES BETWEEN POINTS "A" AND "G" WERE ESTABLISHED BY THAT JUDGEMENT IN FILE 96-CVS-138 AS ON FILE WITH THE CLERK OF SUPERIOR COURT OF DUPLIN COUNTY AND AS DULY CERTIFIED AND INDEXED WITH THE REGISTER OF DEEDS OF DUPLIN COUNTY IN DEED BOOK 1370 AT PAGE 143 . SEE ALSO MAP BOOK 17 AT PAGE 136 IN THE REGISTER OF DEEDS OFFICE OF DUPLIN COUNTY.

RECORDED REFERENCES

DB 216 PG 237
DB 753 PG 1
DB 835 PG 216
DB 996 PG 366
DB 1090 PG 714
DB 1116 PG 362
DB 1194 PG 771
MP 15, PG 319
DB 1063, PG 315
DB 1370, PG 143
MP 17, PG 136
SEE FILE 96-CVS-138-DUPLIN

CERTIFICATE OF SURVEY AND ACCURACY

STATE OF NORTH CAROLINA DUPLIN COUNTY

I, JOAB F. JOHNSON, A REGISTERED LAND SURVEYOR, CERTIFY THAT THIS MAP WAS DRAWN FROM AN ACTUAL FIELD SURVEY PERFORMED UNDER MY DIRECTION AND SUPERVISION USING THE RECORED REFERENCES ABOVE; THAT THE BOUNDARIES NOT SURVEYED ARE CLEARLY INDICATED AS DRAWN; THAT THE RATIO OF PRECISION IS 1:10000+; THAT THIS MAP CONFORMS TO GS 47-30 AS AMENDED; AND THAT THE SURVEY IS OF AN EXISTING PARCEL OR PARCELS OF LAND, WITNESS MY ORIGINAL SIGNATURE AND SEAL

Joab F. Johnson
JOAB F. JOHNSON, PLS L-3797

CERTIFICATE OF REGISTRY

STATE OF NORTH CAROLINA DUPLIN COUNTY

~~THE FOREGOING OR ANNEXED CERTIFICATE OF~~ _____, NOTARY PUBLIC ~~IS CERTIFIED TO BE CORRECT~~, THIS INSTRUMENT DULY RECORDED, AND VERIFIED, THIS THE 8th DAY OF March, 2002 AT 11:05 O'CLOCK A M. IN MAP BOOK 17, PAGE 161. ~~JOYCE WILLIAMS WEST~~, REGISTER OF DEEDS

Davis H. Bryan
BY Laura Camacho, Deputy

NORTH CAROLINA PROFESSIONAL SEAL L-3797 LAND SURVEYOR JOAB F. JOHNSON III

Joab F. Johnson

THIS MAP IS FOUND TO BE EXEMPT FROM DUPLIN COUNTY SUBDIVISION REGULATIONS AS PER SECTION 601-B OF THE DUPLIN COUNTY SUBDIVISION REGULATIONS.

Mike Aldridge
PLANNER
MIKE ALDRIDGE

NO.	DATE	REVISION

KENANSVILLE TOWNSHIP
DUPLIN COUNTY, NC

BOUNDARY SURVEY FOR:

NC DEPARTMENT OF TRANSPORTATION

ESP PROJECT NO PF 14.006
TIP NO. R-2204A
DATE SEPTEMBER 13, 2001
SCALE 1"=500'
DRAWN BY R.W.N.
CHECKED BY J.F.J.
DRAWING NO R2R2204AWM.PSD

ESP ASSOCIATES, P.A.
engineering • surveying • planning
4553-7 Technology Drive
Wilmington, NC 28405 (910) 313-6648

Jan. 16, 2002 08:52:58
R2R2204AWM.dgn