STATE OF NORTH CAROLINA _____ COUNTY

Filed for Registration at _____ M.

_____ 20__ in the

Register of Deeds Office

Recorded in Book _____ Page _____ BY _____

REGISTER OF DEEDS

STATE OF NORTH CAROLINA

COUNTY OF _____

I, _____, Review Officer of _____ County, certify that the map or plat to which this certification is affixed meets all statutory requirements for recording.

DATE:

REVIEW OFFICER

STATE OF NORTH CAROLINA _____ COUNTY

I, _____ certify that this plat was drawn under my supervision from an actual survey made under my supervision or deed description recorded in Book _____, page _____, that the boundaries not surveyed are shown as broken lines plotted from information found in book _____, page _____; that the error closure as cal. by lat. and dep. is 1: _____; that this plat was prepared in accordance with G.S. 47-30 as amended.

Witness my original signature, registration number and seal this _____ day of _____ A.D., 20__

Land Surveyor

Reg. #

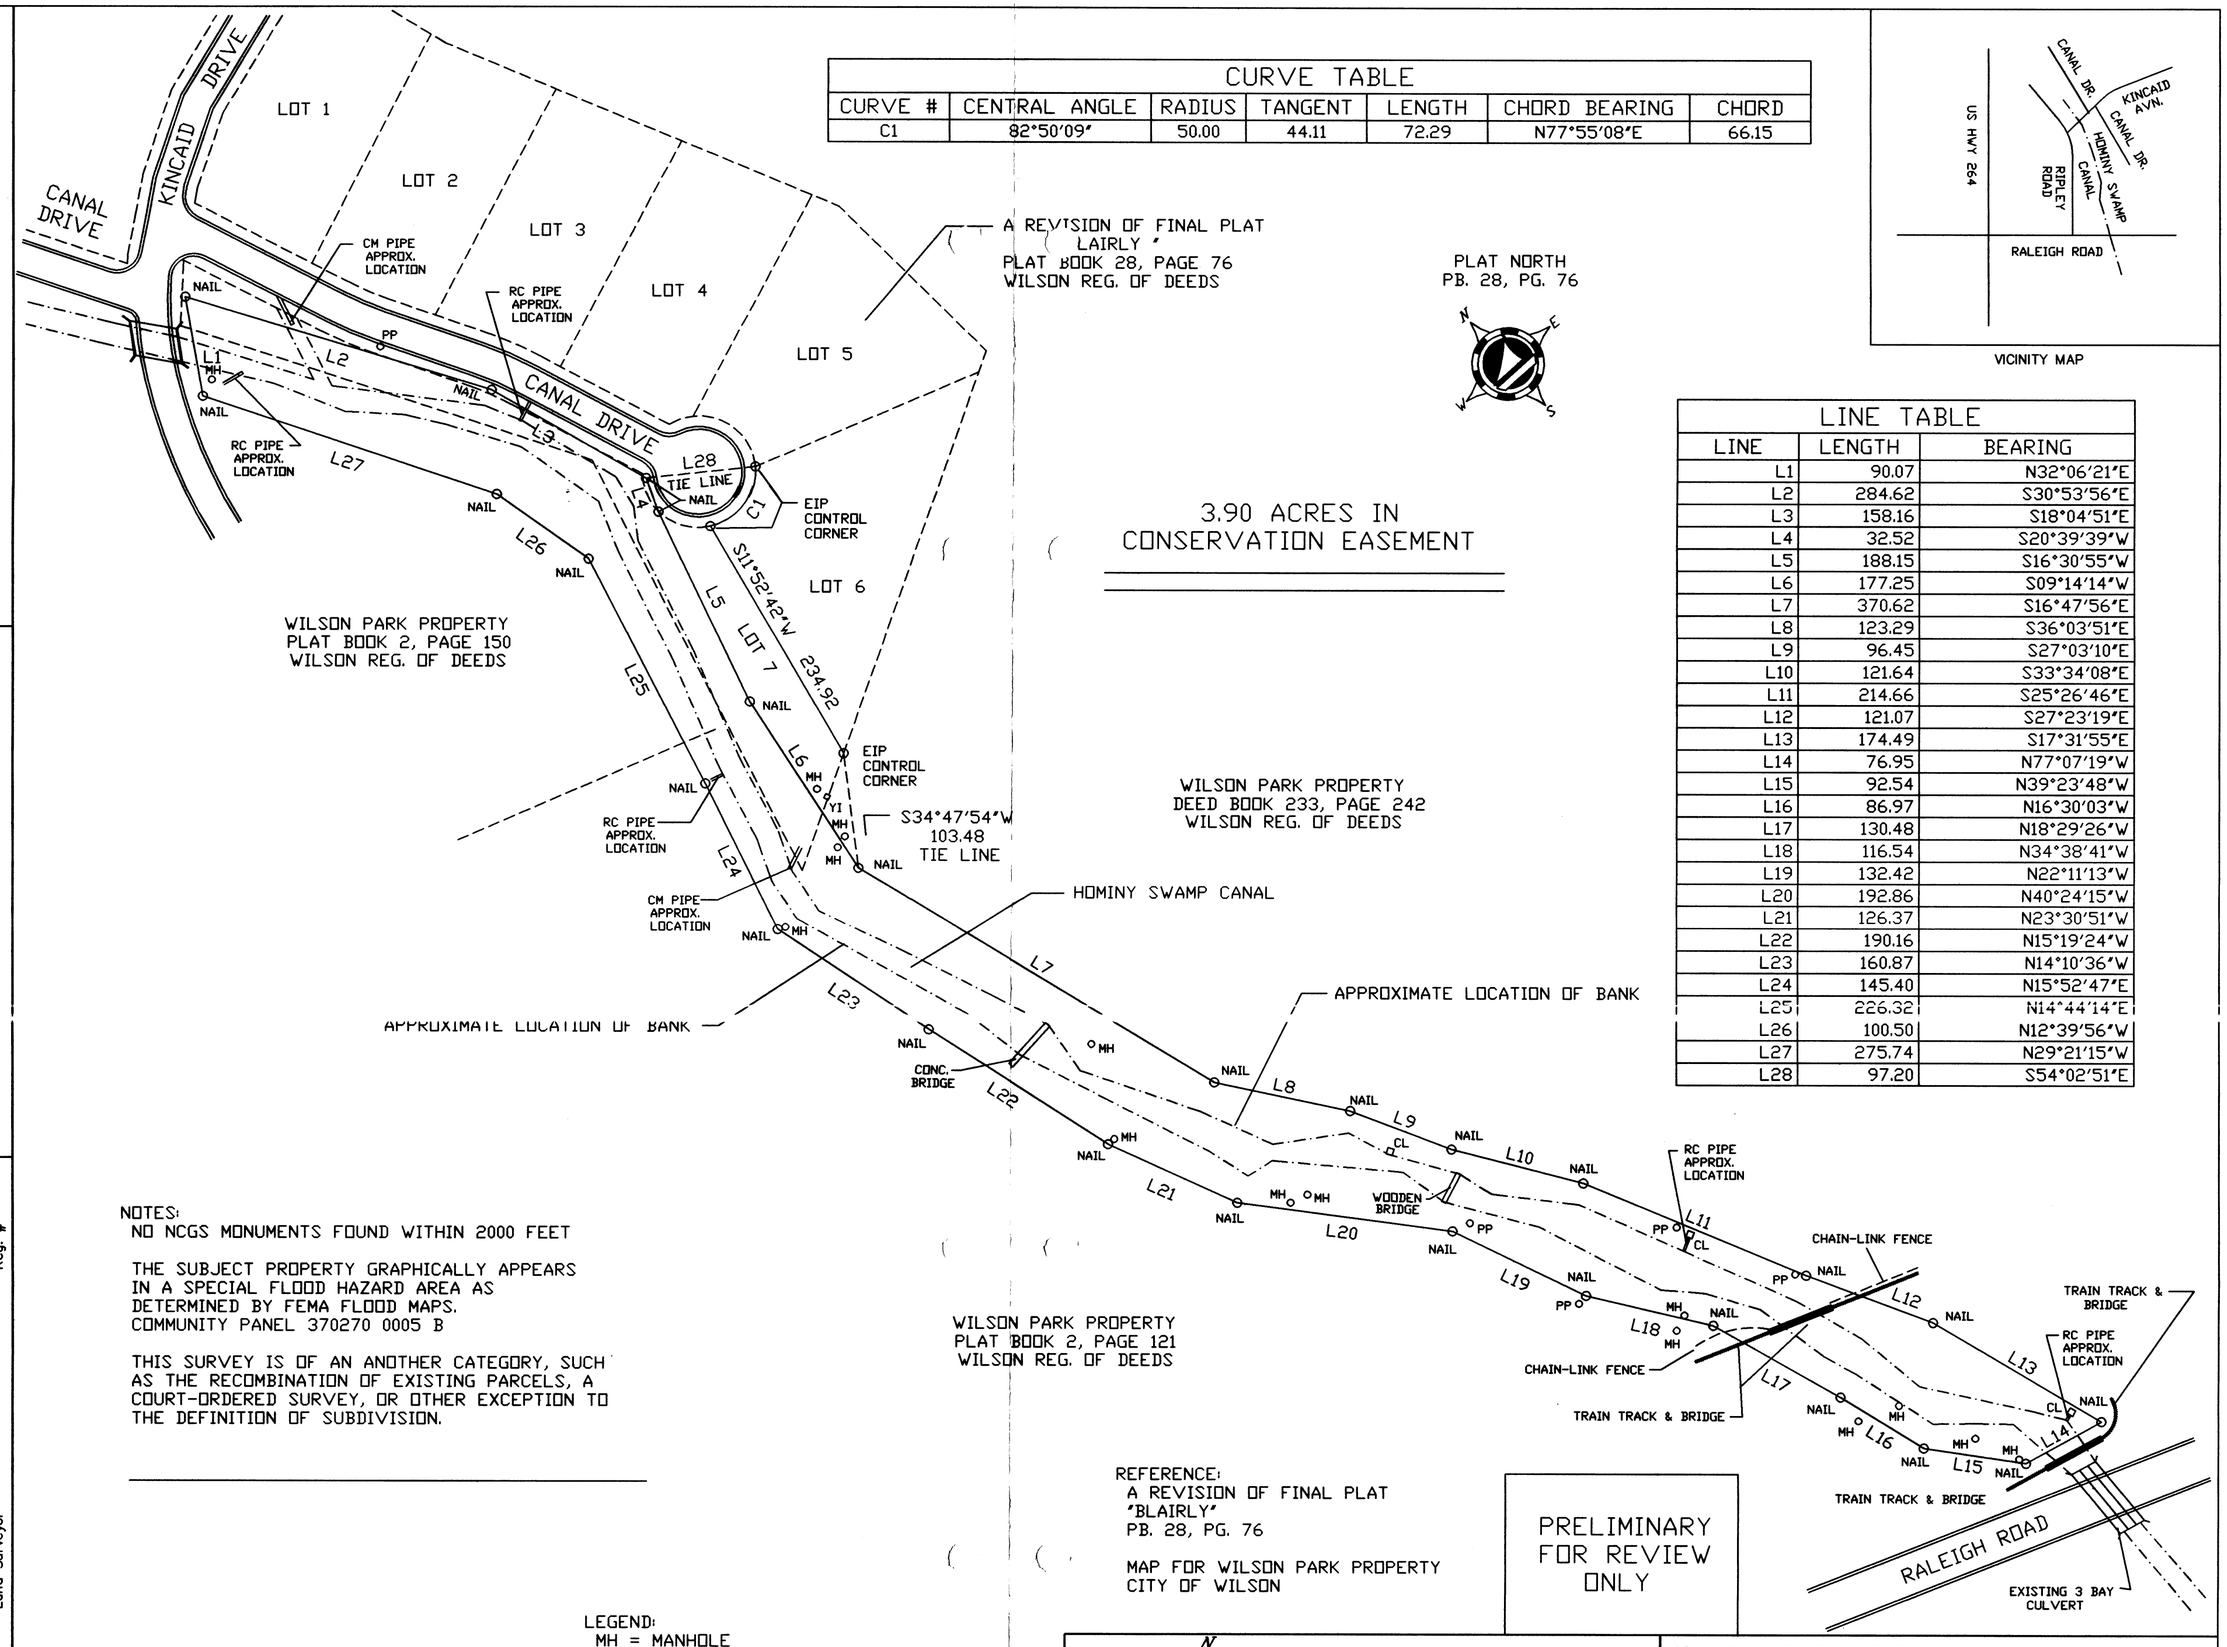

CURVE TABLE						
CURVE #	CENTRAL ANGLE	RADIUS	TANGENT	LENGTH	CHORD BEARING	CHORD
C1	82°50'09"	50.00	44.11	72.29	N77°55'08"E	66.15

LINE TABLE		
LINE	LENGTH	BEARING
L1	90.07	N32°06'21"E
L2	284.62	S30°53'56"E
L3	158.16	S18°04'51"E
L4	32.52	S20°39'39"W
L5	188.15	S16°30'55"W
L6	177.25	S09°14'14"W
L7	370.62	S16°47'56"E
L8	123.29	S36°03'51"E
L9	96.45	S27°03'10"E
L10	121.64	S33°34'08"E
L11	214.66	S25°26'46"E
L12	121.07	S27°23'19"E
L13	174.49	S17°31'55"E
L14	76.95	N77°07'19"W
L15	92.54	N39°23'48"W
L16	86.97	N16°30'03"W
L17	130.48	N18°29'26"W
L18	116.54	N34°38'41"W
L19	132.42	N22°11'13"W
L20	192.86	N40°24'15"W
L21	126.37	N23°30'51"W
L22	190.16	N15°19'24"W
L23	160.87	N14°10'36"W
L24	145.40	N15°52'47"E
L25	226.32	N14°44'14"E
L26	100.50	N12°39'56"W
L27	275.74	N29°21'15"W
L28	97.20	S54°02'51"E

VICINITY MAP

NOTES:
NO NCGS MONUMENTS FOUND WITHIN 2000 FEET

THE SUBJECT PROPERTY GRAPHICALLY APPEARS IN A SPECIAL FLOOD HAZARD AREA AS DETERMINED BY FEMA FLOOD MAPS. COMMUNITY PANEL 370270 0005 B

THIS SURVEY IS OF AN ANOTHER CATEGORY, SUCH AS THE RECOMBINATION OF EXISTING PARCELS, A COURT-ORDERED SURVEY, OR OTHER EXCEPTION TO THE DEFINITION OF SUBDIVISION.

REFERENCE:
A REVISION OF FINAL PLAT "BLAIRLY" PB. 28, PG. 76

MAP FOR WILSON PARK PROPERTY
CITY OF WILSON

PRELIMINARY FOR REVIEW ONLY

LEGEND:
MH = MANHOLE
RC PIPE = REINFORCED CONC. PIPE
CM PIPE = CORRAGATED METAL PIPE
CL = CONC. LID
YI = YARD INLET
EIP = EXISTING IRON PIPE
PP = POWER POLE

AREA BY COORDINATE COMPUTATION

100 50 0 100 200

GRAPHIC SCALE

SOUTHWIND
SURVEYING AND ENGINEERING, INC.
201 GLEN ROAD
GARNER, N.C. 27529
919-773-0183
919-773-0148 (FAX)
SURVEYING/ENGINEERING/LAND DEVELOPMENT

CONSERVATION EASEMENT MAP FOR:

CITY OF WILSON

TOWNSHIP	COUNTY WAKE	STATE NC
SURVEYED BY LCJ	DRAWN BY LCJ	
DATE 2/7/01	SCALE 1"=100'	DRAWING NO. B01-0031