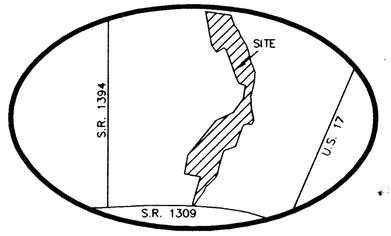

VICINITY MAP
NTS

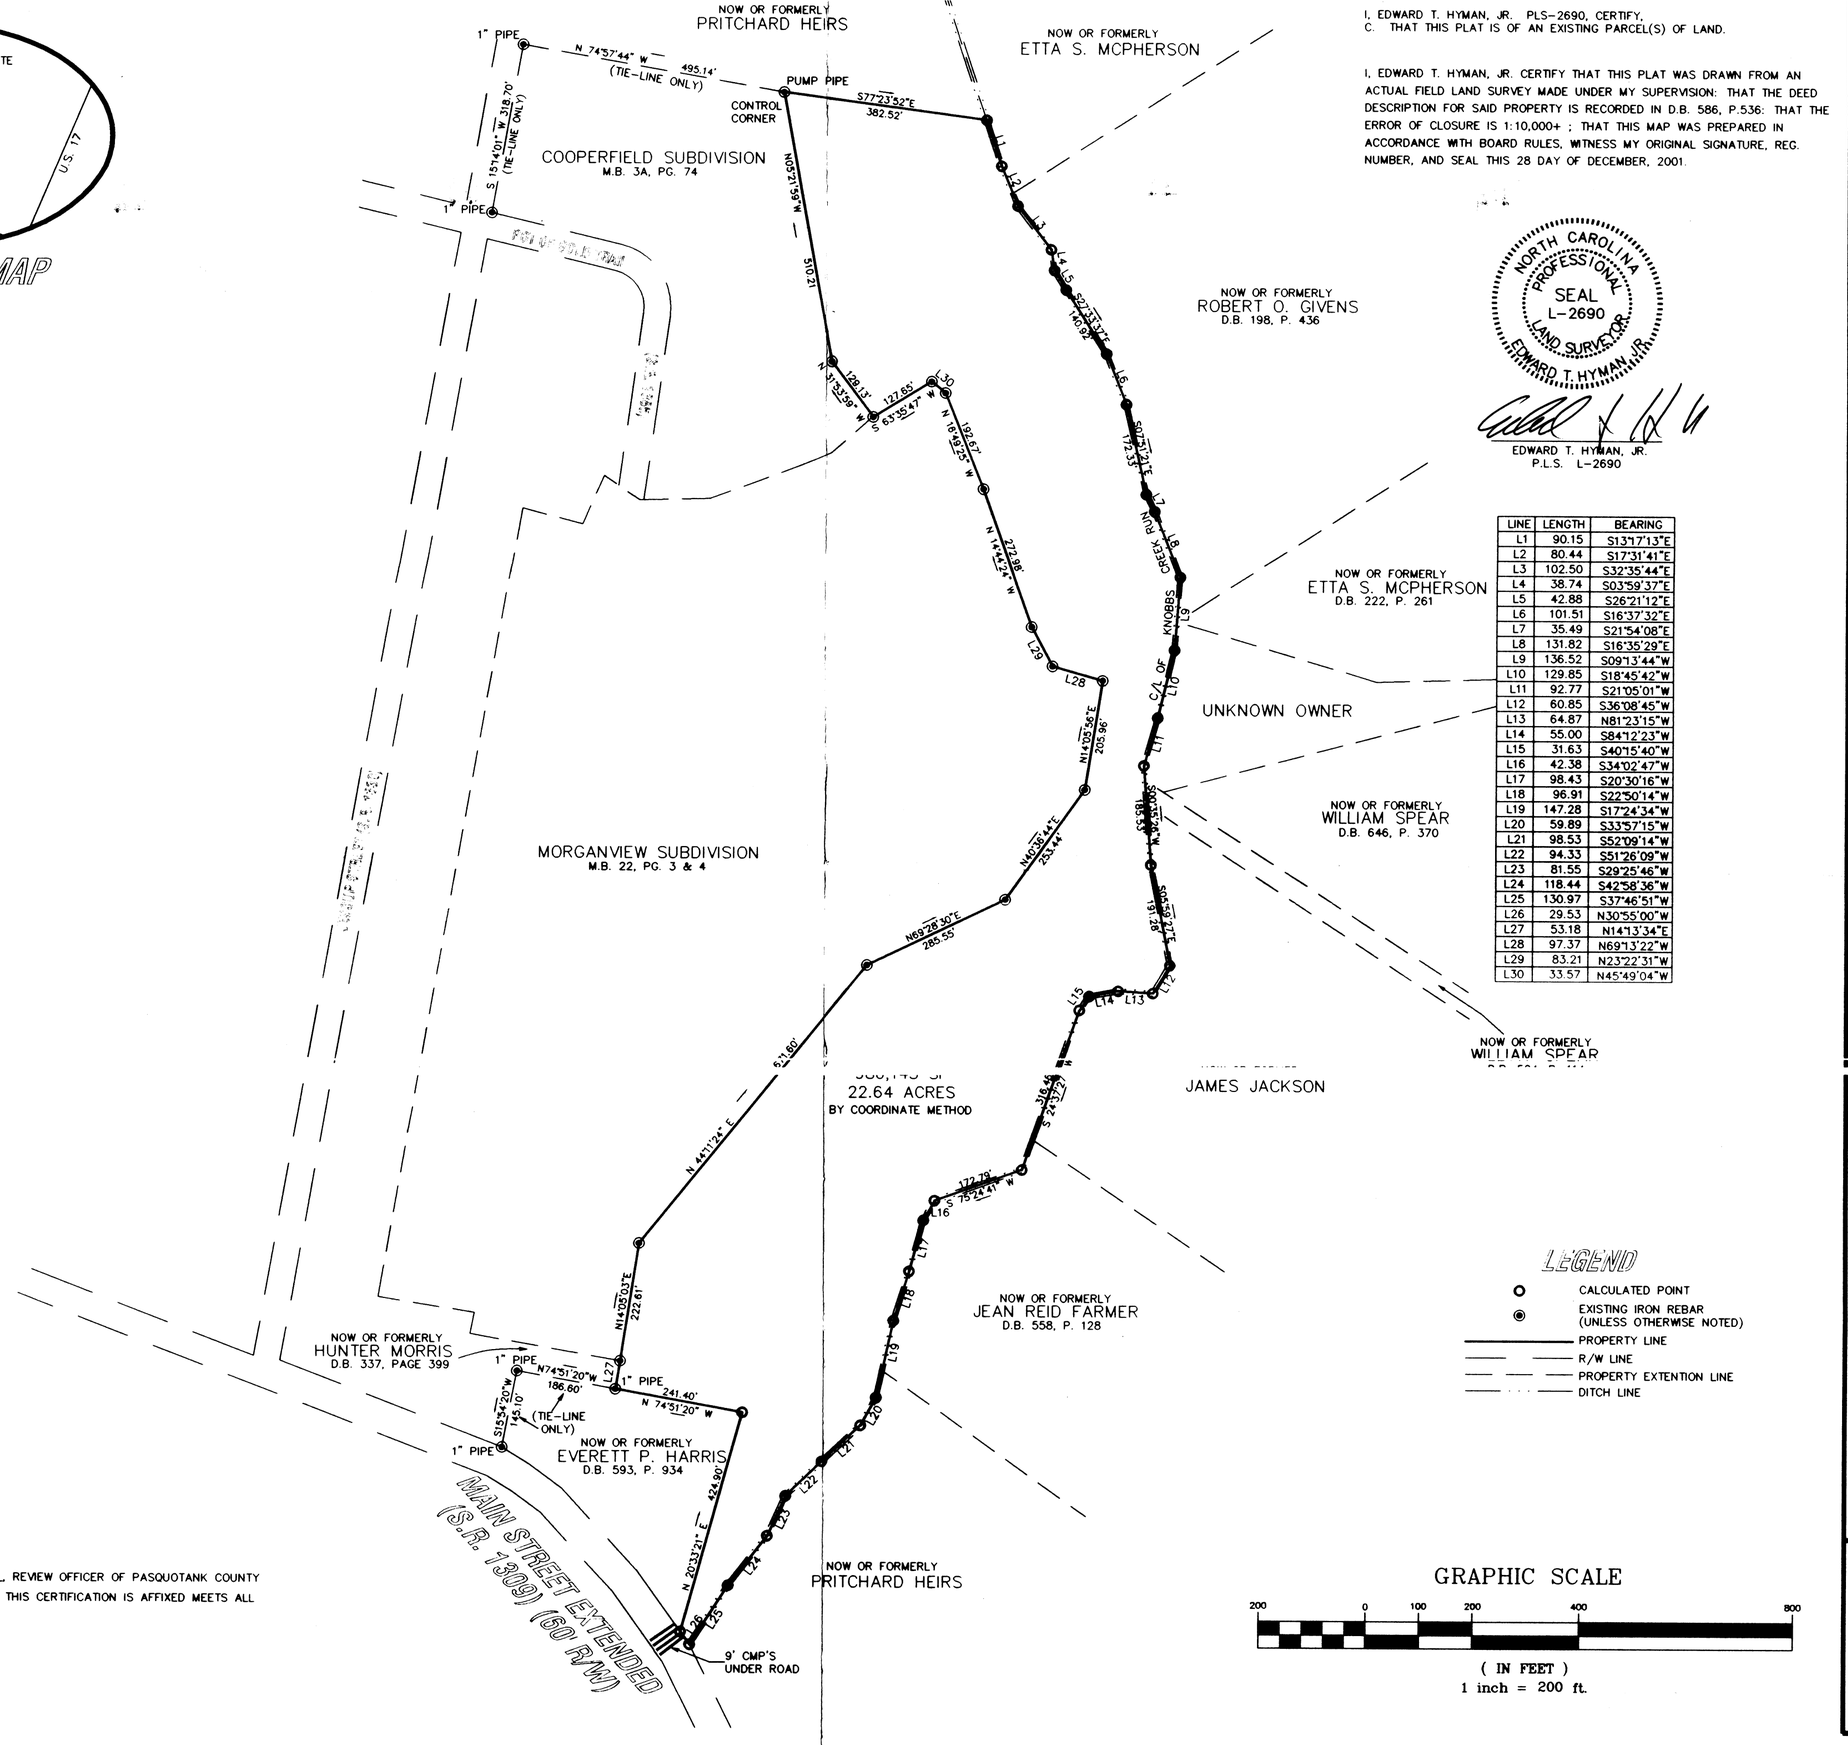

I, EDWARD T. HYMAN, JR. PLS-2690, CERTIFY,
C. THAT THIS PLAT IS OF AN EXISTING PARCEL(S) OF LAND.

I, EDWARD T. HYMAN, JR. CERTIFY THAT THIS PLAT WAS DRAWN FROM AN ACTUAL FIELD LAND SURVEY MADE UNDER MY SUPERVISION: THAT THE DEED DESCRIPTION FOR SAID PROPERTY IS RECORDED IN D.B. 586, P.536: THAT THE ERROR OF CLOSURE IS 1:10,000+ ; THAT THIS MAP WAS PREPARED IN ACCORDANCE WITH BOARD RULES, WITNESS MY ORIGINAL SIGNATURE, REG. NUMBER, AND SEAL THIS 28 DAY OF DECEMBER, 2001.

NORTH CAROLINA PROFESSIONAL SEAL L-2690 LAND SURVEYOR EDWARD T. HYMAN, JR.

EDWARD T. HYMAN, JR.
P.L.S. L-2690

LINE	LENGTH	BEARING
L1	90.15	S13°17'13"E
L2	80.44	S17°31'41"E
L3	102.50	S32°35'44"E
L4	38.74	S03°59'37"E
L5	42.88	S26°21'12"E
L6	101.51	S16°37'32"E
L7	35.49	S21°54'08"E
L8	131.82	S16°35'29"E
L9	136.52	S09°13'44"W
L10	129.85	S18°45'42"W
L11	92.77	S21°05'01"W
L12	60.85	S36°08'45"W
L13	64.87	N81°23'15"W
L14	55.00	S84°12'23"W
L15	31.63	S40°15'40"W
L16	42.38	S34°02'47"W
L17	98.43	S20°30'16"W
L18	96.91	S22°50'14"W
L19	147.28	S17°24'34"W
L20	59.89	S33°57'15"W
L21	98.53	S52°09'14"W
L22	94.33	S51°26'09"W
L23	81.55	S29°25'46"W
L24	118.44	S42°58'36"W
L25	130.97	S37°46'51"W
L26	29.53	N30°55'00"W
L27	53.18	N14°13'34"E
L28	97.37	N69°13'22"W
L29	83.21	N23°22'31"W
L30	33.57	N45°49'04"W

LEGEND

- CALCULATED POINT
- EXISTING IRON REBAR (UNLESS OTHERWISE NOTED)
- PROPERTY LINE
- R/W LINE
- PROPERTY EXTENTION LINE
- DITCH LINE

GRAPHIC SCALE

200 0 100 200 400 800

(IN FEET)
1 inch = 200 ft.

NORTH CAROLINA, PASQUOTANK COUNTY

I, _____, REVIEW OFFICER OF PASQUOTANK COUNTY CERTIFY THAT THE MAP OR PLAT TO WHICH THIS CERTIFICATION IS AFFIXED MEETS ALL STATUTORY REQUIREMENTS FOR RECORDING.

_____
REVIEW OFFICER

Hyman & Robey
Land Surveyors & Consulting Engineers
529 South Hughes Boulevard
Elizabeth City, North Carolina 27909
(252) 338-2913 (252) 335-1888

DATE: 12-28-01	DRAWN: JPW
CHECKED: ETH	APPROVED: ETH
SCALE: 1" = 200'	PROJECT #: L-1053
DRAWING #: 1053001	SHEET #: 1 OF 1

PERIMETER BOUNDARY SURVEY
FOR
NC WETLANDS RESTORATION PROGRAM
PROVIDENCE TOWNSHIP
PASQUOTANK COUNTY
NORTH CAROLINA

COPYRIGHT © 2001

1

anwork\Server Files\Hyman Large Files\L-1053 STATE OF NORTH CAROLINA\DWGS\1053001.dwg, 01/10/2002 03:17:25 PM, 1:200, JI B