2006001302
COLUMBUS CO, NC FEE $21.00
PRESENTED & RECORDED:
02-27-2006 12:01:32 PM
KANDANCE H WHITEHEAD
REGISTER OF DEEDS
BY: BECKI MCPHERSON
DEPUTY
BK:PB 79
PG:96-96

NORTH CAROLINA
COLUMBUS COUNTY

I, JOHNNY W. NOBLES, Registered Land Surveyor, certify that this map was drawn from an actual field survey performed under my direction and supervision, that the ratio of precision is 1:10,000+ that the boundaries not surveyed are shown as broken lines plotted from information shown in note, and that this map conforms to G.S. 47-30 as amended.

Witness my hand and seal this 25 day of January 2006

Johnny W. Nobles P.L.S.
L-1235

NORTH CAROLINA PROFESSIONAL SEAL L 1235 LAND SURVEYOR JOHNNY W. NOBLES

NORTH CAROLINA
ROBESON COUNTY

I, JOHNNY W. NOBLES,Jr., a NOTARY PUBLIC of the county and state aforesaid, certify that Johnny W. Nobles, a registered land surveyor personally appeared before me this day and acknowledged the execution of the forgoing instrument.

WITNESS my hand and official stamp or seal, this 25 day of January, 2006

JOHNNY W. NOBLES,Jr.
NOTARY PUBLIC
My commission expires: 10/28/09

JOHNNY W. NOBLES JR. NOTARY PUBLIC ROBESON COUNTY, N.C.

THE FOREGOING CERTIFICATE OF JOHNNY W. NOBLES JR., A NOTARY PUBLIC IS ADJUDGED TO BE CORRECT; THEREFORE, LET THE MAP TOGETHER WITH THIS CERTIFICATE BE RECORDED THIS_____, 20___.

_____
REGISTER OF DEEDS

FILED AND RECORDED THIS_____DAY OF_____, 20____, C.C.R., MAP BOOK_____, PAGE_____.

_____
REGISTER OF DEEDS

I, JOHNNY W. NOBLES, PROFESSIONAL LAND SURVEYOR, NO. 1235, CERTIFY THAT THIS PLAT IS OF A SURVEY THAT IS LOCATED IN SUCH A PORTION OF A COUNTY OR MUNICIPALITY THAT IS UNREGULATED AS TO AN ORDINANCE THAT REGULATES PARCELS OF LAND.

JOHNNY W. NOBLES

STATE OF NORTH CAROLINA
COUNTY OF COLUMBUS

I,_____, Review Officer of Columbus County certify that the map or plat to which this certification is affixed meets all statutory requirements for recording.

REVIEW OFFICER

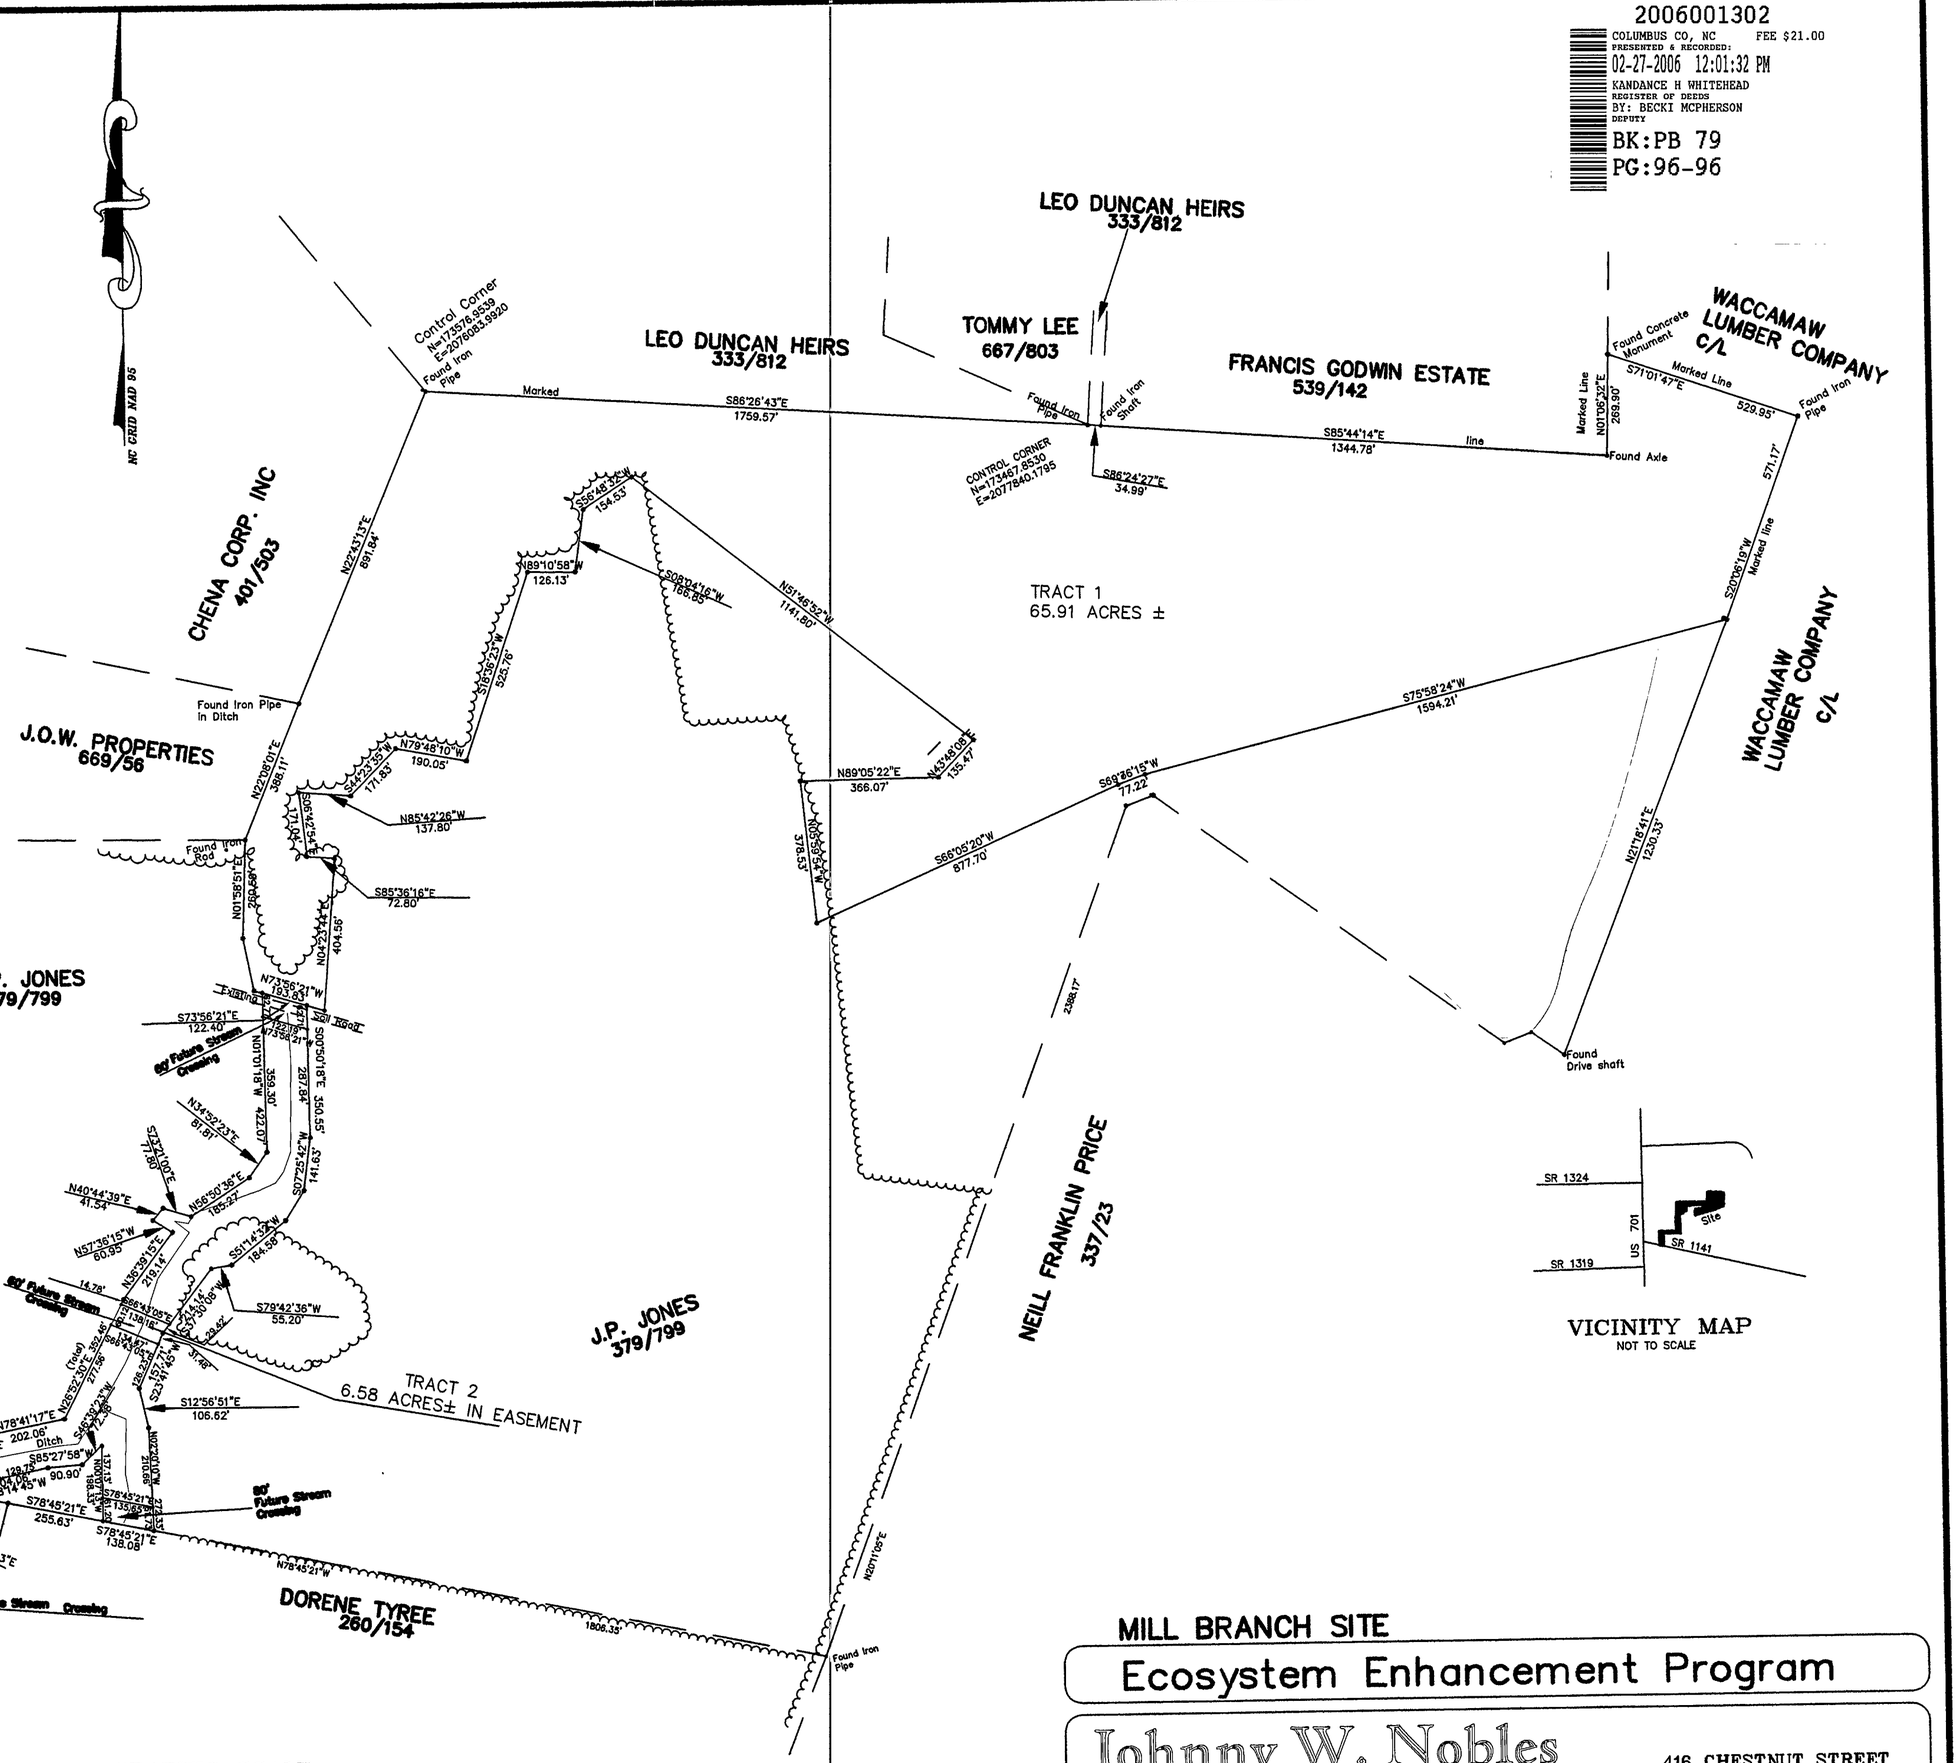


VICINITY MAP
NOT TO SCALE

| | |
|---|---|
| DATE: 1/06/2005 | REVISION DATES |
| SCALE: 1" = 300' | 2/28/2005 |
| DRAWN BY: SDD | 12/19/2005 |
| CHECKED BY: JWN | 01/23/2006 |
| DATE DRAWN: 1/07/2005 | |

GRAPHIC SCALE
300 0 150 300 600 1200
( IN FEET )
1 inch = 300 ft.

NOTE: NCDOT DISC SET AT ALL CORNERS UNLESS OTHERWISE NOTED.
COORDINATES FROM GPS OBSERVATION BY NCDOT LOCATION & SURVEYS UNIT

MILL BRANCH SITE
Ecosystem Enhancement Program

Johnny W. Nobles & Associates
416 CHESTNUT STREET
LUMBERTON, NC 28358
PHONE: (910) 738-6875
FAX: (910) 738-8652

SHEET 1 OF 1