Book 27 Page 120

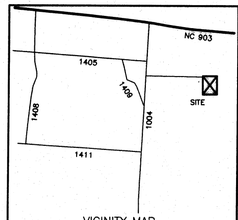

VICINITY MAP

EIP-----Existing Iron Pipe
NIP-----New Iron Pipe
EIS-----Existing Iron Stake
NIS-----New Iron Stake
PKS-----P.K.Nail Set
PKF-----P.K.Nail Found
N&C-----Nail & Cap
RRSF-----Rail Road Spike Found
RRSS-----Rail Road Spike Set
CMF-----Concrete Monument Found
P.P.-----Power Pole
L.P.-----Lamp Post
T.P.-----Telephone Pedestal
℄ -----Center Line
R/W-----Right of Way

LEGEND

I, James D. Grant, PLS certify:

☐ a. That the survey creates a subdivision of land within the area of a county or municipality that has an ordinance that regulates parcels of land.

☐ b. That the survey is located in such a portion of a county or municipality that is unregulated as to an ordinance that regulates parcels of land.

☐ c. Any one of the following:
1. That the survey is of an existing parcel or parcels of land and does not create a new street or change and existing street.
2. That the survey is of an existing building or other structure, or natural feature, such as a water course; or
3. That the survey is a control survey.

■ d. That the survey is of another category, such as the recombination of existing parcels, a court ordered survey, or other exception to the definition of subdivision.

☐ e. That the information available to the surveyor is such that the surveyor is unable to make a determination to the best of his/her professional ability as to the provisions in (a) through (d) above.

NORTH CAROLINA PROFESSIONAL SEAL L-3752 JAMES D. GRANT

James D. Grant, PLS L-3752

I, James D. Grant, certify that this plat was drawn under my supervision from an actual survey made under my supervision (deed description recorded in Book SEE , page REF) that the boundaries not surveyed are clearly indicated as drawn from information found in books referenced; that the ratio of precision as calculated is 1: 10,000+ ; that this plat was prepared in accordance with G.S. 47-30 as amended. Witness my original signature, registration number and seal this 11th day of FEBRUARY , 20 04 , A.D.

NORTH CAROLINA PROFESSIONAL SEAL L-3752 JAMES D. GRANT

James D. Grant, PLS L-3752

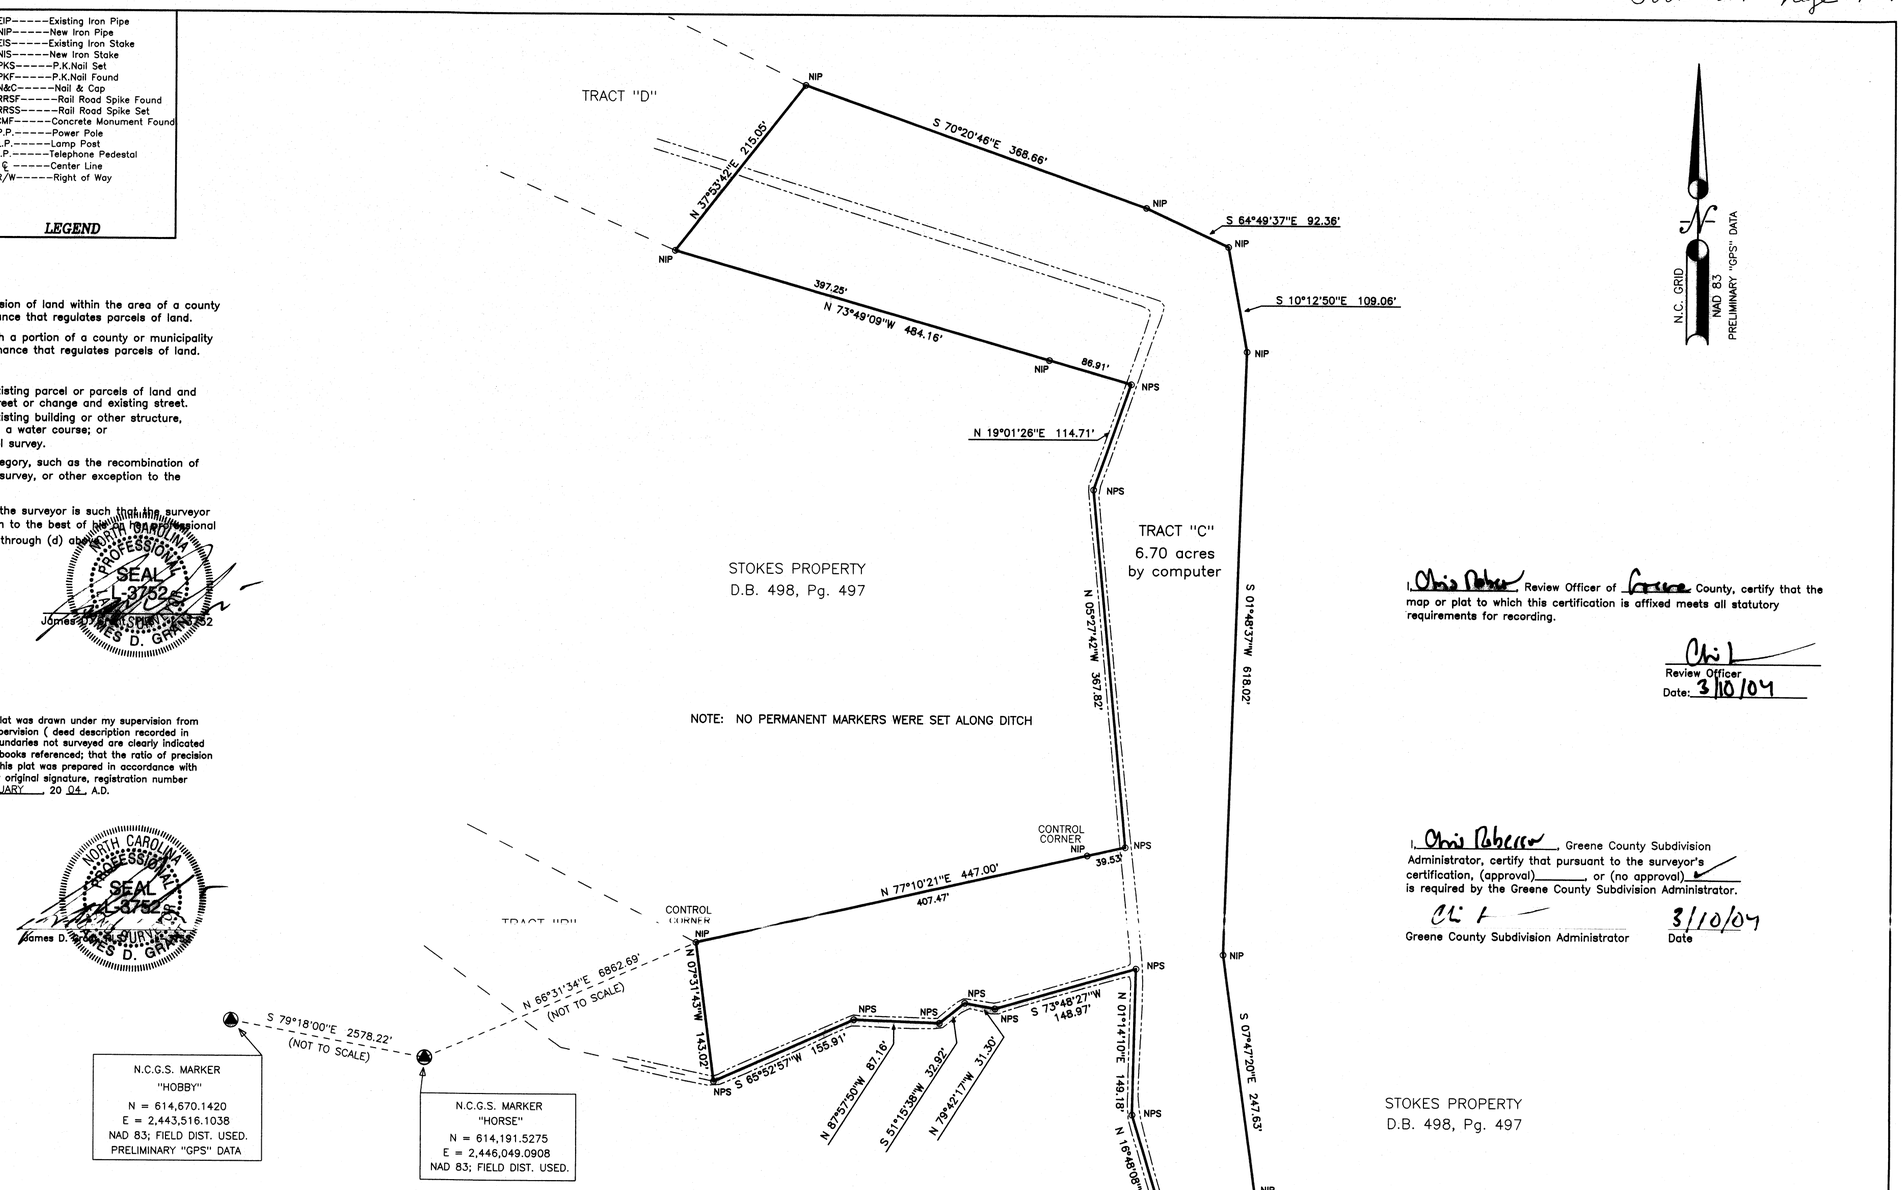

N.C.G.S. MARKER
"HOBBY"
N = 614,670.1420
E = 2,443,516.1038
NAD 83; FIELD DIST. USED.
PRELIMINARY "GPS" DATA

N.C.G.S. MARKER
"HORSE"
N = 614,191.5275
E = 2,446,049.0908
NAD 83; FIELD DIST. USED.

I, Chris Robertson Review Officer of Greene County, certify that the map or plat to which this certification is affixed meets all statutory requirements for recording.

Chris L
Review Officer
Date: 3/10/04

I, Chris Robertson, Greene County Subdivision Administrator, certify that pursuant to the surveyor's certification, (approval)_____, or (no approval) ✓ is required by the Greene County Subdivision Administrator.

Chris L
Greene County Subdivision Administrator — Date 3/10/04

Filed for registration on the 6th day of April 2004 at 12:05 o'clock in Book No. 27 Page 120
Nancy Murphy
Register of Deeds, Greene County

SURVEY FOR

GREENE ENVIRONMENTAL SERVICES, LLC

STOKES/LITTLE CONTENTNEA SECTION
TRACT "C"
(CONSERVATION EASEMENT)

A PORTION OF THE STOKES PROPERTY RECORDED IN D.B. 498, Pg. 497 OF THE GREENE CO. REGISTRY

ORMONDS TWSP. — GREENE CO., N.C.

SCALE: 1" = 100' — DATE: 02/11/04

100 50 0 100 200 300
GRAPHIC SCALE — INCHES/FEET

REFERENCES: D.B. 498, Pg. 497
M.B. 23, Pg. 137

GRANT & ASSOCIATES, P.A.
LAND SURVEYING SERVICES
P.O. BOX 517
SNOW HILL, N.C. 28580
(252) 747-7777

DATE: 02/11/04	DRAWN BY: BJS	FB/Pg 106/2	FILE No.: 04009F

12:05 4-6-04