NOTES
1. AREAS BY CO-ORDINATES.
2. HORIZONTAL GROUND DISTANCES SHOWN.
3. THIS IS NOT A BOUNDARY SURVEY. BOUNDARY LINES SHOWN AS DASHED TAKEN FROM SOURCES NOTED HEREON. SOLID BOUNDARY LINES HAVE BEEN FIELD SURVEYED.
4. THIS PLAT IS TO CORRECT TWO CALLS IN **BOLD** TEXT AND AREA OF NEW CONSERVATION EASEMENT "B" ONLY.

NC GRID NAD '83

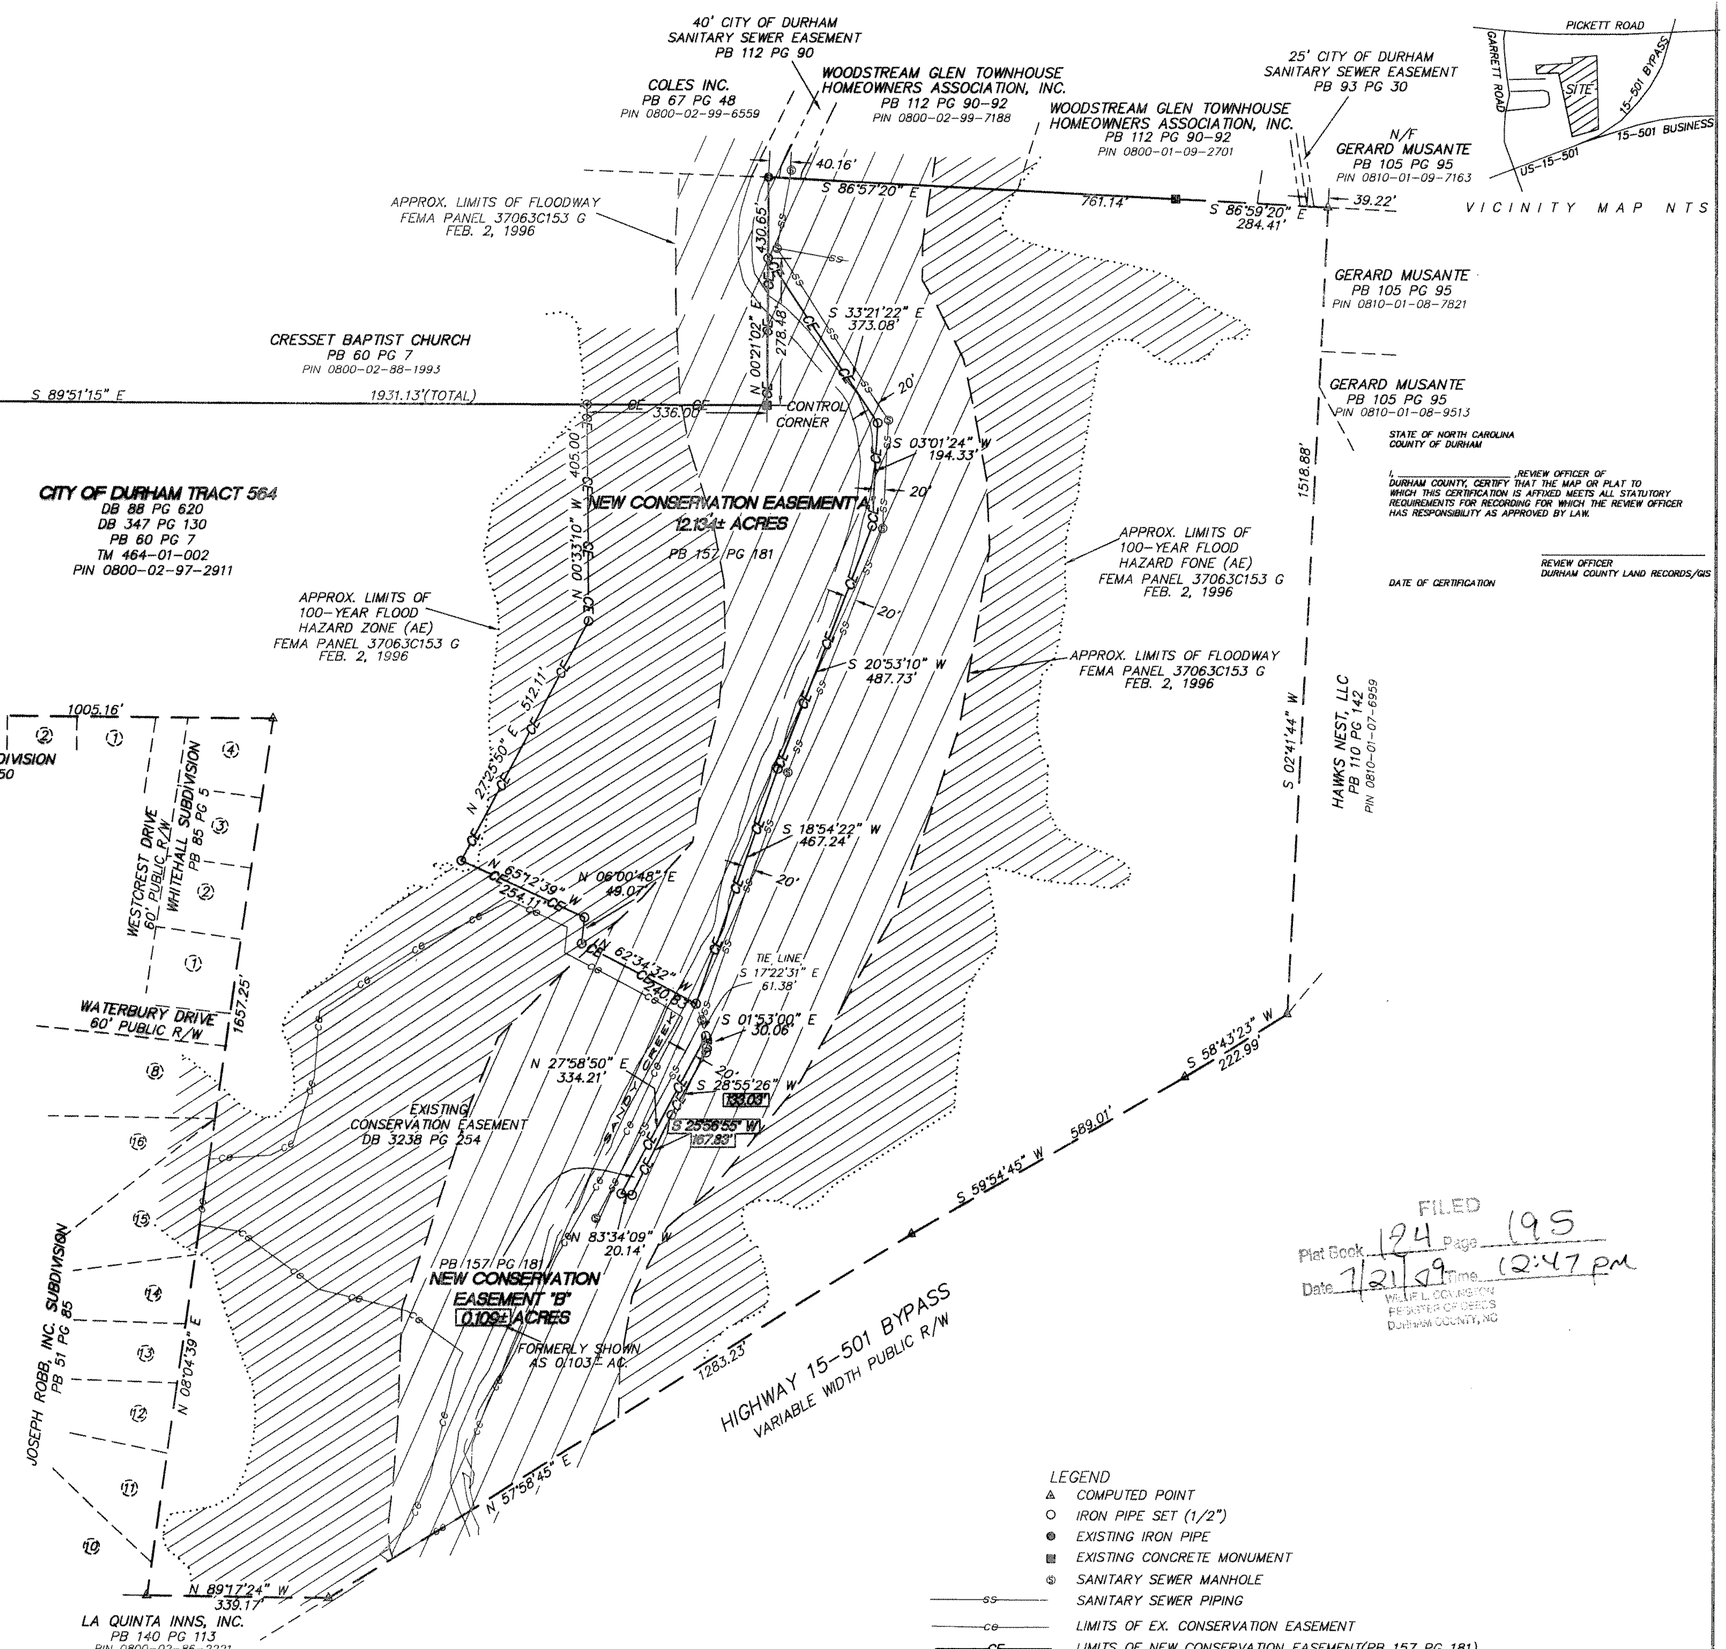

SURVEYOR'S CERTIFICATE

I, PHILLIP W. RILEY, CERTIFY THAT THIS PLAT WAS DRAWN UNDER MY SUPERVISION FROM AN ACTUAL SURVEY MADE UNDER MY SUPERVISION (DEED DESCRIPTION RECORDED IN BOOK AS, PAGE 40110 THAT THE ERROR OF CLOSURES AS CALCULATED BY LATITUDES AND DEPARTURES IS 1: 10,000 THAT THE BOUNDARIES NOT SURVEYED ARE SHOWN AS BROKEN LINES PLOTTED FROM INFORMATION FOUND IN REFERENCES AS NOTED; THAT THIS PLAT WAS PREPARED IN ACCORDANCE WITH G.S. 47-30 AS AMENDED.

WITNESS MY ORIGINAL SIGNATURE, REGISTRATION NUMBER, AND SEAL THIS 20th DAY OF July, 20 09

SURVEYOR

L-3066
REGISTRATION NUMBER

NORTH CAROLINA PROFESSIONAL SEAL L-3066 LAND SURVEYOR PHILLIP W. RILEY

I, PHILLIP W. RILEY, P.L.S. L-3066, FURTHER CERTIFY TO ONE OR MORE OF THE FOLLOWING AS INDICATED BY AN "X":

___A. THIS SURVEY CREATES A SUBDIVISION OF LAND WITHIN THE AREA OF A COUNTY OR MUNICIPALITY THAT HAS AN ORDINANCE THAT REGULATES PARCELS OF LAND.
___B. THIS SURVEY IS LOCATED IN SUCH PORTION OF A COUNTY OR MUNICIPALITY THAT IS UNREGULATED AS TO AN ORDINANCE THAT REGULATES PARCELS OF LAND.
X C. ANY ONE OF THE FOLLOWING:
1. X THAT THE SURVEY IS OF AN EXISTING PARCEL OR PARCELS OF LAND AND DOES NOT CREATE A NEW STREET OR CHANGE AN EXISTING STREET.
2. ___ THAT THE SURVEY IS OF AN EXISTING BUILDING OR OTHER STRUCTURE, OR NATURAL FEATURE, SUCH AS A WATERCOURSE; OR
3. ___ THAT THE SURVEY IS A CONTROL SURVEY.
___D. THIS SURVEY OF ANOTHER CATEGORY, SUCH AS THE RECOMBINATION OF EXISTING PARCELS, A COURT-ORDERED SURVEY, OR OTHER EXCEPTION TO THE DEFINITION OF SUBDIVISION.
___E. THE INFORMATION AVAILABLE TO THE SURVEYOR IS SUCH THAT THE SURVEYOR IS UNABLE TO MAKE A DETERMINATION TO THE BEST OF HIS OR HER PROFESSIONAL ABILITY AS TO PROVISIONS CONTAINED IN (A) THROUGH (D) ABOVE.

STATE OF NORTH CAROLINA
COUNTY OF DURHAM

I, _____, REVIEW OFFICER OF DURHAM COUNTY, CERTIFY THAT THE MAP OR PLAT TO WHICH THIS CERTIFICATION IS AFFIXED MEETS ALL STATUTORY REQUIREMENTS FOR RECORDING FOR WHICH THE REVIEW OFFICER HAS RESPONSIBILITY AS APPROVED BY LAW.

DATE OF CERTIFICATION

REVIEW OFFICER
DURHAM COUNTY LAND RECORDS/GIS

FILED
Plat Book 124 Page 195
Date 7/21/09 Time 12:47 pm
WOLFE L. COLVERTON
REGISTER OF DEEDS
DURHAM COUNTY, NC

LEGEND
- COMPUTED POINT
- IRON PIPE SET (1/2")
- EXISTING IRON PIPE
- EXISTING CONCRETE MONUMENT
- SANITARY SEWER MANHOLE
- SS — SANITARY SEWER PIPING
- CE — LIMITS OF EX. CONSERVATION EASEMENT
- CE — LIMITS OF NEW CONSERVATION EASEMENT(PB 157 PG 181)
- FLOODWAY (APPROX.)
- 100-YEAR FLOOD HAZARD ZONE (AE) (APPROX.)
- CALL — CORRECTED EASEMENT CALL/AREA

200 100 0 200 400 600
SCALE IN FEET

JULY 20, 2009 SCALE 1"= 200'

PLAT OF CORRECTION
NEW CONSERVATION EASEMENTS
RECORDED PB 157 PG 181 NOVEMBER 26, 2002
CITY OF DURHAM TRACT 564
PREPARED FOR
THE STATE OF NORTH CAROLINA
TRIANGLE TOWNSHIP
DURHAM COUNTY, N. C.

0246REV

RILEY SURVEYING, P.A.
P.O. BOX 16459
CHAPEL HILL, N.C. 27516
919-667-0742 C-1291 FAX 919-402-0234

WILLIE L. COVINGTON
REGISTER OF DEEDS, DURHAM COUNTY
DURHAM COUNTY COURTHOUSE
200 E. MAIN STREET
DURHAM, NC 27701

PLEASE RETAIN YELLOW TRAILER PAGE

It is part of recorded document, and must be submitted with original for re-recording and/or cancellation.

****

Filed For Registration: **07/21/2009 12:47:48 PM**

Book: **PLAT 184 Page: 195-196**

Document No.: **2009026247**

PLAT 2 PGS $21.00

Recorder: **JENNIFER H SMITH**

2009026247