I, STANLEY ROBERT SACKS, PLS L-2913, DO HEREBY CERTIFY THAT THIS MAP WAS DRAWN FROM AN ACTUAL FIELD SURVEY PERFORMED UNDER MY DIRECTION AND SUPERVISION, AND THAT ALL CORNERS OF THE CONSERVATION EASEMENT WERE SET AS NOTED. THE RATIO OF PRECISION AS CALCULATED IS ONE PART IN 40,987.

STANLEY ROBERT SACKS, PLS L-2913

SEAL L-2913 LAND SURVEYOR STANLEY ROBERT SACKS

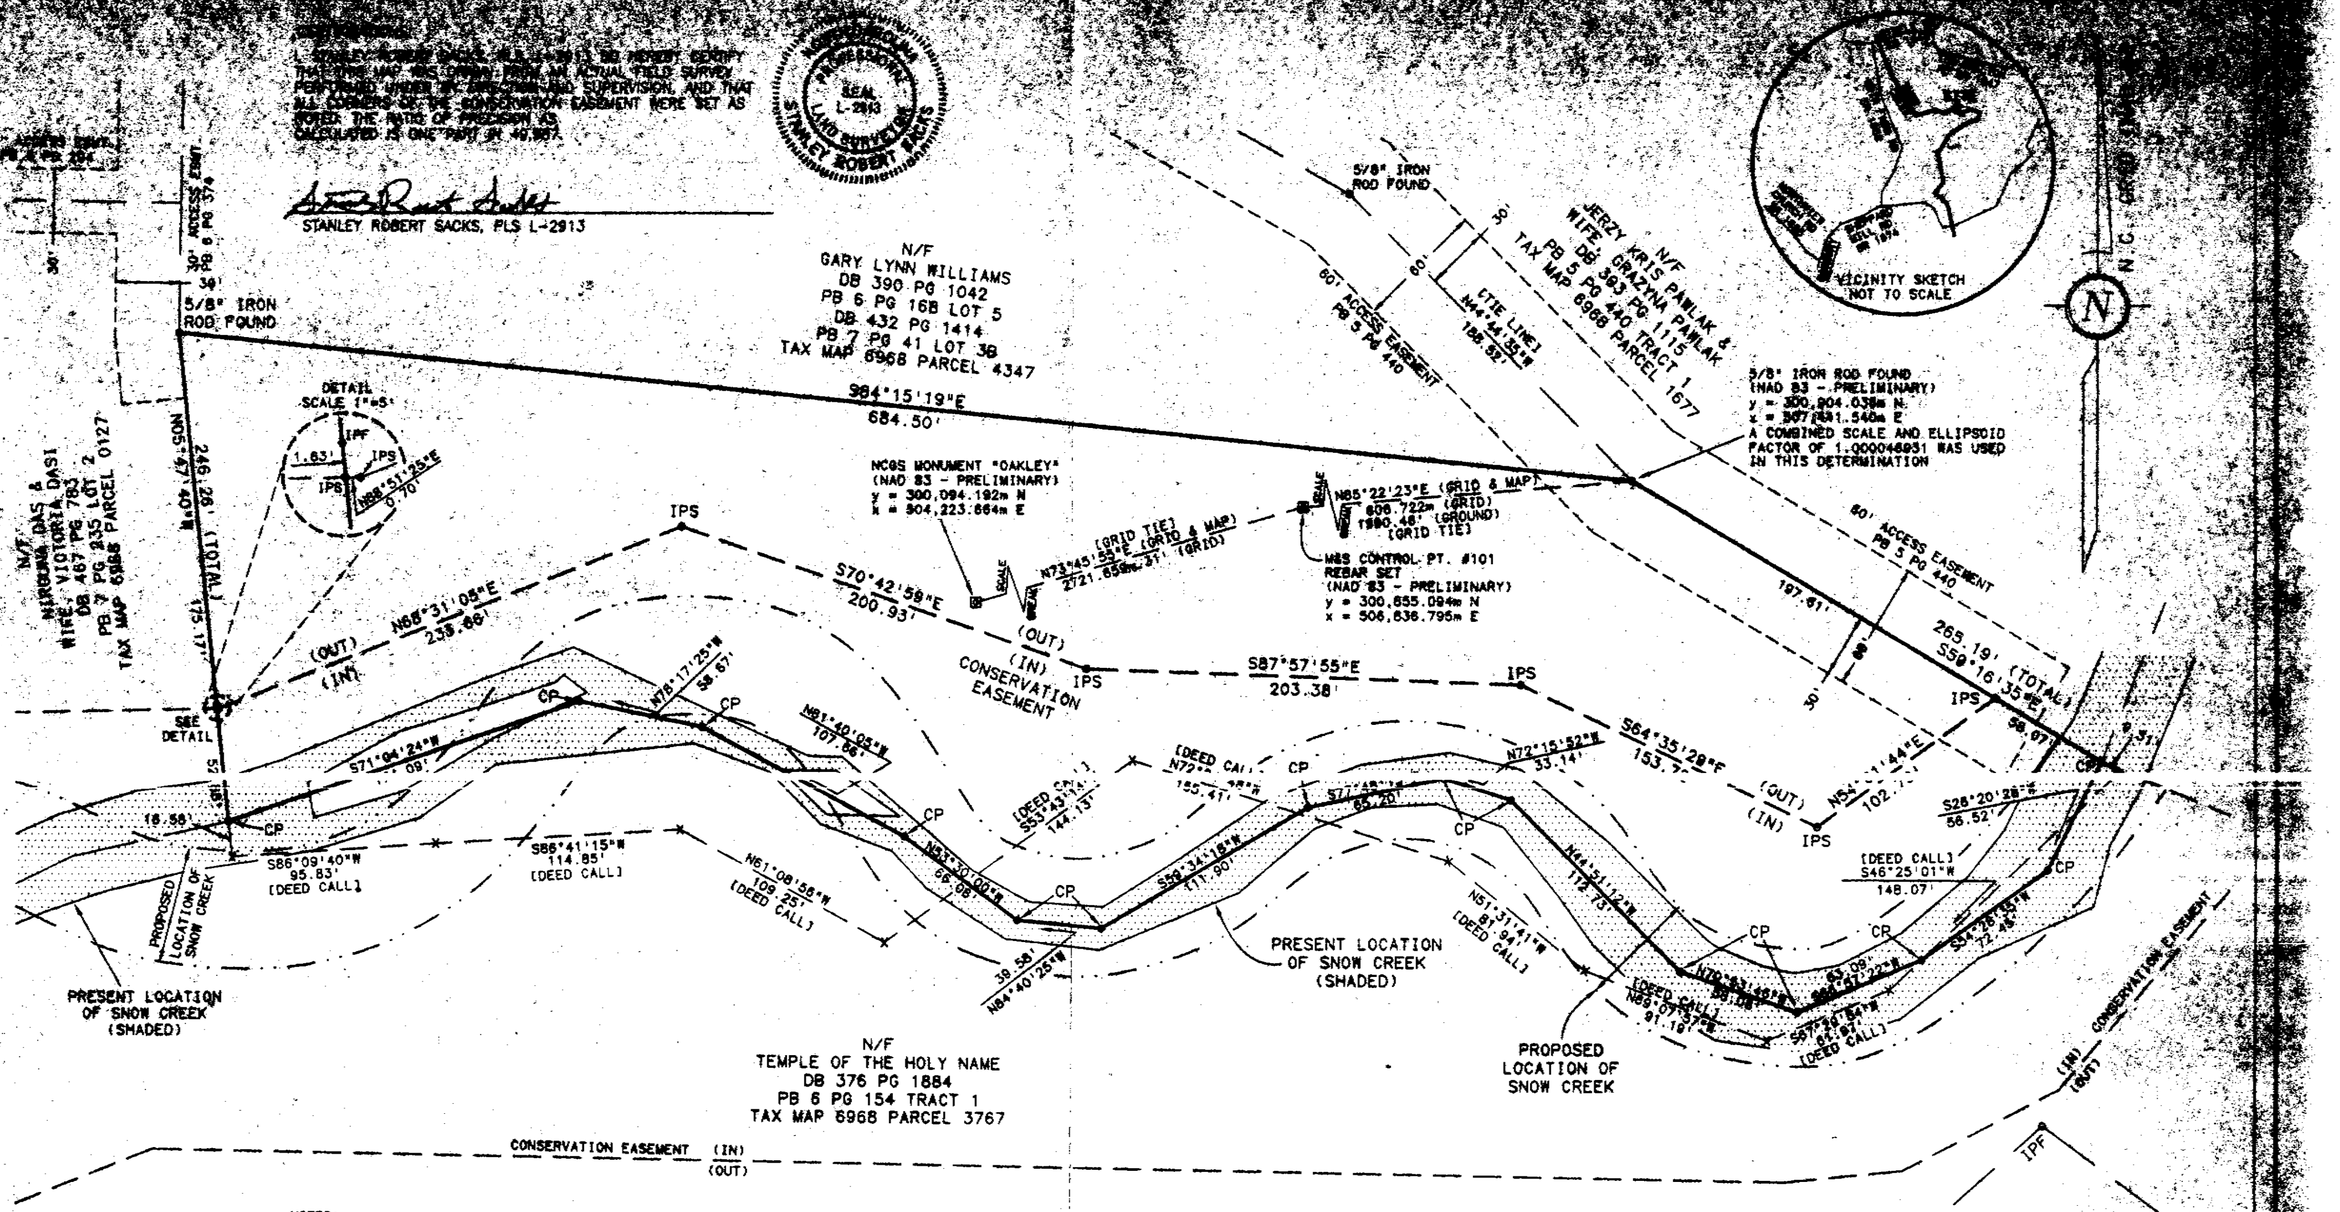

NOTES:

THE PURPOSE OF THIS EXHIBIT IS TO DELINEATE THE CONSERVATION EASEMENT DEDICATED IN CONJUNCTION WITH THE REHABILITATION OF SNOW CREEK. BOUNDARY LINES OF THE SUBJECT TRACT WERE RETRACED WHERE NECESSARY TO ESTABLISH THE LIMITS OF SAID EASEMENT; HOWEVER, THIS EXHIBIT DOES NOT CONSTITUTE A COMPLETE BOUNDARY SURVEY. NO EXAMINATION OF THE BOUNDARY LINE WAS MADE FOR ENCROACHMENTS. PROPERTY LINES SHOWN AS DASHED ARE PER THE DEED DESCRIPTION OF RECORD FOR THE SUBJECT TRACT.

AREA WITHIN SUBJECT TRACT DEDICATED AS CONSERVATION EASEMENT: 1.64 Ac MORE OR LESS

APPARENT SOURCE OF TITLE: DB 410 PG 1898

PLAT REFERENCE: PB 6 PG 374 TRACT 1

TAX MAP REFERENCE: MAP 6968 PARC 5138

ALL DEEDS AND PLATS SHOWN HEREON WERE USED AS REFERENCES. SEE ALSO: DB 308 PG 1302 (BACK DEED)

THIS PROPERTY IS SUBJECT TO RESTRICTIONS RECORDED IN DB 361 PG 1919.

SUBJECT PROPERTY IS SUBJECT TO A PRIVATE ROAD MAINTENANCE AGREEMENT RECORDED IN DB 361 PG 1925.

NO TITLE SEARCH WAS PERFORMED IN CONJUNCTION WITH THE PRESENT MAPPING. THERE MAY BE EASEMENTS, RIGHTS(S) OF WAY, OR OTHER BOUNDARY MATTERS NOT SHOWN HEREON.

[illegible]

HORIZONTAL DATUM IS NORTH CAROLINA GRID, NAD 83. THE NC GRID COORDINATES SHOWN ON THIS MAP WERE DERIVED BY STATIC DIFFERENTIAL GPS OBSERVATION USING THREE LEICA SR-261 RECEIVERS. THE VECTORS WERE ADJUSTED USING THE FIXED STATION SHOWN USING LEICA SKI SOFTWARE (VERSION 2.3) PRODUCING A WEIGHTED LEAST SQUARES ADJUSTMENT OF THE NGS 84 POSITIONS. A LOOP OF 5,541.574m USING THE UNADJUSTED VECTORS PASSING THROUGH FIXED AND DERIVED CONTROL STATIONS YIELDS A LOOP PRECISION OF 1:5,541,574

NGGS MONUMENT "OAKLEY" (NC GRID NAD 83 - PRELIMINARY)
LAT = 36° 28' 57.58911" N = 300,094.192m
LONG = 80° 10' 31.10247" E = 504,223.664m
ORTHO. ELEV = 319.602m GEOID = -33.580m (EPOCH 99)

FEATURES SHOWN HEREON WERE LOCATED IN CONJUNCTION WITH A SURVEY BY THIS FIRM TITLED "PARTIAL TOPOGRAPHIC SURVEY OF SNOW CREEK," DATED 14 JUNE, 2002. THERE MAY BE FEATURES ON THIS PROPERTY NOT SHOWN HEREON.

THE CENTERLINE OF SNOW CREEK FORMS THE SOUTHERLY BOUNDARY OF THIS TRACT ACCORDING TO DB 376 PG 1884, DB 410 PG 1898, PB 6 PG 374 AND PB 5 PG 481. IN THOSE INSTANCES WHERE THE THE METES AND BOUNDS FOUND IN THE RECORD DESCRIPTION DIFFERED FROM THE PRESENT LOCATION OF SNOW CREEK, A MEANDER LINE WAS ESTABLISHED AND IS SHOWN FOLLOWING THE PRESENT CENTERLINE OF SNOW CREEK. (LINES LABELED HEREON AS "DEED LINE" ARE NOT THE RECORD DEED, BUT THE PROPOSED RE-LOCATION OF SNOW CREEK (SHOWN HEREON) MAY BE THOSE BOUNDARY LINES MEANING WITH SNOW CREEK IN THEIR PRESENT LOCATION.

LEGEND:

IPF = IRON PIPE FOUND
IPS = IRON PIPE SET
CP = COMPUTED POINT
N/F = NOW OR FORMERLY

REVISIONS:
20 JUNE, 2003 - CORRECTED DEED REFERENCE SHOWN FOR ADJOINING TRACT OF THE HOLY NAME PROPERTY

CONSERVATION EASEMENT DEDICATION EXHIBIT
— along —
SNOW CREEK
— property of —
JERZY KRIS PAWLAK & GRAZYNA PAWLAK
DB 410 PG 1898
19 MAY, 2003
SNOW CREEK TWP., STOKES COUNTY, NORTH CAROLINA
SCALE 1" = 50 FEET