SURVEYOR NORTH CAROLINA

I, Jeffery L. Caison , certify that this plat was drawn under my supervision from an actual survey made under my supervision; that the ratio of precision exceeds 1:10,000; that this plat was prepared in accordance with G.S. 47-30 as amended; that the boundaries not surveyed are clearly indicated as drawn from information as shown.

I further certify that this plat is of a survey of another category, such as recombination of existing parcels, a court-ordered survey, or other exception to the definition of subdivision.

Witness my original signature, registration number and Seal this 16th day of July, A.D.2003.

Jeffery L. Caison
Surveyor

L-4403 July 16, 2003
Registration Number Date

NORTH CAROLINA PROFESSIONAL SEAL L-4403 LAND SURVEYOR JEFFERY L. CAISON

REVIEW OFFICER'S CERTIFICATION

State of North Carolina, County of Wilkes

I, Edward G Barnes
Review Officer for Wilkes County, North Carolina, certify that the map or plat to which this certification is affixed meets all the statutory requirements for recording.

Edward G Barnes
Review Officer

July 22, 2003
Date

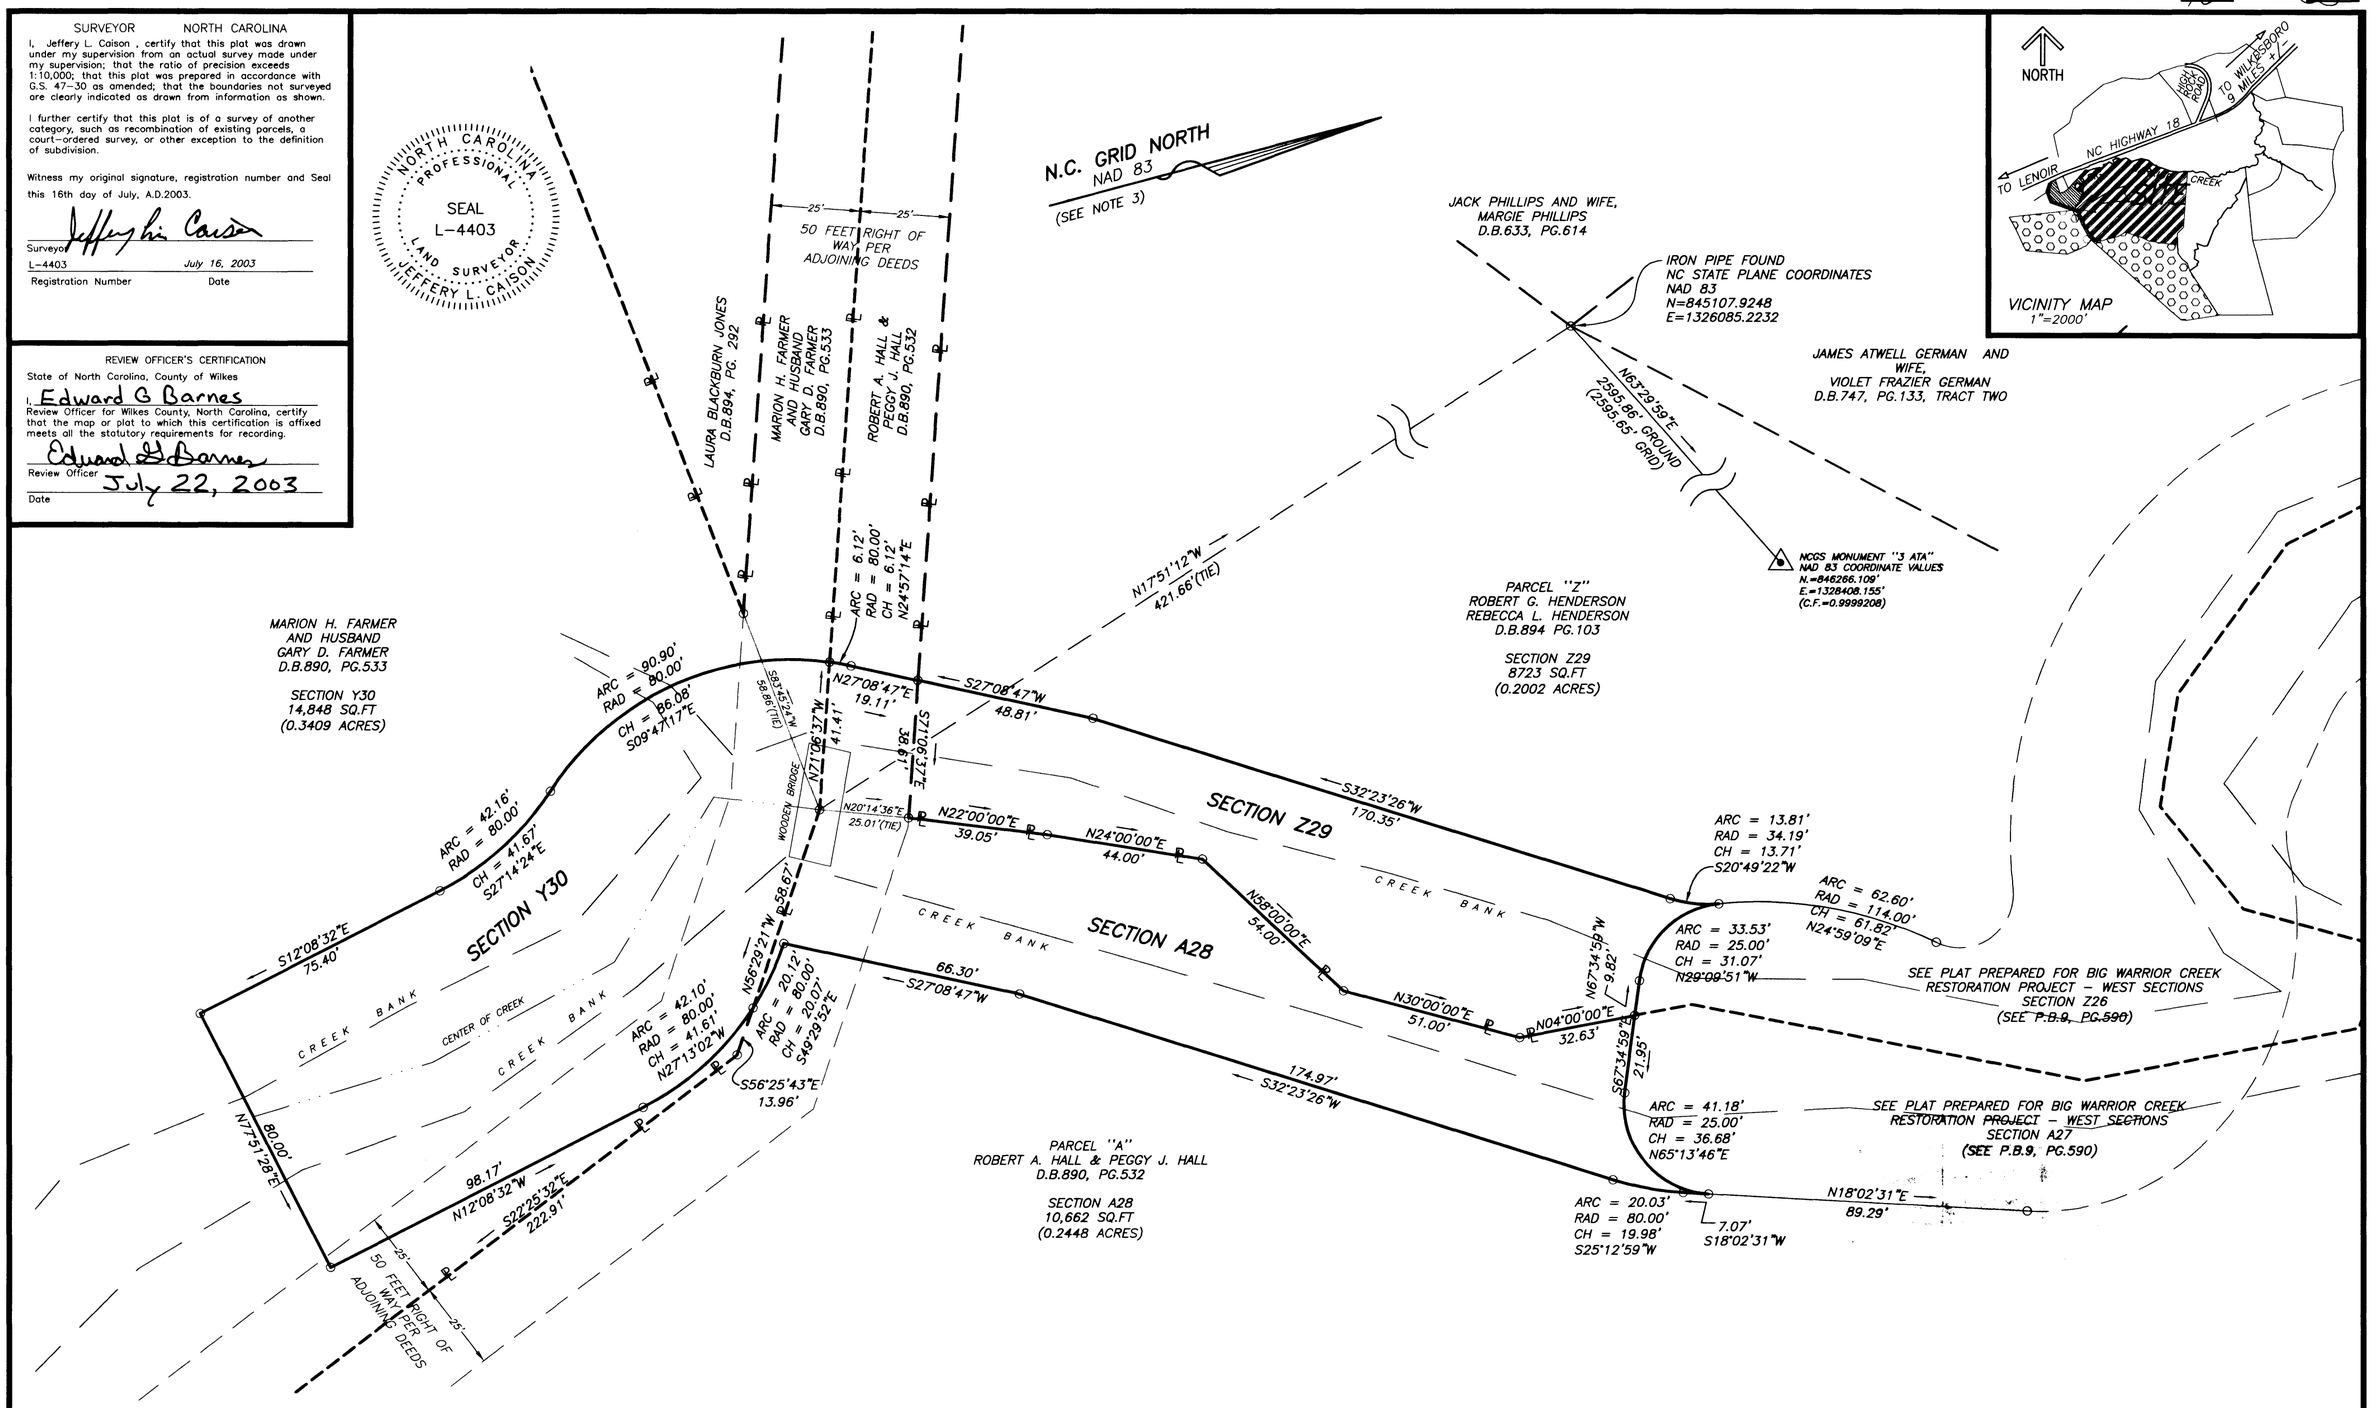

NOTES

1. WARRIOR CREEK AS A PROPERTY LINE WAS LOCATED AS THAT ALIGNMENT MOST PROBABLE TO SUSTAIN FLOWING WATER, I.E. DEEPEST PART OF CHANNEL OR CENTERLINE OF FLAT CHANNELS AS APPROPRIATE.

2. DITCHES WERE LOCATED AT THEIR TOE OR CENTERLINE AS APPROPRIATE.

3. NORTH BASED ON NCDOT CONDEMNATION MAP ENTITLED "STATE OF NORTH CAROLINA, DEPARTMENT OF TRANSPORTATION VERSUS WILNA GERMAN ET AL", DATED 08/02/96, REVISED 08/29/96 AND BEING NCDOT PROJECT NO. 6.761013.

4. NO EASEMENTS OR RIGHTS OF WAY ARE DEDICATED PER THIS PLAT. THIS PLAT SHOWS THE IMPACT, BY PARCEL, OF THE DESIGN OF THE BIG WARRIOR CREEK RESTORATION PROJECT ON THE PROPERTIES AS SHOWN.

5. PROPERTY LINES WITHIN THESE AREAS WERE CREATED AFTER THE INITIAL FIELD SURVEY (10/02). PROPERTY LINES ARE SHOWN (DASHED) BASED ON THE DEEDS OF RECORD. RECORD INFORMATION WAS ADJUSTED TO NORTH CAROLINA STATE PLANE COORDINATE SYSTEM BASED ON THE ORIGINALLY LOCATED EXTERIOR MONUMENTATION OF THE PARENT TRACT(S).

LEGEND

○	CALCULATED POINT
IRF	IRON ROD FOUND
IPF	IRON PIPE FOUND
℄	PROPERTY LINE

PLAT OF BIG WARRIOR CREEK RESTORATION PROJECT – ADDITIONAL WEST SECTIONS

PREPARED FOR

STATE OF NORTH CAROLINA

BEING A PLAT SHOWING AREAS OF DESIGNED CREEK RESTORATION AREAS FOR WARRIOR CREEK IMPACTING THE PROPERTIES OF ROBERT A. HALL & PEGGY J. HALL, D.B.890, PG.532; ROBERT G. HENDERSON AND REBECCA L. HENDERSON, D.B.894, PG.103; AND MARION H. FARMER AND HUSBAND, GARY D. FARMER, D.B.890, PG.533;

NORTH CAROLINA, WILKES COUNTY

Presented for registration and recorded in this Office in Book 10 Page 33 This 23 day of July 2003 at 11:40 o'clock A.M.

Richard Len Woodruff, Register of Deeds — By: Deputy/Ass't Register of Deeds

BOOMER TOWNSHIP WILKES COUNTY NORTH CAROLINA

JULY 16, 2003 1"=30'

30 15 0 30 60 90

SCALE IN FEET

DOCUMENT NO. 20702-005

ANDERSON & ASSOCIATES, INC.
Professional Design Services
www.andassoc.com
Virginia - North Carolina - Tennessee
406 Gallimore Dairy Road
Greensboro, NC 27409
336-931-0910