LEGEND

EIS =	EXISTING IRON STAKE
IS =	IRON STAKE
MON=	CONCRETE MONUMENT
℄	CENTER LINE
MH=	MAN HOLE
R/W	RIGHT-OF-WAY
OH ELEC	OVERHEAD ELECTRIC
UG ELEC	UNDERGROUND ELECTRIC
PT.=	POINT
FH =	FIRE HYDRANT

NOTE: THIS SURVEY HAS BEEN PREPARED WITHOUT THE BENEFIT OF A TITLE REPORT AND, THEREFORE, DOES NOT NECCESSARILY INDICATE ALL ENCUMBRANCES ON THE PROPERTY.

SUBJECT TO ANY EASEMENTS, AGREEMENTS OR RIGHTS-OF-WAYS OF RECORD WHICH WERE NOT VISIBLE AT THE TIME OF INSPECTION.

STATE OF NORTH CAROLINA
COUNTY OF Rockingham
Matthew D Tolle, REVIEW OFFICER OF Rock Co., CERTIFY THAT THE MAP OR PLAT TO WHICH THIS CERTIFICATION IS AFFIXED MEETS ALL STATUTORY REQUIREMENTS FOR RECORDING.

REVIEW OFFICER

2-9-05
DATE

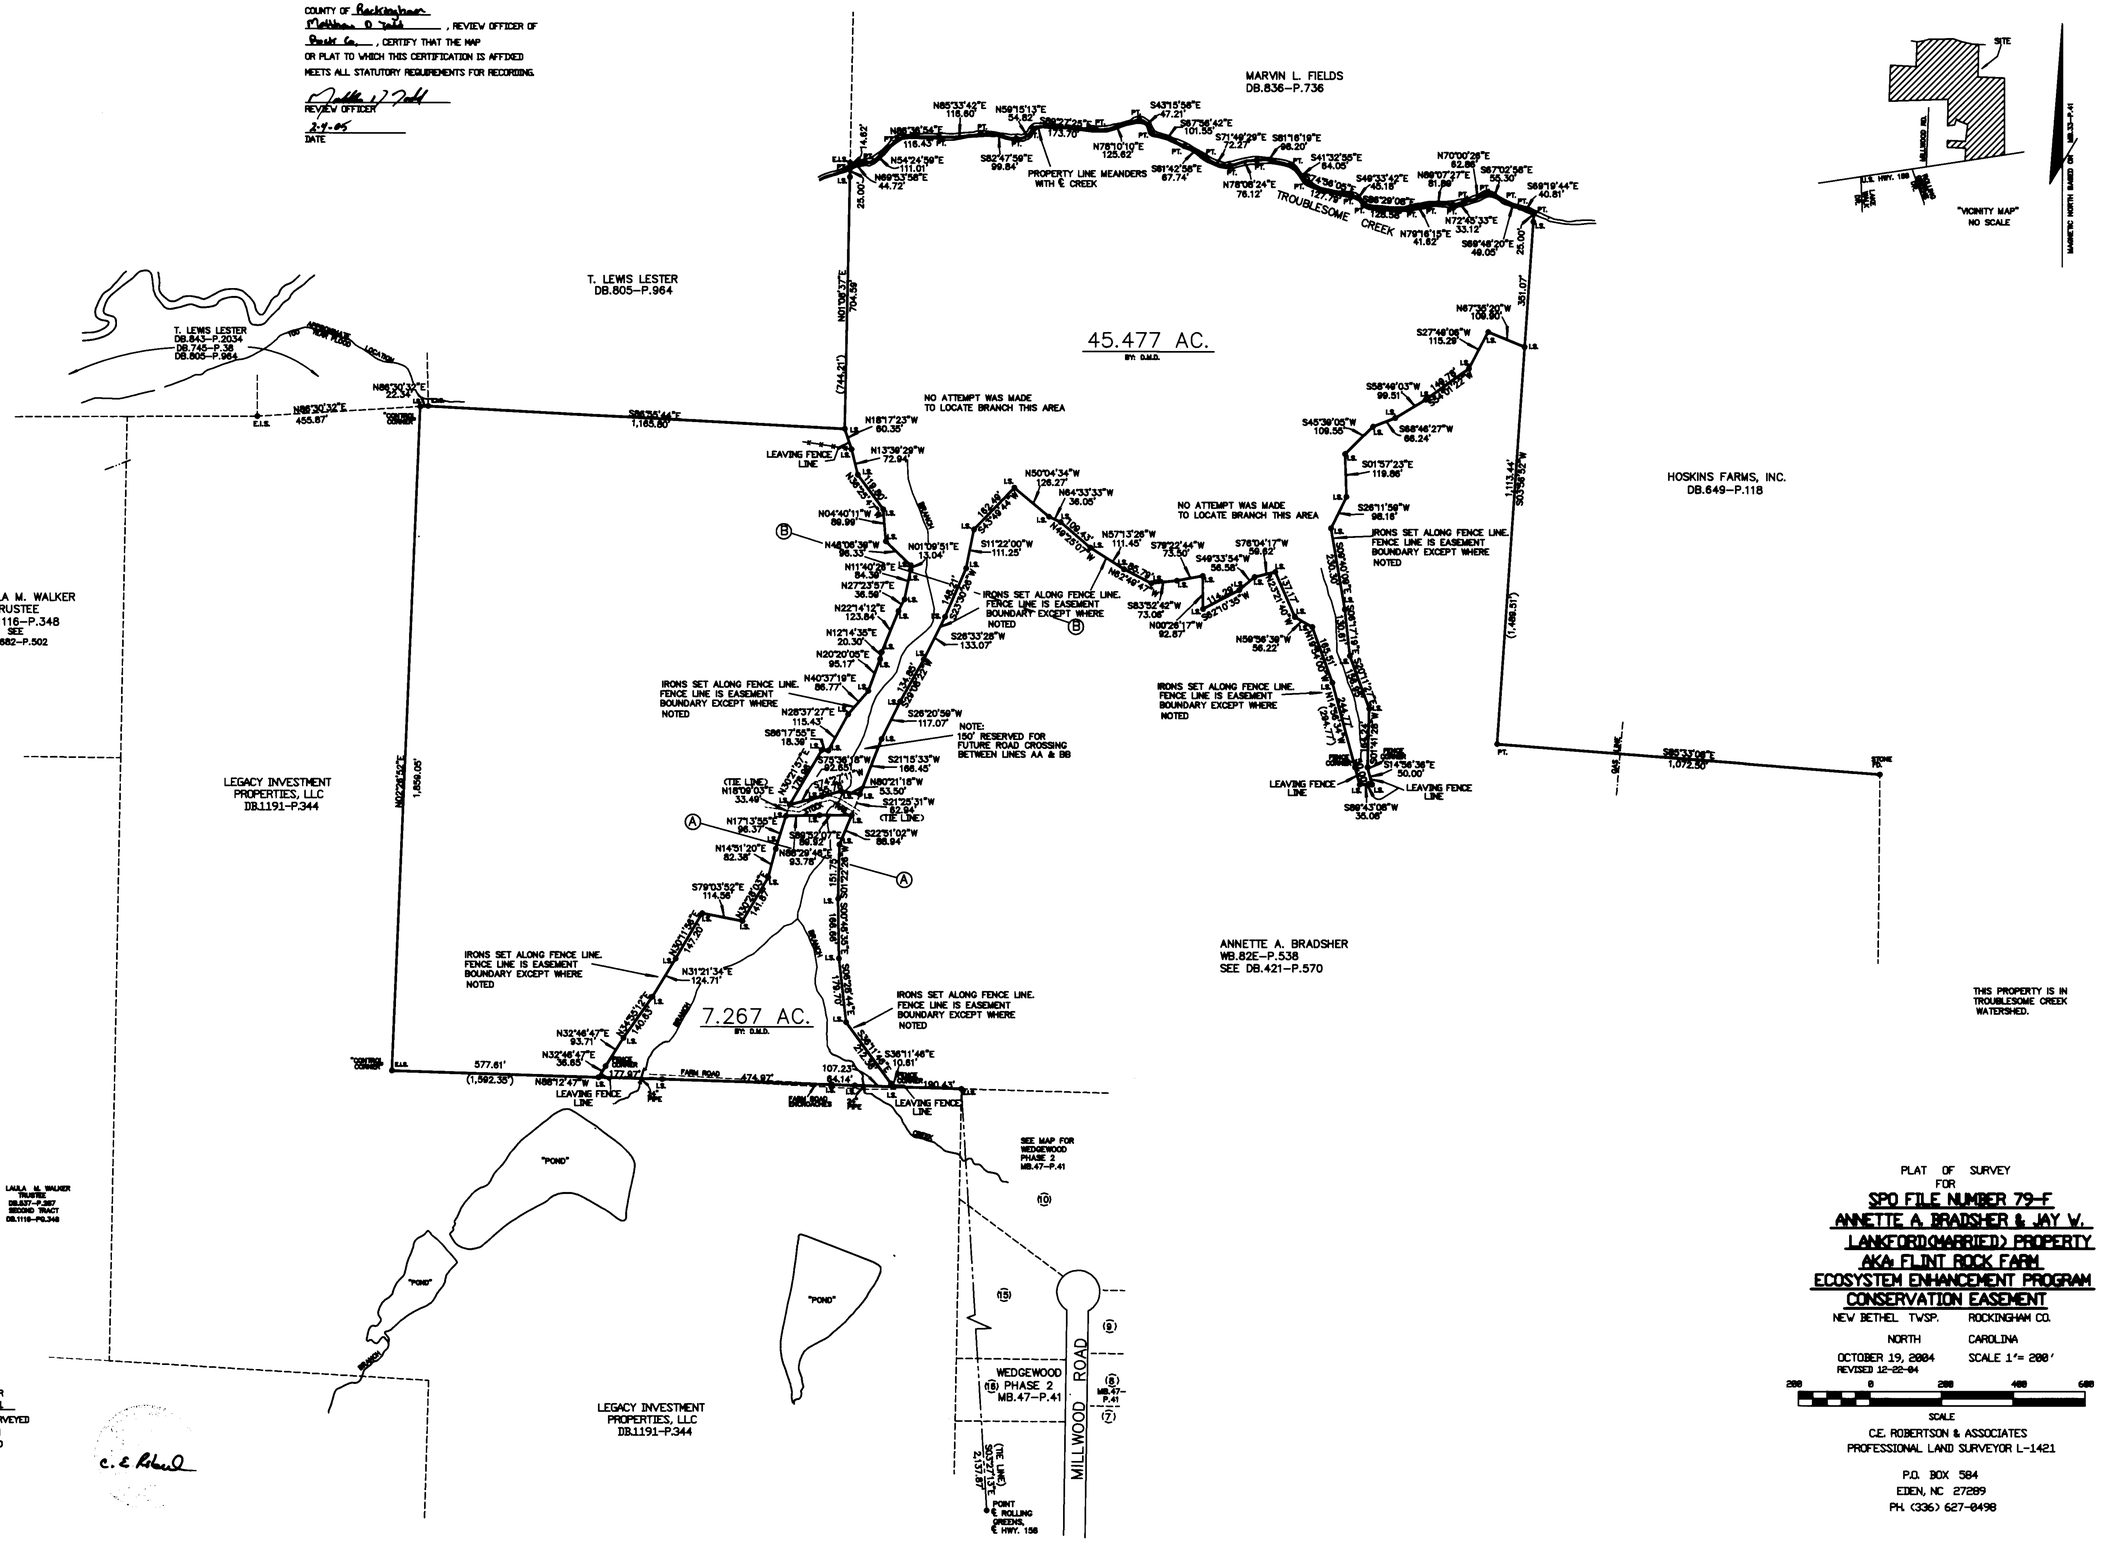

NOTE:
THIS SURVEY IS OF ANOTHER CATEGORY, SUCH AS THE RECOMBINATION OF EXISTING PARCELS, A COURT-ORDERED SURVEY, OR OTHER EXCEPTION TO THE DEFINITION OF SUBDIVISION.

C. E. ROBERTSON, PLS L-1421

NORTH CAROLINA
ROCKINGHAM COUNTY

FILED FOR REGISTRATION AT 9:45 O'CLOCK A.M. ON THE 4 DAY OF Feb, 2005 AND RECORDED IN BOOK 55, PAGE 95.

REBECCA B. CIPRIANI, REGISTER OF DEEDS

BY: Wanda A. McNeil
ASS'T/DEPUTY REGISTER OF DEEDS

NORTH CAROLINA
ROCKINGHAM COUNTY

I, C.E. ROBERTSON, CERTIFY THAT THIS PLAT WAS DRAWN UNDER MY SUPERVISION FROM AN ACTUAL SURVEY MADE UNDER MY SUPERVISION (DEED DESCRIPTION RECORDED IN BOOK 421 PAGE 570, ETC), THAT THE BOUNDARIES NOT SURVEYED ARE SHOWN AS BROKEN LINES, THAT THE RATIO OF PERCISION AS CALCULATED IS 1: 10,000, THAT THIS PLAT WAS PREPARED IN ACCORDANCE WITH G.S. 47-30 AMENDED. WITNESS MY ORIGINAL SIGNATURE, REGISTRATION NUMBER, AND SEAL THIS 19th DAY OF OCTOBER A.D. 2004.

SURVEYOR
LICENSE NUMBER L-1421

PLAT OF SURVEY
FOR

SPO FILE NUMBER 79-F
ANNETTE A. BRADSHER & JAY W. LANKFORD(MARRIED) PROPERTY
AKA: FLINT ROCK FARM
ECOSYSTEM ENHANCEMENT PROGRAM
CONSERVATION EASEMENT

NEW BETHEL TWSP. ROCKINGHAM CO.
NORTH CAROLINA
OCTOBER 19, 2004 SCALE 1"= 200'
REVISED 12-22-04

200 0 200 400 600
SCALE

C.E. ROBERTSON & ASSOCIATES
PROFESSIONAL LAND SURVEYOR L-1421

P.O. BOX 584
EDEN, NC 27289
PH. (336) 627-0498

55-95