AREA BY DMD

3,607,468 +/- SQ. FT.

82.83 +/- ACRES

(NET TOTAL)

VICINITY MAP
(NOT TO SCALE)

LEGEND

AC - ACRES
ECS - EXISTING CONCRETE MONUMENT
EIP - EXISTING IRON PIPE
EPK - EXISTING PK NAIL
IRS - IRON ROD SET
EIR - EXISTING IRON ROD
R/W - RIGHT OF WAY
SF - SQUARE FEET
EPL - EXISTING POWER POLE
EMHB - EXISTING BALLOON SEWER
CKS - CONTROL SPINDLE SET
BMCKP - EXISTING NAIL & CAP
℄ - CENTER LINE
PP - POWER POLE
TP - TELEPHONE PEDESTAL
LP - LIGHT POLE
--E-- - ELECTRIC LINES
--T-- - TELEPHONE LINES
MPS - MS POINT SET
NS - NAIL SET
IS - IRON STAKE FOUND
DI - DROP INLET
BH - BORE HOLE
WM - WATER METER
CC - CONTROL CORNER

N.C.G.S. STATION
" MERRY HILL "
N = 833,247.1622
E = 2,656,680.8612
(NAD 83)

References

D.B. O PG. 220

Notes

Subject to all R/W's, easements, zoning regs. and/or restrictive covenants of record and not shown hereon.

THE PROPERTY SURVEYED IS FROM WINDSOR METHODIST CHURCH TO THE STATE OF NORTH CAROLINA. (D.B. O PG. 220)

NOTE:

EVERY DOCUMENT OF RECORD REVIEWED AND CONSIDERED AS PART OF THIS SURVEY IS NOTED HEREON. NO ABSTRACT OF TITLE, NOR TITLE COMMITMENT, NOR RESULTS OF TITLE SEARCHES WERE FURNISHED THE SURVEYOR. THERE MAY EXIST OTHER DOCUMENTS OF RECORD THAT WOULD AFFECT THIS PARCEL.

1. DEED BOOK SEE , PAGE REF .
2. AS NOTED.

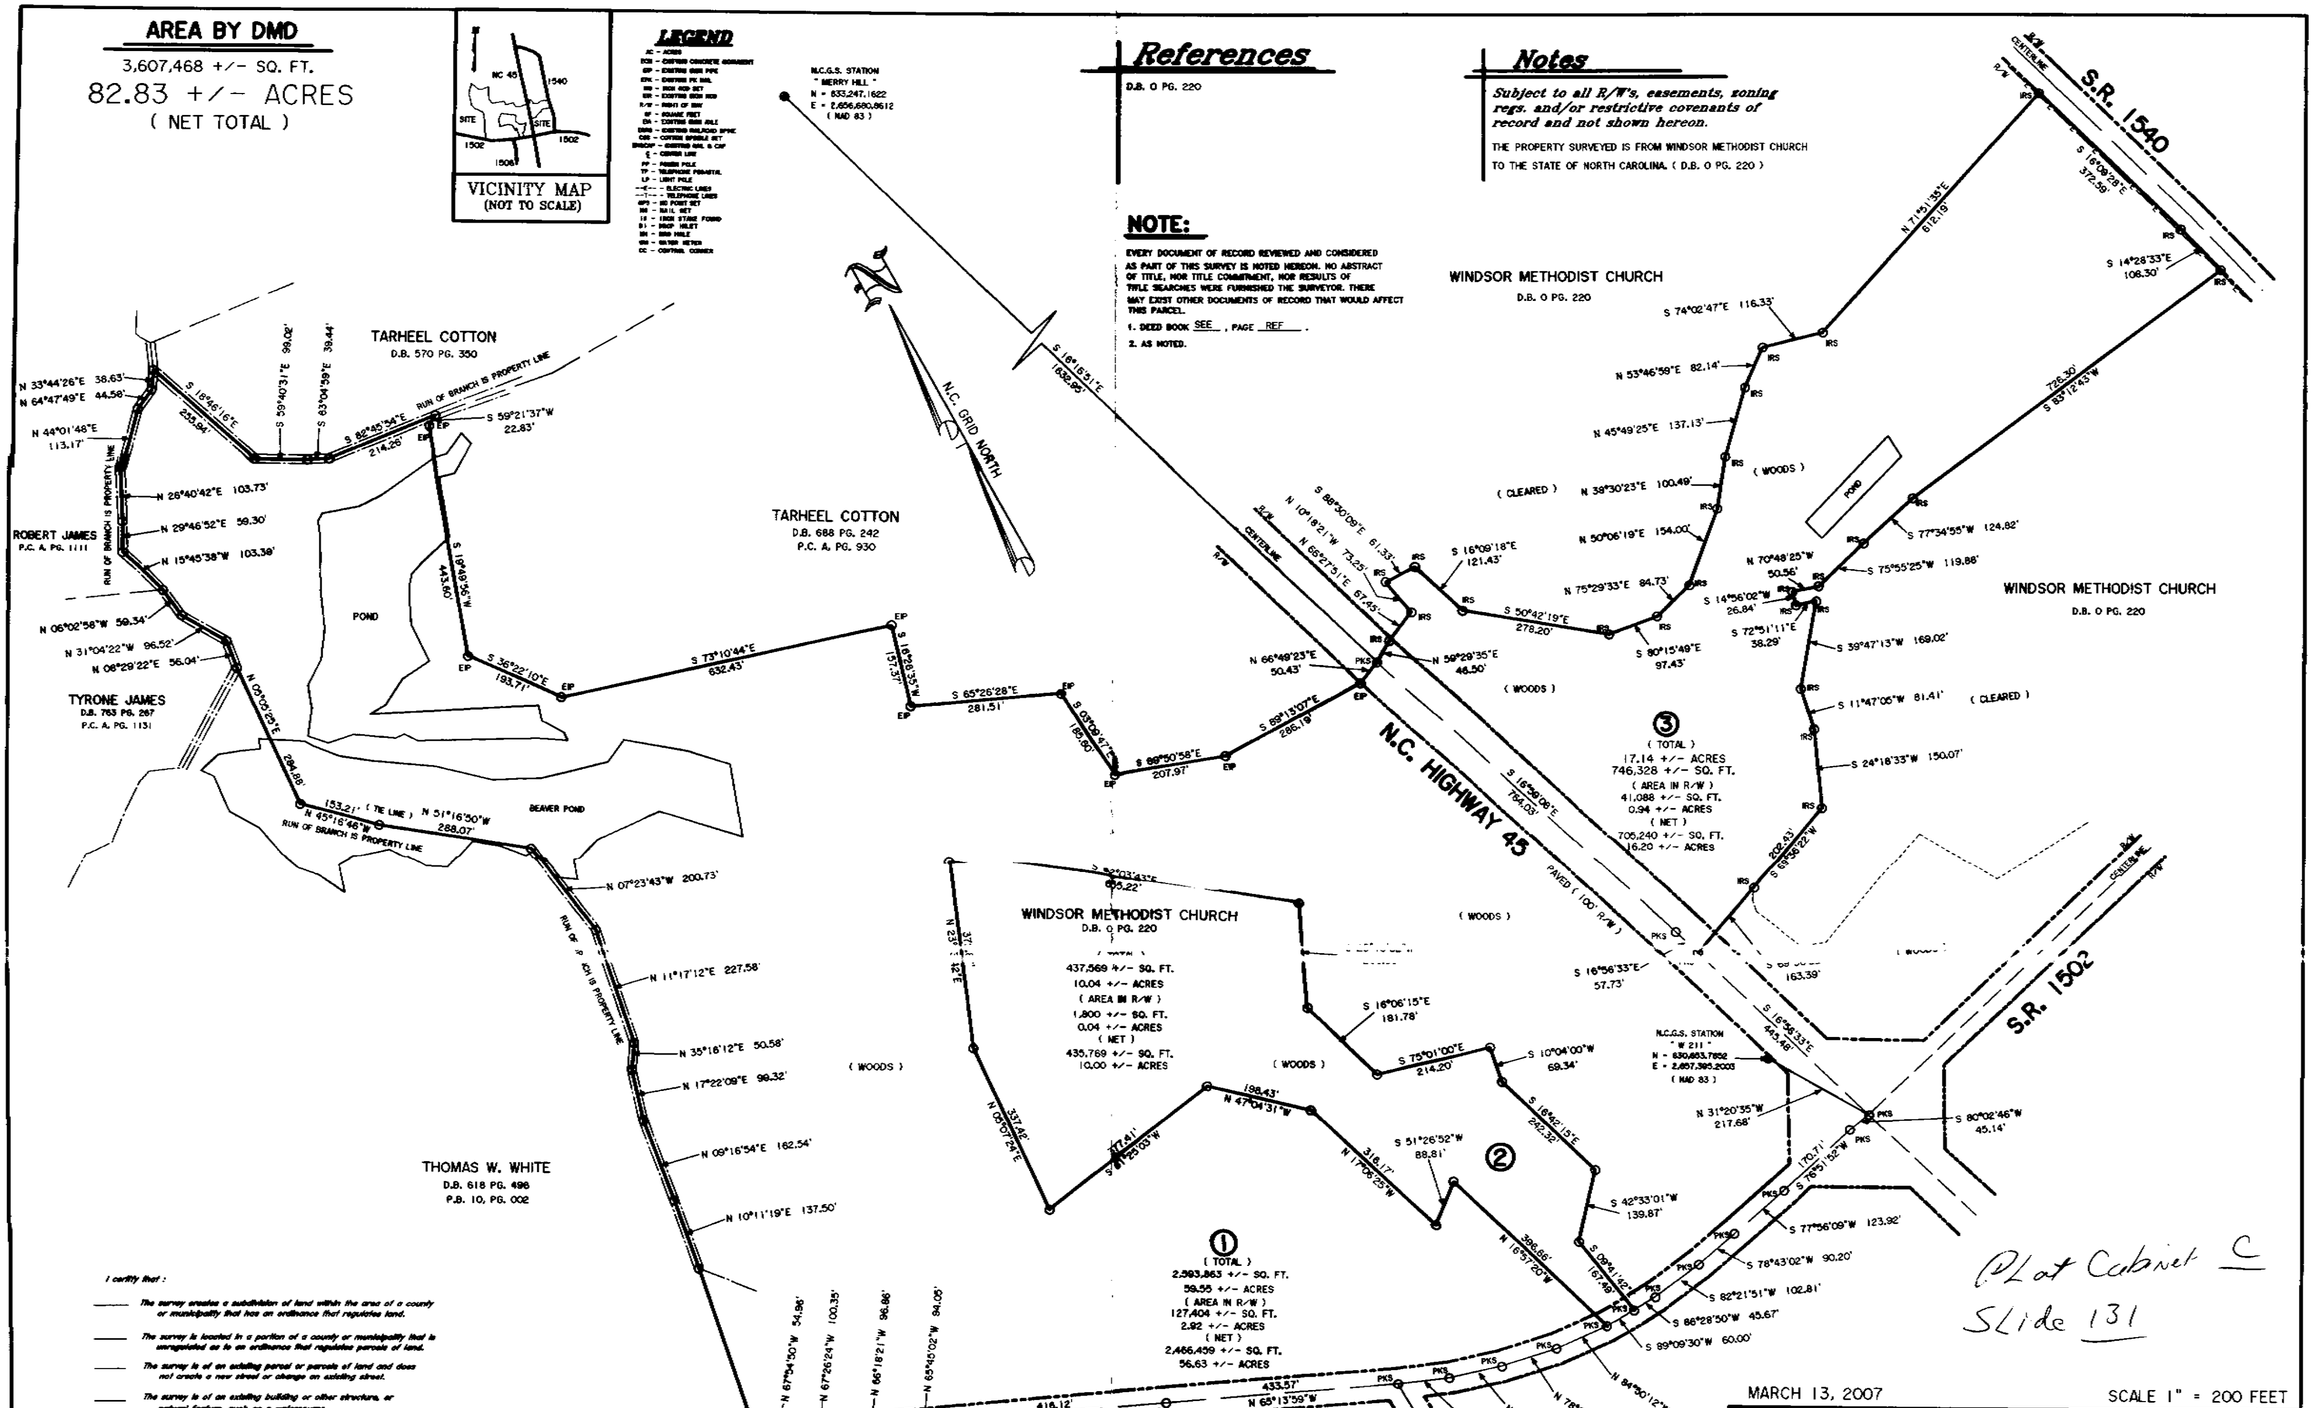

I certify that :

- *The survey creates a subdivision of land within the area of a county or municipality that has an ordinance that regulates land.*
- *The survey is located in a portion of a county or municipality that is unregulated as to an ordinance that regulates parcels of land.*
- *The survey is of an existing parcel or parcels of land and does not create a new street or change an existing street.*
- *The survey is of an existing building or other structure, or natural feature, such as a watercourse.*
- *The survey is a control survey.*
- X *The survey is of another category, such as the recombination of existing parcels, a court-ordered survey, or other exception to the definition of subdivision.*
- *The information available to the surveyor is such that the survey is unable to make a determination to the best of the surveyor's professional ability as to provisions listed above.*

RANDOLPH P. NICHOLSON L-2740

STATE OF NORTH CAROLINA
COUNTY OF BERTIE

I, _____, REVIEW OFFICER OF BERTIE COUNTY, CERTIFY THAT THE MAP MAP OR PLAT TO WHICH THIS CERTIFICATION IS AFFIXED MEETS ALL STATUTORY REQUIREMENTS FOR RECORDING.

REVIEW OFFICER

DATE : _____

NORTH CAROLINA PROFESSIONAL SEAL L-2740 LAND SURVEYOR RANDOLPH P. NICHOLSON

I, RANDOLPH P. NICHOLSON CERTIFY THAT THIS PLAT WAS DRAWN UNDER MY SUPERVISION FROM AN ACTUAL SURVEY MADE UNDER MY SUPERVISION (DEED DESCRIPTION RECORDED IN BOOK ___, PAGE ___); THAT THE BOUNDARIES NOT SURVEYED ARE CLEARLY INDICATED AS DRAWN FROM INFORMATION FOUND IN BOOK ___, PAGE ___; THAT THE RATIO OF PRECISION AS CALCULATED IS 1:10000; THAT THIS PLAT WAS PREPARED IN ACCORDANCE WITH G.S. 47-30 AS AMENDED. WITNESS MY ORIGINAL SIGNATURE, REGISTRATION NUMBER AND SEAL THIS 13 DAY OF MARCH, A.D., 2007.

RANDOLPH P. NICHOLSON L-2740

Plat Cabinet C
Slide 131

MARCH 13, 2007

SCALE 1" = 200 FEET

200 0 200 400 600
GRAPHIC SCALE - FEET

SURVEY FOR:

STATE OF NORTH CAROLINA ECOSYSTEM ENHANCEMENT PROGRAM SPO PROJECT #08-M

MERRY HILL TOWNSHIP - BERTIE COUNTY, NORTH CAROLINA

ROANOKE LAND SURVEYING

P.O. BOX 1193
WILLIAMSTON, N.C.
PH. (252) 792-2276

WINDSOR, N.C.
PH. (252) 794-9664

GREENVILLE NC (NIGHTS)
(252) 830-1115

N-7355