Plat Cabinet M Slide 147-C

I, BOBBY REX KORNEGAY, CERTIFY THAT THIS PLAT IS OF A SURVEY SUCH AS THE RECOMBINATION OF EXISTING PARCELS, COURT ORDERED SURVEY OR OTHER EXCEPTIONS TO THE DEFINITION OF A SUBDIVISION.

THE STATE OF NORTH CAROLINA
COUNTY OF WAYNE

I, CHIP CRUMPLER REVIEW OFFICER OF WAYNE COUNTY, CERTIFY THAT THE MAP OR PLAT TO WHICH THIS CERTIFICATION IS AFFIXED MEETS ALL STATUTORY REQUIREMENTS FOR RECORDING.

REVIEW OFFICER

PRESENTED
FOR REGISTRATION
DATE June 1, 2005
TIME 08:20:27 a.M.

LOIS J. MOORING
REGISTER OF DEEDS
WAYNE COUNTY, N.C.
BY Dorothy Blackman
~~DEPUTY~~ ASSISTANT

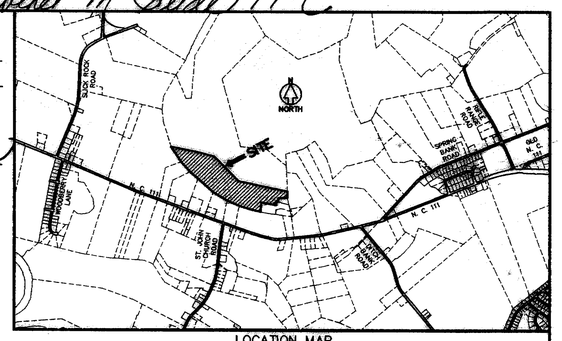

LOCATION MAP

SURVEY FOR
NORTH CAROLINA ECOSYSTEM ENHANCEMENT PROGRAM
NEW HOPE TOWNSHIP
WAYNE COUNTY, N.C.

REFERENCE:
ESTATE FILE: 90E-636
SEE: DEED BOOK 149 PAGE 159
PLAT CABINET B SLIDE 234

AREA WITHIN TRACT
2,543,228 SQUARE FEET
OR
58.384 ACRES±

AREA WITHIN ACCESS EASEMENT
39,588 SQUARE FEET
OR
0.909 ACRE±

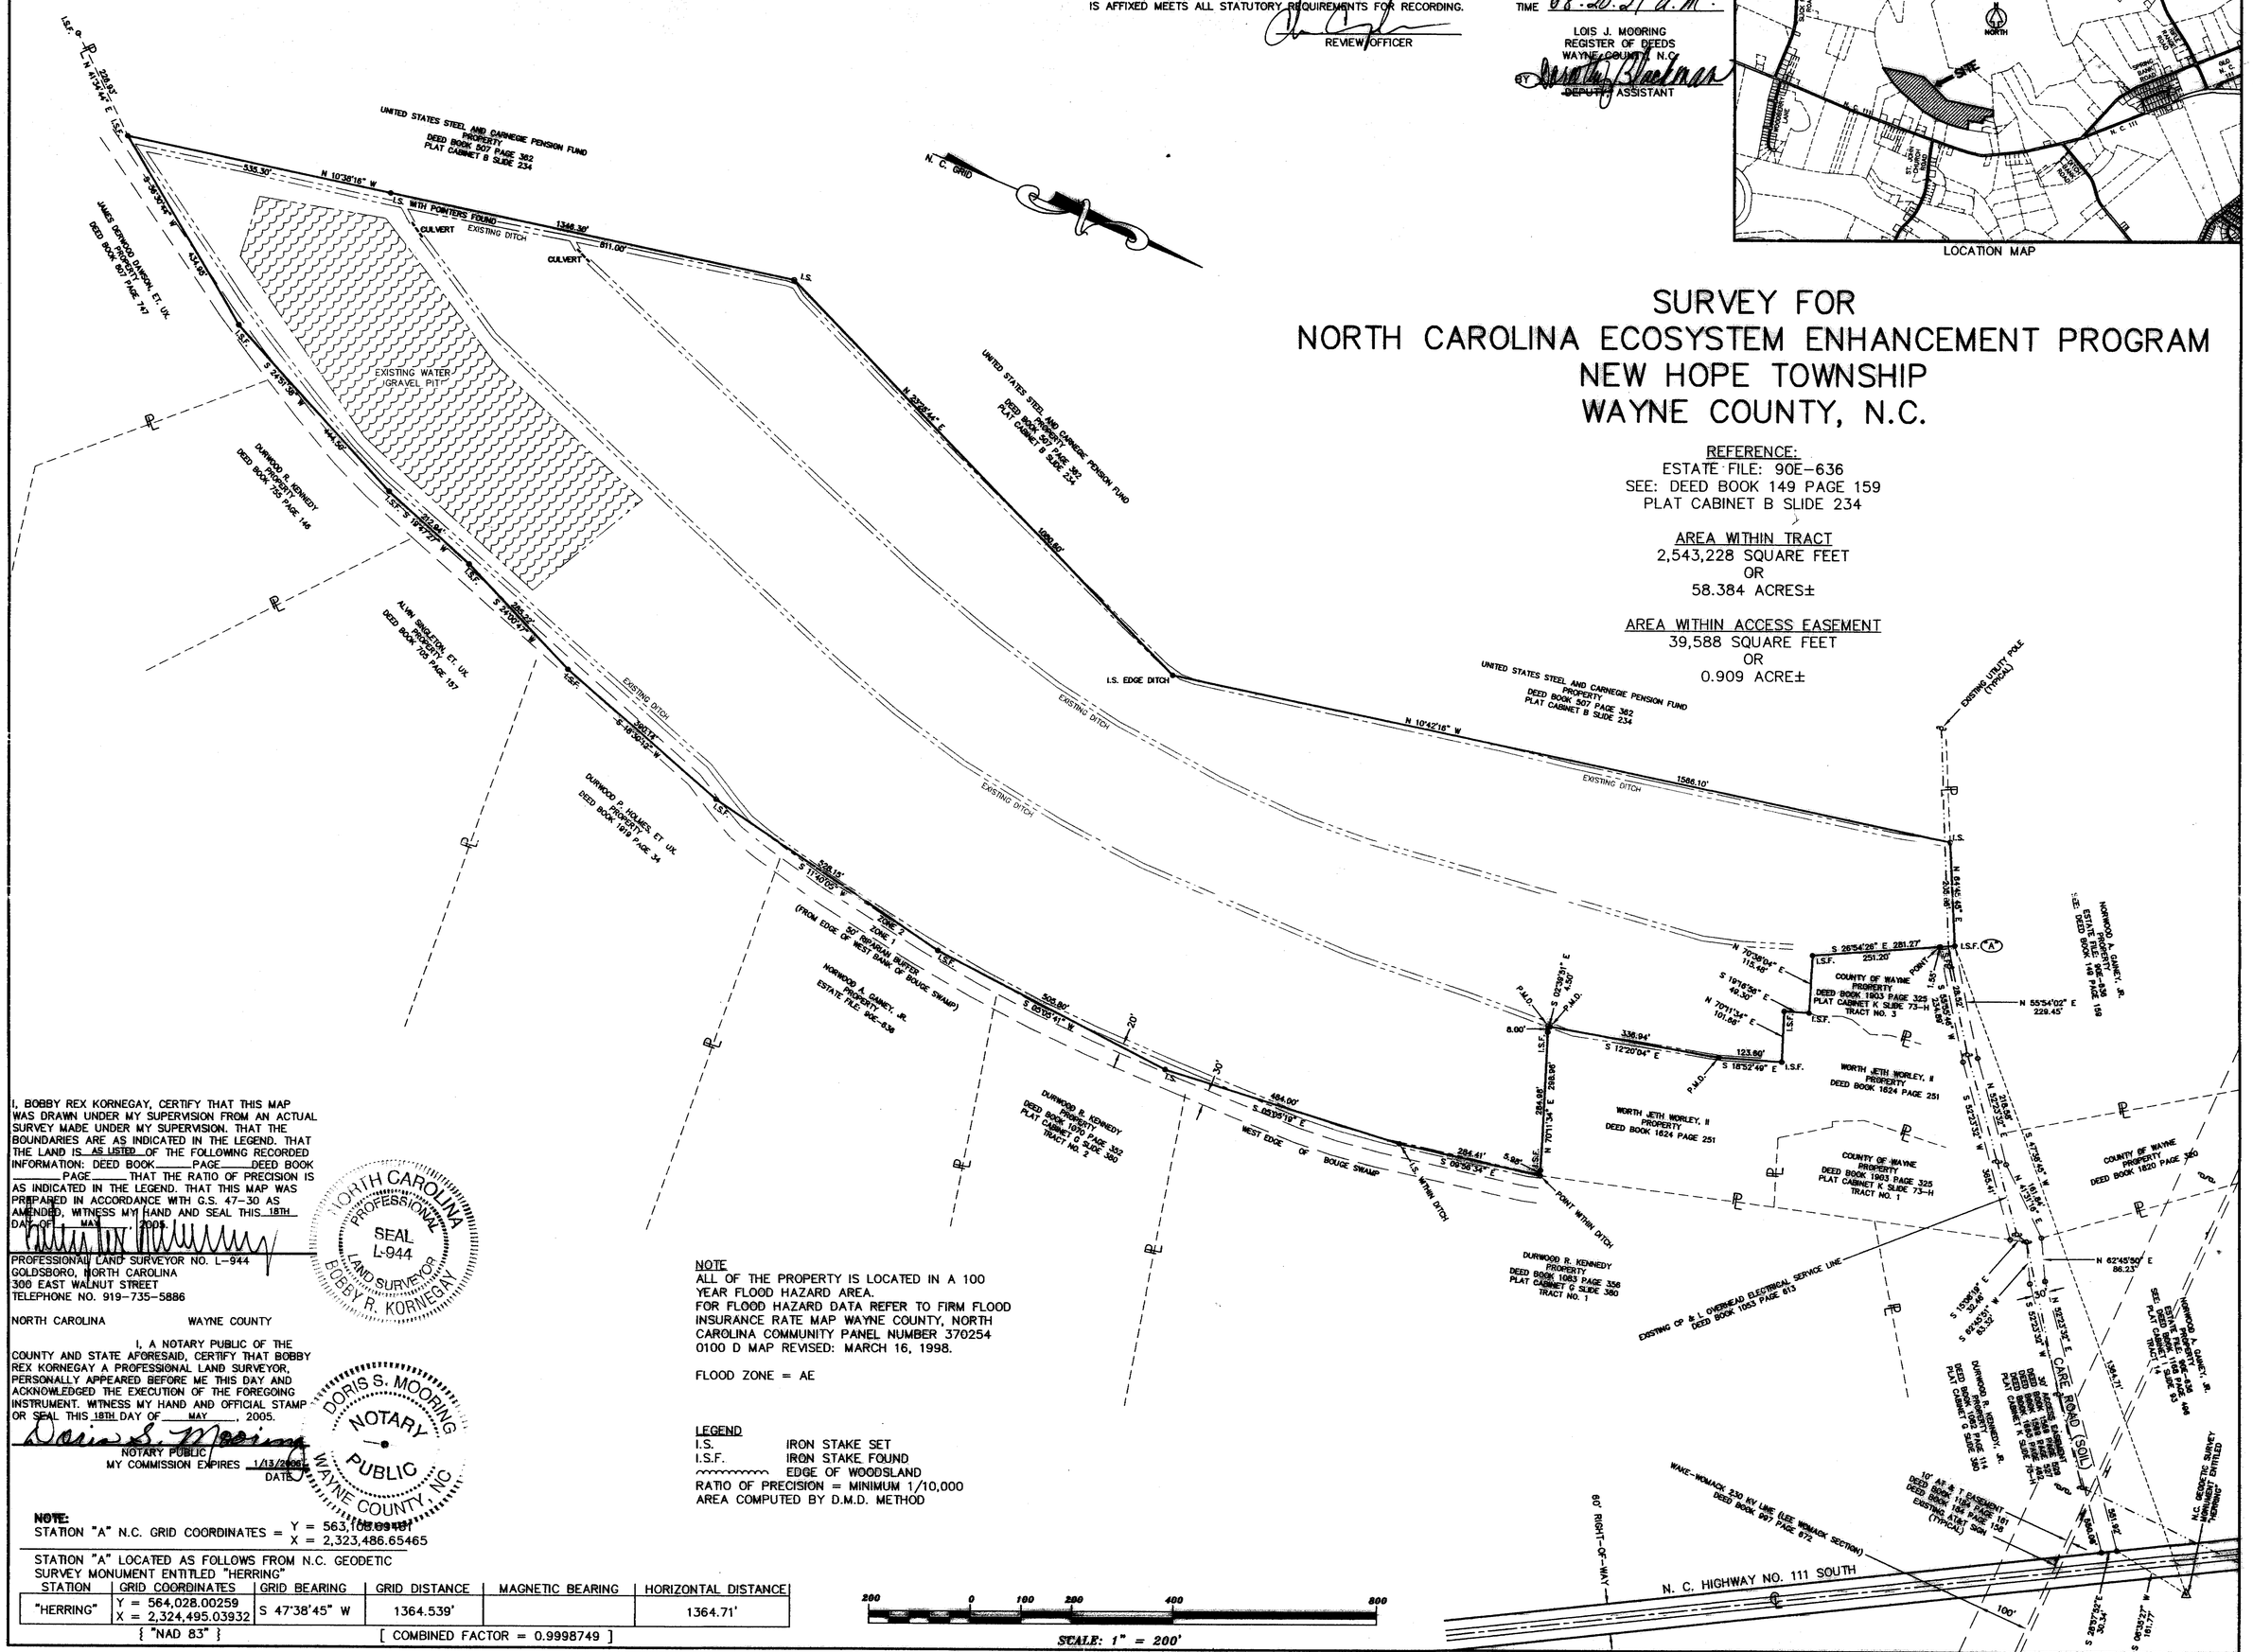

I, BOBBY REX KORNEGAY, CERTIFY THAT THIS MAP WAS DRAWN UNDER MY SUPERVISION FROM AN ACTUAL SURVEY MADE UNDER MY SUPERVISION. THAT THE BOUNDARIES ARE AS INDICATED IN THE LEGEND. THAT THE LAND IS AS LISTED OF THE FOLLOWING RECORDED INFORMATION: DEED BOOK_____PAGE_____DEED BOOK _____PAGE_____ THAT THE RATIO OF PRECISION IS AS INDICATED IN THE LEGEND. THAT THIS MAP WAS PREPARED IN ACCORDANCE WITH G.S. 47-30 AS AMENDED, WITNESS MY HAND AND SEAL THIS 18TH DAY OF MAY, 2005.

PROFESSIONAL LAND SURVEYOR NO. L-944
GOLDSBORO, NORTH CAROLINA
300 EAST WALNUT STREET
TELEPHONE NO. 919-735-5886

NORTH CAROLINA PROFESSIONAL SEAL L-944 LAND SURVEYOR BOBBY R. KORNEGAY

NORTH CAROLINA WAYNE COUNTY

I, A NOTARY PUBLIC OF THE COUNTY AND STATE AFORESAID, CERTIFY THAT BOBBY REX KORNEGAY A PROFESSIONAL LAND SURVEYOR, PERSONALLY APPEARED BEFORE ME THIS DAY AND ACKNOWLEDGED THE EXECUTION OF THE FOREGOING INSTRUMENT. WITNESS MY HAND AND OFFICIAL STAMP OR SEAL THIS 18TH DAY OF MAY, 2005.

NOTARY PUBLIC
MY COMMISSION EXPIRES 1/13/2006
DATE

DORIS S. MOORING NOTARY PUBLIC WAYNE COUNTY, NC

NOTE
ALL OF THE PROPERTY IS LOCATED IN A 100 YEAR FLOOD HAZARD AREA.
FOR FLOOD HAZARD DATA REFER TO FIRM FLOOD INSURANCE RATE MAP WAYNE COUNTY, NORTH CAROLINA COMMUNITY PANEL NUMBER 370254 0100 D MAP REVISED: MARCH 16, 1998.

FLOOD ZONE = AE

LEGEND
I.S. IRON STAKE SET
I.S.F. IRON STAKE FOUND
~~~~~~~~ EDGE OF WOODSLAND
RATIO OF PRECISION = MINIMUM 1/10,000
AREA COMPUTED BY D.M.D. METHOD

NOTE:
STATION "A" N.C. GRID COORDINATES = Y = 563,[illegible]
X = 2,323,486.65465

STATION "A" LOCATED AS FOLLOWS FROM N.C. GEODETIC SURVEY MONUMENT ENTITLED "HERRING"

STATION	GRID COORDINATES	GRID BEARING	GRID DISTANCE	MAGNETIC BEARING	HORIZONTAL DISTANCE
"HERRING"	Y = 564,028.00259 X = 2,324,495.03932	S 47°38'45" W	1364.539'		1364.71'

{ "NAD 83" } [COMBINED FACTOR = 0.9998749]

GAINEY, NORWOOD – NEW HOPE TOWNSHIP TSB-050192-D183F1 F 1302
~~~~~~~~