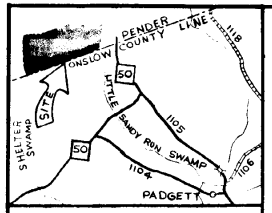

LOCATION MAP
SCALE : 1 INCH = 2 MILES

MAGNETIC NORTH 1979 N

FROM POINT NO. 1 TO POINT NO. 52 DOWN AND WITH A TRAVERSE LINE ALONG THE NORTH BANK OF HOLLY SHELTER CREEK AS FOLLOWS:

N 85°	55′	W	46.92	N 59° 01′	W 137.21
N 26°	59′	W	124.82	S 41° 41′	W 75.57
N 61°	01′	W	111.72	N 82° 35′	W 66.47
N 14°	37′	W	142.12	N 50° 01′	W 134.87
N 65°	01′	W	82.43	S 77° 58′	W 61.30
N 49°	15′	W	72.41	N 24° 02′	W 107.16
N 21°	38′	W	69.65	N 64° 57′	W 149.08
N 55°	14′	W	74.63	N 59° 07′	W 67.76
N 88°	08′	W	46.38	N 64° 48′	W 144.07
N 85°	50′	W	213.97	N 48° 32′	W 103.46
N 45°	09′	W	54.11	N 21° 21′	E 194.86
N 21°	54′	W	222.23	N 20° 48′	W 56.67
S 39°	36′	W	69.69	N 38° 50′	W 81.80
S 64°	25′	W	45.28	N 02° 41′	W 34.14
N 62°	05′	W	91.22	N 31° 26′	W 129.47
S 63°	15′	W	93.82	N 66° 48′	W 165.29
N 82°	42′	W	83.54	S 25° 30′	W 109.44
S 83°	30′	W	174.93	N 33° 12′	W 102.47
N 48°	05′	W	59.90	N 75° 54′	W 214.59
N 60°	21′	W	105.10	N 45° 23′	W 133.37
N 43°	16′	W	111.45	S 79° 46′	W 372.65
S 75°	38′	W	139.10	S 25° 58′	W 193.94
S 42°	04′	W	123.27	S 35° 09′	E 199.50
S 25°	01′	W	75.54	N 89° 03′	W 172.17
S 73°	02′	W	133.24	S 43° 08′	W 98.94
N 47°	52′	W	80.09		

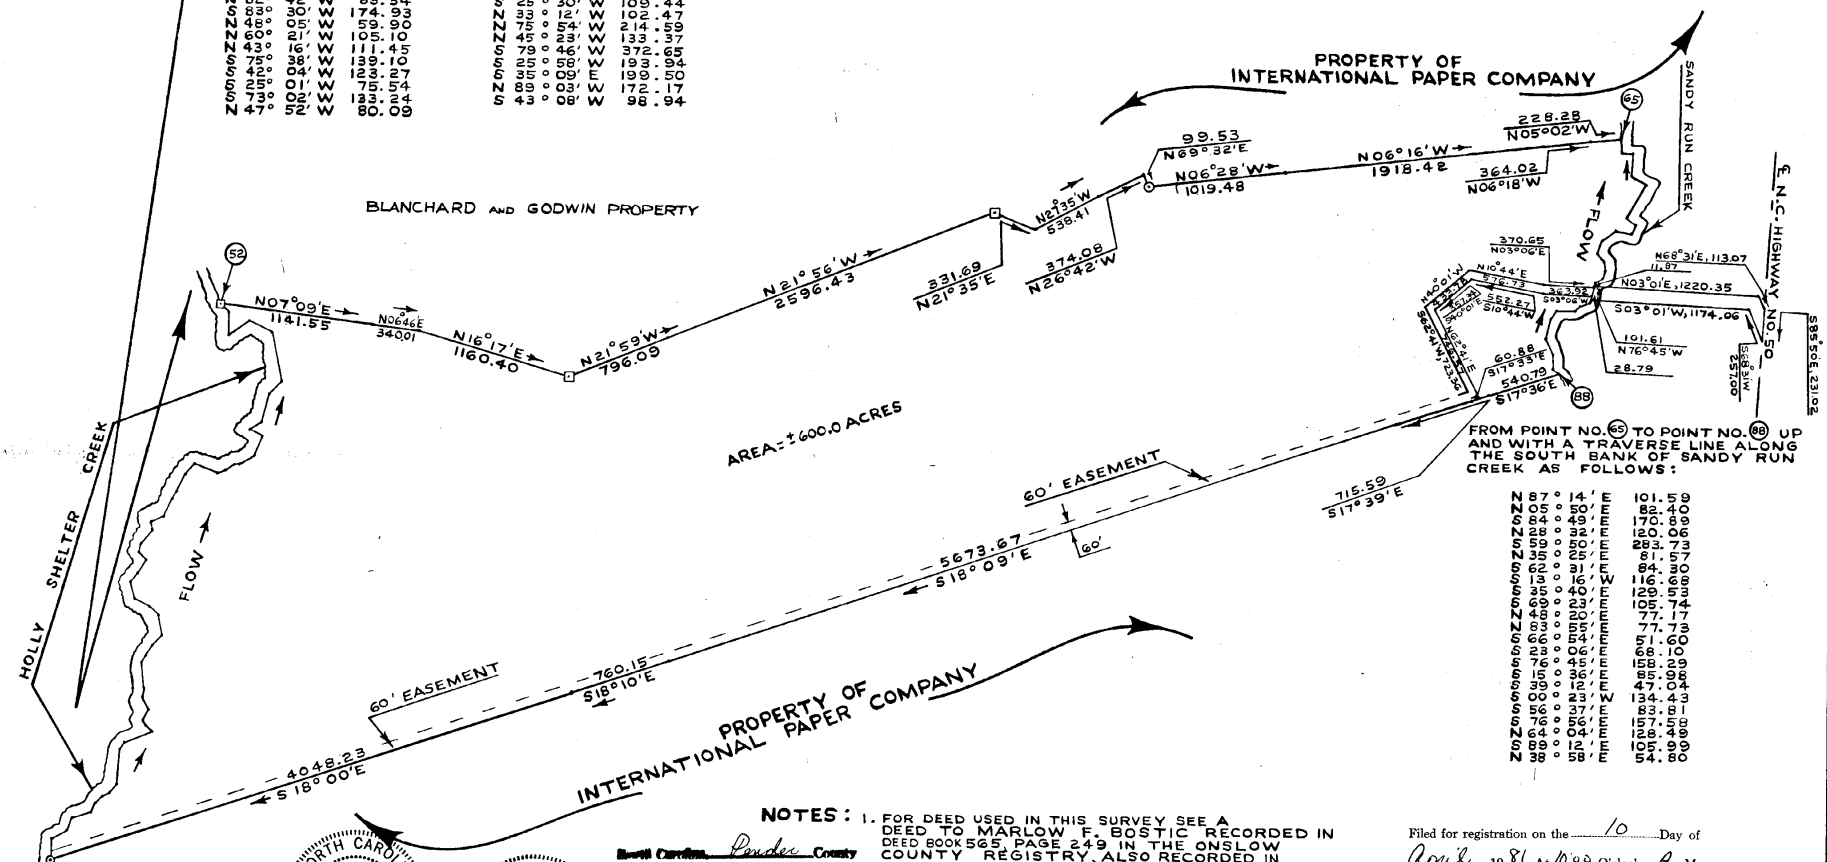

FROM POINT NO. 65 TO POINT NO. 88 UP AND WITH A TRAVERSE LINE ALONG THE SOUTH BANK OF SANDY RUN CREEK AS FOLLOWS:

N 87°	14′	E	101.59	
N 05°	50′	E	82.40	
S 84°	49′	E	170.89	
N 28°	32′	E	120.06	
S 59°	50′	E	283.73	
N 35°	25′	E	81.57	
S 62°	31′	E	84.30	
S 13°	16′	W	116.68	
S 35°	40′	E	129.53	
S 69°	23′	E	105.74	
N 49°	20′	E	77.17	
N 83°	55′	E	77.73	
S 66°	54′	E	51.60	
S 23°	06′	E	68.10	
S 76°	45′	E	158.29	
S 15°	36′	E	85.98	
S 39°	12′	E	47.04	
S 00°	23′	W	134.43	
S 56°	37′	E	83.81	
S 76°	56′	E	157.58	
N 64°	04′	E	128.49	
S 89°	12′	E	105.99	
N 38°	58′	E	54.80	

NOTES: 1. FOR DEED USED IN THIS SURVEY SEE A DEED TO MARLOW F. BOSTIC RECORDED IN DEED BOOK 565, PAGE 249 IN THE ONSLOW COUNTY REGISTRY, ALSO RECORDED IN DEED BOOK 200, PAGE 116 IN THE ONSLOW COUNTY REGISTRY

SCALE IN FEET
0 660 1320 1980 2640
GRAPHIC SCALE 1 INCH = 660 FEET

NORTH CAROLINA REGISTERED LAND SURVEYOR L-1213 WILLIAM ISAAC COWAN

SHEILA W. RIVENBARK NOTARY PUBLIC PENDER COUNTY, N.C.

North Carolina, Pender County
The foregoing (or annexed) certificate of Sheila W. Rivenbark is certified to be correct.
This 10 day of April, A.D. 1981
Hugh Overturf Jr.
Register of Deeds
By Judell Tarkey, Asst.

Filed for registration on the 10 Day of April 1981 At 10:00 O'clock A. M.
and registered in the office of the Register of Deeds for Pender County in Book No. 19 Page 9
Hugh Overturf Jr. D.C.
Register of Deeds for PENDER COUNTY

STATE OF NORTH CAROLINA PENDER COUNTY
W. I. COWAN, BEING DULY SWORN, SAYS THAT THIS MAP WAS MADE FROM AN ACTUAL SURVEY MADE DURING NOV. 1979 THAT DEEDS USED FOR THIS SURVEY ARE SHOWN BY BOOK AND PAGE NUMBER IN NOTE NUMBER 1 ON THIS MAP, THAT THE PRECISION OF CLOSURE AS CALCULATED BY LATITUDES AND DEPARTURES IS 1:5000+ THAT THIS MAP WAS MADE IN ACCORDANCE WITH G.S. 47.30 AS AMENDED AND IS CORRECT TO THE BEST OF HIS KNOWLEDGE AND BELIEF.
W. I. Cowan
NORTH CAROLINA, PENDER COUNTY
I, Sheila W. Rivenbark A NOTARY PUBLIC OF Pender COUNTY, N. C., HEREBY CERTIFY THAT W. I. Cowan PERSONALLY APPEARED BEFORE ME THIS DAY AND ACKNOWLEDGED THE DUE EXECUTION OF THE FOREGOING CERTIFICATE. WITNESS MY HAND AND OFFICIAL SEAL THIS THE 9th DAY OF April 1981
MY COMM. EXPIRES: 2-2-81 Sheila W. Rivenbark NOTARY PUBLIC

LEGEND:
- PROPERTY LINE
- OUTSIDE BOUNDARY LINE OF SUB DIVISION
- LOT LINE OF SUB DIVISION
- CENTER LINE
- TIE LINE, OLD PROPERTY LINE, PROPERTY LINE OF ADJOINING PROPERTY, OR OUTLINE OF TOPOGRAPHICAL DETAIL
- E — EASEMENT LINE
- R/W — RIGHT OF WAY LINE
- UTILITY LINES
- CONCRETE MONUMENT CONTROL CORNER (TOP ABOVE GROUND)
- CONCRETE MONUMENT CONTROL CORNER (TOP BURIED)
- IRON PIPE
- IRON STAKE
- L — LENGTH OF CIRCULAR CURVE AS MEASURED WITH THE ARC OF THE CURVE
- R — RADIUS OF CIRCULAR CURVE
- T — TANGENT OF CIRCULAR CURVE
- Δ — DELTA ANGLE

PROPERTY OF
MARLOW F. BOSTIC
STUMP SOUND TOWNSHIP
ONSLOW COUNTY
STATE OF NORTH CAROLINA
DATE OF SURVEY: NOVEMBER, 1979
SCALE: 1 INCH = 660 FEET

DRAWN BY	COWAN AND JONES, P.A.	DRAWING NO.
K. E. W	REGISTERED LAND SURVEYORS	263
DATE NOV 29 1979	BURGAW, NORTH CAROLINA	SHEET NO.