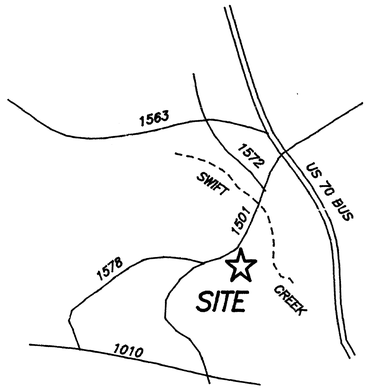

VICINITY MAP
(NOT TO SCALE)

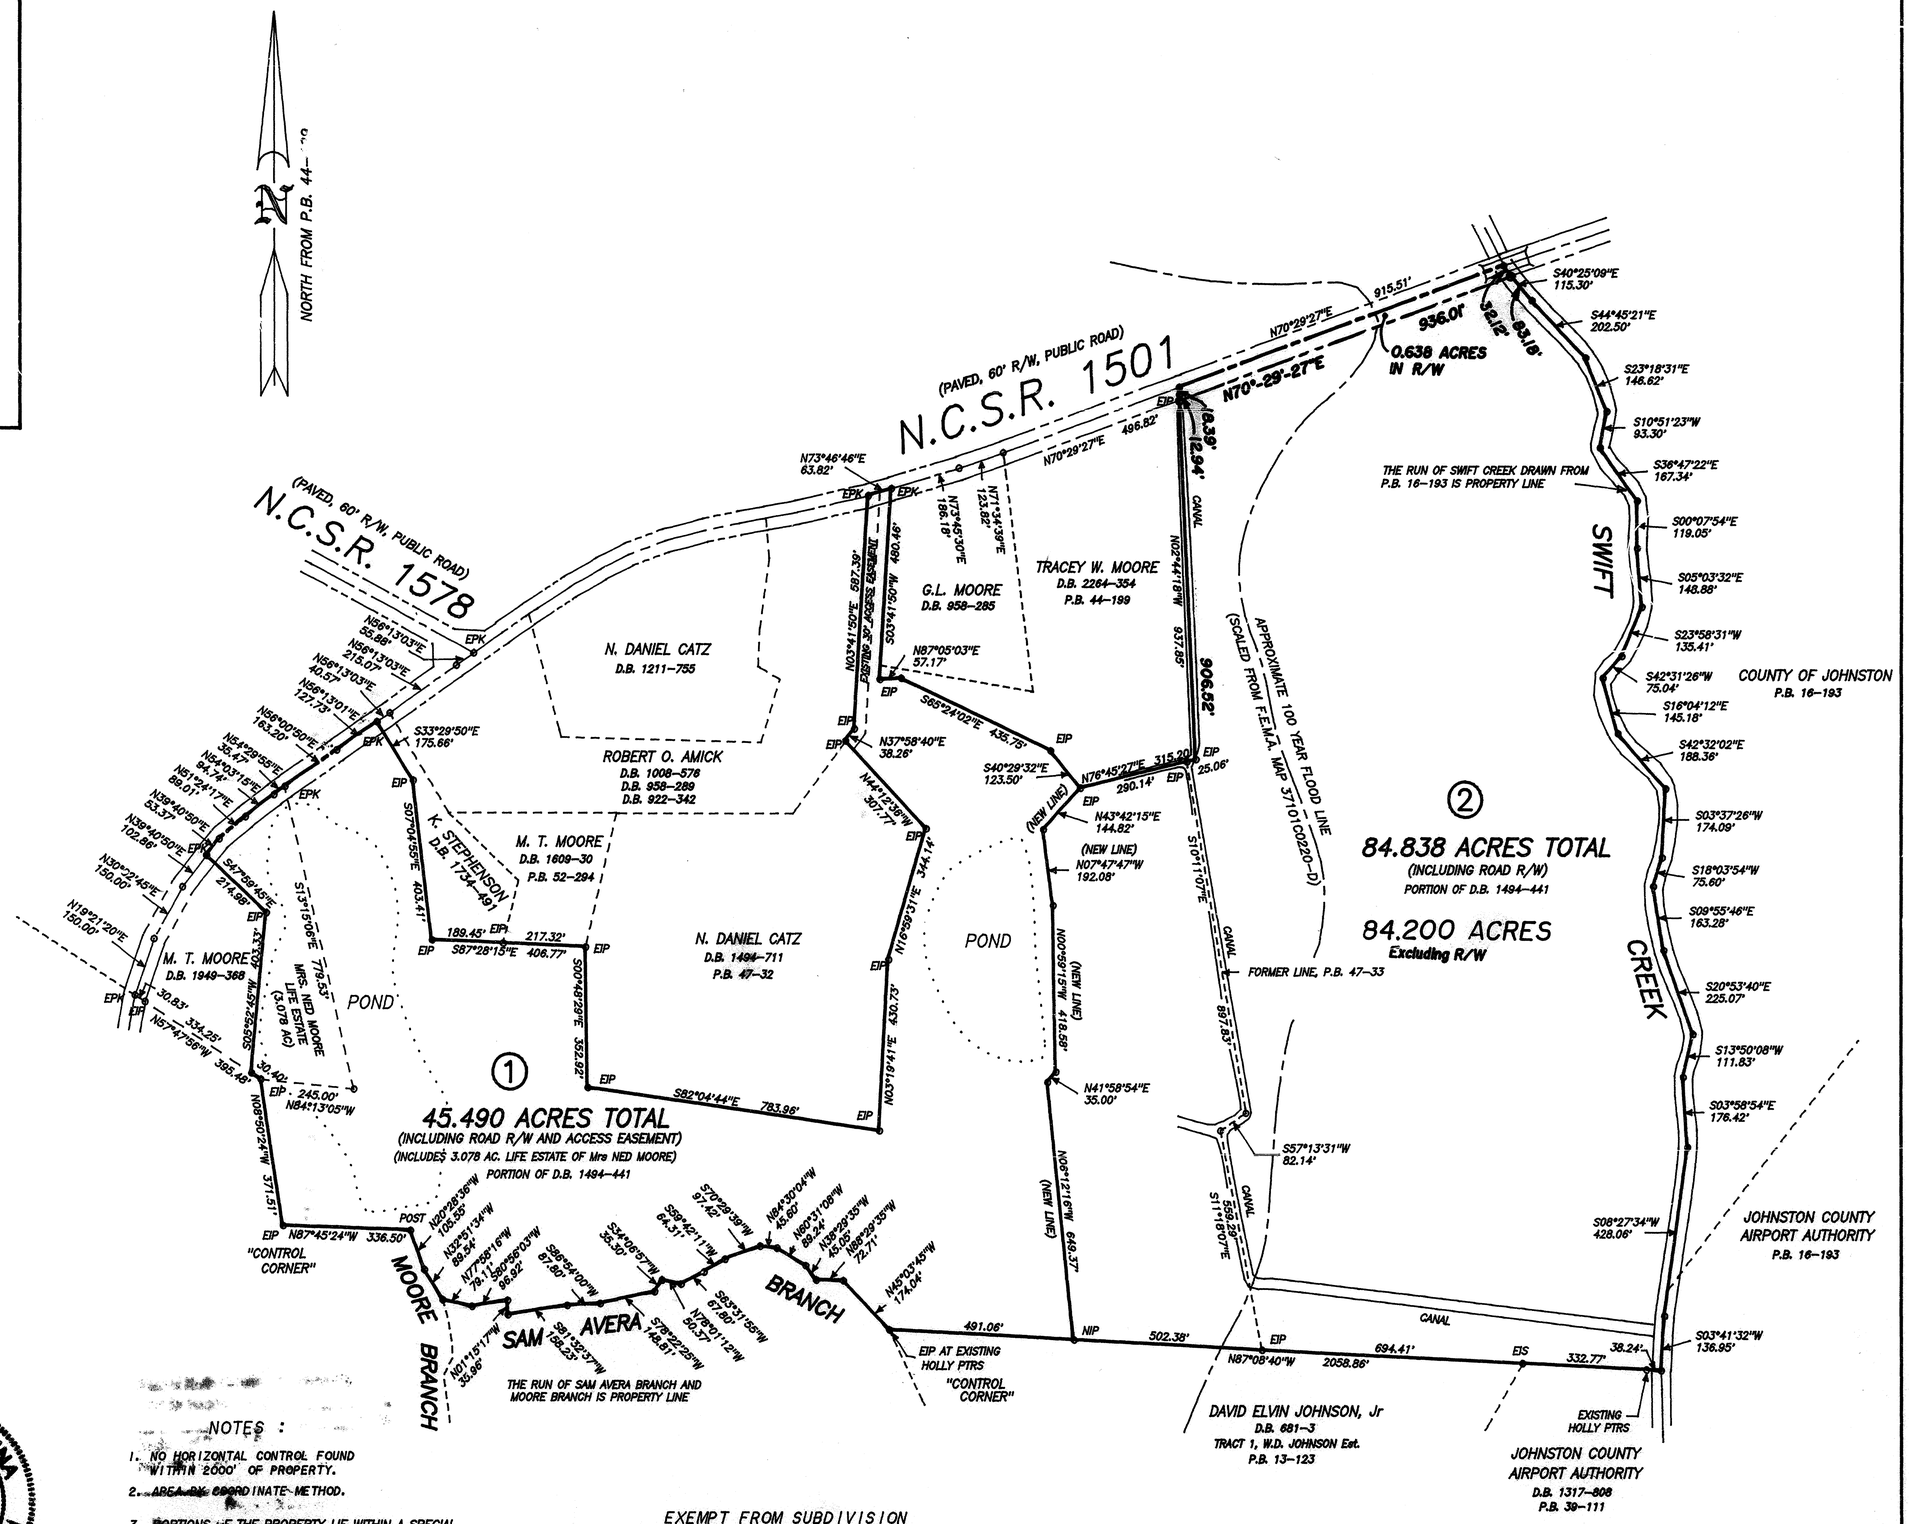

LEGEND:

———	LINES SURVEYED
- - -	LINES NOT SURVEYED
EIP	EXISTING IRON PIPE
ECM	EXISTING CONCRETE MONUMENT
EPK	EXISTING P K NAIL
ELS	EXISTING LIGHTWOOD STAKE
NIP	NEW IRON PIPE SET
PKS	P K NAIL SET
RRS	RAILROAD SPIKE
PP	ELECTRIC POWER POLE
R/W	RIGHT OF WAY
D.B.	DEED BOOK
P.B.	PLAT BOOK

I, DENNIS RAY BLACKMON PROFESSIONAL LAND SURVEYOR NO. 1374 CERTIFY THAT THIS PLAT WAS DRAWN UNDER MY SUPERVISION FROM AN ACTUAL SURVEY MADE UNDER MY SUPERVISION (DEED DESCRIPTION RECORDED IN BOOK 1494, PAGE 441, ETC.) (OTHER): THAT THE BOUNDARIES NOT SURVEYED ARE CLEARLY INDICATED AS DRAWN FROM INFORMATION FOUND IN BOOK 1317, PAGE 808; THAT THE RATIO OF PRECISION AS CALCULATED IS 1: 7500+; THAT THIS PLAT WAS PREPARED IN ACCORDANCE WITH G.S. 47-30 AS AMMENDED. I ALSO CERTIFY TO ONE OF THE FOLLOWING AS INDICATED:

( ) A. THAT THE SURVEY CREATES A SUBDIVISION OF LAND WITHIN THE AREA OF A COUNTY OR MUNICIPALITY THAT HAS AN ORDINANCE THAT REGULATES PARCELS OF LAND.

( ) B. THAT THE SURVEY IS LOCATED IN SUCH A PORTION OF A COUNTY OR MUNICIPALITY THAT IS UNREGULATED AS TO AN ORDINANCE THAT REGULATES PARCELS OF LAND.

( ) C. ANY ONE OF THE FOLLOWING:
- ( ) 1. THAT THE SURVEY IS OF AN EXISTING PARCEL OR PARCELS OF LAND AND DOES NOT CREATE A NEW STREET OR CHANGE AN EXISTING STREET.
- ( ) 2. THAT THE SURVEY IS OF AN EXISTING BUILDING OR OTHER STRUCTURE, OR NATURAL FEATURE, SUCH AS A WATERCOURSE.
- ( ) 3. THAT THE SURVEY IS A CONTROL SURVEY.

(X) D. THAT THE SURVEY IS OF ANOTHER CATEGORY, SUCH AS THE RECOMBINATION OF EXISTING PARCELS, OR A COURT-ORDERED SURVEY, OR OTHER EXCEPTION TO THE DEFINITION OF SUBDIVISION.

( ) E. THAT THE INFORMATION AVAILABLE TO THE SURVEYOR IS SUCH THAT THE SURVEYOR IS UNABLE TO MAKE A DETERMINATION TO THE BEST OF THE SURVEYOR'S PROFESSIONAL ABILITY AS TO THE PROVISIONS CONTAINED IN "A" THROUGH "D" ABOVE.

WITNESS MY ORIGINAL SIGNATURE, REGISTRATION NUMBER, AND SEAL, THIS 16th DAY OF December, A.D., 2002

Dennis Ray Blackmon
PROFESSIONAL LAND SURVEYOR

1374
REGISTRATION NUMBER

SEAL

NORTH CAROLINA PROFESSIONAL SEAL L-1374 LAND SURVEYOR DENNIS RAY BLACKMON

REVIEW OFFICER'S CERTIFICATE

I, Kay B. Hatch, REVIEW OFFICER OF Johnston COUNTY, CERTIFY THAT THE MAP OR PLAT TO WHICH THIS CERTIFICATE IS AFFIXED MEETS ALL STATUTORY REQUIREMENTS FOR RECORDING.

DATE 12/18/02, REVIEW OFFICER Kay B. Hatch

STATE OF NORTH CAROLINA, Johnston COUNTY
FILED FOR REGISTRATION AT 10:05 A M. THIS Dec 18, 2002
IN THE OFFICE OF THE REGISTER OF DEEDS.

RECORDED IN PLAT BOOK 61, PAGE 316

REGISTER OF DEEDS Craig Olive

(BY) DEPUTY REGISTER OF DEEDS Margaret Deputy

NOTES:

1. NO HORIZONTAL CONTROL FOUND WITHIN 2000' OF PROPERTY.
2. AREA BY COORDINATE METHOD.
3. PORTIONS OF THE PROPERTY LIE WITHIN A SPECIAL FLOOD HAZARD AREA AS SHOWN ON F.E.M.A. MAP PANEL # 37101C0220-D.
4. THIS PLAT WAS DRAWN FROM PRIOR SURVEYS, DEEDS, AND PREVIOUSLY RECORDED PLATS. NOT FROM AN ACTUAL SURVEY.

300 0 300 600 900
GRAPHIC SCALE - FEET

FILE: TM1501B

EXEMPT FROM SUBDIVISION REGULATION WITHIN THE JOHNSTON COUNTY PLANNING JURISDICTION

121802 Heather R Lewell
DATE SUBDIVISION ADMINISTRATOR

DENNIS RAY BLACKMON, RLS
Land Surveying - Land Development Consultant - Mapping
1023c WEST MARKET STREET - P. O. BOX 1401
SMITHFIELD, NC 27577 PHONE: 919-934-3490

LAND DIVISION PLAT FOR
MICHAEL TODD MOORE
SMITHFIELD TOWNSHIP JOHNSTON COUNTY
NORTH CAROLINA
DATE: 11-26-02 SCALE: 1"= 300'
TAX MAP 1675

02-93