Landowner Signatures
I have reviewed the survey located in Alleghany County and I am in agreement with the survey as it is prepared by Suttles Surveying, P.A., Kenneth D. Suttles, PLS, License # 2678.

OWNER _____ DATE 1-15-09

OWNER _____ DATE _____

10 - 98

This Plat of Land shown hereon does not lie within the Alleghany County Water Supply Watershed Management & Protection Ordinance as Adopted December 28, 1983 and Amended December 1, 1997.

This Plat of Land hereon does not lie within a Protected Mountain Ridge as identified by the map entitled "Identification of Protected Mountain Ridges in the County of Alleghany.

This Plat of Land hereon does not lie within a Flood Hazard Area as determined by the Federal Emergency Management Agency.

This plat of land shown hereon does not lie within an area designated by the State of North Carolina as High Quality Water (HQW) or Outstanding Resource Waters (ORW).

1-23-2009 _____
Date Review Officer

Subdivision Exception

This plat represents a survey or division of property that does not require approval from the Alleghany County Planning Board/Planner for the following reasons:
Parcel 3/18
Conservation Easement

1-23-2009 _____
Date Review Officer

State of North Carolina, County of Alleghany
I Patsy A. Murphy Review Officer of Alleghany County, certify that the map or plat to which this certification is affixed meets all statutory requirements for recording.

1-23-2009 _____
Date Review Officer

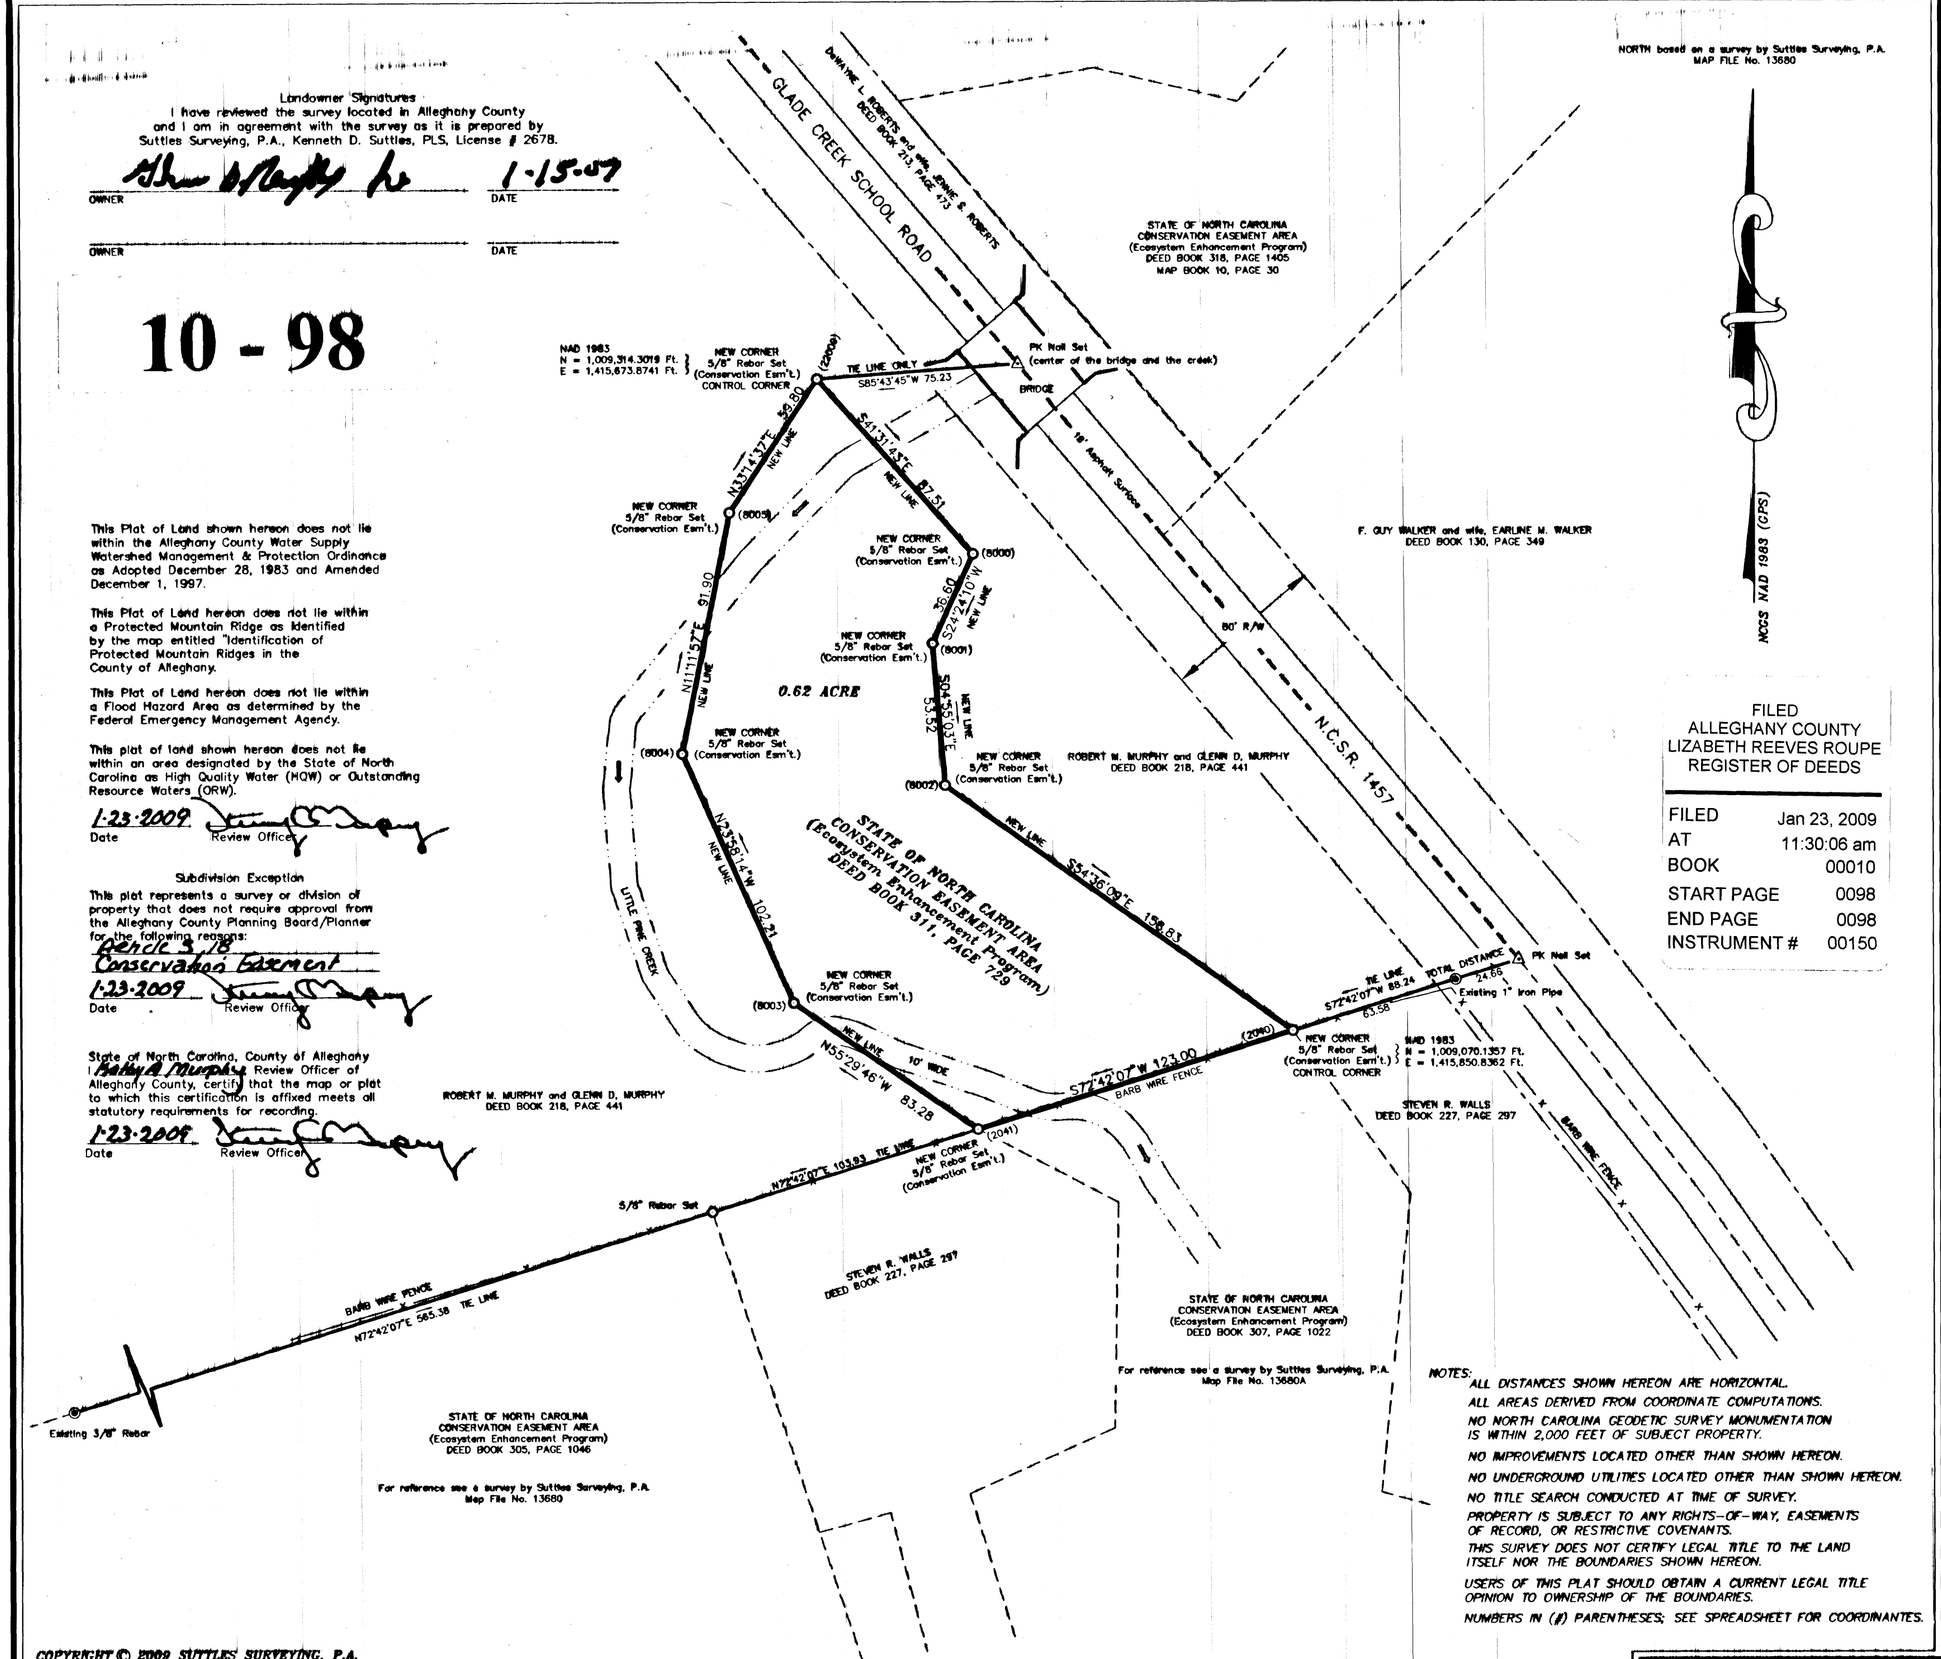

FILED
ALLEGHANY COUNTY
LIZABETH REEVES ROUPE
REGISTER OF DEEDS

FILED	Jan 23, 2009
AT	11:30:06 am
BOOK	00010
START PAGE	0098
END PAGE	0098
INSTRUMENT #	00150

NOTES:
- ALL DISTANCES SHOWN HEREON ARE HORIZONTAL.
- ALL AREAS DERIVED FROM COORDINATE COMPUTATIONS.
- NO NORTH CAROLINA GEODETIC SURVEY MONUMENTATION IS WITHIN 2,000 FEET OF SUBJECT PROPERTY.
- NO IMPROVEMENTS LOCATED OTHER THAN SHOWN HEREON.
- NO UNDERGROUND UTILITIES LOCATED OTHER THAN SHOWN HEREON.
- NO TITLE SEARCH CONDUCTED AT TIME OF SURVEY.
- PROPERTY IS SUBJECT TO ANY RIGHTS-OF-WAY, EASEMENTS OF RECORD, OR RESTRICTIVE COVENANTS.
- THIS SURVEY DOES NOT CERTIFY LEGAL TITLE TO THE LAND ITSELF NOR THE BOUNDARIES SHOWN HEREON.
- USERS OF THIS PLAT SHOULD OBTAIN A CURRENT LEGAL TITLE OPINION TO OWNERSHIP OF THE BOUNDARIES.
- NUMBERS IN (#) PARENTHESES; SEE SPREADSHEET FOR COORDINANTES.

COPYRIGHT © 2009 SUTTLES SURVEYING, P.A.
No part of this drawing may be reproduced, stored on a retrieval system or transmitted in any form or by any means (electronic, mechanical, photocopying, scanning or otherwise) without prior written permission.

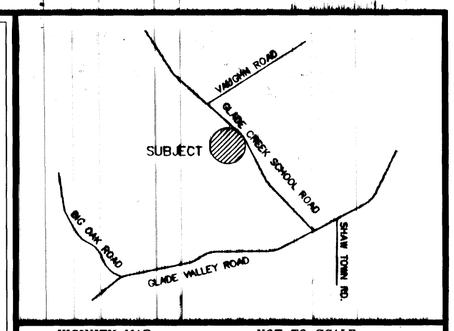

VICINITY MAP NOT TO SCALE

NORTH CAROLINA, BURKE COUNTY

I, KENNETH D. SUTTLES CERTIFY THAT UNDER MY DIRECTION AND SUPERVISION THIS MAP WAS DRAWN FROM AN ACTUAL FIELD LAND SURVEY MADE UNDER MY DIRECTION AND SUPERVISION, DEED DESCRIPTION RECORDED IN DEED BOOK 218, PAGE 441 THAT THE ERROR OF CLOSURE CALCULATED BY LATITUDES AND DEPARTURES IS 1: 10,000 + THAT THE BOUNDARIES NOT SURVEYED ARE SHOWN AS BROKEN LINES PLOTTED FROM INFORMATION FOUND IN SEE PLAT.

THAT THIS MAP WAS PREPARED IN ACCORDANCE WITH THE STANDARDS OF PRACTICE FOR LAND SURVEYING IN THE STATE OF NORTH CAROLINA PER G.S. 47-30 AS AMENDED.

WITNESS MY ORIGINAL SIGNATURE, REGISTRATION NUMBER, AND SEAL THIS 8th DAY OF JANUARY A.D., 2009.

K. D. Suttles
P.L.S. No L-2678

NORTH CAROLINA PROFESSIONAL SEAL L-2678 LAND SURVEYOR KENNETH D. SUTTLES

I, KENNETH D. SUTTLES, CERTIFY THAT UNDER MY DIRECTION AND SUPERVISION THIS MAP WAS DRAWN FROM CONTROL ESTABLISHED BY GPS. THAT THIS GPS SURVEY WAS PERFORMED TO CLASS "C" FGCC SPECIFICATIONS AND THAT I USED STATIC. GPS FIELD PROCEDURES AND COORDINATES WERE OBTAINED BY LEAST SQUARES ADJUSMENT. THAT THIS SURVEY WAS PERFORMED ON JULY 2008 USING TOPCON HYPER PLUS RECIEVERS AND ALL COORDINATES ARE BASED ON NAD '83/2003, NAVD 1988 AND GEOID 2003.

THIS SURVEY IS OF ANOTHER CATEGORY, SUCH AS THE RECOMBINATION OF EXISTING PARCELS, A COURT ORDERED SURVEY, OR OTHER EXCEPTION TO THE DEFINITION OF SUBDIVISION.

REVISIONS:

40 20 0 40 80

SCALE:	1" = 40'	DRAWN BY:	FRANK POUNDS
DATE:	NOVEMBER 18, 2008	APPROVED BY:	KDS
FIELD CREW:	CG, JJ, JA, BM		

LEGEND
- POINT
- IRON PIPE SET
- EXISTING IRON PIPE
- CONCRETE MONUMENT
- P.K. NAIL, RAILROAD SPIKE or COTTON GIN SPIKE
- POWER POLE

COMPUTER 13680.dcc	FIELD BOOK 08-09; 08-10
FILE NAME 13680.dwg	MAP FILE No. 13680B

TAX MAP INFORMATION
NC PIN 4010590582

PROJECT DESCRIPTION
SPO FILE NUMBER 003-2
NC Ecosystem Enhancement Program
Project Name: Little Pine Creek II
Owner: Robert M. Murphy
Glenn D. Murphy

CONSERVATION EASEMENT SURVEY for the STATE OF NORTH CAROLINA
Ecosystem Enhancement Program
Glade Creek Township Alleghany County, N.C.

Suttles Surveying, P.A.
40 South Main Street Suite 200 MARION, NORTH CAROLINA 28752
828.652.9382 FAX 828.659.9600
419 SOUTH KING ST. MORGANTON, NORTH CAROLINA 28655
828.433.0423 FAX 828.433.9577
TOLL FREE 800.852.9382
doug@suttlessurvey.com ken@suttlessurvey.com

1/9/2009 2:24:31 PM