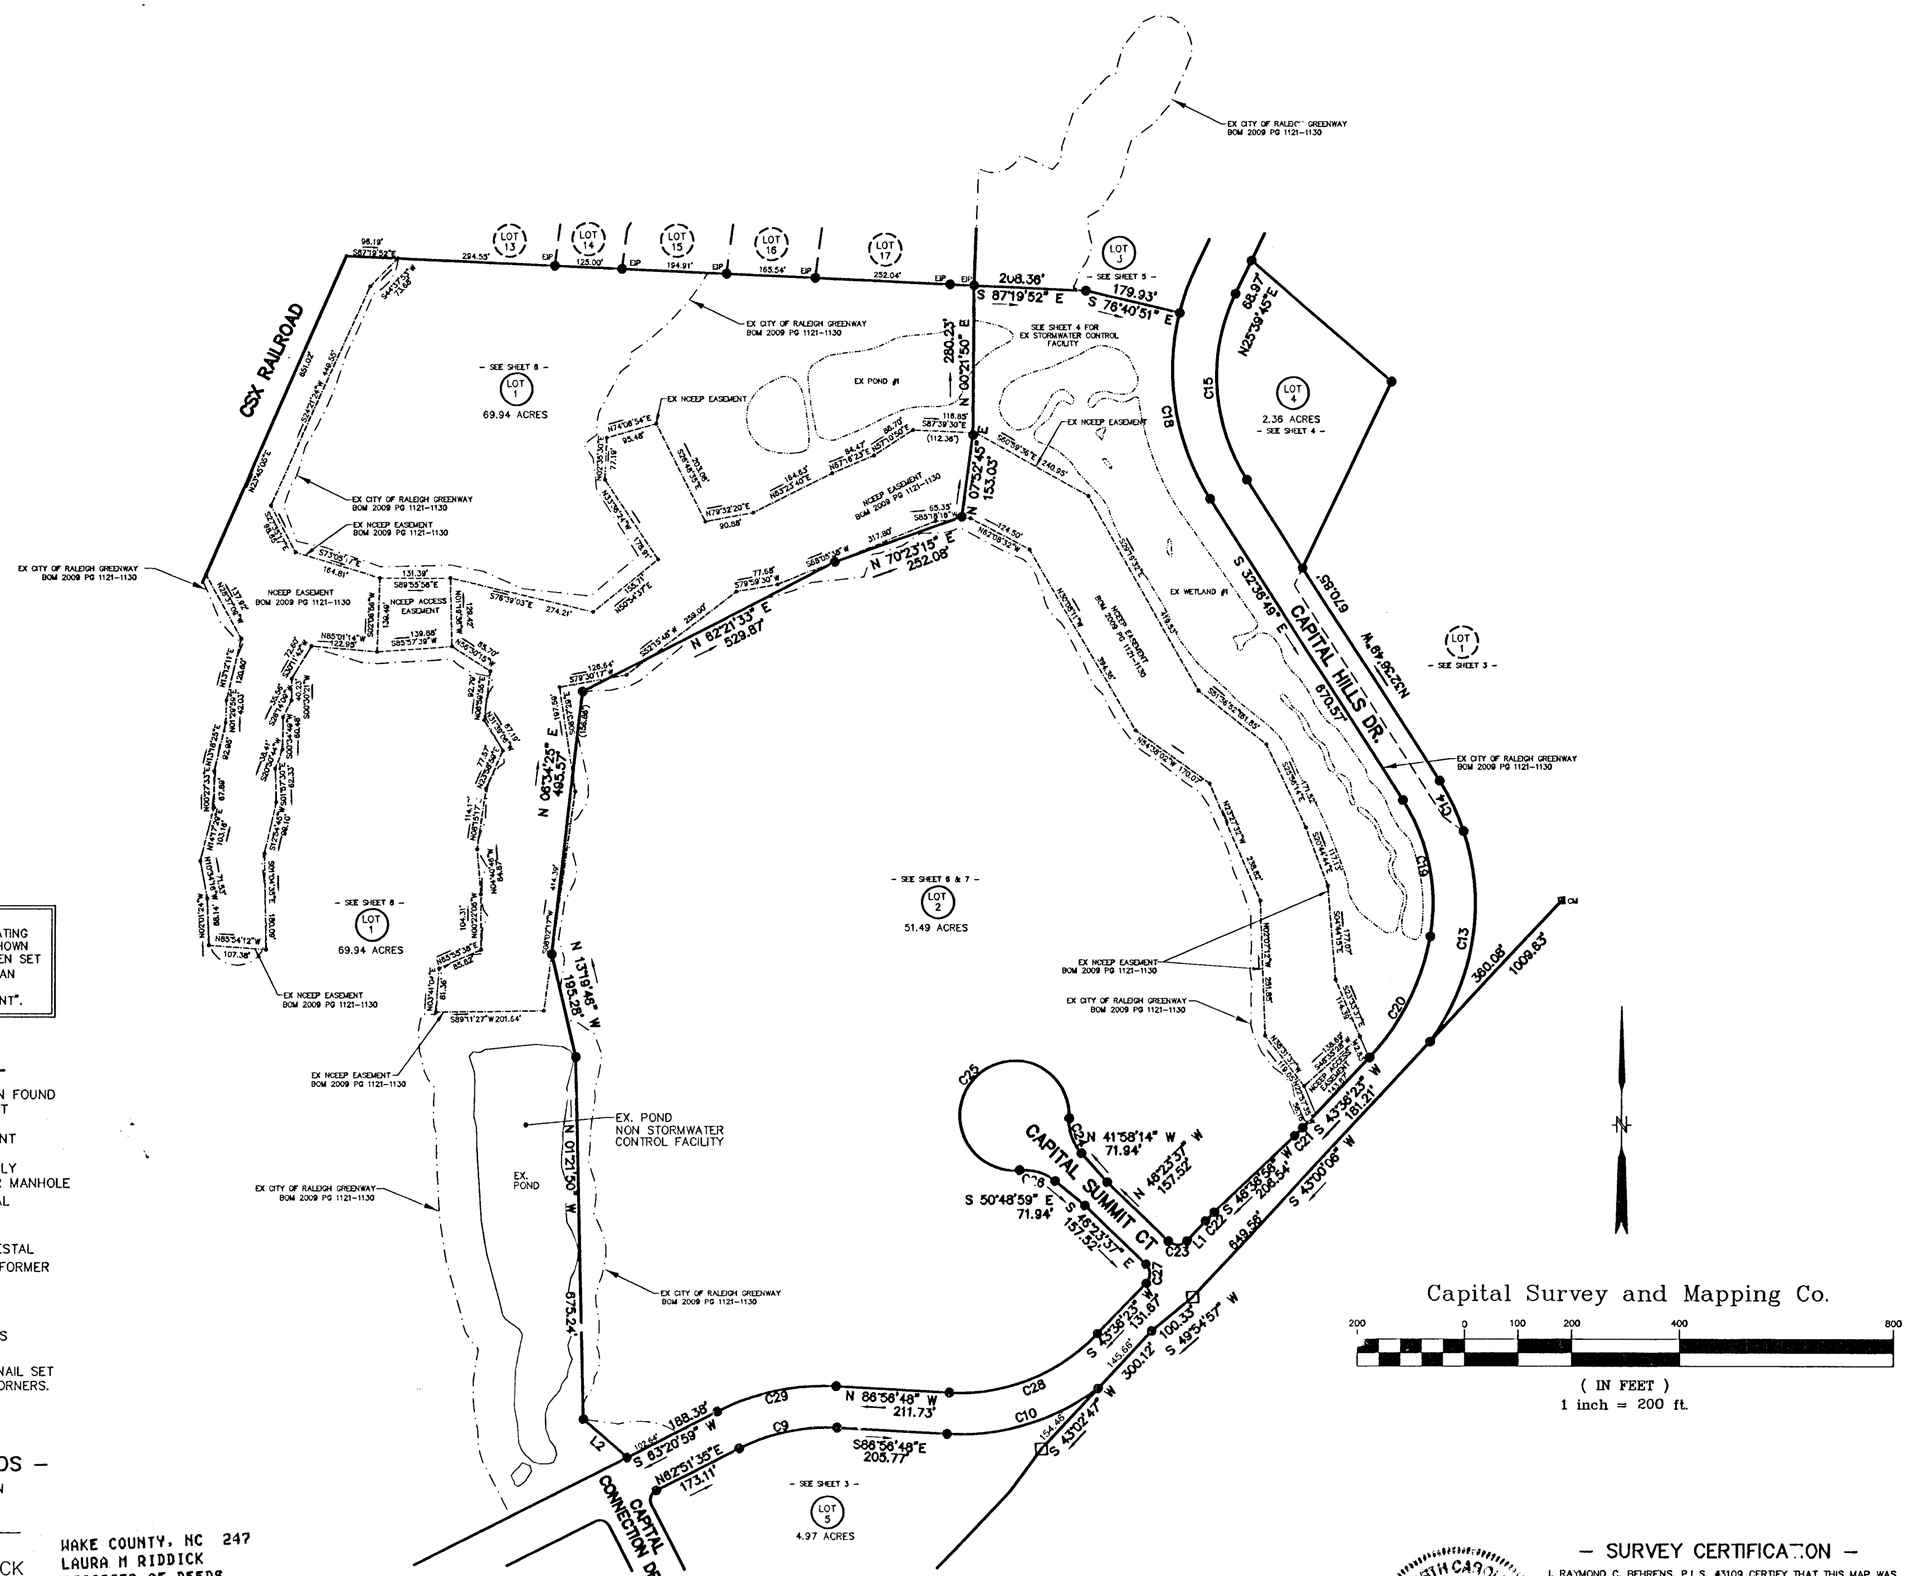

- REGISTER OF DEEDS -

FILED FOR REGISTRATION

DATE

LAURA M. RIDDICK
REGISTER OF DEEDS
WAKE COUNTY

By: Deputy

Time:

WAKE COUNTY, NC 247
LAURA M RIDDICK
REGISTER OF DEEDS
PRESENTED & RECORDED ON
01/22/2010 AT 13:55:16

BOOK:BM2010 PAGE:00092

RECORDED IN BOOK OF MAPS ~~2009~~ 2010 Pg. 92

RA038337

- SURVEY CERTIFICATION -

I, RAYMOND C. BEHRENS, P.L.S. #3109 CERTIFY THAT THIS MAP WAS PREPARED UNDER MY SUPERVISION, FROM AN ACTUAL SURVEY MADE UNDER MY SUPERVISION, FROM TITLE REFERENCES SHOWN ON THE FACE OF THE PLAT. THAT THE BOUNDARIES NOT SURVEYED ARE SHOWN AS BROKEN LINES PLOTTED FROM INFORMATION FOUND IN BOOKS REFERENCED ON THE FACE OF THE PLAT. THAT THE RATIO OF PRECISION AS CALCULATED IS 1:10,000 + . THAT THIS MAP WAS PREPARED IN ACCORDANCE WITH G.S. 47-30 AS AMENDED. WITNESS MY ORIGINAL SIGNATURE,LICENSE NUMBER AND SEAL THIS 21st DAY OF DECEMBER, 2009.

NORTH CAROLINA PROFESSIONAL SEAL 3109 L.S. RAYMOND C. BEHRENS

RAYMOND C. BEHRENS, P.L.S. #3109
PROFESSIONAL LAND SURVEYOR

CAPITAL SURVEY
and Mapping Company, pa
5842-2 FARINGDON PLACE
RALEIGH, NC 27609
(919) 981-0893
C-882
RAYMOND C. BEHRENS, Professional Land Surveyor

- SUBDIVISION PLAT -

CHEVIOT ASSEMBLAGE

SUBDIVISION LOT 1 & 9 AND BOUNDARY SURVEY

CAPITAL BLVD. - RALEIGH - NORTH CAROLINA

NEUSE TOWNSHIP - WAKE COUNTY

REVISIONS :

NO.	DATE	DESCRIPTION	BY

DATE : 12/21/09	SCALE : 1"=200'
SURVEYED BY : RCB	CHECKED BY :
DRAWN BY : RCB	FIELD BOOK :
SHEET : 9 of 10	
CAD FILE :	
JOB NUMBER : 06011	