FILED
BOOK ___ PAGE ___
CAB. B SLIDE 298 PG 3
'94 SEP 15 PM 12:25
REGISTER OF DEEDS
JONES COUNTY, N.C.

NOTE:
INFORMATION SHOWN (EXCEPT "TIE") IS NOT FROM AN ACTUAL FIELD SURVEY, BUT COMPUTED FROM MAP BOOK 9 PAGE 24, JONES CO. REGISTRY.

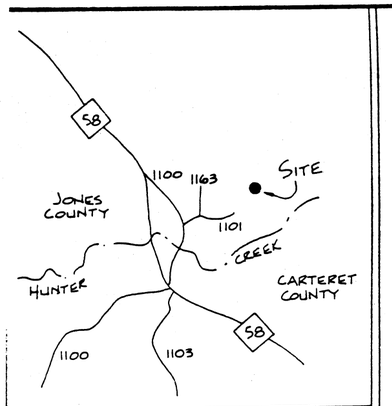

VICINITY MAP
(NO SCALE)

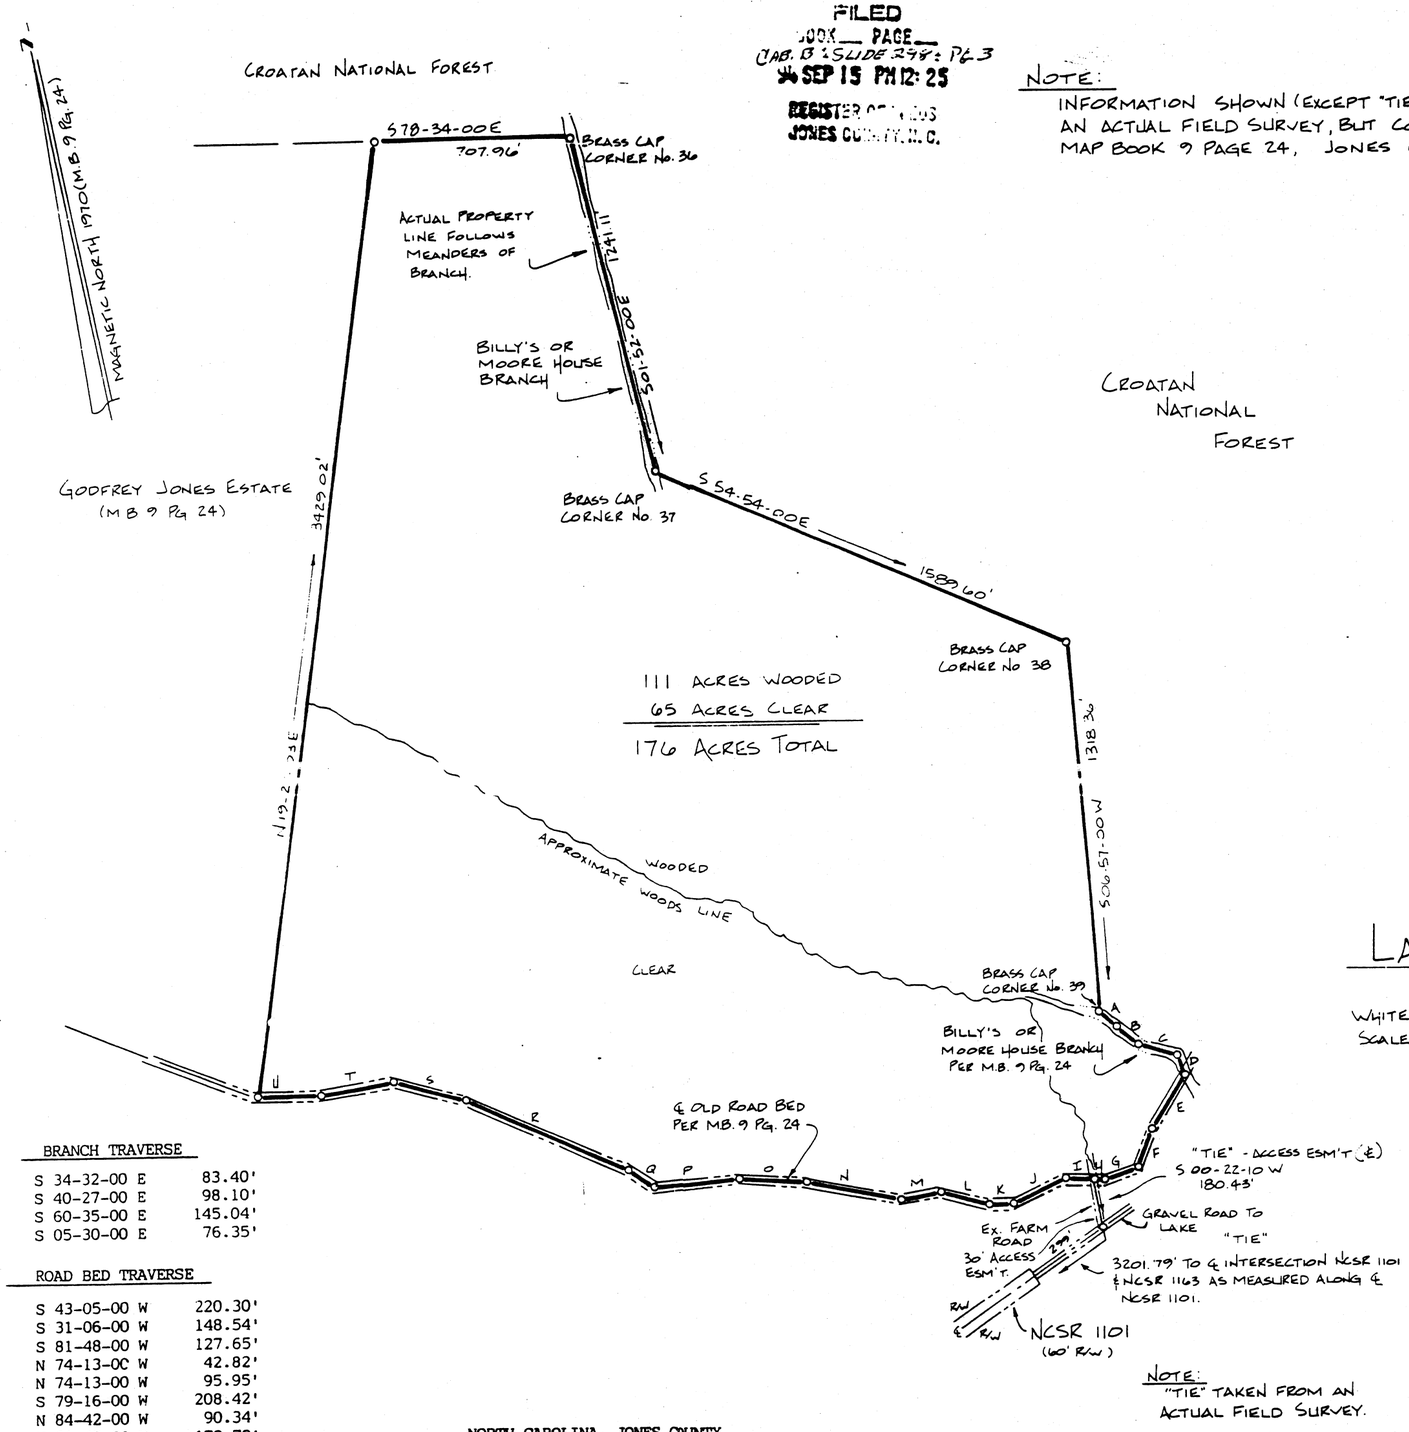

I, Pate D. Phillips, hereby certify that this survey creates a subdivision of land within the area of a county or municipality that has an ordinance that regulates parcels of land.

Pate D. Phillips
Pate D. Phillips Reg. Land Surveyor

State of North Carolina JONES County
I, PATE D. PHILLIPS certify that this map was drawn under my supervision from an actual survey made under my supervision, that the ratio of precision as calculated by latitudes and departures is 1/ SEE NOTE, that the boundaries not surveyed are shown as broken (SEE NOTE) lines plotted from information found in Book MAP 9, Page 24, that this map was prepared in accordance with G.S. 47-30 as amended.
WITNESS my hand and seal this 25 day of AUG, 1994

SIGNATURE
Pate D. Phillips
Land Surveyor
L-2640
Registration Number

NORTH CAROLINA REGISTERED SEAL L-2640 LAND SURVEYOR PATE D. PHILLIPS

State of North Carolina ONSLOW County
I, MARIA T. TART, Notary Public do hereby certify that PATE D. PHILLIPS personally appeared before me this day and acknowledged the due execution of the foregoing document.
Witness my hand an official seal this 25 day of AUGUST, 1994

MARIA T. TART NOTARY PUBLIC ONSLOW COUNTY, NC

Maria D. Tart
Notary Public
6-21-98
My Commission Expires

BRANCH TRAVERSE

A	S 34-32-00 E	83.40'
B	S 40-27-00 E	98.10'
C	S 60-35-00 E	145.04'
D	S 05-30-00 E	76.35'

ROAD BED TRAVERSE

E	S 43-05-00 W	220.30'
F	S 31-06-00 W	148.54'
G	S 81-48-00 W	127.65'
H	N 74-13-00 W	42.82'
I	N 74-13-00 W	95.95'
J	S 79-16-00 W	208.42'
K	N 84-42-00 W	90.34'
L	N 61-49-00 W	179.78'
M	N 88-29-00 W	145.16'
N	N 66-32-00 W	344.69'
O	N 74-23-00 W	238.73'
P	N 83-05-00 W	317.85'
Q	N 45-06-00 W	113.85'
R	N 53-44-00 W	634.39'
S	N 63-06-00 W	268.75'
T	N 88-13-00 W	260.45'
U	N 78-21-00 W	227.31'

MAP FOR

LARRY J. JONES

WHITE OAK TWSP.
SCALE 1" = 400'

JONES CO., NC.
AUGUST 25, 1994
REV. SEPT. 11, 1994

NORTH CAROLINA, JONES COUNTY
The foregoing certificate of MARIA T. TART is certified to be correct. This instrument was presented for registration and recorded in this office in Cabinet B Slide 298 Page 3.
This 15TH day of SEPT, 1994 at 12:25 O'clock P M.

Marjorie P. Hanson
Register of Deeds

INDEXED

LEGEND
- ● Existing Iron Pipe
- ○ Iron Pipe Set (Unless otherwise designated)
- ▲ Existing Concrete Monument
- △ Concrete Monument Set

Zone
Tax Parcel

REFERENCE: BEING A PORTION OF "GODFREY JONES ESTATE" MAP BOOK 9 PAGE 24 JONES CO. REGISTRY

400 200 0 400 800 1200
SCALE IN FEET

PATE PHILLIPS and ASSOCIATES, P.A.
Swansboro North Carolina
Project No. 92-40

RECORDED 9-15-94 ~~COUNTY BOOK~~ PLAT CAB. B PAGE 3 SLIDE 298