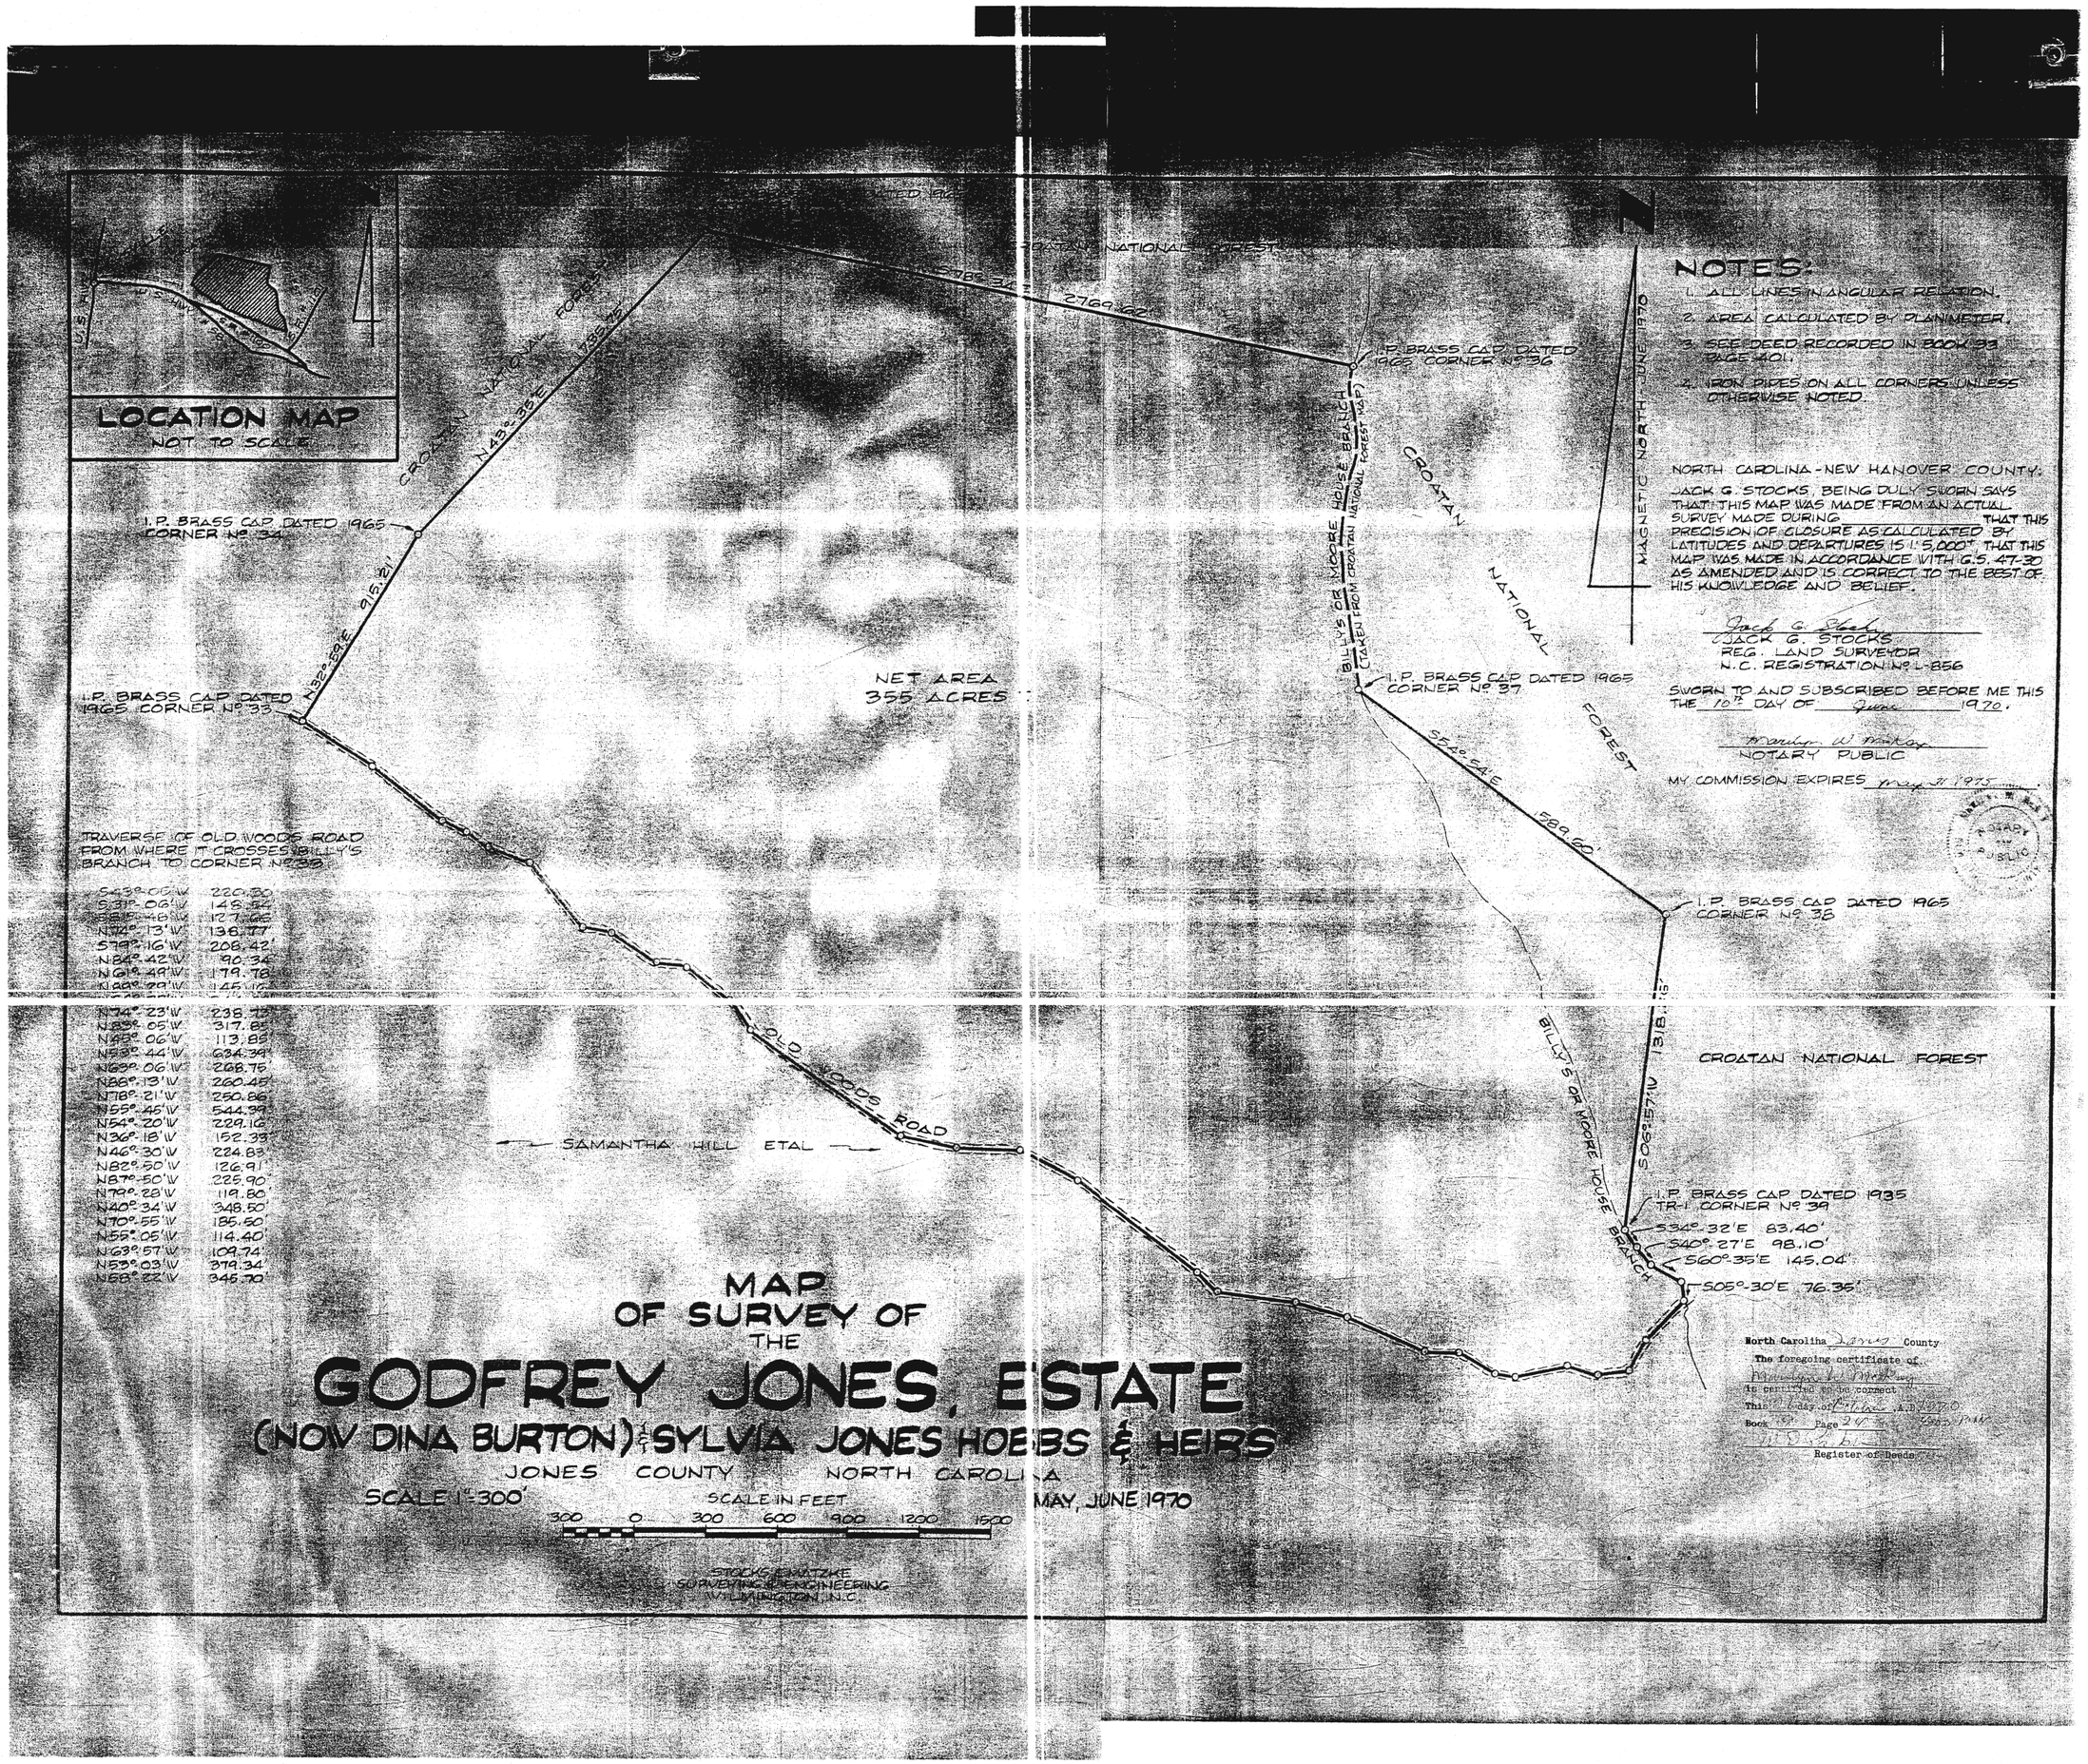
LOCATION MAP
NOT TO SCALE
CROATAN NATIONAL FOREST
N45°-35'E 1193.75'
2769.66'
I.P. BRASS CAP DATED 1965 CORNER Nº 36
I.P. BRASS CAP DATED 1965 CORNER Nº 34
915.21'
N32°-59'E
I.P. BRASS CAP DATED 1965 CORNER Nº 33
NET AREA
355 ACRES
BILLY'S OR MOORE HOUSE BRANCH (TAKEN FROM CROATAN NATIONAL FOREST MAP)
I.P. BRASS CAP DATED 1965 CORNER Nº 37
S84°-54'E
589.60'
I.P. BRASS CAP DATED 1965 CORNER Nº 38
S06°-57'W 1318.15'
CROATAN NATIONAL FOREST
TRAVERSE OF OLD WOODS ROAD FROM WHERE IT CROSSES BILLY'S BRANCH TO CORNER Nº 39
S43°-06'W 220.30
S31°-06'W 148.54
S8°-46'W 127.66
N74°-13'W 136.17
S79°-16'W 208.42
N84°-42'W 90.34
N61°-49'W 179.78
N88°-29'W 145.15
N34°-23'W 238.73
N83°-05'W 317.85
N49°-06'W 113.85
N58°-44'W 634.39
N69°-06'W 268.75
N88°-13'W 260.48
N78°-21'W 250.86
N55°-45'W 544.39
N54°-20'W 229.16
N36°-18'W 152.33
N46°-30'W 224.83
N82°-50'W 126.91
N87°-50'W 225.90
N79°-28'W 119.80
N40°-34'W 348.50
N70°-55'W 185.50
N55°-05'W 114.40
N63°-57'W 109.74
N53°-03'W 379.34
N68°-22'W 345.70
OLD WOODS ROAD
SAMANTHA HILL ETAL
BILLY'S OR MOORE HOUSE BRANCH
I.P. BRASS CAP DATED 1935 TR-1 CORNER Nº 39
S34°-32'E 83.40'
S40°-27'E 98.10'
S60°-35'E 145.04'
S05°-30'E 76.35'
MAGNETIC NORTH JUNE 1970
NOTES:
1. ALL LINES IN ANGULAR RELATION.
2. AREA CALCULATED BY PLANIMETER.
3. SEE DEED RECORDED IN BOOK 93 PAGE 401.
4. IRON PIPES ON ALL CORNERS UNLESS OTHERWISE NOTED.
NORTH CAROLINA - NEW HANOVER COUNTY.
JACK G. STOCKS, BEING DULY SWORN SAYS THAT THIS MAP WAS MADE FROM AN ACTUAL SURVEY MADE DURING THAT THIS PRECISION OF CLOSURE AS CALCULATED BY LATITUDES AND DEPARTURES IS 1:5,000+ THAT THIS MAP WAS MADE IN ACCORDANCE WITH G.S. 47-30 AS AMENDED AND IS CORRECT TO THE BEST OF HIS KNOWLEDGE AND BELIEF.
JACK G. STOCKS
REG. LAND SURVEYOR
N.C. REGISTRATION Nº L-856
SWORN TO AND SUBSCRIBED BEFORE ME THIS THE 10th DAY OF June 1970.
NOTARY PUBLIC
MY COMMISSION EXPIRES May 31 1975
NOTARY PUBLIC
North Carolina County
The foregoing certificate of
is certified to be correct
This day of A.D.
Book Page
Register of Deeds
MAP
OF SURVEY OF
THE
GODFREY JONES, ESTATE
(NOV DINA BURTON) & SYLVIA JONES HOBBS & HEIRS
JONES COUNTY NORTH CAROLINA
SCALE 1"=300'
MAY, JUNE 1970
SCALE IN FEET
300 0 300 600 900 1200 1500
STOCKS & WOLTKE
SURVEYING & ENGINEERING
WILMINGTON, N.C.