LEGEND

EIS.	EXISTING IRON STAKE
IS.	IRON STAKE
MON.	CONCRETE MONUMENT
℄.	CENTER LINE
MH.	MAN HOLE
R/W	RIGHT-OF-WAY
O/H ELEC	OVERHEAD ELECTRIC
U/G ELEC	UNDERGROUND ELECTRIC
PT.	POINT
F.H.	FIRE HYDRANT

NOTE: THIS SURVEY HAS BEEN PREPARED WITHOUT THE BENEFIT OF A TITLE REPORT AND, THEREFORE, DOES NOT NECCESSARILY INDICATE ALL ENCUMBRANCES ON THE PROPERTY.

SUBJECT TO ANY EASEMENTS, AGREEMENTS OR RIGHTS-OF-WAYS OF RECORD WHICH WERE NOT VISIBLE AT THE TIME OF INSPECTION.

NORTH CAROLINA
ROCKINGHAM COUNTY

FILED FOR REGISTRATION AT 11:35:43 O'CLOCK A M. ON THE 26 DAY OF May 2006 AND RECORDED IN BOOK 59, PAGE 44.

REBECCA B. CIPRIANI, REGISTER OF DEEDS

BY: Christy J Montgomery
ASS'T/DEPUTY REGISTER OF DEEDS

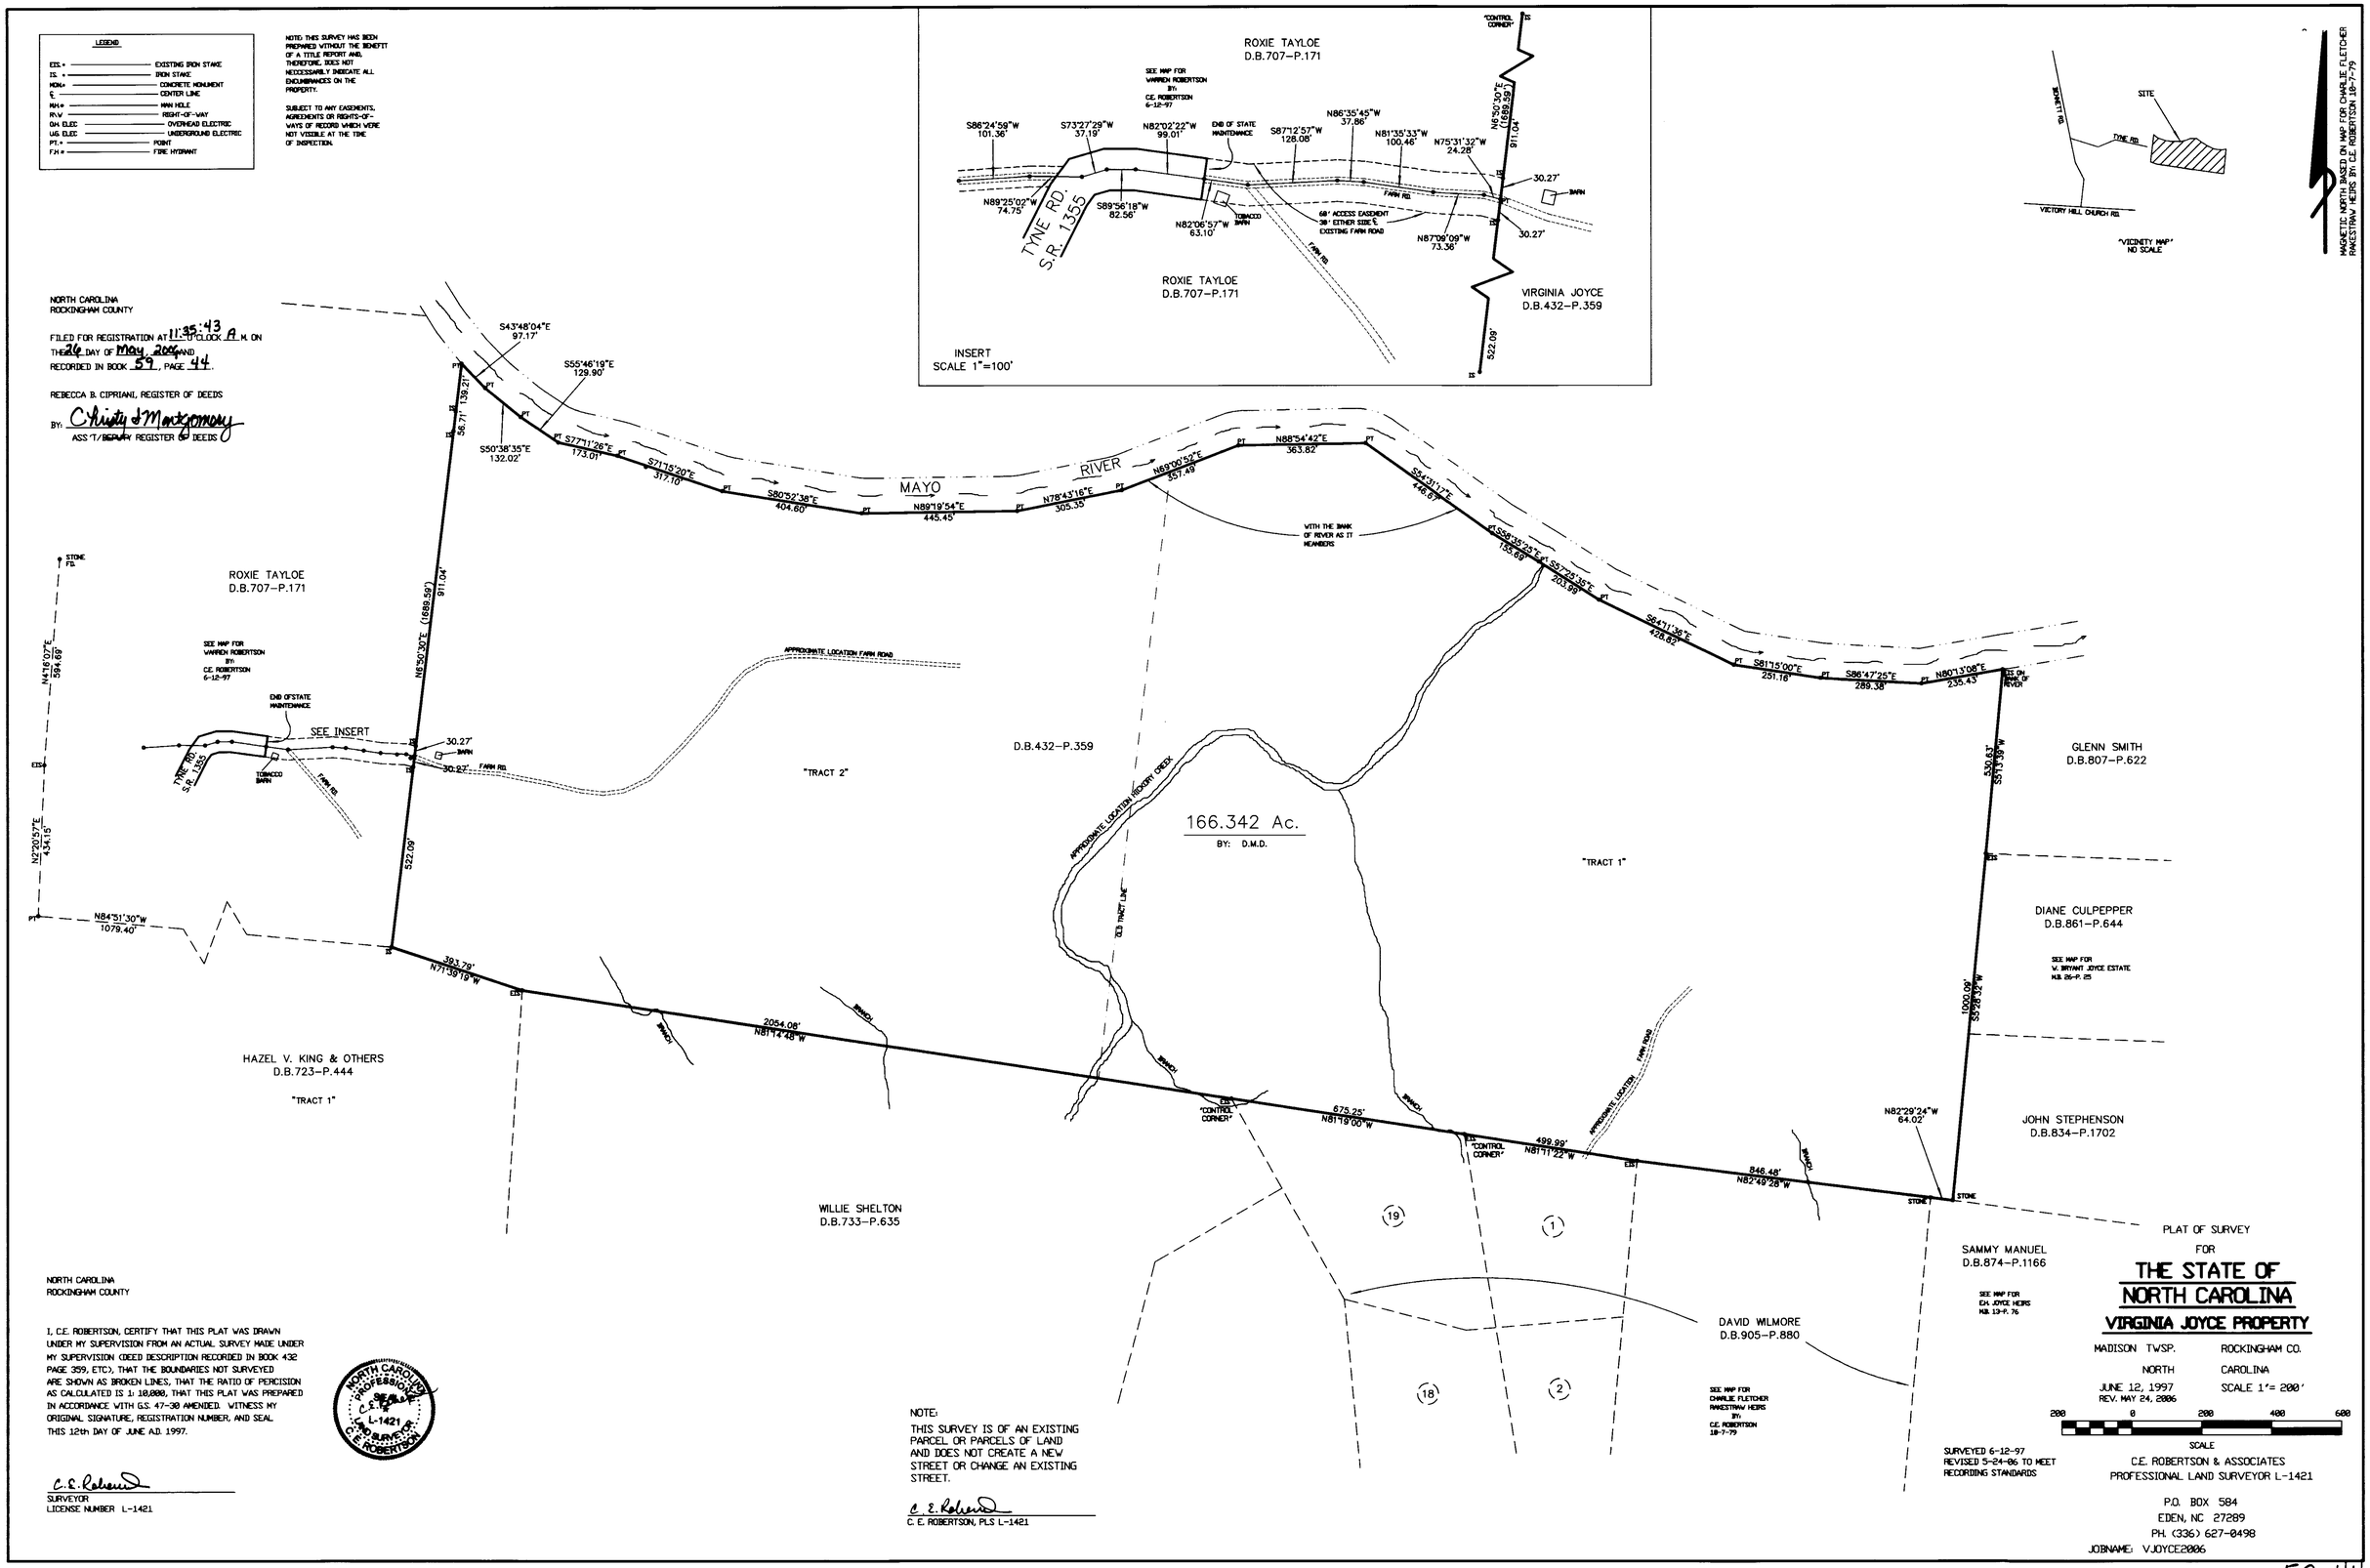

NORTH CAROLINA
ROCKINGHAM COUNTY

I, C.E. ROBERTSON, CERTIFY THAT THIS PLAT WAS DRAWN UNDER MY SUPERVISION FROM AN ACTUAL SURVEY MADE UNDER MY SUPERVISION (DEED DESCRIPTION RECORDED IN BOOK 432 PAGE 359, ETC), THAT THE BOUNDARIES NOT SURVEYED ARE SHOWN AS BROKEN LINES, THAT THE RATIO OF PERCISION AS CALCULATED IS 1: 10,000, THAT THIS PLAT WAS PREPARED IN ACCORDANCE WITH G.S. 47-30 AMENDED. WITNESS MY ORIGINAL SIGNATURE, REGISTRATION NUMBER, AND SEAL THIS 12th DAY OF JUNE A.D. 1997.

NORTH CAROLINA PROFESSIONAL SEAL L-1421 C.E. ROBERTSON

C.E. Robertson
SURVEYOR
LICENSE NUMBER L-1421

NOTE:
THIS SURVEY IS OF AN EXISTING PARCEL OR PARCELS OF LAND AND DOES NOT CREATE A NEW STREET OR CHANGE AN EXISTING STREET.

C. E. Robertson
C. E. ROBERTSON, PLS L-1421

PLAT OF SURVEY
FOR
THE STATE OF NORTH CAROLINA
VIRGINIA JOYCE PROPERTY

MADISON TWSP. ROCKINGHAM CO.
NORTH CAROLINA
JUNE 12, 1997 SCALE 1"= 200'
REV. MAY 24, 2006

200 0 200 400 600
SCALE

SURVEYED 6-12-97
REVISED 5-24-06 TO MEET RECORDING STANDARDS

C.E. ROBERTSON & ASSOCIATES
PROFESSIONAL LAND SURVEYOR L-1421

P.O. BOX 584
EDEN, NC 27289
PH. (336) 627-0498

JOBNAME: VJOYCE2006