VICINITY MAP
NOT TO SCALE

REFERENCES:
AS SO NOTED ON FACE OF PLAT

LEGEND
- DP – EXISTING IRON PIPE
- IPS – IRON PIPE SET
- ADDRESS
- CONCRETE MONUMENT
- WATER VALVE
- SEWER MANHOLE
- POWER POLE
- ADJOINING LOT LINES

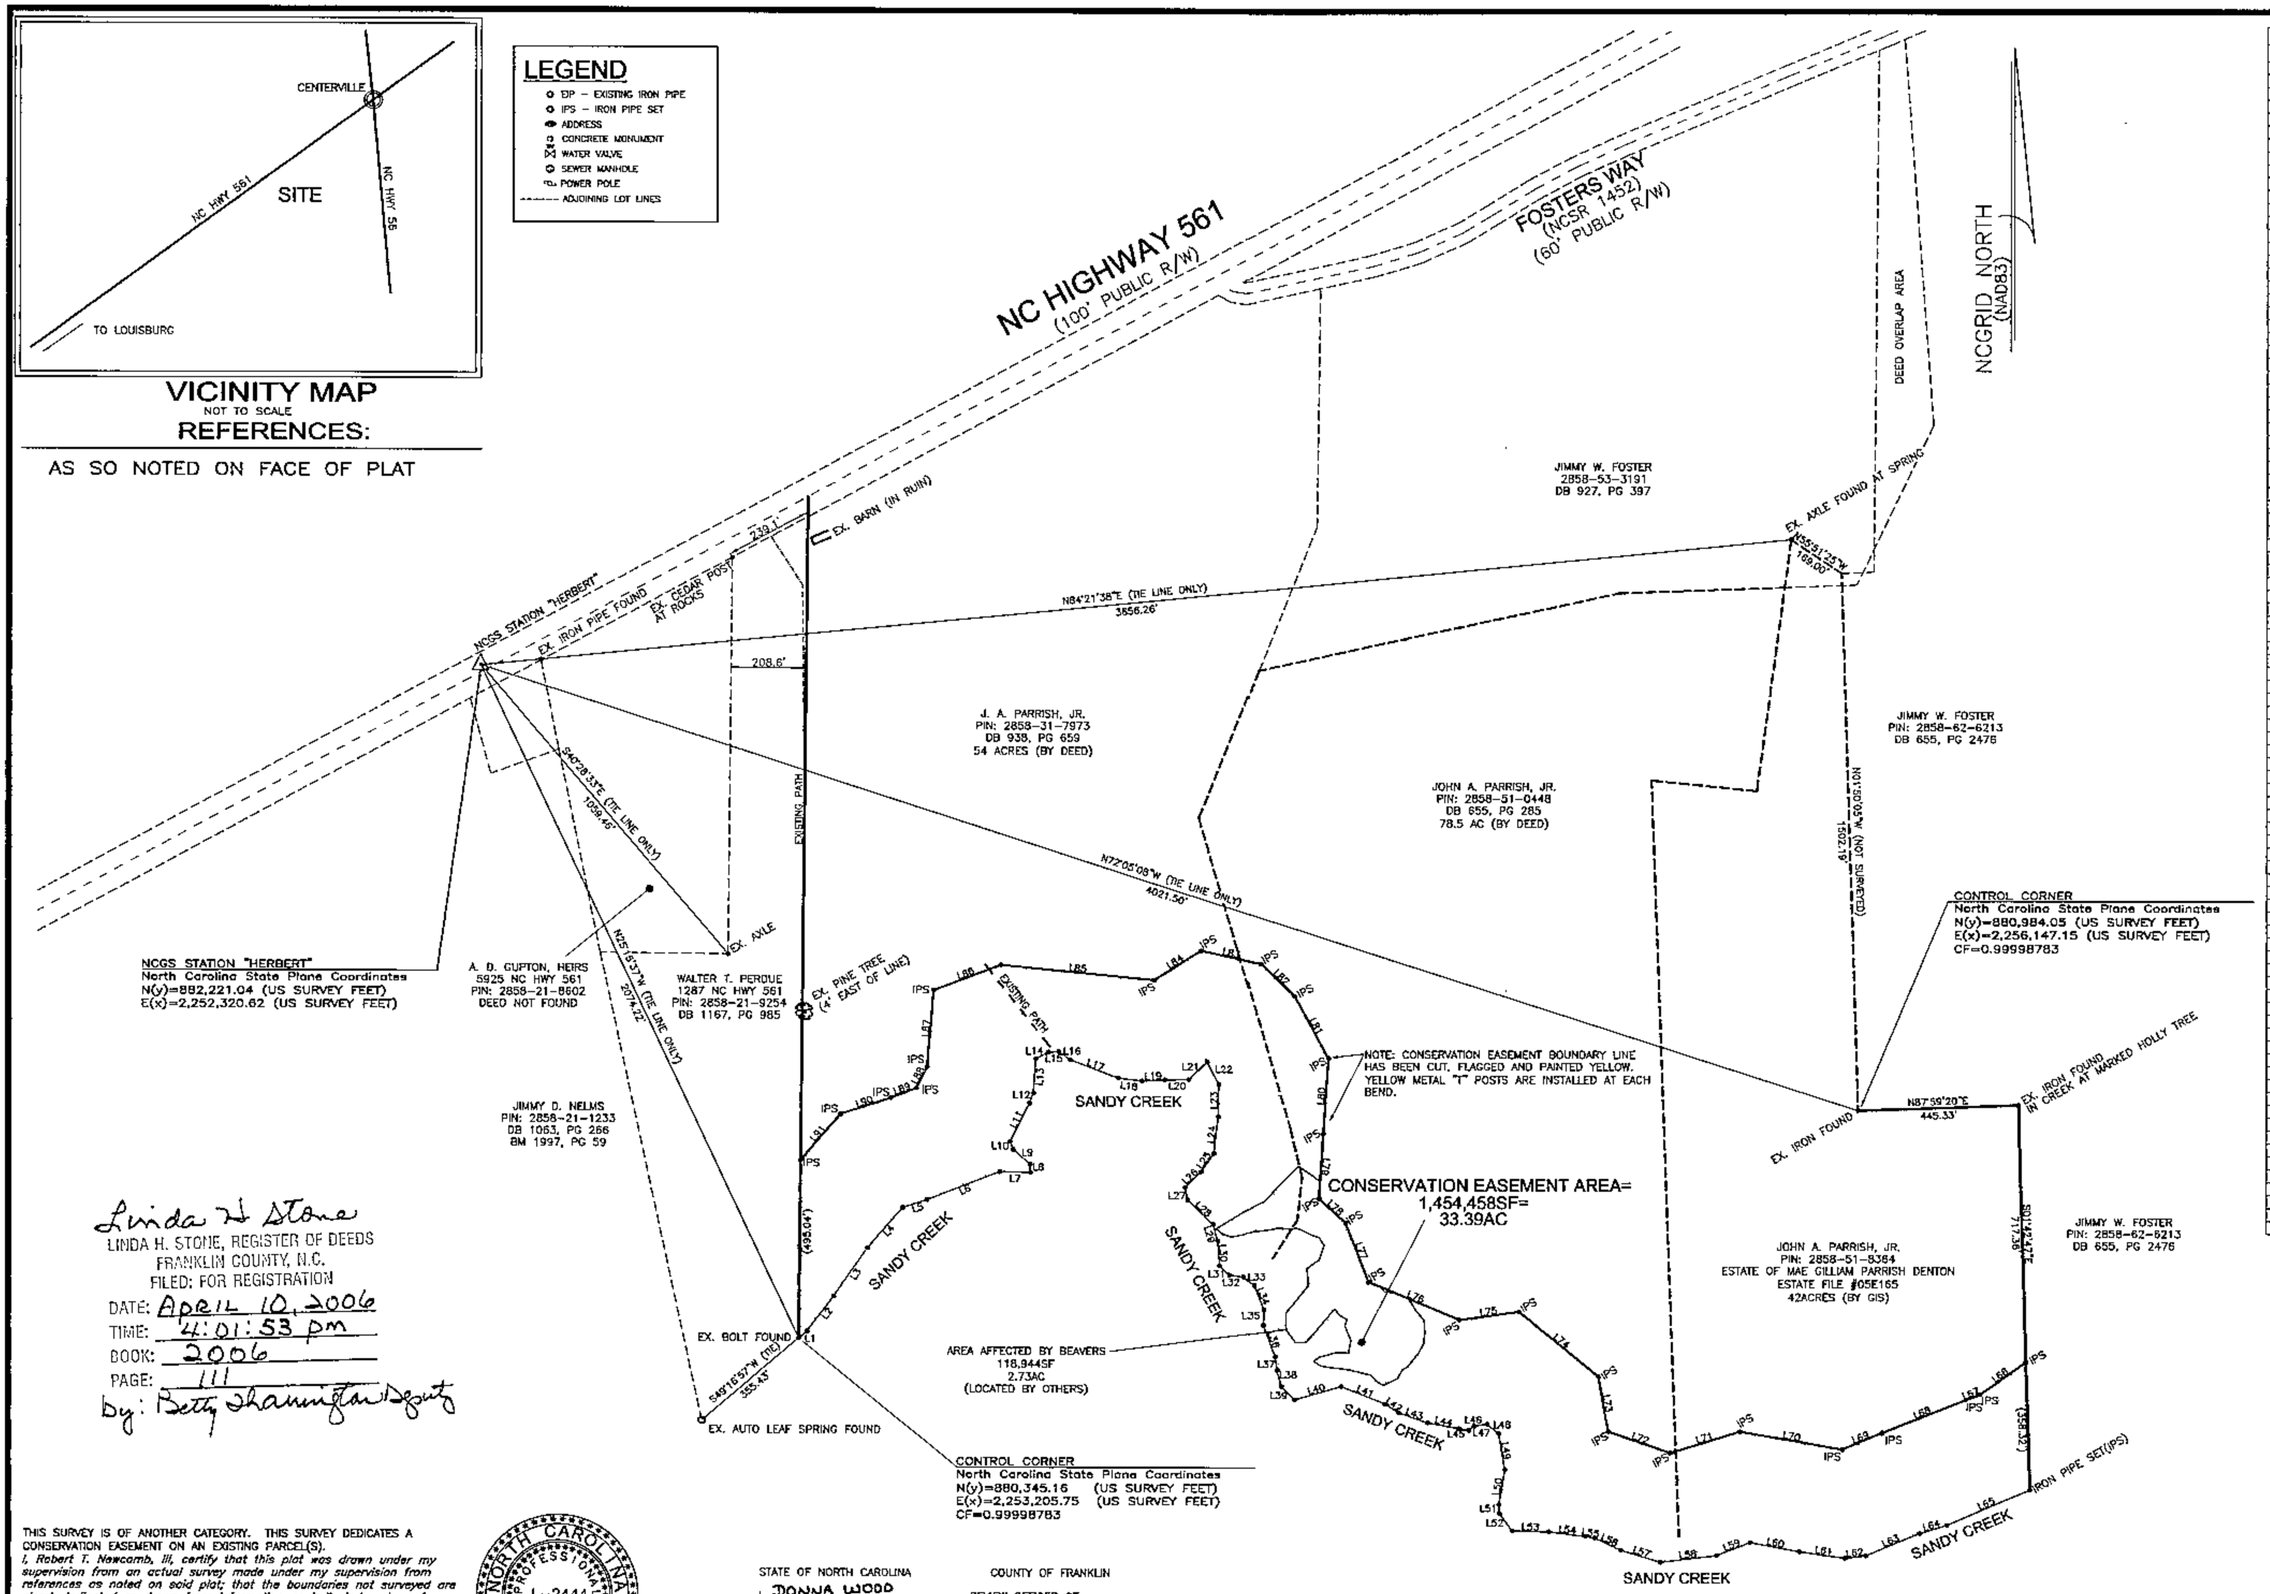

LINE TABLE		
LINE	BEARING	LENGTH
L1	N51°01'10"E	29.68
L2	N36°58'02"E	121.45
L3	N34°54'43"E	165.61
L4	N40°50'03"E	149.50
L5	N71°48'22"E	71.00
L6	N68°56'14"E	216.32
L7	S89°08'28"E	85.63
L8	N02°53'31"W	23.02
L9	N49°44'14"W	62.01
L10	N19°19'38"W	23.15
L11	N26°24'21"E	129.12
L12	N21°34'44"E	30.19
L13	N03°27'22"E	95.81
L14	N82°36'11"E	39.34
L15	N86°47'22"E	29.72
L16	S54°42'18"E	37.61
L17	S69°07'23"E	145.10
L18	S83°55'34"E	65.89
L19	N87°24'16"E	63.12
L20	N89°42'02"E	67.78
L21	N44°51'27"E	71.05
L22	S28°11'59"E	70.54
L23	S00°58'07"W	90.59
L24	S06°45'50"W	103.08
L25	S34°43'45"W	63.02
L26	S45°58'03"W	61.08
L27	S10°48'18"E	36.03
L28	S46°12'14"E	99.04
L29	S15°32'58"E	47.21
L30	S04°26'16"E	69.97
L31	S45°47'56"E	36.79
L32	S82°22'20"E	41.31
L33	S47°38'13"E	34.65
L34	S21°27'24"E	73.76
L35	S01°43'51"W	41.72
L36	S20°07'37"E	94.20
L37	S08°46'08"E	38.11
L38	S13°41'32"E	46.29
L39	S44°33'53"E	52.92
L40	N73°48'17"E	134.27
L41	S68°11'38"E	131.58
L42	S56°55'12"E	45.36
L43	S70°28'02"E	85.33
L44	S79°39'46"E	86.24
L45	S79°39'46"E	27.18
L46	N57°40'56"E	20.47
L47	N82°09'36"E	35.48
L48	S50°34'22"E	41.87
L49	S09°47'30"E	102.08
L50	S09°35'34"W	99.67
L51	S04°27'27"E	24.70
L52	S35°44'20"E	80.28
L53	S88°44'23"E	101.36
L54	S82°25'55"E	102.33
L55	S81°13'44"E	26.19
L56	S64°42'59"E	79.99
L57	S73°08'52"E	115.07
L58	N83°16'43"E	157.21
L59	N68°37'33"E	100.34
L60	S79°24'12"E	139.27
L61	S81°56'54"E	128.39
L62	N83°30'24"E	57.21
L63	N67°06'08"E	161.27
L64	N72°52'30"E	80.09
L65	N66°36'49"E	250.28
L66	N54°44'10"E	157.07
L67	N67°56'43"E	42.17
L68	N68°12'57"E	249.77
L69	N67°06'08"E	121.24
L70	S80°01'01"E	288.60
L71	N72°38'29"E	202.42
L72	S70°50'05"E	182.79
L73	S09°47'30"E	157.48
L74	S50°34'22"E	284.66
L75	N82°09'36"E	157.27
L76	S67°12'53"E	273.98
L77	S21°27'24"E	176.36
L78	S47°39'13"E	106.18
L79	S03°42'28"W	180.00
L80	S03°43'21"W	212.02
L81	S28°11'59"E	195.23
L82	N45°52'15"W	132.01
L83	S77°38'31"E	167.97
L84	S57°38'20"W	154.85
L85	S84°26'59"E	429.16
L86	N69°03'42"E	199.95
L87	N04°50'14"E	214.80
L88	N26°24'21"E	66.32
L89	N68°56'14"E	76.06
L90	N71°48'22"E	146.60
L91	N40°50'03"E	170.04

Linda H. Stone
LINDA H. STONE, REGISTER OF DEEDS
FRANKLIN COUNTY, N.C.
FILED: FOR REGISTRATION
DATE: April 10, 2006
TIME: 4:01:53 pm
BOOK: 2006
PAGE: 111
by: Betty Shannington Deputy

THIS SURVEY IS OF ANOTHER CATEGORY. THIS SURVEY DEDICATES A CONSERVATION EASEMENT ON AN EXISTING PARCEL(S).
I, Robert T. Newcomb, III, certify that this plat was drawn under my supervision from an actual survey made under my supervision from references as noted on said plat; that the boundaries not surveyed are clearly indicated as drawn from information as indicated under references; that the ratio of precision as calculated is greater than 1:10,000; that this plat was prepared in accordance with NCGS 47-30 as amended.

Witness my original signature, registration number and seal this 3 day of April, 2006

Professional Land Surveyor (L-2444)

NORTH CAROLINA PROFESSIONAL L-2444 LAND SURVEYOR ROBERT T. NEWCOMB III

STATE OF NORTH CAROLINA COUNTY OF FRANKLIN
I, DONNA WOOD, REVIEW OFFICER OF FRANKLIN COUNTY, CERTIFY THAT THE MAP OR PLAT TO WHICH THIS CERTIFICATION IS AFFIXED MEETS ALL STATUATORY REQUIREMENTS FOR RECORDING.

4-10-06 Donna Wood
DATE REVIEW OFFICER

TAR RIVER LAND CONSERVANCY
CONSERVATION EASEMENT AREA
PROPERTY OF
J. A. PARRISH, JR.
GOLD MINE T'SHIP FRANKLIN COUNTY NORTH CAROLINA

300 150 0 300 600
SCALE: 1"= 300'

SPO FILE #035-AF

JOB NO.: 053501
FILE NAME: 053501WD
PLOT DATE: 12/22/05 01/29/06 02/22/06 03/14/06

RECORDED IN BOOK 2006 PAGE 111 FRANKLIN COUNTY REGISTRY

NEWCOMB *land surveyors, Llc, 246 West Millbrook Road, Raleigh, NC 27609, (919) 847-1800, (919) 847-1804 (fax)*

4-10-06