JUDY D. MARTIN
REGISTER OF DEEDS - MOORE COUNTY
CARTHAGE, NORTH CAROLINA 28327

PLAT CABINET 13 SLIDE 795

I, Jeffrey L. Green, certify that this plat was drawn under my supervision from an actual survey made under my supervision (deed description recorded in Book 1471, page 59) ; that the boundaries not surveyed are clearly indicated as drawn from information as shown, that the ratio of precision as calculated is 1:7500; that this plat was prepared in accordance with NCGS 47-30 as amended. Witness my original signature, registration number and seal this 12TH day of MARCH, A.D., 2007.

Jeffrey L. Green
PROFESSIONAL LAND SURVEYOR
L-3972
REGISTRATION NUMBER

NORTH CAROLINA PROFESSIONAL SEAL L-3972 LAND SURVEYOR JEFFREY L. GREEN

State of North Carolina
I, KATHERINE P. ILES, Review Officer of Moore County, North Carolina, certify that the map or plat which this certification is affixed meets all statutory requirements for recording.

2007 MAY 25 A 9:44

Katherine P. Iles
Review Officer

5/25/07
Date

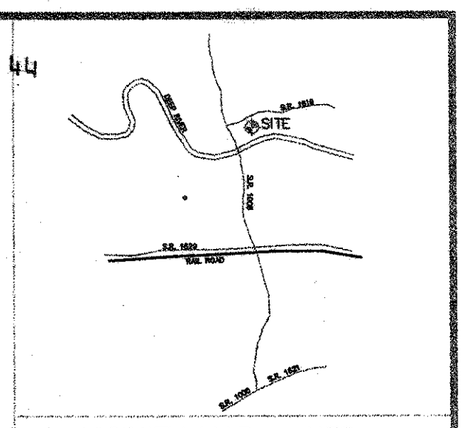

VICINITY MAP — NTS

TITLE REFERENCE
DEED BOOK 3092 PAGE 569
MOORE COUNTY, NORTH CAROLINA
LRK # 99000414
PIN # 867300552003

Certificate of Purpose of Plat
This survey is of an existing parcel or parcels of land and does not create a new road or change an existing street.

Jeffrey L. Green
Surveyor

3/12/2007
Date

Certificate of Ownership
I hereby certify that I am the owner of the property described hereon, which property is within he subdivision jurisdiction of Moore County, North Carolina, and that I freely adopt this plan of subdivision.

Kimberly B. Paschal
Owner

3/15/07
Date

Michael H. Paschal
Owner

5/4/07
Date

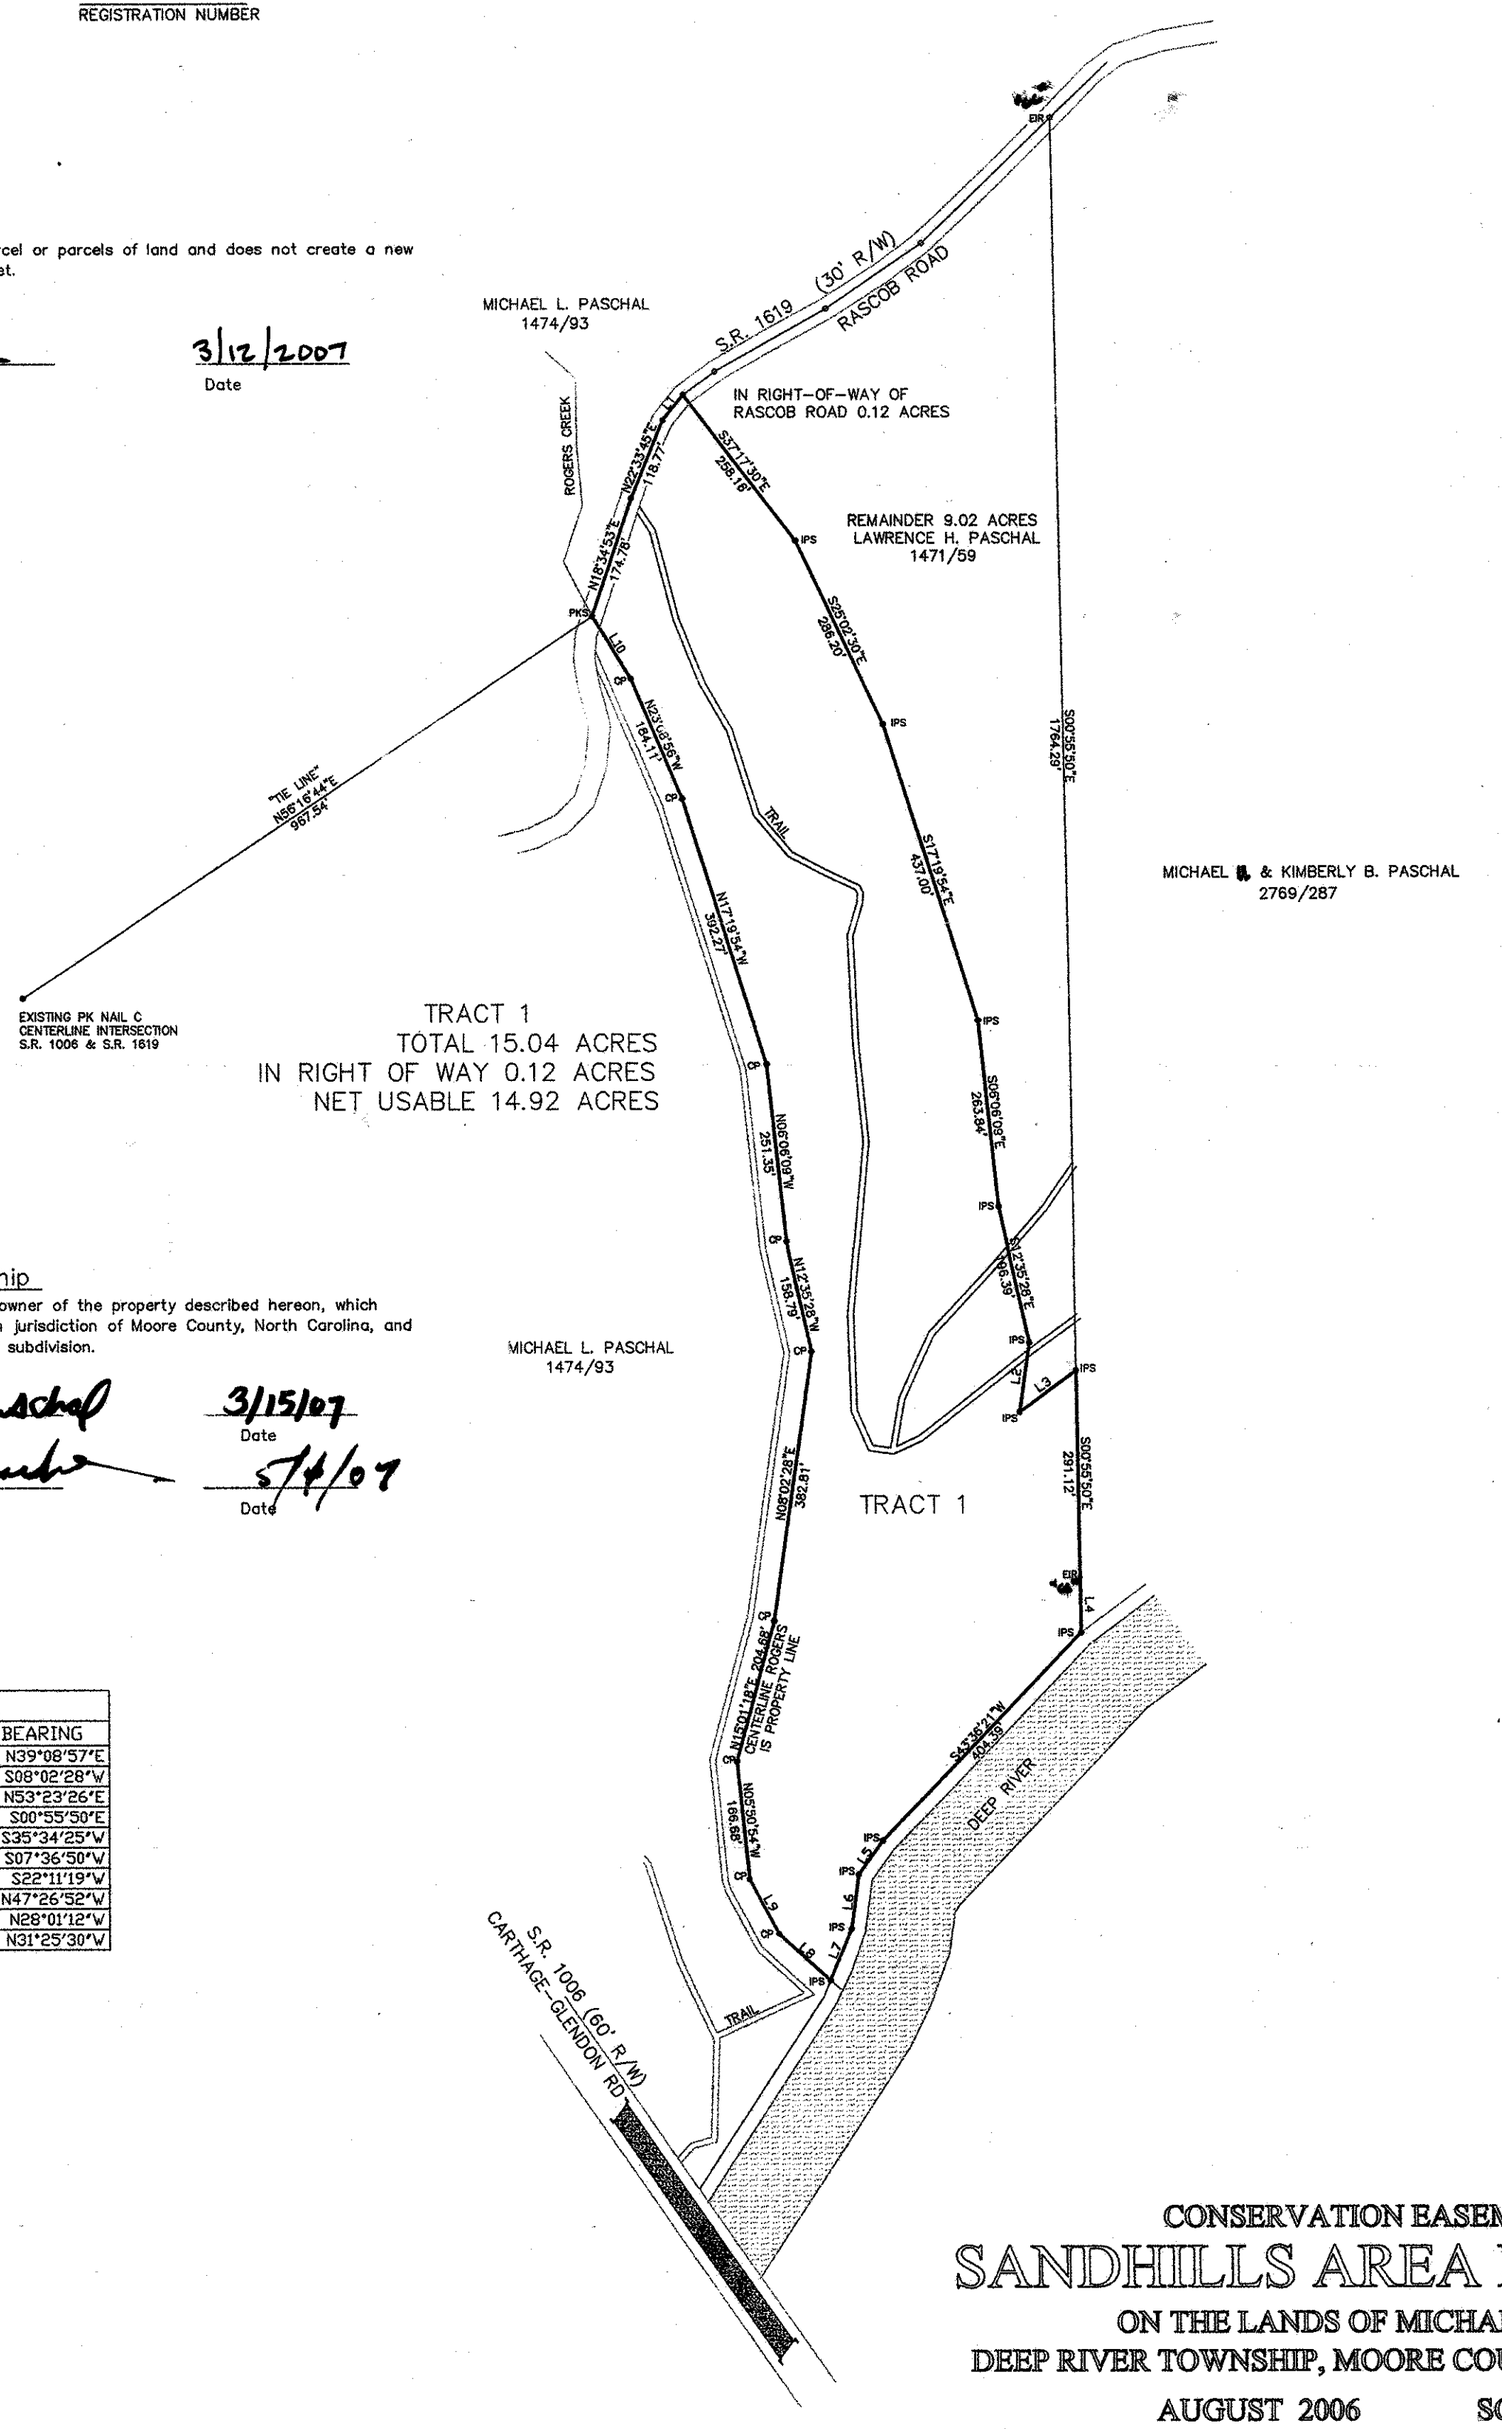

LINE TABLE		
LINE	LENGTH	BEARING
L1	46.27	N39°08'57"E
L2	98.77	S08°02'28"W
L3	98.55	N53°23'26"E
L4	78.01	S00°55'50"E
L5	58.48	S35°34'25"W
L6	77.63	S07°36'50"W
L7	78.34	S22°11'19"W
L8	96.96	N47°26'52"W
L9	88.07	N28°01'12"W
L10	103.22	N31°25'30"W

CONSERVATION EASEMENT FOR
SANDHILLS AREA LAND TRUST
ON THE LANDS OF MICHAEL H. PASCHAL
DEEP RIVER TOWNSHIP, MOORE COUNTY, NORTH CAROLINA

AUGUST 2006 SCALE 1"= 200'
FIELD WORK PERFORMED MAY - AUGUST 2006

NOTES:
1. THIS PROPERTY IS SUBJECT TO ANY AND ALL EASEMENTS, RIGHT OF WAYS, AND AGREEMENTS OF RECORD PRIOR TO THE DATE OF THIS PLAT.
2. ALL PROPERTY LINES AND CORNERS ESTABLISHED USING EXISTING CORNERS FOUND, EXISTING BOUNDARY EVIDENCE, AND DEEDS AND PLATS OF RECORD IN THE MOORE COUNTY REGISTRY.
3. ALL DISTANCES ARE HORIZONTAL GROUND.
4. ALL AREAS BY COORDINATE COMPUTATION.
5. THERE ARE NO NC GRID MONUMENTS WITHIN 2000' OF THIS PROJECT.
6. CENTERLINE CREEKS WERE SURVEYED USING A GLOBAL POSITIONING SYSTEM.
7. THIS PROPERTY IS NOT LOCATED WITHIN A WATER SUPPLY WATERSHED.
8. THIS PROPERTY AND ADJOINERS ZONED RA.

LEGEND
UNLESS OTHERWISE DENOTED
= EIP =EXISTING IRON PIPE
= EIS = EXISTING IRON STAKE
= ECM = EXISTING CONCRETE MONUMENT
= IRON ROD SET
= PKS =PK NAIL SET
= LWS =LIGHT WOOD STAKE
BOUNDARY LINE
ADJOINING BOUNDARY LINE
CENTERLINE DEEP CREEK
"CB" = CONTROL CORNER

GRAPHIC SCALE
200 0 100 200 400 800
(IN FEET)
1 inch = 200 ft.

OWNER: MICHAEL H. PASCHAL
P.O. BOX 53345
FAYETTEVILLE, N.C. 28305

SURVEYOR: JEFFREY L. GREEN
5322 BIG OAK CHURCH ROAD
EAGLE SPRINGS, N.C. 27242
(910)673-3365

Judy D. Martin
Register of Deeds
Moore County, North Carolina

PLAT

FOR REGISTRATION REGISTER OF DEEDS
Judy D. Martin
Moore County, NC
May 25, 2007 09:44:55 AM
Book 13 Page 795-795
FEE: $21.00
INSTRUMENT # 2007009859

INSTRUMENT # 2007009859