Book 24 Page 121

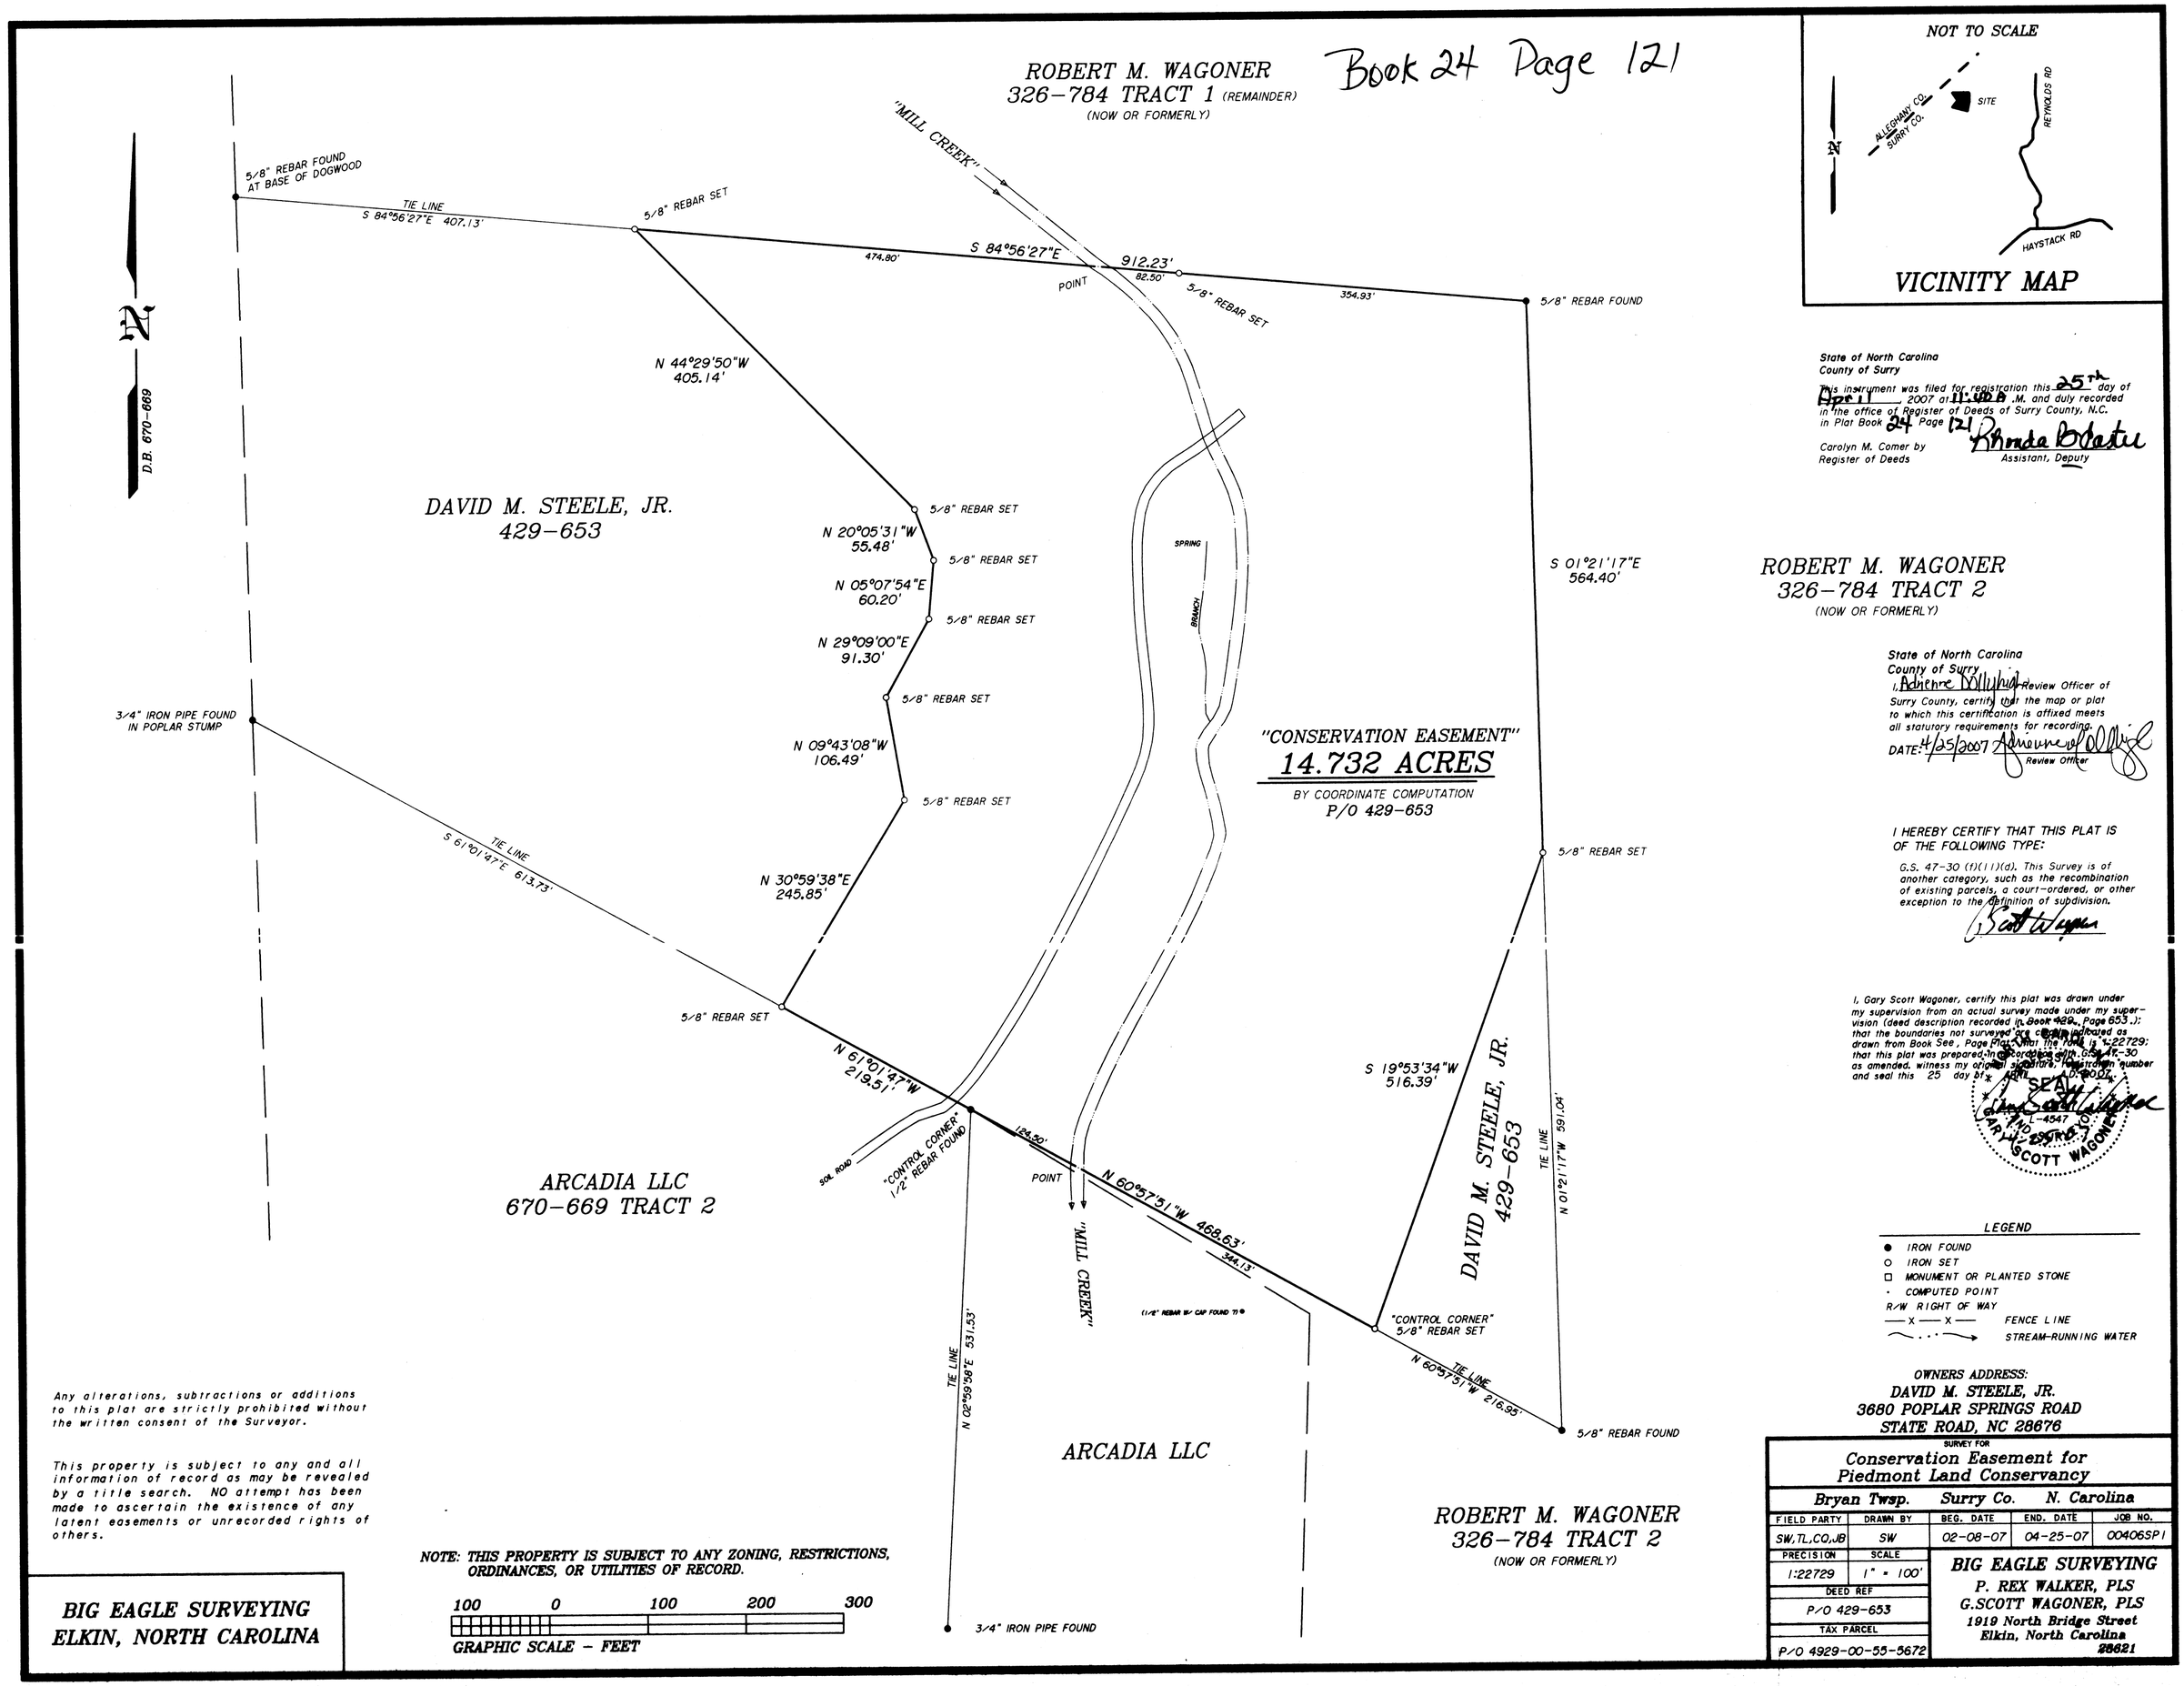

NOT TO SCALE

VICINITY MAP

State of North Carolina
County of Surry

This instrument was filed for registration this 25th day of April, 2007 at 11:00 A.M. and duly recorded in the office of Register of Deeds of Surry County, N.C. in Plat Book 24 Page 121

Carolyn M. Comer by Register of Deeds — Rhonda B. Martin, Assistant, Deputy

ROBERT M. WAGONER
326-784 TRACT 2
(NOW OR FORMERLY)

State of North Carolina
County of Surry

I, Adrienne D. Collins, Review Officer of Surry County, certify that the map or plat to which this certification is affixed meets all statutory requirements for recording.

DATE: 4/25/2007 — Adrienne D. Collins, Review Officer

I HEREBY CERTIFY THAT THIS PLAT IS OF THE FOLLOWING TYPE:

G.S. 47-30 (f)(11)(d). This Survey is of another category, such as the recombination of existing parcels, a court-ordered, or other exception to the definition of subdivision.

I, Gary Scott Wagoner, certify this plat was drawn under my supervision from an actual survey made under my supervision (deed description recorded in Book 429, Page 653.); that the boundaries not surveyed are clearly indicated as drawn from Book See, Page Plat; that the ratio is 1:22729; that this plat was prepared in accordance with G.S. 47-30 as amended. witness my original signature, registration number and seal this 25 day of April, A.D., 2007.

SEAL L-4547 G. SCOTT WAGONER

LEGEND

- ● IRON FOUND
- ○ IRON SET
- □ MONUMENT OR PLANTED STONE
- · COMPUTED POINT
- R/W RIGHT OF WAY
- —X—X— FENCE LINE
- STREAM-RUNNING WATER

OWNERS ADDRESS:
DAVID M. STEELE, JR.
3680 POPLAR SPRINGS ROAD
STATE ROAD, NC 28676

Any alterations, subtractions or additions to this plat are strictly prohibited without the written consent of the Surveyor.

This property is subject to any and all information of record as may be revealed by a title search. NO attempt has been made to ascertain the existence of any latent easements or unrecorded rights of others.

NOTE: THIS PROPERTY IS SUBJECT TO ANY ZONING, RESTRICTIONS, ORDINANCES, OR UTILITIES OF RECORD.

100 0 100 200 300
GRAPHIC SCALE - FEET

BIG EAGLE SURVEYING
ELKIN, NORTH CAROLINA

SURVEY FOR
Conservation Easement for Piedmont Land Conservancy

Bryan Twsp. Surry Co. N. Carolina

FIELD PARTY	DRAWN BY	BEG. DATE	END. DATE	JOB NO.
SW,TL,CO,JB	SW	02-08-07	04-25-07	00406SP1
PRECISION	SCALE			
1:22729	1" = 100'			
DEED REF				
P/O 429-653				
TAX PARCEL				
P/O 4929-00-55-5672				

BIG EAGLE SURVEYING
P. REX WALKER, PLS
G.SCOTT WAGONER, PLS
1919 North Bridge Street
Elkin, North Carolina
28621