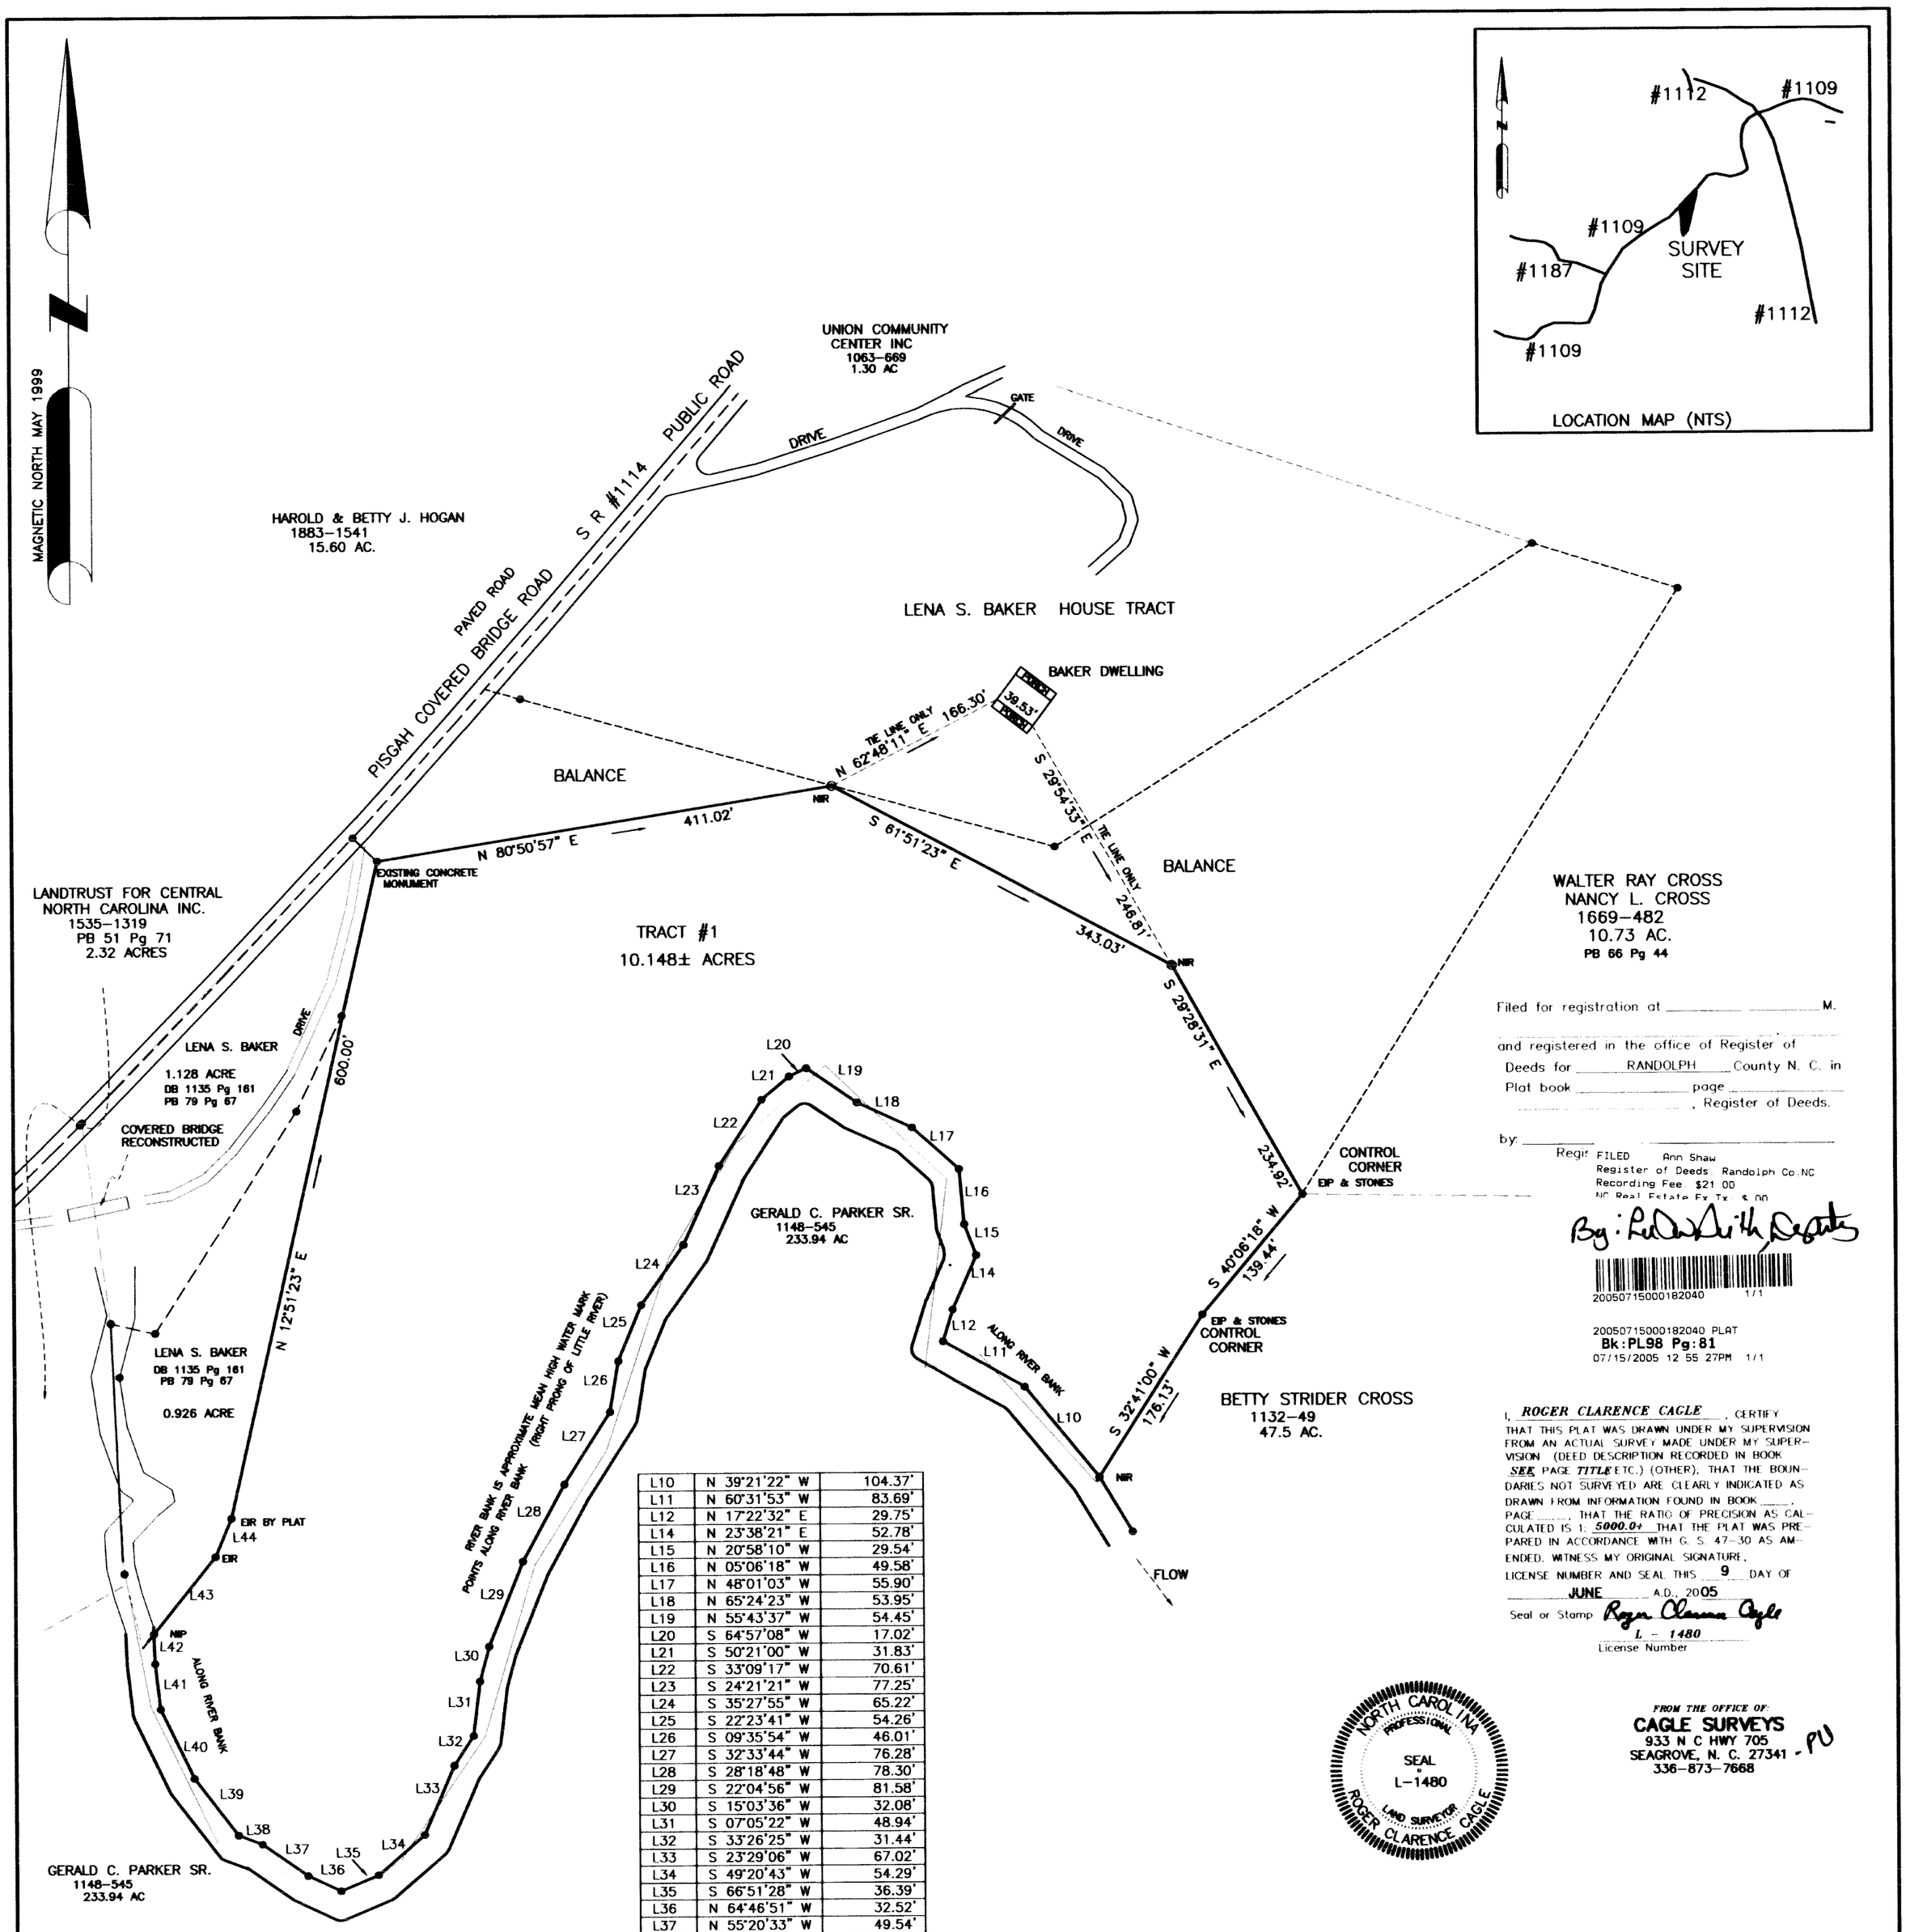

L10	N 39°21'22" W	104.37'
L11	N 60°31'53" W	83.69'
L12	N 17°22'32" E	29.75'
L14	N 23°38'21" E	52.78'
L15	N 20°58'10" W	29.54'
L16	N 05°06'18" W	49.58'
L17	N 48°01'03" W	55.90'
L18	N 65°24'23" W	53.95'
L19	N 55°43'37" W	54.45'
L20	S 64°57'08" W	17.02'
L21	S 50°21'00" W	31.83'
L22	S 33°09'17" W	70.61'
L23	S 24°21'21" W	77.25'
L24	S 35°27'55" W	65.22'
L25	S 22°23'41" W	54.26'
L26	S 09°35'54" W	46.01'
L27	S 32°33'44" W	76.28'
L28	S 28°18'48" W	78.30'
L29	S 22°04'56" W	81.58'
L30	S 15°03'36" W	32.08'
L31	S 07°05'22" W	48.94'
L32	S 33°26'25" W	31.44'
L33	S 23°29'06" W	67.02'
L34	S 49°20'43" W	54.29'
L35	S 66°51'28" W	36.39'
L36	N 64°46'51" W	32.52'
L37	N 55°20'33" W	49.54'
L38	N 69°15'26" W	22.89'
L39	N 37°38'19" W	63.84'
L40	N 25°52'03" W	68.60'
L41	N 06°39'48" W	40.80'
L42	N 02°15'52" W	26.58'
L43	N 38°53'06" E	88.22'
L44	N 22°28'29" E	37.21'

Filed for registration at _____ _____ M.

and registered in the office of Register of Deeds for RANDOLPH County N. C. in Plat book _____ page _____ _____, Register of Deeds.

by: _____

Regi FILED Ann Shaw
Register of Deeds Randolph Co.NC
Recording Fee $21.00
NC Real Estate Ex.Tx. $.00

By: _____

20050715000182040 1/1

20050715000182040 PLAT
Bk:PL98 Pg:81
07/15/2005 12:55:27PM 1/1

I, *ROGER CLARENCE CAGLE*, CERTIFY THAT THIS PLAT WAS DRAWN UNDER MY SUPERVISION FROM AN ACTUAL SURVEY MADE UNDER MY SUPERVISION (DEED DESCRIPTION RECORDED IN BOOK *SEE* PAGE *TITLE* ETC.) (OTHER); THAT THE BOUNDARIES NOT SURVEYED ARE CLEARLY INDICATED AS DRAWN FROM INFORMATION FOUND IN BOOK _____, PAGE _____, THAT THE RATIO OF PRECISION AS CALCULATED IS 1: *5000.0+* THAT THE PLAT WAS PREPARED IN ACCORDANCE WITH G. S. 47-30 AS AMENDED. WITNESS MY ORIGINAL SIGNATURE, LICENSE NUMBER AND SEAL THIS 9 DAY OF JUNE A.D., 2005

Seal or Stamp _____

L - 1480
License Number

NORTH CAROLINA PROFESSIONAL SEAL L-1480 LAND SURVEYOR ROGER CLARENCE CAGLE

FROM THE OFFICE OF:
CAGLE SURVEYS
933 N C HWY 705
SEAGROVE, N. C. 27341
336-873-7668

Review Officer's Certificate
State of North Carolina

County of RANDOLPH

I, Jim M. Wood Review Officer of RANDOLPH County, certify that the map or plat to which this certification is affixed meets all statutory requirements for recording.

Review Officer

Date 7-15-05

RANDOLPH COUNTY, NORTH CAROLINA 1779

RANDOLPH COUNTY, NORTH CAROLINA 1779

Exception to Subdivision ordinance

I hereby certify that the division of property shown and described hereon is exempt from the Randolph County Subdivision Ordinance by definition and/or ordinance.

Planning Director or Authorized Agent

7-15-05
Date

d. THAT THE SURVEY IS OF ANOTHER CATEGORY, SUCH AS THE RECOMBINATION OF EXISTING PARCELS, A COURTORDERED SURVEY, OR OTHER EXCEPTION TO THE DEFINITION OF SUBDIVISION.

0' 100' 200' 300'

LEGEND

EIP EXISTING IRON PIPE
EIR EXISTING IRON ROD
NIR NEW IRON ROD
C/L CENTERLINE
CONC CONCRETE

OWNER:
LENA S. BAKER
6875 PISGAH COVERED BRIDGE ROAD
ASHEBORO N C 27205
336-381-3480

easement survey for:

THE LANDTRUST FOR CENTRAL NORTH CAROLINA

property owners are:

JAMES B. BAKER
and wife:
LENA S. (STRIDER) BAKER

UNION TOWNSHIP
RANDOLPH COUNTY
NORTH CAROLINA
JUNE 9, 2005
1 INCH = 100.00 FT

SEE DEED REFERENCE:
BOOK 1135 PAGE 161

JOB #10,000 B-16