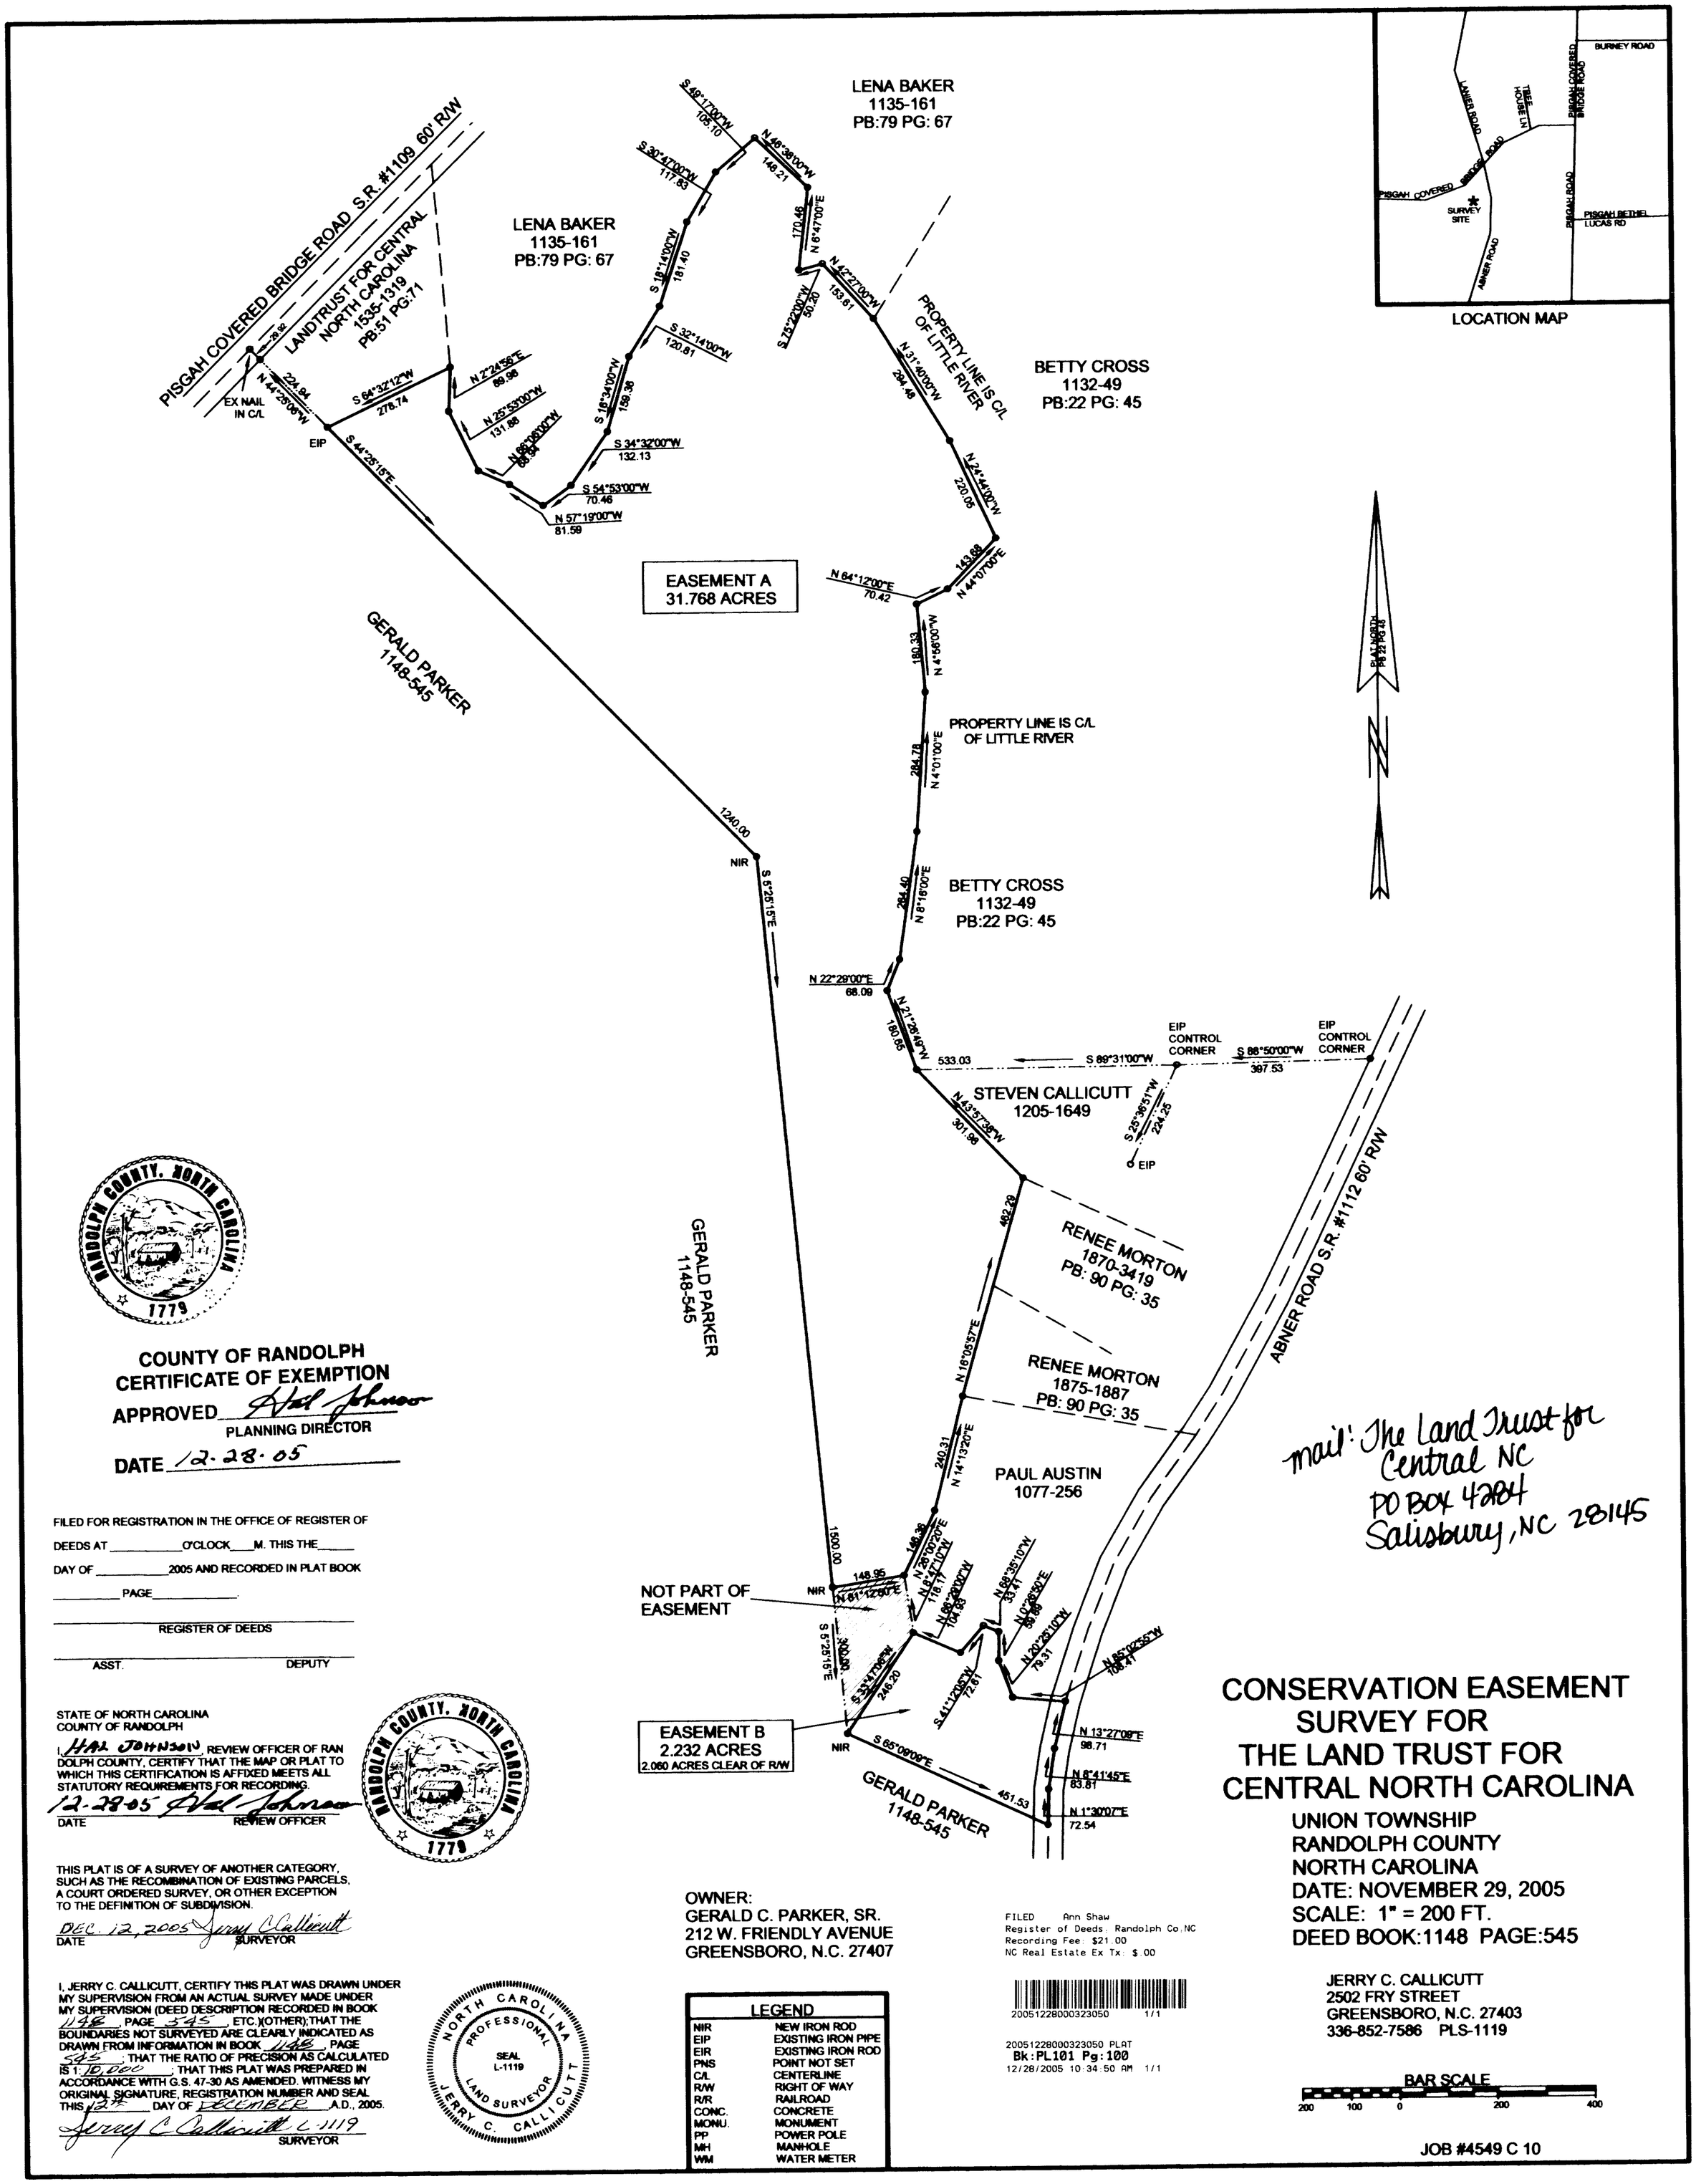

mail: The Land Trust for Central NC
PO Box 4284
Salisbury, NC 28145

COUNTY OF RANDOLPH
CERTIFICATE OF EXEMPTION
APPROVED Hal Johnson
PLANNING DIRECTOR
DATE 12-28-05

FILED FOR REGISTRATION IN THE OFFICE OF REGISTER OF DEEDS AT _____ O'CLOCK ____ M. THIS THE _____ DAY OF _____ 2005 AND RECORDED IN PLAT BOOK _____ PAGE _____.

REGISTER OF DEEDS

ASST. DEPUTY

STATE OF NORTH CAROLINA
COUNTY OF RANDOLPH

I, HAL JOHNSON, REVIEW OFFICER OF RANDOLPH COUNTY, CERTIFY THAT THE MAP OR PLAT TO WHICH THIS CERTIFICATION IS AFFIXED MEETS ALL STATUTORY REQUIREMENTS FOR RECORDING.

12-28-05 Hal Johnson
DATE REVIEW OFFICER

THIS PLAT IS OF A SURVEY OF ANOTHER CATEGORY, SUCH AS THE RECOMBINATION OF EXISTING PARCELS, A COURT ORDERED SURVEY, OR OTHER EXCEPTION TO THE DEFINITION OF SUBDIVISION.

DEC. 12, 2005 Jerry C Callicutt
DATE SURVEYOR

I, JERRY C. CALLICUTT, CERTIFY THIS PLAT WAS DRAWN UNDER MY SUPERVISION FROM AN ACTUAL SURVEY MADE UNDER MY SUPERVISION (DEED DESCRIPTION RECORDED IN BOOK 1148, PAGE 545, ETC.)(OTHER); THAT THE BOUNDARIES NOT SURVEYED ARE CLEARLY INDICATED AS DRAWN FROM INFORMATION IN BOOK 1148, PAGE 545; THAT THE RATIO OF PRECISION AS CALCULATED IS 1:10,000; THAT THIS PLAT WAS PREPARED IN ACCORDANCE WITH G.S. 47-30 AS AMENDED. WITNESS MY ORIGINAL SIGNATURE, REGISTRATION NUMBER AND SEAL THIS 12th DAY OF DECEMBER A.D., 2005.

Jerry C Callicutt L-1119
SURVEYOR

OWNER:
GERALD C. PARKER, SR.
212 W. FRIENDLY AVENUE
GREENSBORO, N.C. 27407

LEGEND	
NIR	NEW IRON ROD
EIP	EXISTING IRON PIPE
EIR	EXISTING IRON ROD
PNS	POINT NOT SET
C/L	CENTERLINE
R/W	RIGHT OF WAY
R/R	RAILROAD
CONC.	CONCRETE
MONU.	MONUMENT
PP	POWER POLE
MH	MANHOLE
WM	WATER METER

FILED Ann Shaw
Register of Deeds, Randolph Co, NC
Recording Fee: $21.00
NC Real Estate Ex Tx: $.00

20051228000323050 1/1

20051228000323050 PLAT
Bk:PL101 Pg:100
12/28/2005 10:34:50 AM 1/1

CONSERVATION EASEMENT SURVEY FOR THE LAND TRUST FOR CENTRAL NORTH CAROLINA

UNION TOWNSHIP
RANDOLPH COUNTY
NORTH CAROLINA
DATE: NOVEMBER 29, 2005
SCALE: 1" = 200 FT.
DEED BOOK:1148 PAGE:545

JERRY C. CALLICUTT
2502 FRY STREET
GREENSBORO, N.C. 27403
336-852-7586 PLS-1119

BAR SCALE
200 100 0 200 400

JOB #4549 C 10