NORTH ARROW BASED ON THE PLAT ENTITLED "THE WATERS OF CAMP CREEK" AS RECORDED IN CARD FILE C, PAGE 626, POLK COUNTY REGISTRY.

NOTE:
LOTS 1 & 2 ARE UNRESTRICTED BY THE CONSERVATION EASEMENT. THE RESTRICTIONS OF "THE WATERS OF CAMP CREEK" SUBDIVISION DO APPLY.

NOTE:
THE PURPOSE OF THIS SURVEY IS TO IDENTIFY THE CONSERVATION EASEMENT ONLY. NO TRANSFER OF PROPERTY IS TAKING PLACE.

NOTE:
THIS SURVEY REPRESENTS AN EXISTING TAX LOT PARCEL AND DOES NOT CREATE A NEW STREET OR CHANGE ANY EXISTING STREET.

STATE OF NORTH CAROLINA

POLK COUNTY
OFFICE OF REGISTER OF DEEDS
FILED FOR RECORD THIS THE 2nd DAY OF June, 20 06 AT 4:33 O'CLOCK P M
AND DULY REGISTERED IN SAID OFFICE
CARD FILE E PAGE 1393
Sheila W Whitmire
REGISTER OF DEEDS By: Sheila S Fordasst

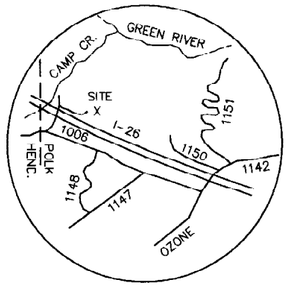

VICINITY MAP

NOTE:
BEING ALL OF LOT #11, THE WATERS OF CAMP CREEK, AS RECORDED IN CARD FILE C, PAGE 626, POLK COUNTY REGISTRY.

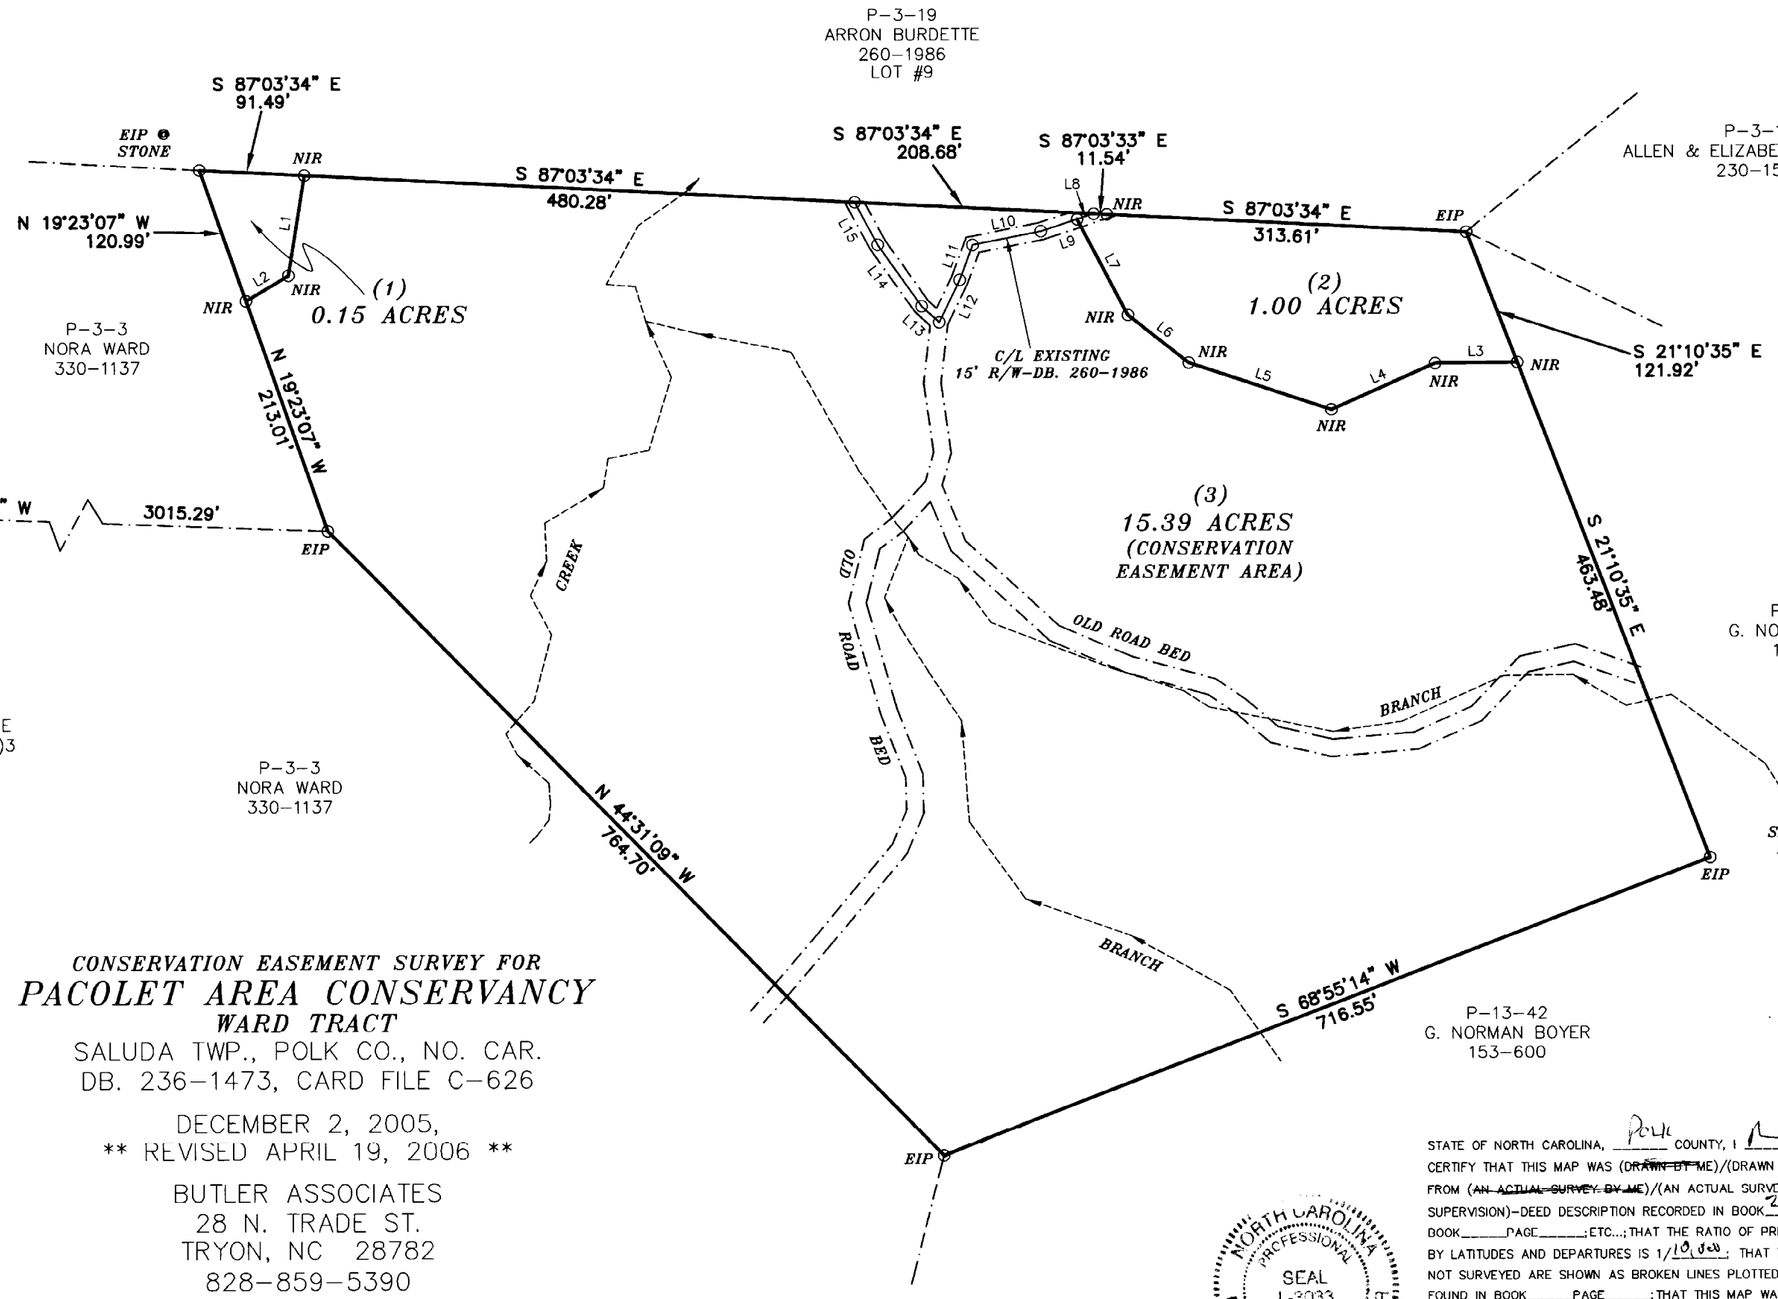

LINE	BEARING	DISTANCE
L1	S 09°12'18" W	88.41'
L2	S 59°07'42" W	43.19'
L3	S 89°28'21" W	71.65'
L4	S 66°17'37" W	98.83'
L5	N 71°48'03" W	130.75'
L6	N 51°43'55" W	67.38'
L7	N 27°47'23" W	94.39'
L8	N 72°03'19" E	15.22'
L9	S 72°03'19" W	33.43'
L10	S 78°50'08" W	60.64'
L11	S 20°27'05" W	32.35'
L12	S 25°56'59" W	41.12'
L13	N 47°32'54" W	20.84'
L14	N 35°20'50" W	65.74'
L15	N 28°16'46" W	42.05'

NOTE:
APRIL 19, 2006 REVISION WAS DONE TO ADJUST ACREAGE OF TRACT (2)3 TO 1.00 AC AND TRACT (3) TO 15.39 AC.

State of North Carolina
County of Polk

I, Cathy Ruth, Review Officer of Polk County, certify that the map or plat to which this certification is affixed meets all statutory requirements for recording.

Cathy Ruth 6/2/06
Review Officer Date

LEGEND:
EIP – EXISTING IRON PIPE
NIR – NEW IRON ROD

CONSERVATION EASEMENT SURVEY FOR
PACOLET AREA CONSERVANCY
WARD TRACT
SALUDA TWP., POLK CO., NO. CAR.
DB. 236-1473, CARD FILE C-626

DECEMBER 2, 2005,
** REVISED APRIL 19, 2006 **

BUTLER ASSOCIATES
28 N. TRADE ST.
TRYON, NC 28782
828-859-5390

NOTE:
THIS PROPERTY IS NOT LOCATED IN A SPECIAL FLOOD HAZARD AS DETERMINED BY THE DEPARTMENT OF HOUSING AND URBAN DEVELOPMENT.

STATE OF NORTH CAROLINA, Polk COUNTY, I R. Butler CERTIFY THAT THIS MAP WAS (~~DRAWN BY ME~~)/(DRAWN UNDER MY SUPERVISION) FROM (~~AN ACTUAL SURVEY BY ME~~)/(AN ACTUAL SURVEY MADE UNDER MY SUPERVISION)-DEED DESCRIPTION RECORDED IN BOOK 236 PAGE 1473 BOOK_____PAGE_____;ETC...; THAT THE RATIO OF PRECISION AS CALCULATED BY LATITUDES AND DEPARTURES IS 1/10,000; THAT THE BOUNDARIES NOT SURVEYED ARE SHOWN AS BROKEN LINES PLOTTED FROM INFORMATION FOUND IN BOOK_____PAGE_____;THAT THIS MAP WAS PREPARED IN ACCORDANCE WITH G.S.47-30 AS AMENDED. WITNESS MY HAND AND SEAL THIS 1st DAY OF June, 2006

NORTH CAROLINA PROFESSIONAL SEAL L-3033 LAND SURVEYOR ROBERT BARRY BUTLER

SURVEYOR REG. NO. L-3033

0' 100' 200' 300'

ERROR OF CLOSURE: 1:10,000
D-135-32

TAX PARCEL: P-3-20

10632B