AB1136A

36"

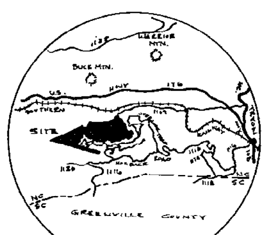

VICINITY MAP

℄ CURVE DATA				
CURVE	DELTA	RADIUS	CHORD	BEARING
C-1	114° 35' 50"	110.93	186.70	N63°47'51" E
C-2	123° 05' 51"	50.00	87.91	N 10°23'33" E
C-3	20° 15' 23"	509.00	179.02	S65°04'45" W

STATE OF NORTH CAROLINA POLK County.
I, Sam T. Marlowe certify that this map was drawn under my supervision from an actual survey made under my supervision; deed description recorded in Book 171 Page 1896. That the ratio of precision as calculated by altitudes and departures is 1/35,207; that this map was prepared in accordance with G.S. 47-30 as amended. Witness my hand and seal this 4 day of MAY 1987.

Sam T. Marlowe
Reg. Land Surveyor L-1329

I, a Notary Public of the County and State aforesaid, certify that SAM T. MARLOWE, a Registered Land Surveyor, personally appeared before me this day and acknowledged the execution of the foregoing instrument. Witness my hand and official stamp or seal, this 4 day of MAY 1987.

Notary Public

My commission expires: 1-31-89

JEAN S. MARLOWE NOTARY PUBLIC POLK COUNTY, N.C.

NORTH CAROLINA, POLK COUNTY
The foregoing certificate of Jean S. Marlowe Notary Public/Notaries Public is/are certified to be correct. This instrument was filed for registration on the 4th day of May 1987, at 3 o'clock P.M., and recorded in this office in Slide A378 Page 763

Doris M. Scoggins
Register of Deeds

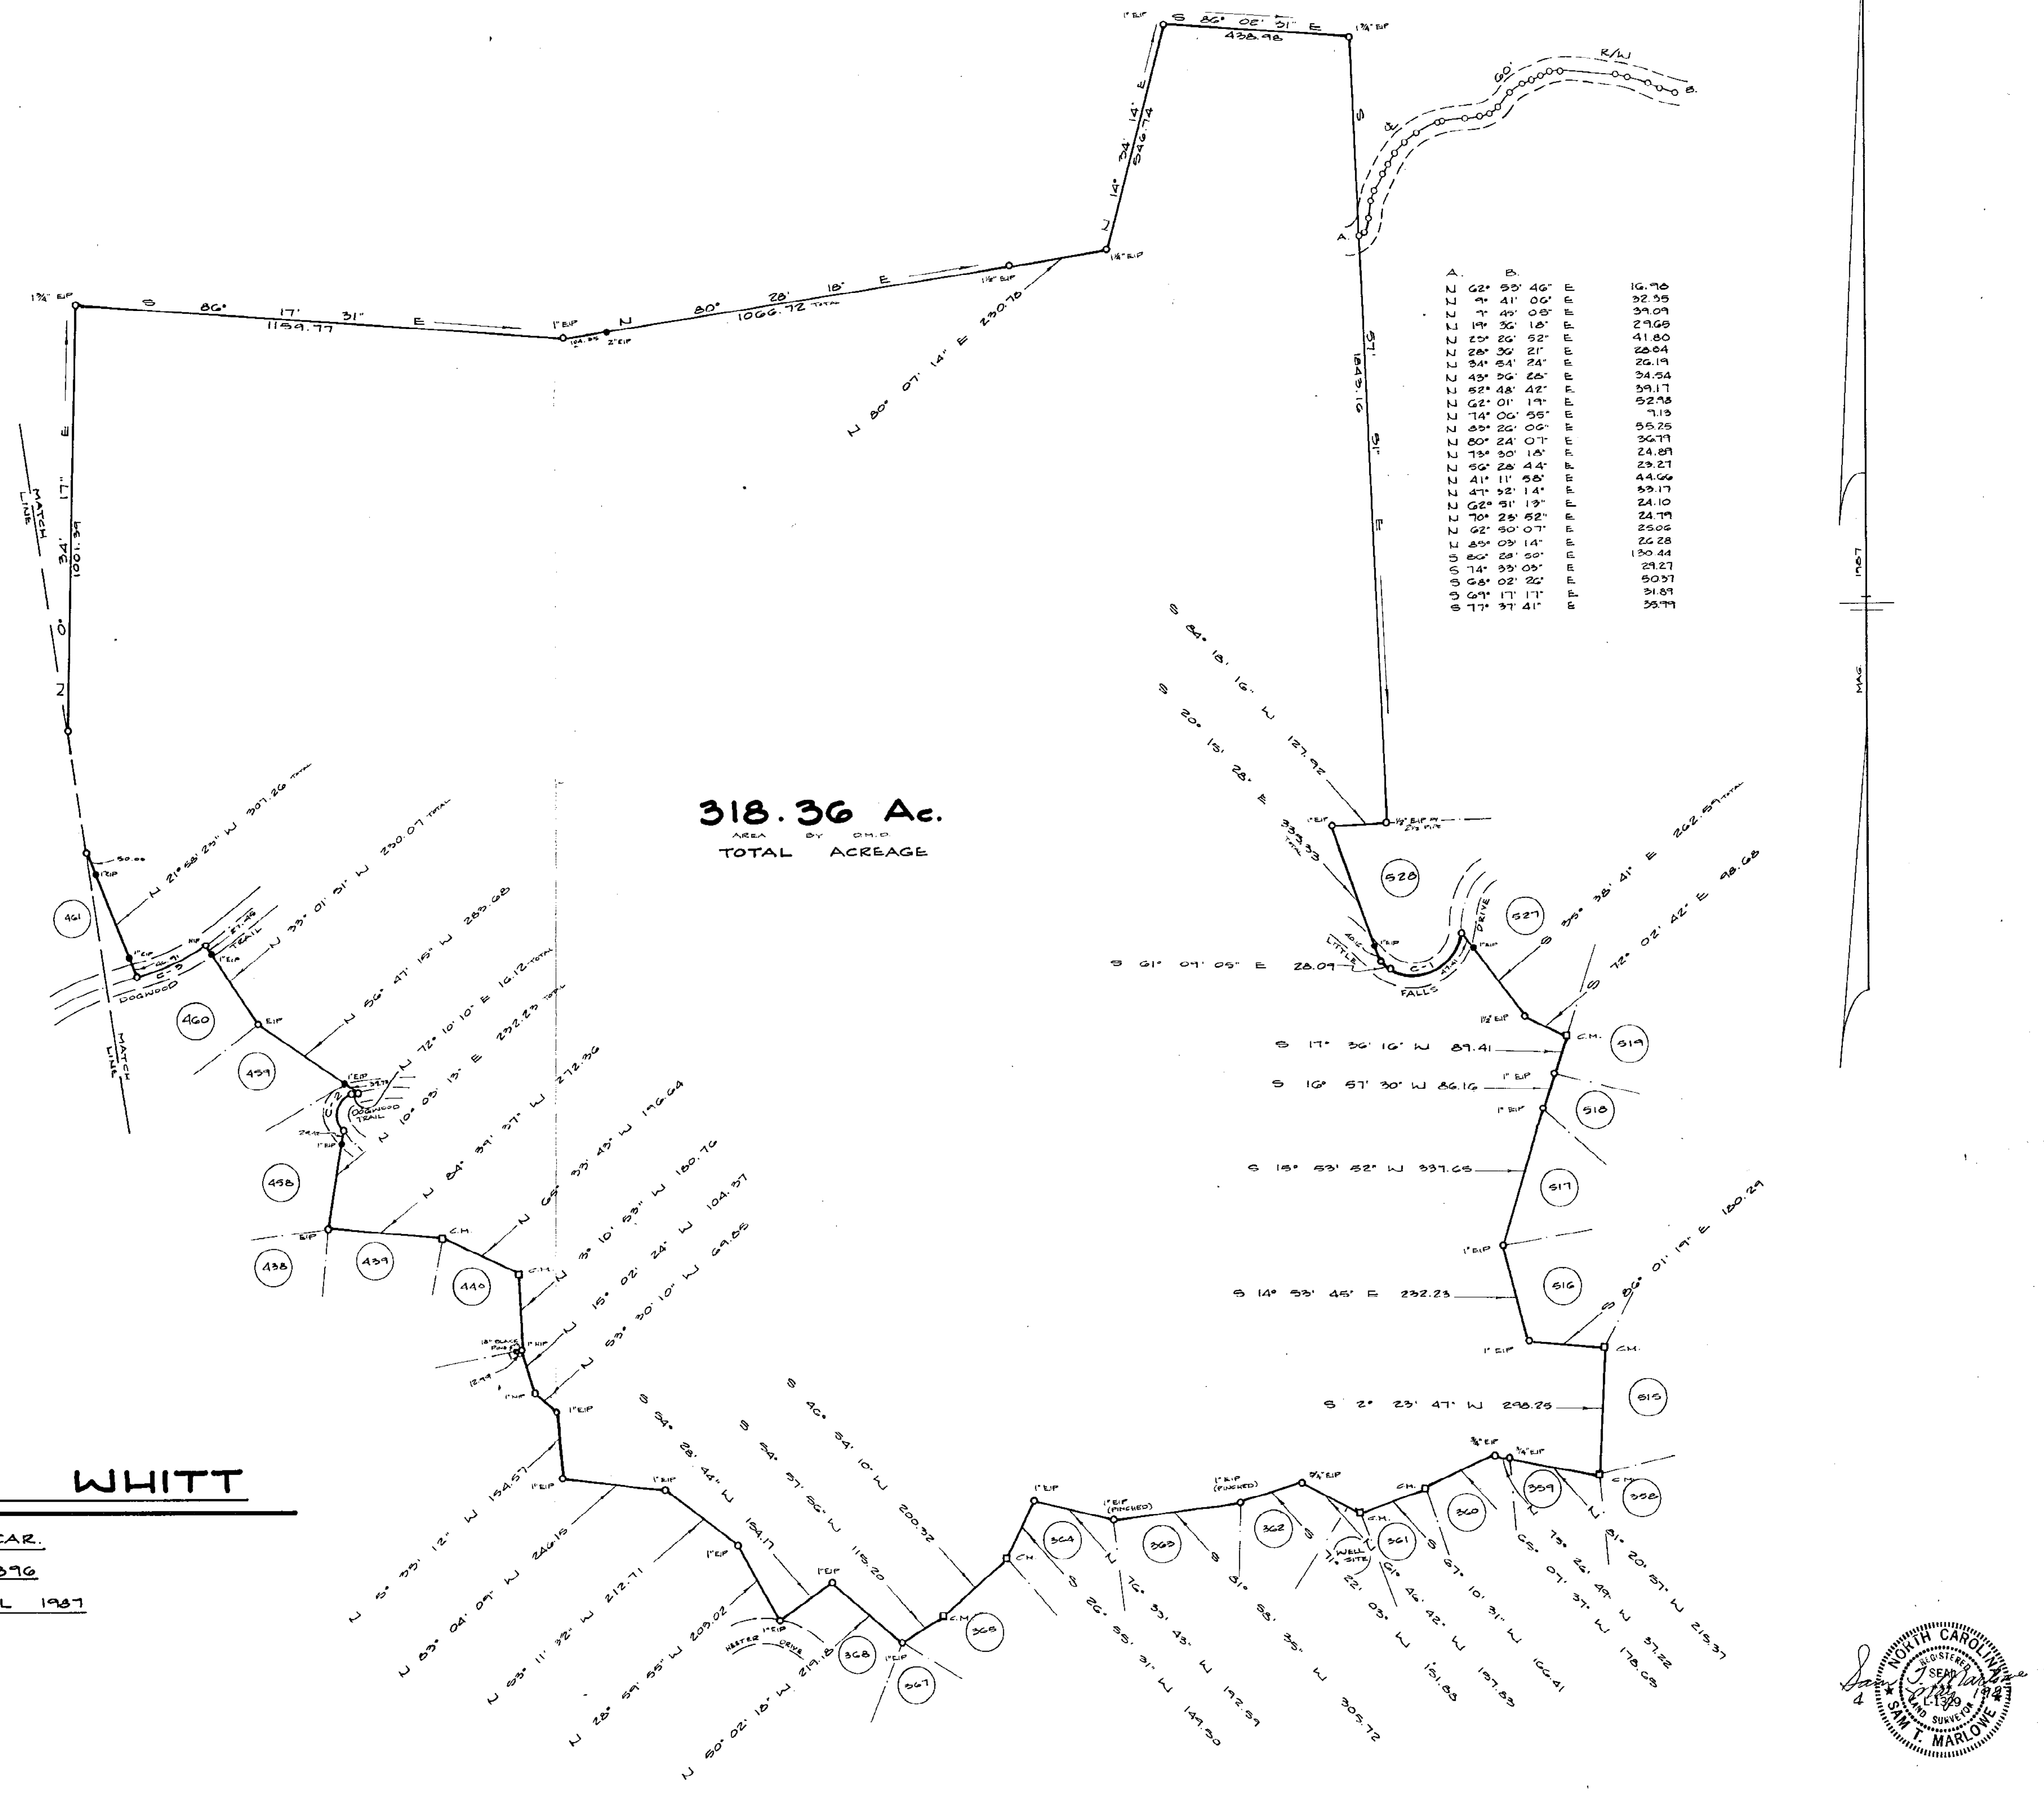

A. B.		
N 62° 53' 46"	E	16.98
N 9° 41' 06"	E	32.35
N 9° 45' 05"	E	39.09
N 19° 36' 18"	E	29.65
N 25° 26' 52"	E	41.80
N 28° 36' 21"	E	28.04
N 34° 54' 24"	E	26.19
N 43° 56' 28"	E	34.54
N 52° 48' 42"	E	39.17
N 62° 01' 19"	E	52.98
N 74° 06' 55"	E	9.13
N 83° 26' 06"	E	55.25
N 80° 24' 07"	E	36.79
N 73° 30' 18"	E	24.89
N 56° 28' 44"	E	23.27
N 41° 11' 58"	E	44.66
N 47° 32' 14"	E	33.17
N 62° 51' 13"	E	24.10
N 70° 23' 52"	E	24.79
N 62° 50' 07"	E	25.06
N 85° 03' 14"	E	26.28
S 86° 28' 50"	E	130.44
S 74° 33' 03"	E	29.27
S 68° 02' 26"	E	50.37
S 69° 17' 17"	E	31.89
S 77° 37' 41"	E	35.99

VIRLIN & PATRICIA N. WHITT

TRYON TWP., POLK COUNTY, NO. CAR.

LEGAL REFERENCE: D.B. 171 Pg. 1896

SCALE 1" = 200' 0 100 200 400 600 23 APRIL 1987

SAM T. MARLOWE & ASSOCIATES

REG. LAND SURVEYOR L-1329

COLUMBUS, NO. CAR.

SHEET 1 OF 2

NORTH CAROLINA REGISTERED SEAL L-1329 LAND SURVEYOR SAM T. MARLOWE
Sam T. Marlowe 4 May 1987

RATIO OF PRECISION 1:35,207

P 25-260

180-1

2069 A

AB1135A

36"

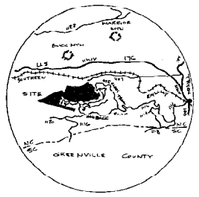

VICINITY MAP

℄ CURVE DATA				
CURVE	DELTA	RADIUS	CHORD	BEARING
C-4	56° 20' 07"	125.00	118.01	N 74° 11' 14" W
C-5	44° 57' 55"	171.56	130.29	N 68° 14' 49" W
C-6	10° 11' 22"	244.49	43.42	N 61° 23' 56" W
C-7	36° 20' 38"	81.98	51.10	N 44° 21' 21" W

STATE OF NORTH CAROLINA _____ County.
I, Sam T. Marlowe certify that this map was drawn under my supervision from an actual survey made under my supervision; deed description recorded in Book _____ Page _____. That the ratio of precision as calculated by coordinate and departure is 1/_____; that this map was prepared in accordance with G.S. 47-30 as amended. Witness my hand and seal this _____ day of _____ 19_____

_____
Sam T. Marlowe
Reg. Land Surveyor L-1322

I, a Notary Public of the County and State aforesaid, certify that _____, a Registered Land Surveyor, personally appeared before me this day and acknowledged the execution of the foregoing instrument. Witness my hand and official stamp or seal, this _____ day of _____ 19_____

Jean S. Marlowe
Notary Public

My commission expires 1-31-89

JEAN S. MARLOWE NOTARY PUBLIC POLK COUNTY, N.C.

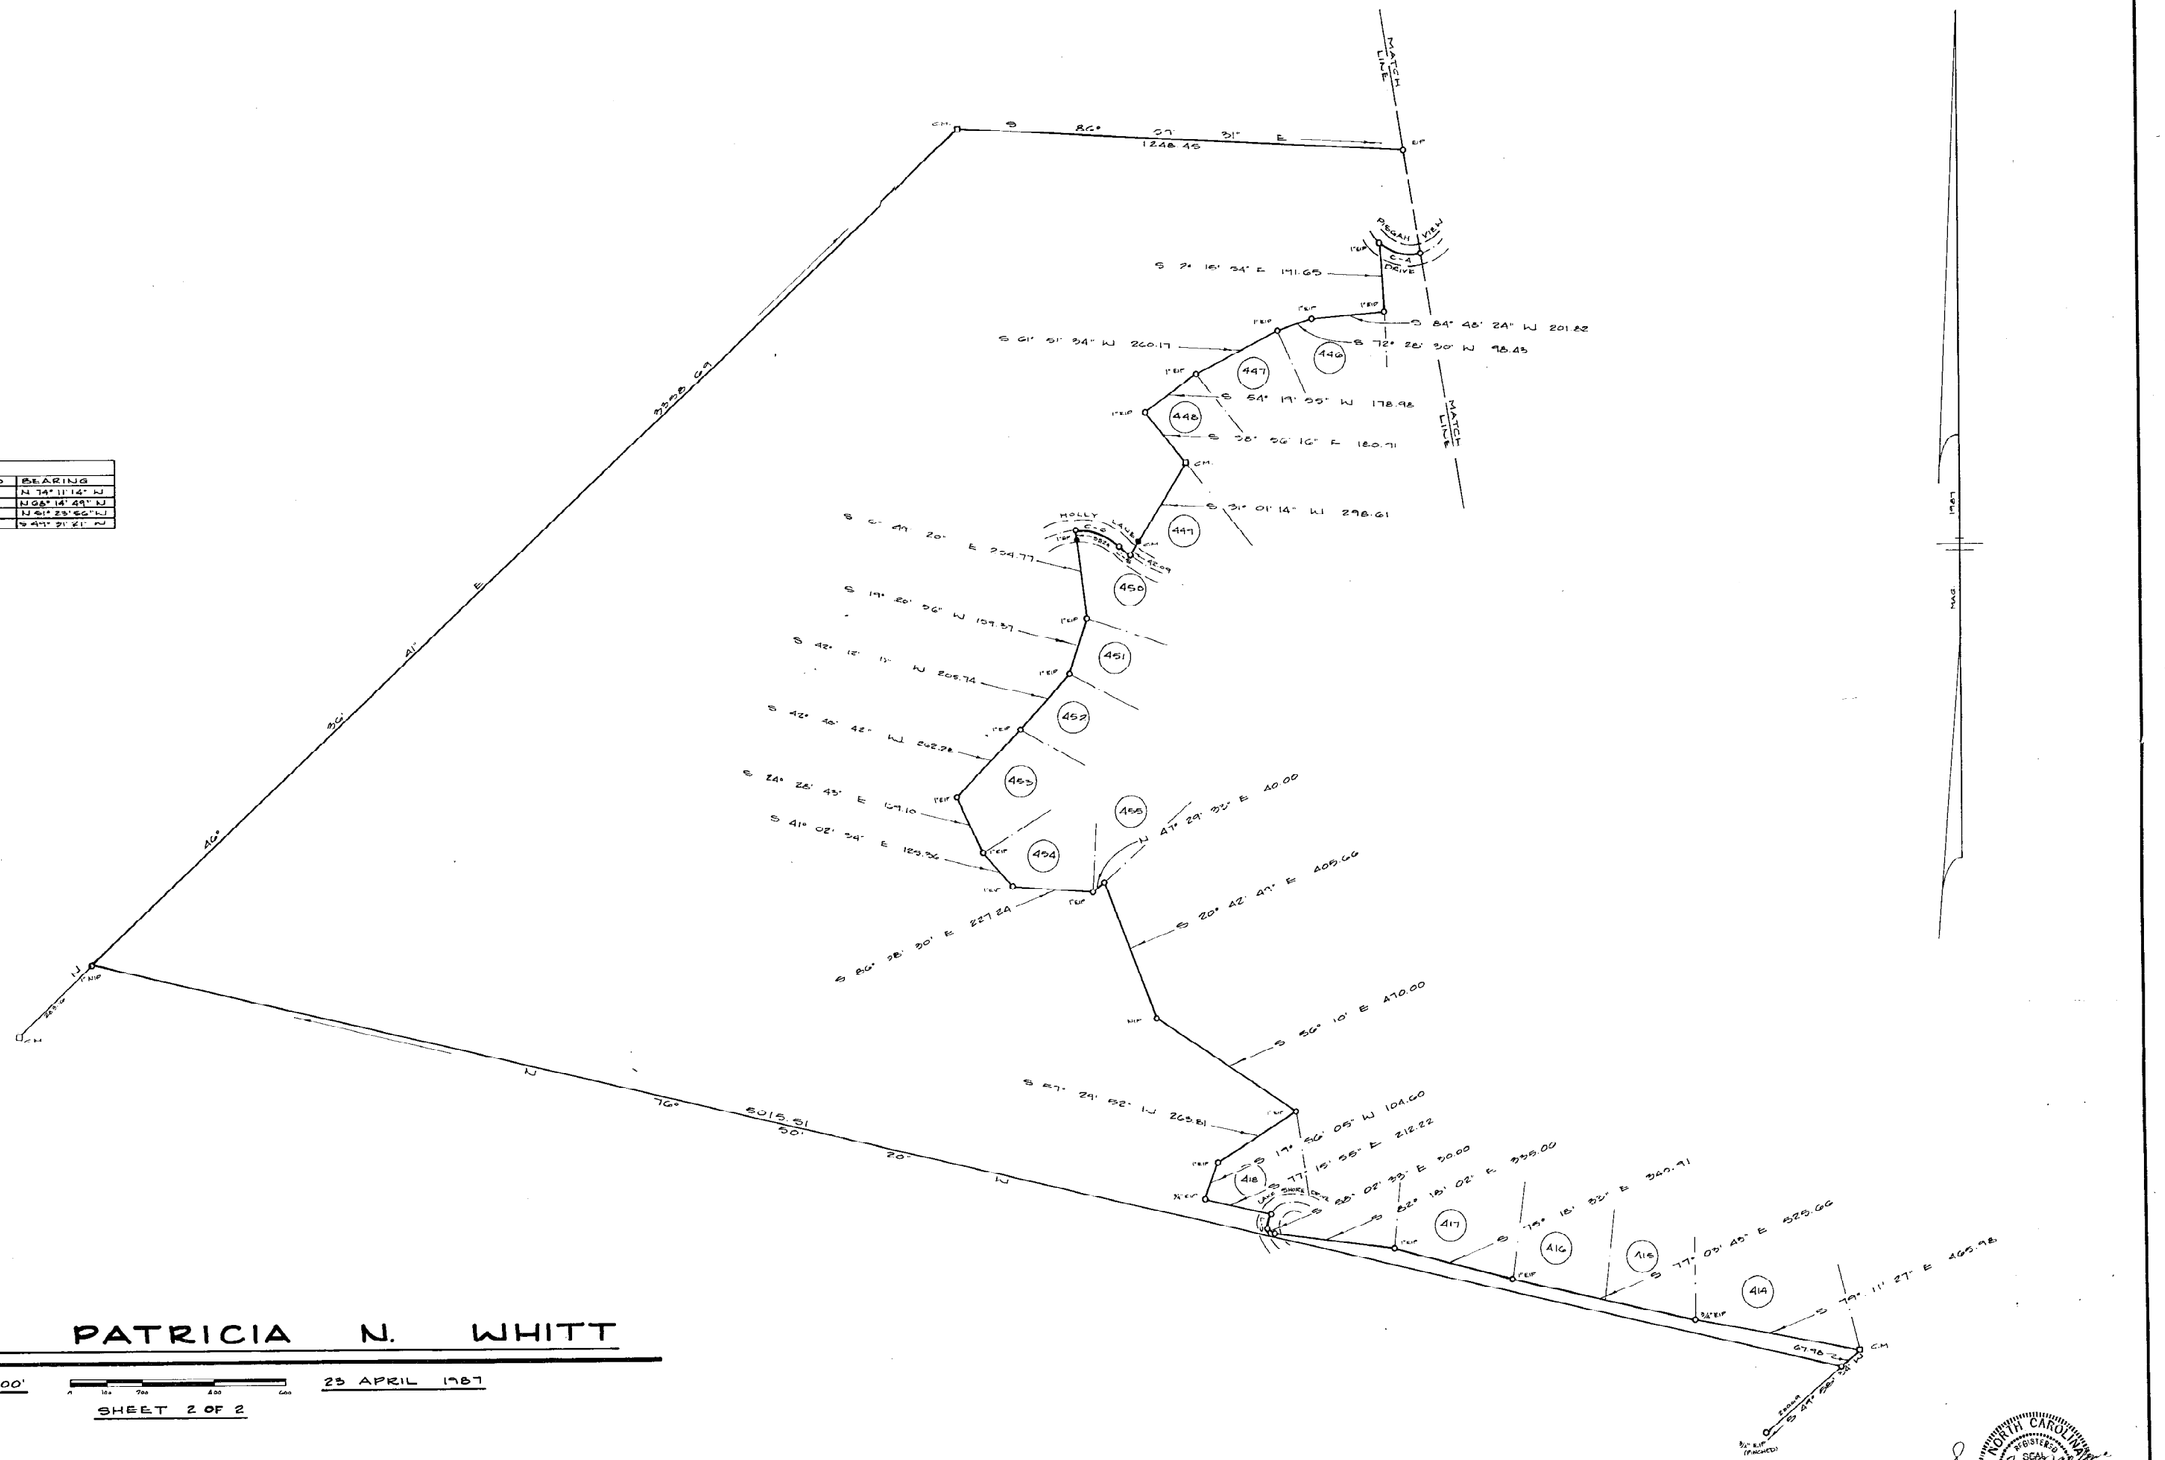

VIRLIN & PATRICIA N. WHITT

SCALE 1" = 200'

0 100 200 400 600

23 APRIL 1987

SHEET 2 OF 2

Sam T. Marlowe
NORTH CAROLINA REGISTERED LAND SURVEYOR L-1322 SAM T. MARLOWE

RATIO OF PRECISION: 1:35,807

2069 A

180-1