State of North Carolina: POLK County I, ROBERT BARRY BUTLER certify that this map was (drawn by me) * (drawn under my supervision) * from (an actual survey by me) * (an actual survey made under my supervision) * (deed description recorded in Book 183, Page 1095; Book —, Page —; etc.)* (other)*; that the ratio of precision as calculated by latitudes and departures is 1/ 10,000; (that the boundaries not surveyed are shown as broken lines plotted from information found in Book —, Page —)*; that this map was prepared in accordance with G. S. 47-30 as amended. Witness my hand and seal this 30th day of June, 1989.

Surveyor — Reg. No. L-3033

NORTH CAROLINA REGISTERED SEAL L-3033 LAND SURVEYOR ROBERT BARRY BUTLER

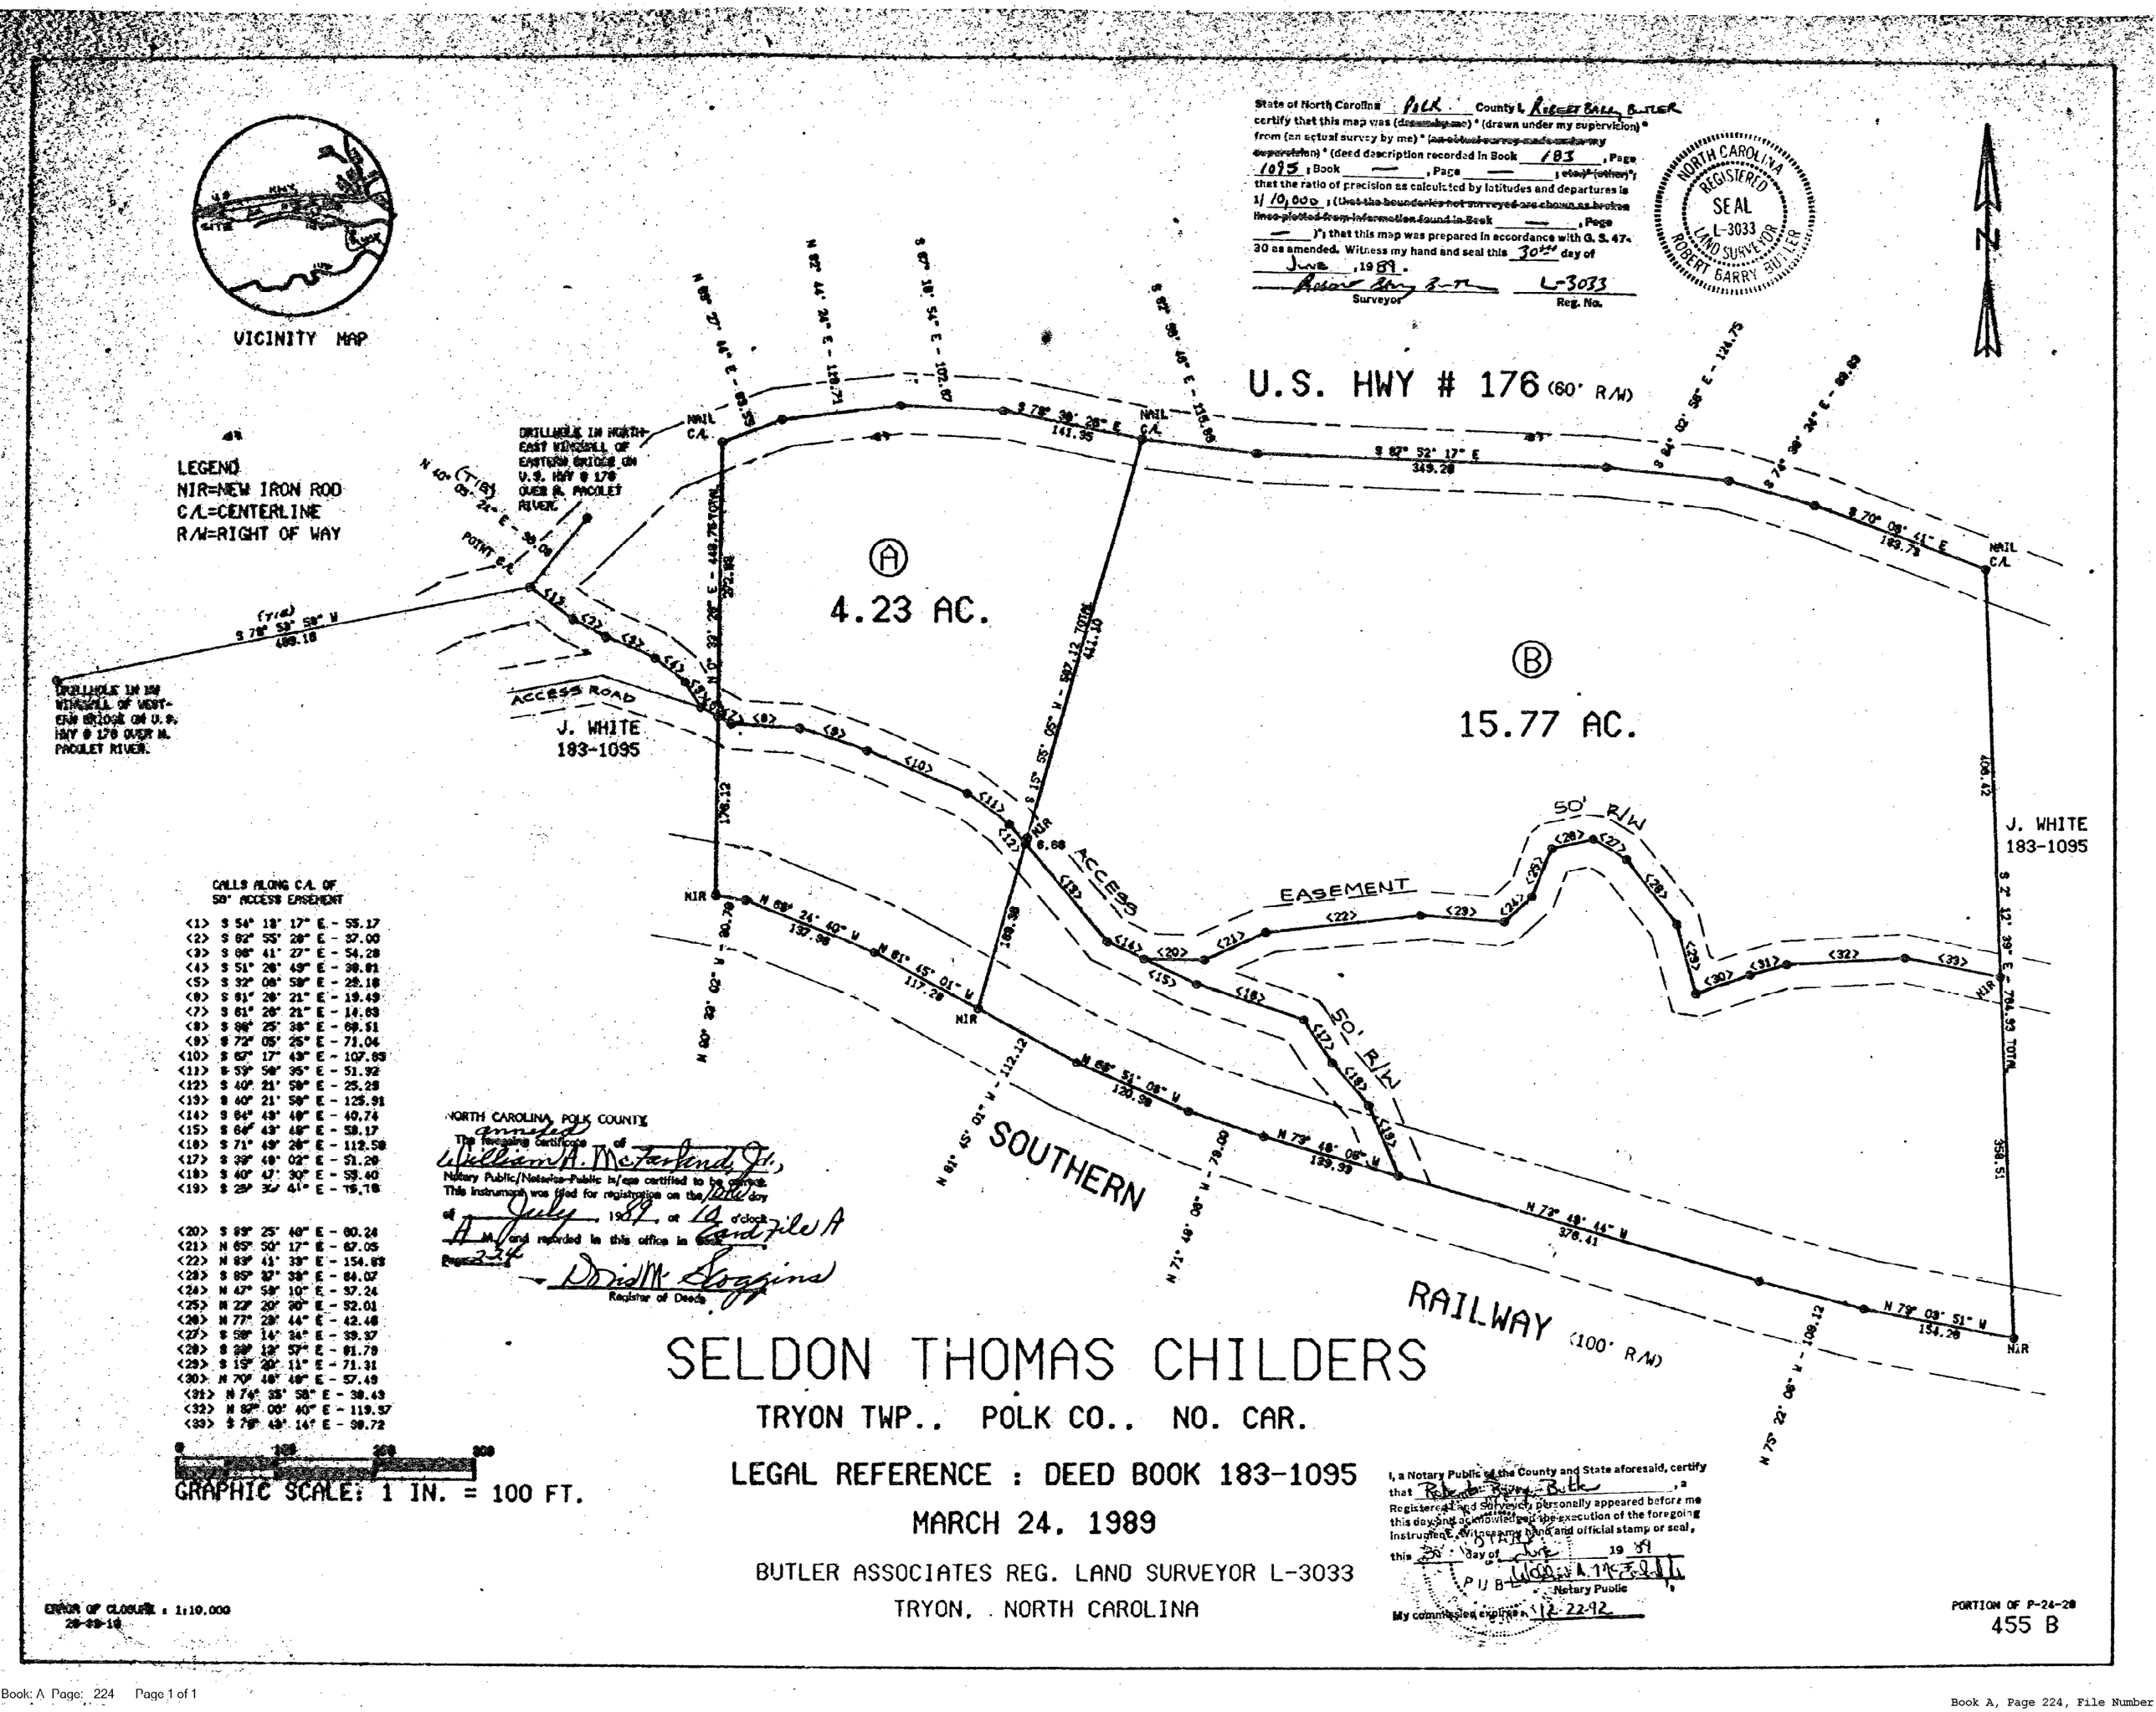

NORTH CAROLINA, POLK COUNTY
The foregoing certificate of William A. McFarland, Jr., Notary Public/Notaries-Public is/are certified to be correct. This instrument was filed for registration on the 11th day of July, 1989, at 10 o'clock A.M. and recorded in this office in Book A File, Page 224.
David M. Goggins, Register of Deeds

SELDON THOMAS CHILDERS

TRYON TWP.. POLK CO.. NO. CAR.

LEGAL REFERENCE : DEED BOOK 183-1095

MARCH 24. 1989

BUTLER ASSOCIATES REG. LAND SURVEYOR L-3033
TRYON, NORTH CAROLINA

I, a Notary Public of the County and State aforesaid, certify that Robert Barry Butler, a Registered Land Surveyor, personally appeared before me this day and acknowledged the execution of the foregoing instrument. Witness my hand and official stamp or seal, this 30th day of June, 1989.
Notary Public
My commission expires 12-22-92

ERROR OF CLOSURE : 1:10,000
20-49-18

PORTION OF P-24-28
455 B