STATE OF NORTH CAROLINA
COUNTY OF GRANVILLE

I, Leslie H. Smith, Review Officer of Granville County, certify that this map or plat to which this certification is affixed meets all statutory requirements for recording.

Leslie H. Smith 6-24-05
REVIEW OFFICER DATE

FILED FOR REGISTRATION

DATE
KATHRYN C. AVERETT
GRANVILLE COUNTY
REGISTER OF DEEDS

BY: ASST / DEPUTY

TIME:

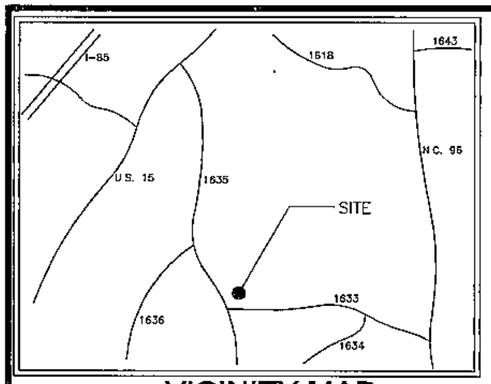

VICINITY MAP
NOT TO SCALE

REFERENCES:

PIN 1818-00-28-8537, 1818-00-47-1983
DB's 881-900 and 1000-397
P.B. 26-107

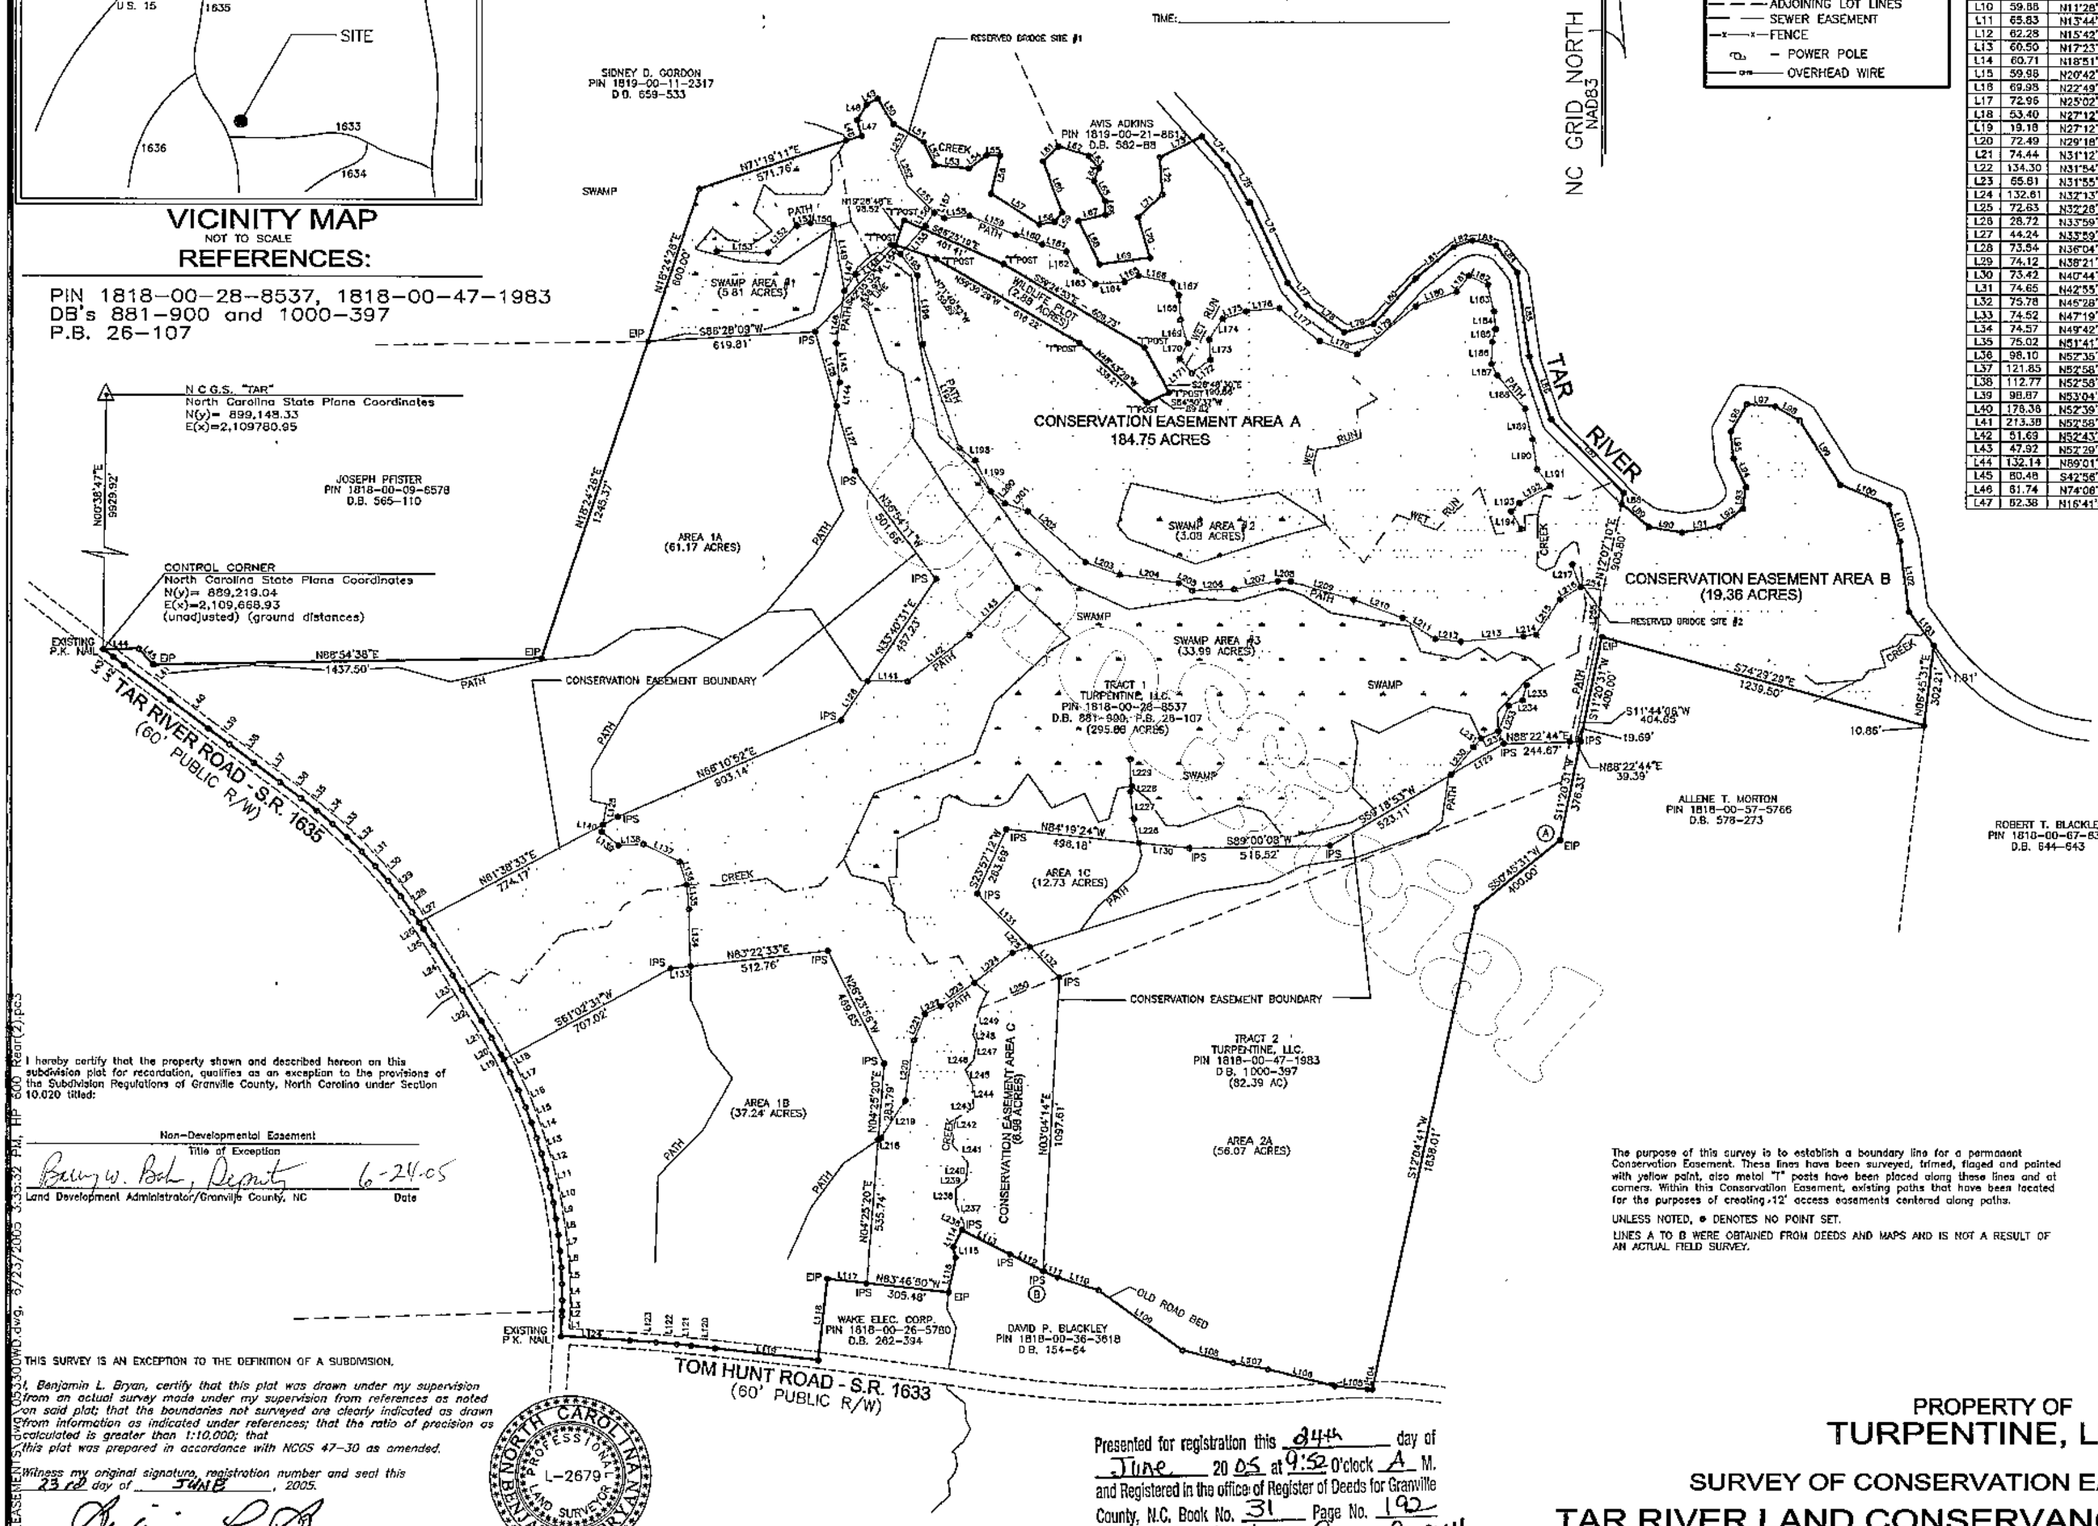

LINE	LENGTH	BEARING	LINE	LENGTH	BEARING	LINE	LENGTH	BEARING
L1	73.86	N02°59'50"E	L48	67.15	N31°20'39"E	L152	146.20	S46°31'19"W
L2	22.10	N01°08'05"E	L49	46.00	N61°58'36"E	L153	191.06	N88°37'05"W
L3	39.18	N01°08'05"E	L50	112.23	S32°44'44"E	L154	49.55	S46°31'38"E
L4	80.72	N00°46'21"W	L51	128.16	S59°11'49"E	L155	139.91	N41°28'28"E
L5	60.79	N02°35'59"W	L52	96.56	S25°29'03"E	L156	58.61	N33°38'30"E
L6	81.55	N04°33'37"W	L53	125.48	S84°16'44"E	L157	43.49	S61°35'01"E
L7	61.26	N08°15'44"W	L54	82.66	N52°50'51"E	L158	92.84	N84°09'31"E
L8	60.95	N07°50'14"W	L55	50.68	S86°53'34"E	L159	186.48	S67°13'21"E
L9	60.43	N09°35'34"W	L56	148.07	S13°10'36"W	L160	103.36	S71°13'25"E
L10	59.88	N11°28'28"W	L57	213.02	S57°30'47"E	L161	93.76	S73°40'48"E
L11	65.83	N13°44'16"W	L58	58.43	N81°12'28"E	L162	80.19	S26°46'19"E
L12	62.28	N15°42'28"W	L59	44.06	N37°16'43"E	L163	86.88	S55°17'28"E
L13	60.50	N17°23'06"W	L60	204.68	N20°07'19"W	L164	108.24	N85°11'04"E
L14	60.71	N18°51'39"W	L61	78.64	N45°03'16"E	L165	56.71	N65°41'52"E
L15	59.98	N20°42'25"W	L62	118.32	S72°50'12"E	L166	128.04	S79°10'03"E
L16	69.98	N22°49'23"W	L63	59.47	S39°12'53"E	L167	53.37	S27°09'35"E
L17	72.96	N25°02'36"W	L64	51.37	S20°10'35"W	L168	91.11	S04°18'01"E
L18	53.40	N27°12'47"W	L65	84.79	S29°26'37"E	L169	92.39	S16°33'06"E
L19	19.18	N27°12'47"W	L66	52.02	S00°57'18"E	L170	65.43	S26°21'09"W
L20	72.49	N29°18'52"W	L67	102.35	S76°39'30"W	L171	69.62	S39°39'59"E
L21	74.44	N31°12'58"W	L68	179.67	S26°19'22"E	L172	87.31	N53°48'38"E
L22	134.30	N31°54'14"W	L69	188.34	N82°24'00"E	L173	76.65	N04°30'26"W
L23	65.81	N31°55'41"W	L70	157.35	N16°34'44"W	L174	91.72	N33°00'05"E
L24	132.61	N32°13'24"W	L71	125.08	N46°24'51"E	L175	89.37	N72°12'32"E
L25	72.63	N32°28'43"W	L72	138.45	N04°08'33"W	L176	121.04	N84°53'28"E
L26	28.72	N33°59'00"W	L73	173.39	N63°19'31"E	L177	192.24	S50°38'34"E
L27	44.24	N33°59'00"W	L74	142.01	S41°56'24"E	L178	148.53	S70°30'03"E
L28	73.84	N36°04'12"W	L75	161.75	S29°54'13"E	L179	281.45	N50°28'45"E
L29	74.12	N38°21'53"W	L76	331.29	S24°57'53"E	L180	161.98	N70°34'54"E
L30	73.42	N40°44'09"W	L77	107.46	S41°04'58"E	L181	74.12	N37°14'30"E
L31	74.65	N42°55'22"W	L78	173.62	S63°58'03"E	L182	77.42	S85°08'06"E
L32	75.78	N45°28'15"W	L79	113.50	N74°15'22"E	L183	101.12	S13°07'57"E
L33	74.52	N47°19'13"W	L80	230.45	N42°28'52"E	L184	68.18	S06°06'36"E
L34	74.57	N49°42'24"W	L81	182.02	N50°21'32"E	L185	50.72	S15°20'05"W
L35	75.02	N51°41'48"W	L82	74.49	N70°39'27"E	L186	82.58	S01°19'47"W
L36	98.10	N57°35'36"W	L83	88.93	S77°27'10"E	L187	47.20	S25°41'35"E
L37	121.85	N52°58'40"W	L84	127.43	S38°01'53"E	L188	162.29	S39°36'01"E
L38	112.77	N52°58'00"W	L85	316.63	S08°24'53"E	L189	118.41	S13°25'44"E
L39	98.87	N53°04'33"W	L86	247.23	S16°36'08"E	L190	111.24	S09°04'10"E
L40	178.36	N52°39'53"W	L87	388.03	S44°38'28"E	L191	78.87	S36°41'00"E
L41	213.38	N52°58'14"W	L88	41.85	S12°07'10"W	L192	127.25	S60°58'59"W
L42	51.69	N52°43'48"W	L89	132.14	S50°12'46"E	L193	45.64	S44°22'58"W
L43	47.92	N52°29'17"W	L90	124.19	S80°35'34"E	L194	73.88	S31°30'25"E
L44	132.14	N89°01'09"E	L91	139.36	N80°40'32"E	L195	101.76	S37°31'02"E
L45	80.48	S42°56'51"E	L92	109.24	N53°30'26"E	L196	255.64	S04°28'01"E
L46	61.74	N74°06'02"E	L93	82.65	N07°39'34"E	L197	412.90	S19°36'20"E
L47	82.38	N16°41'55"W	L94	114.17	N23°41'03"W	L198	75.02	S51°48'37"E
			L95	101.36	N05°39'33"W	L199	127.72	S26°51'19"E
			L96	118.66	N29°58'55"E	L200	88.52	S49°40'31"E
			L97	104.74	S85°32'57"E	L201	89.50	S70°38'51"E
			L98	104.60	S59°51'58"E	L202	162.53	S48°38'20"E
			L99	283.69	S32°07'04"E	L203	134.78	S70°08'06"E
			L100	196.66	S67°48'13"E	L204	220.74	S82°14'58"E
			L101	142.38	S16°25'17"E	L205	58.16	S61°34'40"E
			L102	262.76	S07°32'38"E	L206	155.51	N87°57'24"E
			L103	154.23	N36°22'01"W	L207	160.46	N79°33'32"E
			L104	7.00	S89°15'30"W	L208	46.65	S87°20'44"E
			L105	131.97	N84°54'35"W	L209	242.55	S74°01'58"E
			L106	256.50	N75°51'01"W	L210	194.26	S69°32'28"E
			L107	126.30	N78°09'01"W	L211	144.29	S57°28'48"E
			L108	193.30	N76°39'01"W	L212	95.42	S84°12'17"E
			L109	394.10	N54°16'01"W	L213	232.39	N85°04'35"E
			L110	180.50	N72°42'01"W	L214	47.89	N82°22'48"E
			L111	58.55	N87°03'01"W	L215	157.33	N34°09'11"E
			L112	138.67	N62°46'07"W	L216	87.51	N58°46'19"E
			L113	199.36	N63°28'43"W	L217	90.04	N20°04'59"W
			L114	70.50	S27°00'08"W	L218	12.76	N56°06'04"E
			L115	40.28	S13°47'49"E	L219	165.01	N32°50'54"E
			L116	133.53	S11°37'54"W	L220	227.08	N08°01'51"E
			L117	146.30	N83°46'50"W	L221	107.78	N22°40'43"E
			L118	305.69	S06°14'39"W	L222	64.98	N64°07'34"E
			L119	365.28	N83°47'57"W	L223	153.83	N54°45'22"E
			L120	88.87	N84°07'28"W	L224	178.96	N51°15'19"E
			L121	53.59	N84°18'40"W	L225	68.64	N71°49'23"E
			L122	78.18	N84°53'28"W	L226	92.52	N17°14'43"W
			L123	98.55	N86°05'18"W	L227	103.60	N06°51'36"W
			L124	255.83	N86°27'03"W	L228	20.81	S11°56'11"W
			L125	62.46	N61°38'33"E	L229	99.62	N02°49'38"W
			L126	177.52	N33°40'31"E	L230	131.40	N39°01'59"E
			L127	251.71	N15°59'15"W	L231	42.31	N40°42'53"E
			L128	287.28	N15°59'15"W	L232	70.60	N86°13'31"E
			L129	228.48	N59°18'53"E	L233	103.81	N22°02'55"E
			L130	188.58	N84°19'24"W	L234	53.95	N68°35'14"E
			L131	279.44	N44°35'05"W	L235	57.42	N14°51'12"E
			L132	156.59	N44°35'05"W	L236	21.78'	S27°00'08"W
			L133	74.08	N83°22'33"E	L237	83.84'	S23°26'52"E
			L134	212.77	S01°19'19"E	L238	58.54'	S01°03'45"W
			L135	91.85	S05°41'57"E	L239	46.27'	S50°52'45"W
			L136	89.50	N17°36'56"W	L240	88.94'	S07°14'28"W
			L137	149.39	S63°38'41"E	L241	91.15'	S40°16'07"E
			L138	91.42	N86°31'44"E	L242	94.43'	S07°47'55"W
			L139	82.18	S51°12'26"E	L243	78.52'	S57°58'35"W
			L140	26.59	S10°42'42"W	L244	88.60'	S02°52'24"E
			L141	148.35	S89°25'54"E	L245	58.00'	S26°42'03"E
			L142	288.75'	N52°28'27"E	L246	48.70'	S33°05'21"W
			L143	247.07'	N45°28'59"E	L247	65.23'	S10°15'56"W
			L144	87.73'	N07°49'23"E	L248	35.27'	S25°46'29"E
			L145	146.78'	N05°03'00"W	L249	100.71'	S14°31'44"W
			L146	198.46'	N08°53'07"E	L250	318.50'	S68°28'43"W
			L147	73.01'	N32°54'12"E	L251	140.88'	N44°27'57"W
			L148	172.22'	N49°37'13"E	L252	118.28'	N23°01'28"W
			L149	224.55'	N71°06'11"W	L253	100.76'	N29°22'03"E
			L150	86.50'	N85°18'56"W	L254	76.15'	S83°23'33"E
			L151	50.30'	S77°23'49"W	L255	172.20'	S03°53'24"W

I hereby certify that the property shown and described hereon on this subdivision plat for recordation, qualifies as an exception to the provisions of the Subdivision Regulations of Granville County, North Carolina under Section 6 10.020 titled:

Non-Developmental Easement
Title of Exception

Benjamin L. Bryan, Deputy 6-24-05
Land Development Administrator/Granville County, NC Date

THIS SURVEY IS AN EXCEPTION TO THE DEFINITION OF A SUBDIVISION.

I, Benjamin L. Bryan, certify that this plat was drawn under my supervision from an actual survey made under my supervision from references as noted on said plat; that the boundaries not surveyed are clearly indicated as drawn from information as indicated under references; that the ratio of precision as calculated is greater than 1:10,000; that this plat was prepared in accordance with NCGS 47-30 as amended.

Witness my original signature, registration number and seal this 23rd day of JUNE, 2005.

Professional Land Surveyor (L-2679)

NORTH CAROLINA PROFESSIONAL SEAL L-2679 LAND SURVEYOR BENJAMIN L. BRYAN

The purpose of this survey is to establish a boundary line for a permanent Conservation Easement. These lines have been surveyed, trimed, flaged and painted with yellow paint, also metal "T" posts have been placed along these lines and at corners. Within this Conservation Easement, existing paths that have been located for the purposes of creating ±12' access easements centered along paths.

UNLESS NOTED, ● DENOTES NO POINT SET.

LINES A TO B WERE OBTAINED FROM DEEDS AND MAPS AND IS NOT A RESULT OF AN ACTUAL FIELD SURVEY.

Presented for registration this 24th day of June 20 05 at 9:52 o'clock A M. and Registered in the office of Register of Deeds for Granville County, N.C. Book No. 31 Page No. 192

Register of Deeds Kathryn Creech Averett
by: Kathy McCoy, Asst.

RECORDED IN BOOK 31 PAGE 192 GRANVILLE COUNTY REGISTRY

PROPERTY OF
TURPENTINE, LLC.

SURVEY OF CONSERVATION EASEMENT FOR
TAR RIVER LAND CONSERVANCY, SPFILE # 039-P
BRASSFIELD TWSP GRANVILLE COUNTY NORTH CAROLINA

400' 200' 0 400' 800'
SCALE: 1"= 400'

JOB NO.: 053300
FILE NAME: 053300
PLOT DATE: 3/2/05

NEWCOMB *land surveyors, Llc, 246 West Millbrook Road, Raleigh, NC 27609, (919) 847-1800, (919) 847-1804 (fax)*

P/B 31/192