NOTE: FROM POINT "A" TO POINT "B" AND FROM POINT "C" TO POINT "D" THE BANK OF THE HAW RIVER IS THE PROPERTY LINE. FROM POINT "D" TO POINT "E" THE CENTERLINE OF THE BRANCH IS THE PROPERTY LINE. FROM POINT "F" TO POINT "G" THE CENTERLINE OF THE BRANCH IS THE PROPERTY LINE. BEARINGS AND DISTANCES SHOWN ARE FOR THE COMPUTATION OF AREA ONLY.

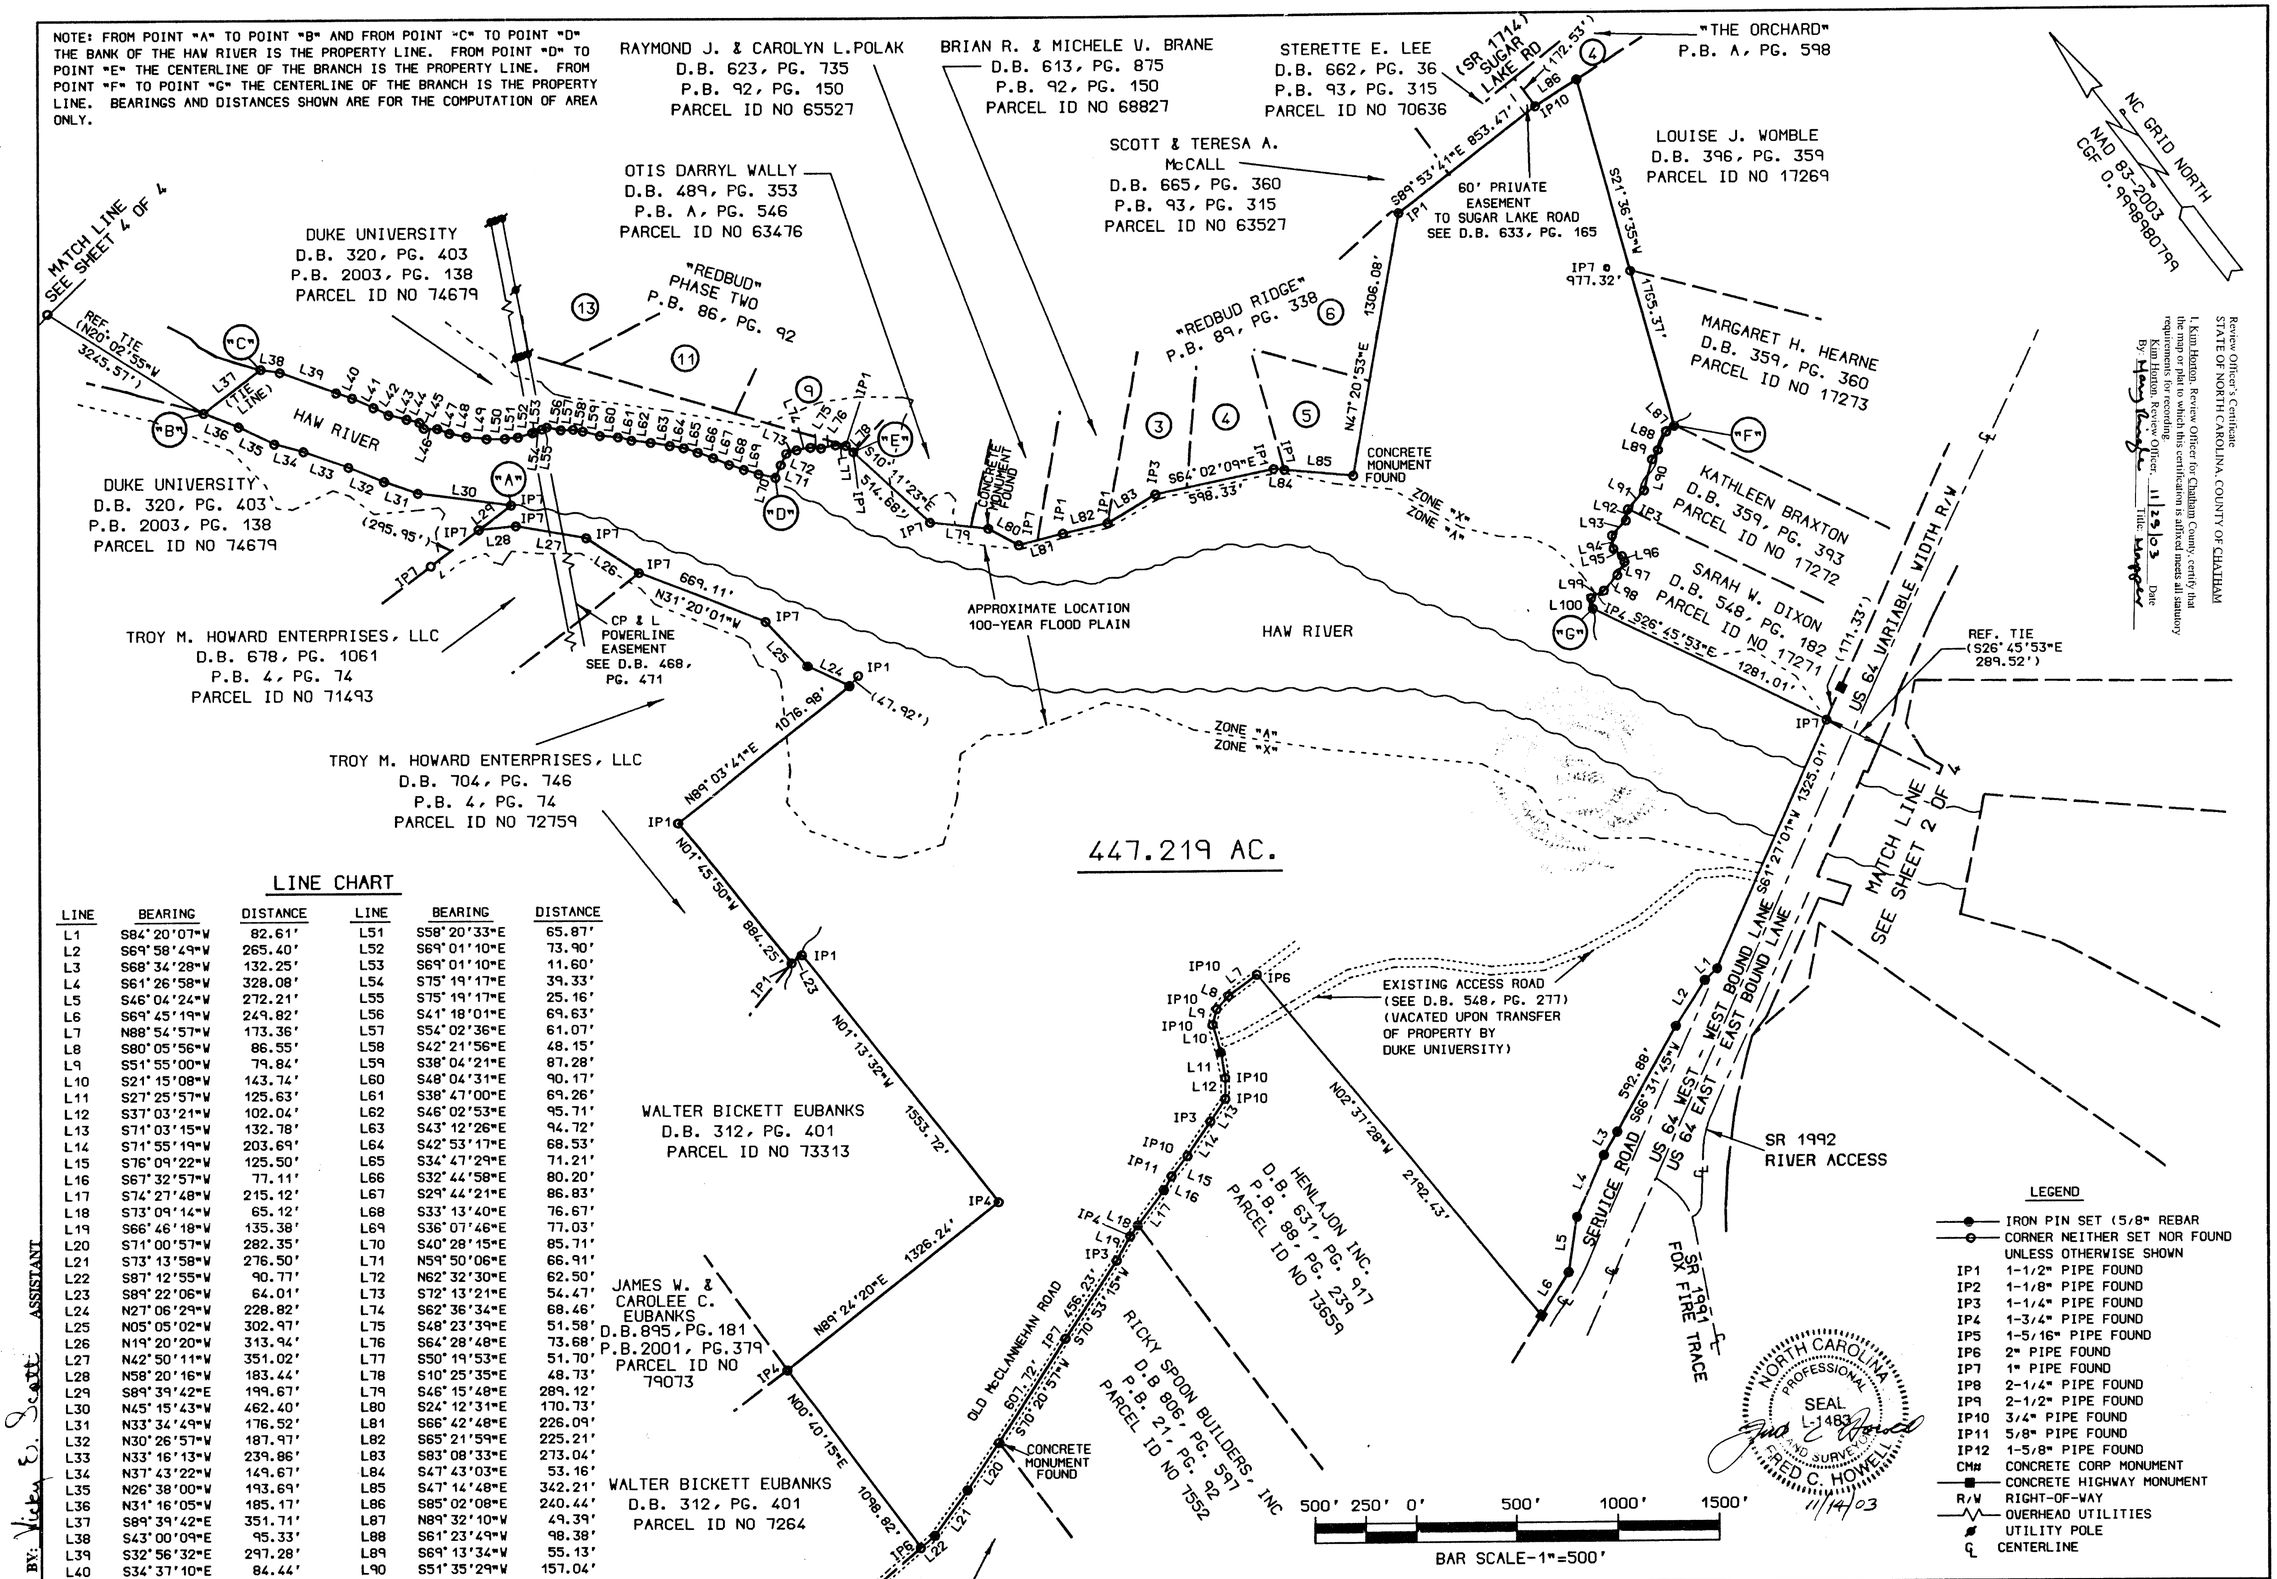

LINE CHART

LINE	BEARING	DISTANCE	LINE	BEARING	DISTANCE
L1	S84°20'07"W	82.61'	L51	S58°20'33"E	65.87'
L2	S69°58'49"W	265.40'	L52	S69°01'10"E	73.90'
L3	S68°34'28"W	132.25'	L53	S69°01'10"E	11.60'
L4	S61°26'58"W	328.08'	L54	S75°19'17"E	39.33'
L5	S46°04'24"W	272.21'	L55	S75°19'17"E	25.16'
L6	S69°45'19"W	249.82'	L56	S41°18'01"E	69.63'
L7	N88°54'57"W	173.36'	L57	S54°02'36"E	61.07'
L8	S80°05'56"W	86.55'	L58	S42°21'56"E	48.15'
L9	S51°55'00"W	79.84'	L59	S38°04'21"E	87.28'
L10	S21°15'08"W	143.74'	L60	S48°04'31"E	90.17'
L11	S27°25'57"W	125.63'	L61	S38°47'00"E	69.26'
L12	S37°03'21"W	102.04'	L62	S46°02'53"E	95.71'
L13	S71°03'15"W	132.78'	L63	S43°12'26"E	94.72'
L14	S71°55'19"W	203.69'	L64	S42°53'17"E	68.53'
L15	S76°09'22"W	125.50'	L65	S34°47'29"E	71.21'
L16	S67°32'57"W	77.11'	L66	S32°44'58"E	80.20'
L17	S74°27'48"W	215.12'	L67	S29°44'21"E	86.83'
L18	S73°09'14"W	65.12'	L68	S33°13'40"E	76.67'
L19	S66°46'18"W	135.38'	L69	S36°07'46"E	77.03'
L20	S71°00'57"W	282.35'	L70	S40°28'15"E	85.71'
L21	S73°13'58"W	276.50'	L71	N59°50'06"E	66.91'
L22	S87°12'55"W	90.77'	L72	N62°32'30"E	62.50'
L23	S89°22'06"W	64.01'	L73	S72°13'21"E	54.47'
L24	N27°06'29"W	228.82'	L74	S62°36'34"E	68.46'
L25	N05°05'02"W	302.97'	L75	S48°23'39"E	51.58'
L26	N19°20'20"W	313.94'	L76	S64°28'48"E	73.68'
L27	N42°50'11"W	351.02'	L77	S50°19'53"E	51.70'
L28	N58°20'16"W	183.44'	L78	S10°25'35"E	48.73'
L29	S89°39'42"E	199.67'	L79	S46°15'48"E	289.12'
L30	N45°15'43"W	462.40'	L80	S24°12'31"E	170.73'
L31	N33°34'49"W	176.52'	L81	S66°42'48"E	226.09'
L32	N30°26'57"W	187.97'	L82	S65°21'59"E	225.21'
L33	N33°16'13"W	239.86'	L83	S83°08'33"E	273.04'
L34	N37°43'22"W	149.67'	L84	S47°43'03"E	53.16'
L35	N26°38'00"W	193.69'	L85	S47°14'48"E	342.21'
L36	N31°16'05"W	185.17'	L86	S85°02'08"E	240.44'
L37	S89°39'42"E	351.71'	L87	N89°32'10"W	49.39'
L38	S43°00'09"E	95.33'	L88	S61°23'49"W	98.38'
L39	S32°56'32"E	297.28'	L89	S69°13'34"W	55.13'
L40	S34°37'10"E	84.44'	L90	S51°35'29"W	157.04'
L41	S28°27'44"E	114.52'	L91	S78°51'06"W	120.96'
L42	S26°28'17"E	82.99'	L92	S46°36'10"W	56.74'
L43	S39°33'47"E	91.72'	L93	S81°55'33"W	100.92'
L44	S38°12'55"E	65.76'	L94	S29°39'30"W	66.85'
L45	S00°19'23"W	36.09'	L95	S12°33'27"E	54.64'
L46	S51°09'40"E	65.84'	L96	S14°14'52"W	30.47'
L47	S31°44'34"E	64.33'	L97	S64°41'19"W	74.89'
L48	S40°47'50"E	85.58'	L98	S79°34'21"W	101.42'
L49	S46°35'41"E	98.53'	L99	N83°26'41"W	73.61'
L50	S53°15'43"E	89.70'	L100	S27°42'33"W	51.79'

LEGEND

- IRON PIN SET (5/8" REBAR
- CORNER NEITHER SET NOR FOUND UNLESS OTHERWISE SHOWN
- IP1 1-1/2" PIPE FOUND
- IP2 1-1/8" PIPE FOUND
- IP3 1-1/4" PIPE FOUND
- IP4 1-3/4" PIPE FOUND
- IP5 1-5/16" PIPE FOUND
- IP6 2" PIPE FOUND
- IP7 1" PIPE FOUND
- IP8 2-1/4" PIPE FOUND
- IP9 2-1/2" PIPE FOUND
- IP10 3/4" PIPE FOUND
- IP11 5/8" PIPE FOUND
- IP12 1-5/8" PIPE FOUND
- CM# CONCRETE CORP MONUMENT
- CONCRETE HIGHWAY MONUMENT
- R/W RIGHT-OF-WAY
- OVERHEAD UTILITIES
- UTILITY POLE
- ℄ CENTERLINE

BERKLEY-HOWELL & ASSOC., P.C.
ENGINEERS - SURVEYORS - PLANNERS
306 ENTERPRISE DRIVE, SUITE C
FOREST, VIRGINIA 24551
PHONE: (434)385-7548 FAX: (434)385-6178

SCALE: 1" = 500' | DATE: NOVEMBER 14, 2003

PLAT OF SURVEY OF
"HAW SLOPES STATE NATURAL AREA"
FOR NORTH CAROLINA DIVISION OF PARKS & RECREATION
NEW HOPE TOWNSHIP - CHATHAM COUNTY, NC

COMM. NO. 030276 | F.B.REF. 03-5, 03-6
"BOUND2" | SHEET 3 OF 4

Review Officer's Certificate
STATE OF NORTH CAROLINA, COUNTY OF CHATHAM
I, Kim Heaton, Review Officer for Chatham County, certify that the map or plat to which this certification is affixed meets all statutory requirements for recording.
Review Officer: By: Kim Heaton Date: 11/29/03 Title: Assistant

NORTH CAROLINA CHATHAM COUNTY
THIS PLAT WAS PRESENTED FOR REGISTRATION AT 3:45 O'CLOCK P.M. ON November 25, 2003 AND RECORDED ON PLAT SLIDE 2003-414, CHATHAM COUNTY REGISTRY.
REBA G. THOMAS REGISTER OF DEEDS BY: Vicki S. Scott ASSISTANT

2003-414

(10x)