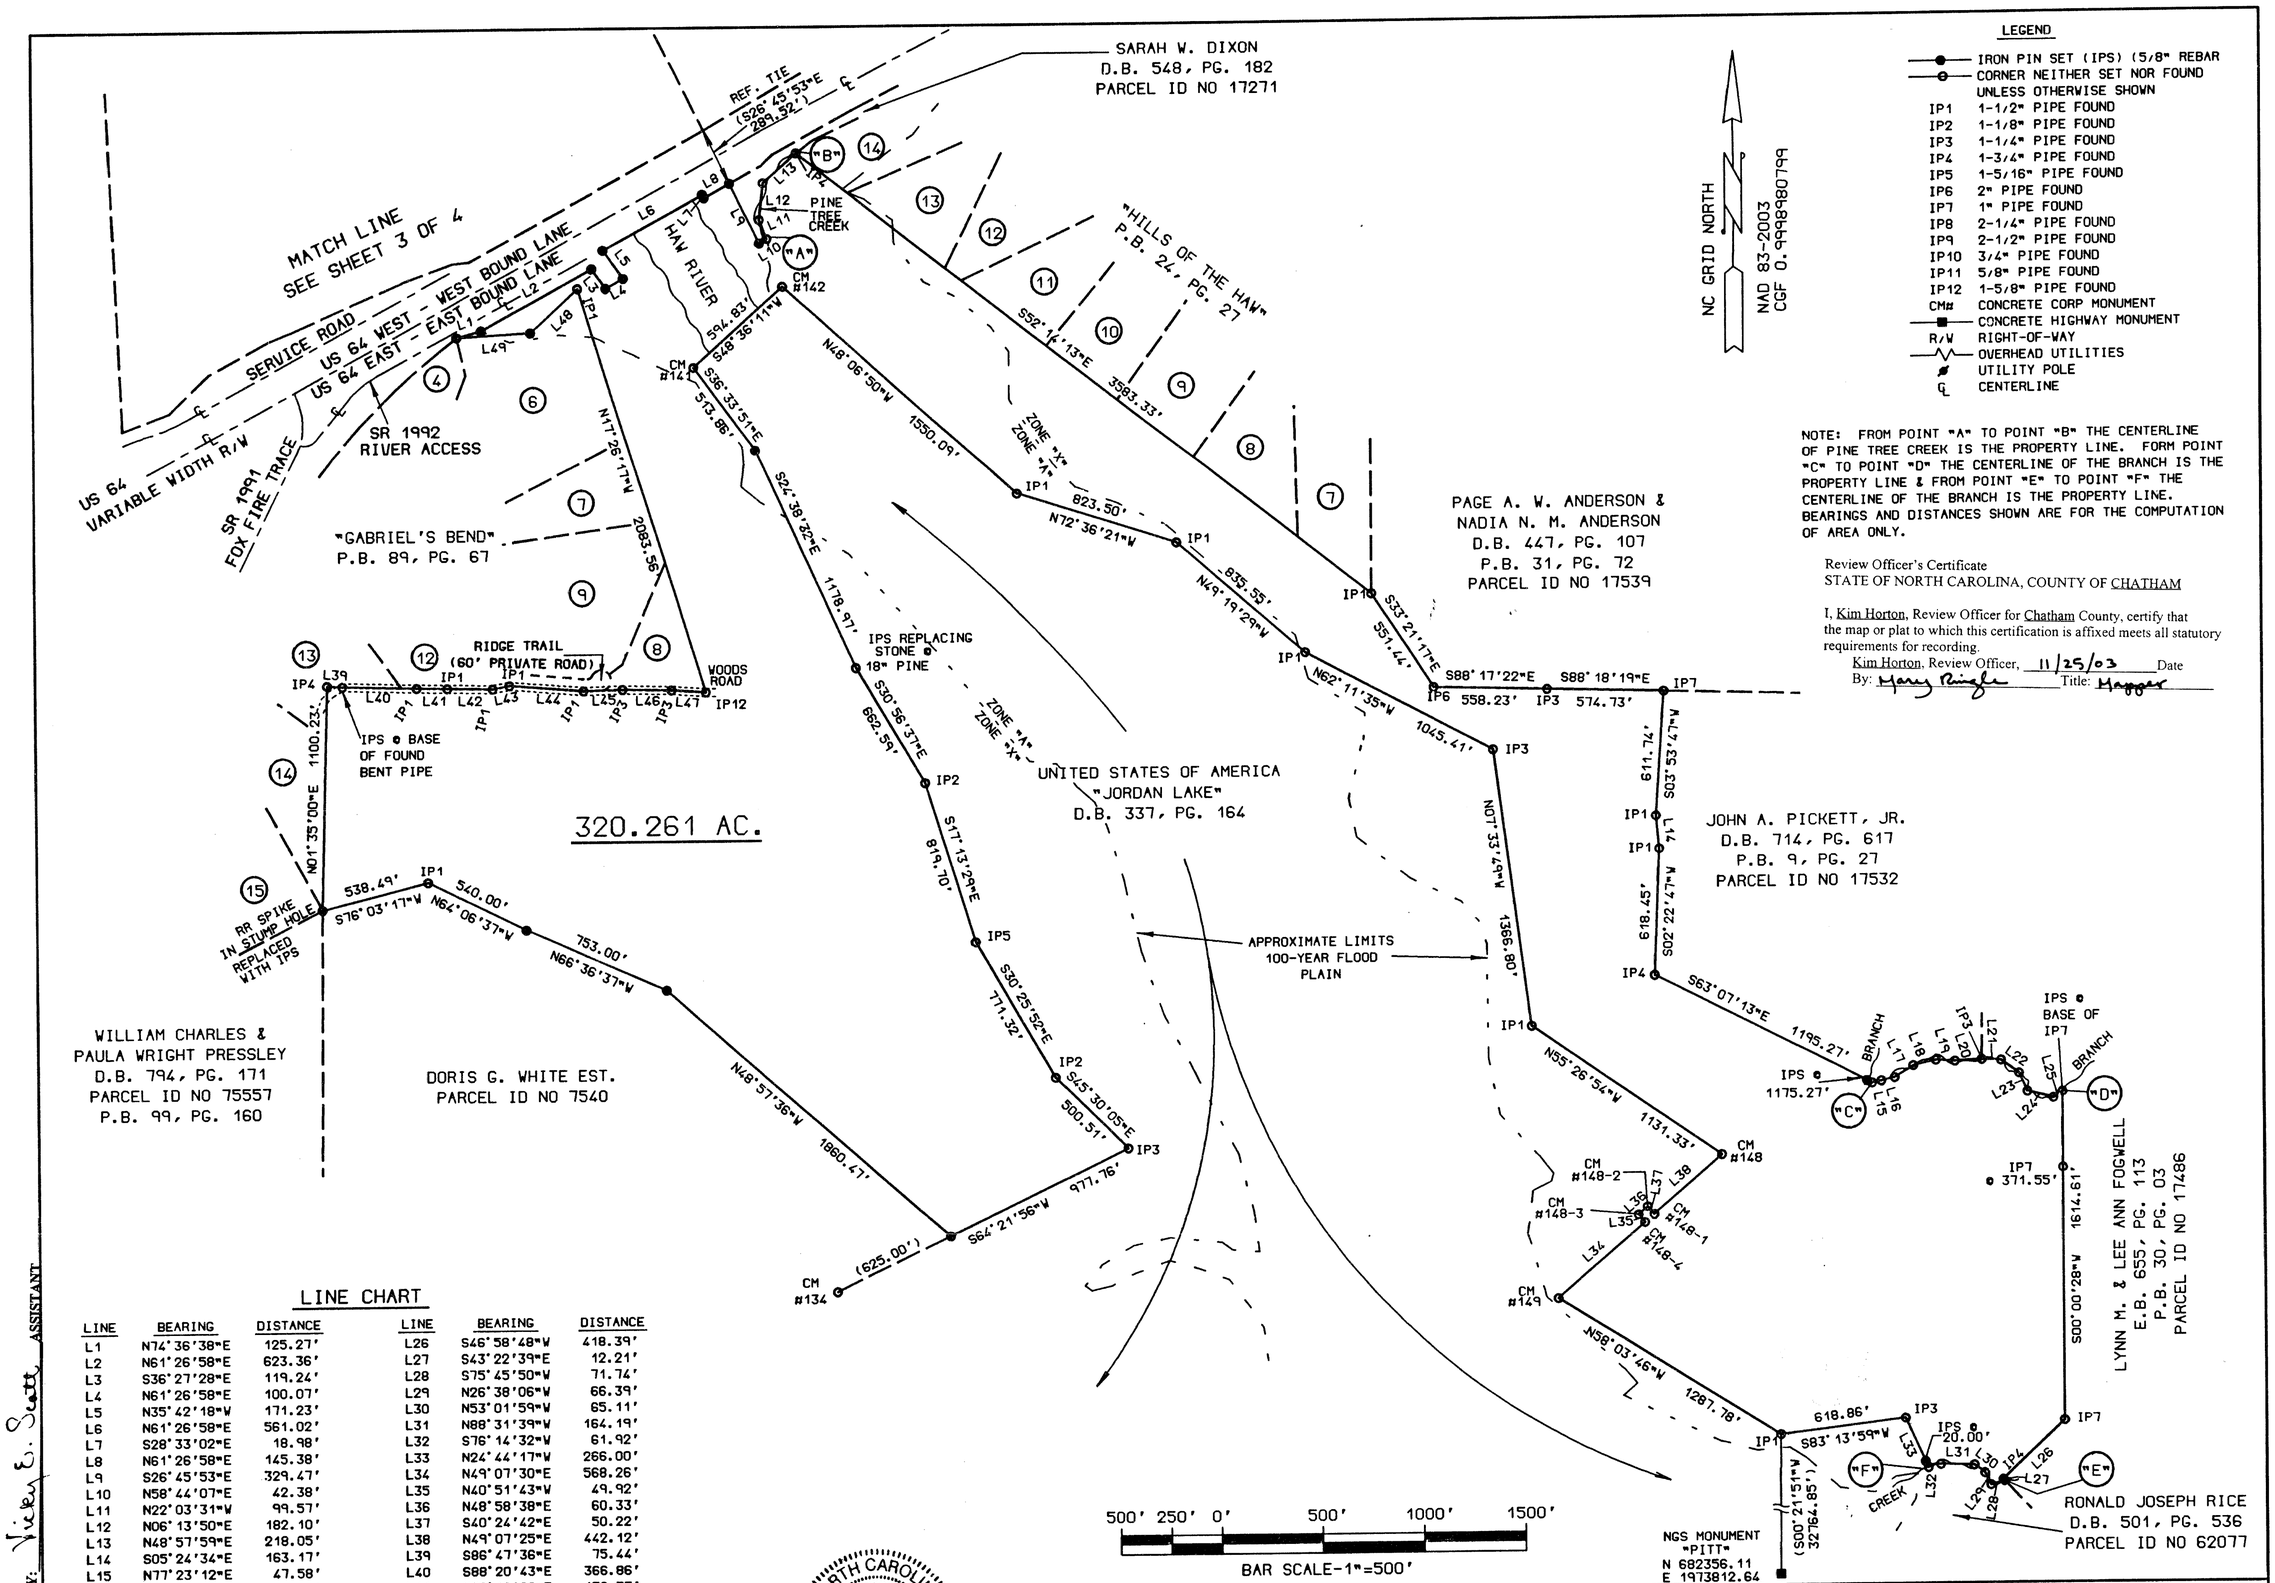

LEGEND

- IRON PIN SET (IPS) (5/8" REBAR
- CORNER NEITHER SET NOR FOUND UNLESS OTHERWISE SHOWN
- IP1 1-1/2" PIPE FOUND
- IP2 1-1/8" PIPE FOUND
- IP3 1-1/4" PIPE FOUND
- IP4 1-3/4" PIPE FOUND
- IP5 1-5/16" PIPE FOUND
- IP6 2" PIPE FOUND
- IP7 1" PIPE FOUND
- IP8 2-1/4" PIPE FOUND
- IP9 2-1/2" PIPE FOUND
- IP10 3/4" PIPE FOUND
- IP11 5/8" PIPE FOUND
- IP12 1-5/8" PIPE FOUND
- CM# CONCRETE CORP MONUMENT
- CONCRETE HIGHWAY MONUMENT
- R/W RIGHT-OF-WAY
- OVERHEAD UTILITIES
- UTILITY POLE
- ℄ CENTERLINE

NOTE: FROM POINT "A" TO POINT "B" THE CENTERLINE OF PINE TREE CREEK IS THE PROPERTY LINE. FORM POINT "C" TO POINT "D" THE CENTERLINE OF THE BRANCH IS THE PROPERTY LINE & FROM POINT "E" TO POINT "F" THE CENTERLINE OF THE BRANCH IS THE PROPERTY LINE. BEARINGS AND DISTANCES SHOWN ARE FOR THE COMPUTATION OF AREA ONLY.

Review Officer's Certificate
STATE OF NORTH CAROLINA, COUNTY OF CHATHAM

I, Kim Horton, Review Officer for Chatham County, certify that the map or plat to which this certification is affixed meets all statutory requirements for recording.

Kim Horton, Review Officer, 11/25/03 Date
By: Mary Pringle Title: Mapper

LINE CHART

LINE	BEARING	DISTANCE	LINE	BEARING	DISTANCE
L1	N74°36'38"E	125.27'	L26	S46°58'48"W	418.39'
L2	N61°26'58"E	623.36'	L27	S43°22'39"E	12.21'
L3	S36°27'28"E	119.24'	L28	S75°45'50"W	71.74'
L4	N61°26'58"E	100.07'	L29	N26°38'06"W	66.39'
L5	N35°42'18"W	171.23'	L30	N53°01'59"W	65.11'
L6	N61°26'58"E	561.02'	L31	N88°31'39"W	164.19'
L7	S28°33'02"E	18.98'	L32	S76°14'32"W	61.92'
L8	N61°26'58"E	145.38'	L33	N24°44'17"W	266.00'
L9	S26°45'53"E	329.47'	L34	N49°07'30"E	568.26'
L10	N58°44'07"E	42.38'	L35	N40°51'43"W	49.92'
L11	N22°03'31"W	99.57'	L36	N48°58'38"E	60.33'
L12	N06°13'50"E	182.10'	L37	S40°24'42"E	50.22'
L13	N48°57'59"E	218.05'	L38	N49°07'25"E	442.12'
L14	S05°24'34"E	163.17'	L39	S86°47'36"E	75.44'
L15	N77°23'12"E	47.58'	L40	S88°20'43"E	366.86'
L16	N77°42'07"E	67.82'	L41	S88°46'22"E	152.77'
L17	N58°03'38"E	108.16'	L42	S88°57'27"E	224.34'
L18	N77°33'52"E	114.73'	L43	N79°26'06"E	84.96'
L19	S86°25'08"E	92.52'	L44	S85°27'23"E	367.85'
L20	N87°17'58"E	132.01'	L45	N88°27'01"E	195.38'
L21	S87°42'57"E	95.67'	L46	S88°52'35"E	239.86'
L22	S54°38'58"E	110.16'	L47	S86°02'50"E	171.82'
L23	S24°21'54"E	99.29'	L48	S47°28'02"W	317.26'
L24	S76°04'35"E	131.65'	L49	S86°43'43"W	364.64'
L25	N56°38'10"E	53.29'			

NORTH CAROLINA PROFESSIONAL SEAL L-1483 LAND SURVEYOR FRED C. HOWELL
11/14/03

BERKLEY-HOWELL & ASSOC., P.C.
ENGINEERS - SURVEYORS - PLANNERS
306 ENTERPRISE DRIVE, SUITE C
FOREST, VIRGINIA 24551
PHONE: (434)385-7548 FAX: (434)385-6178

SCALE: 1" = 500' | DATE: NOVEMBER 14, 2003

PLAT OF SURVEY OF
"HAW SLOPES STATE NATURAL AREA"
FOR NORTH CAROLINA DIVISION OF PARKS & RECREATION
NEW HOPE TOWNSHIP - CHATHAM COUNTY, NC

COMM. NO. 030276 | F.B.REF. 03-5, 03-6
"BOUND1" | SHEET 2 OF 4

NORTH CAROLINA CHATHAM COUNTY

THIS PLAT WAS PRESENTED FOR REGISTRATION AT 2:40:25 O'CLOCK P.M. ON November 25, 2003 AND RECORDED ON PLAT SLIDE 2003-413, CHATHAM COUNTY REGISTRY.

REBA G. THOMAS
REGISTER OF DEEDS BY: Vicki E. Scott ASSISTANT

2003-413

(10x)