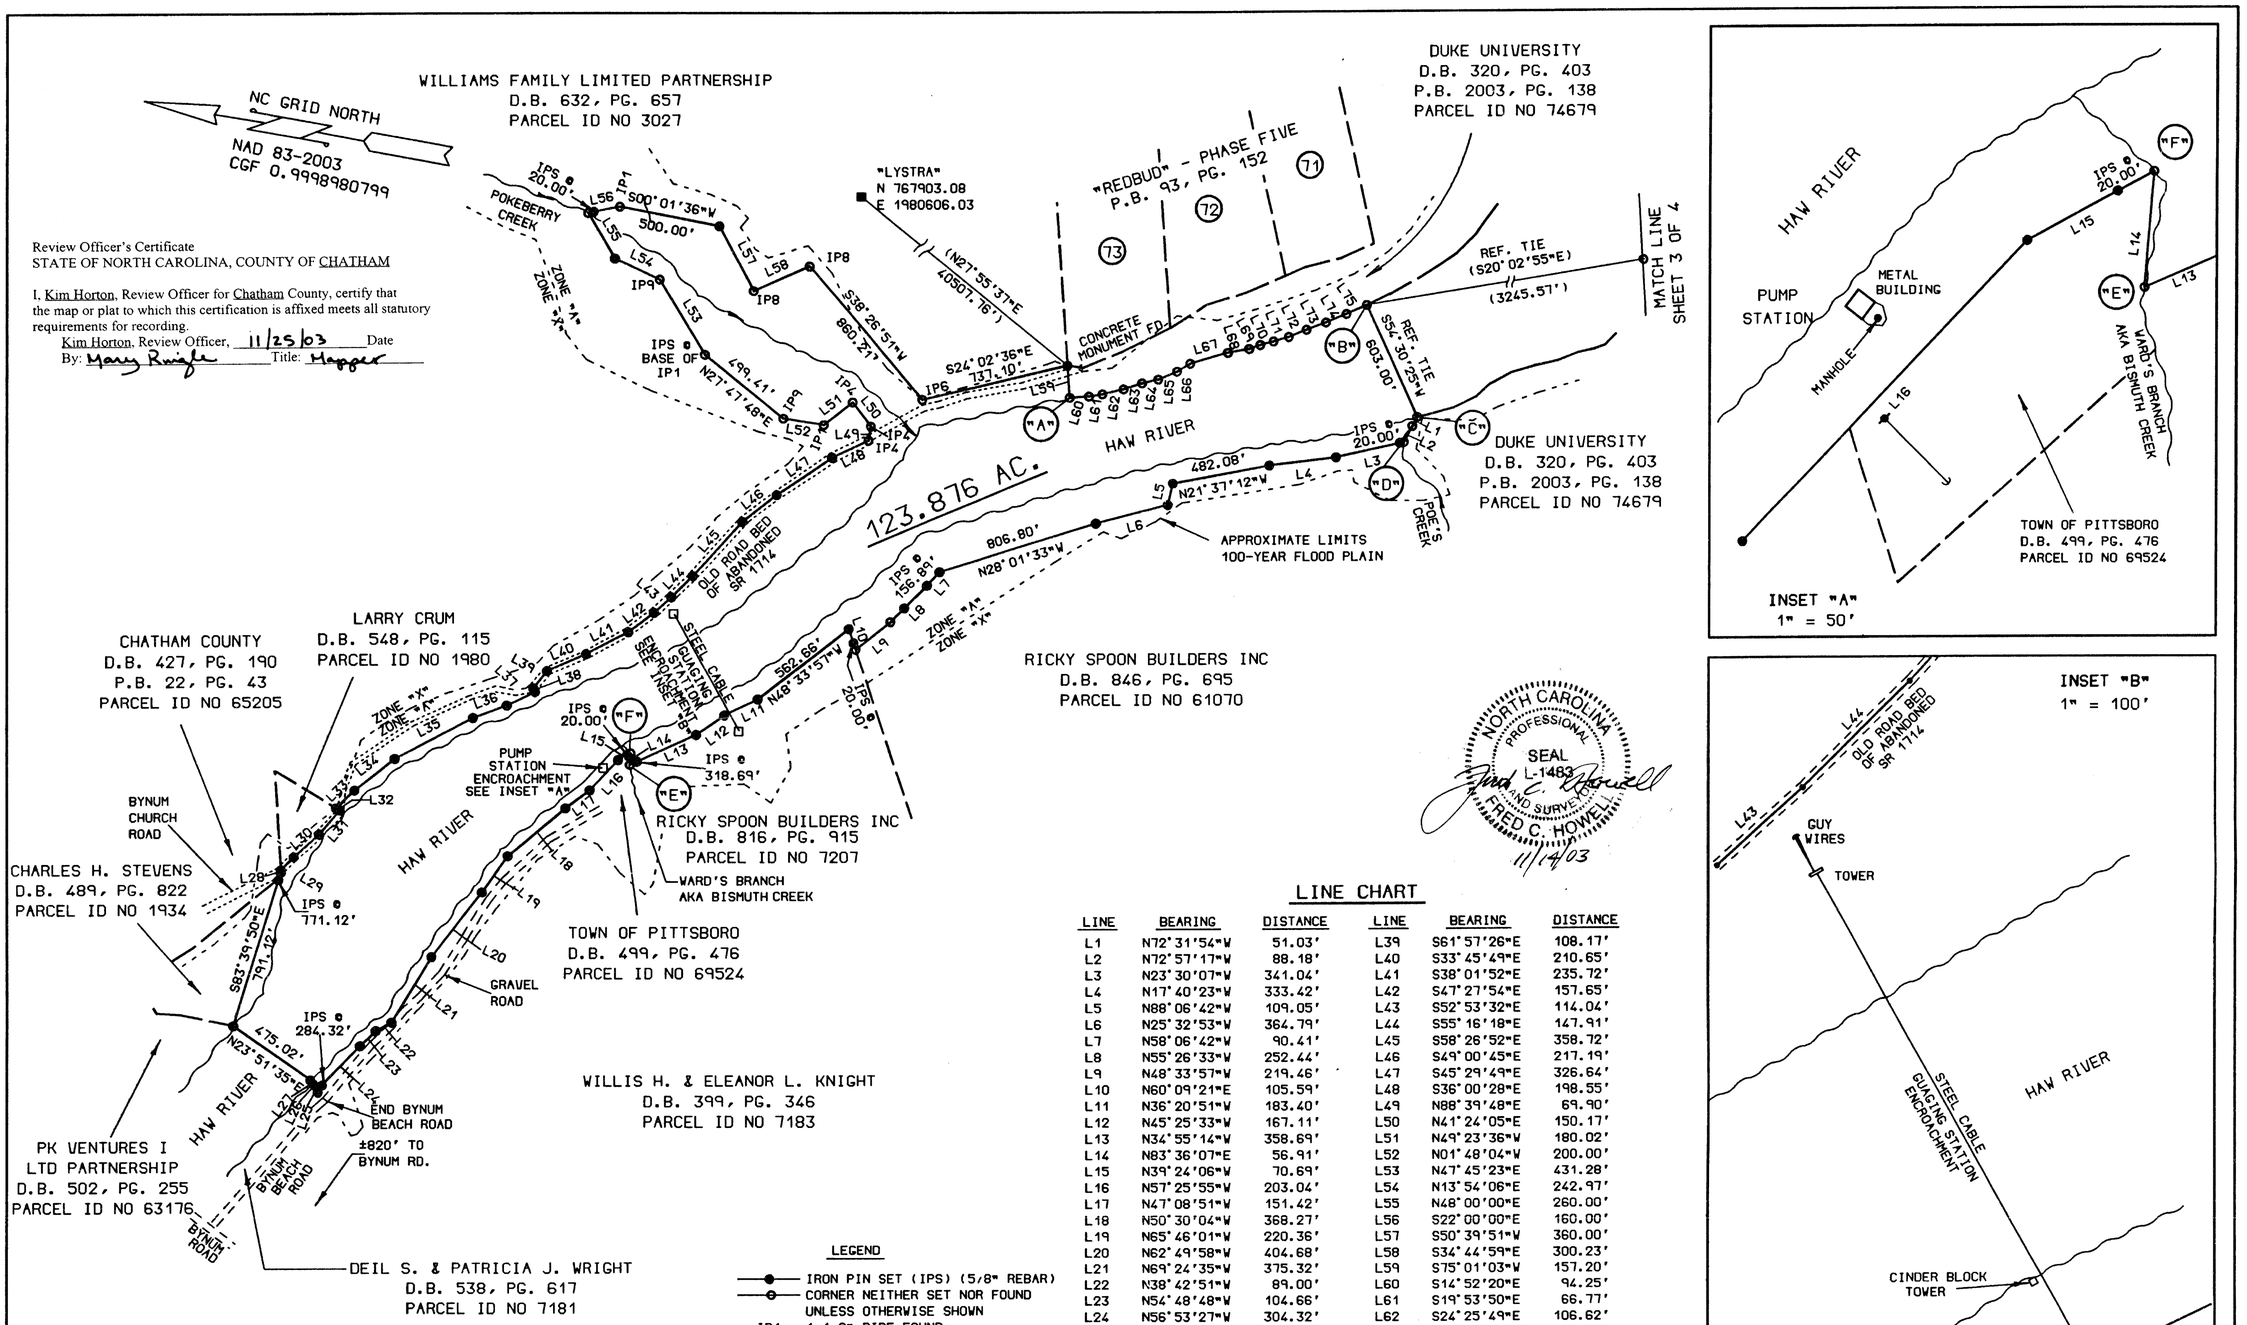

Review Officer's Certificate
STATE OF NORTH CAROLINA, COUNTY OF CHATHAM

I, Kim Horton, Review Officer for Chatham County, certify that the map or plat to which this certification is affixed meets all statutory requirements for recording.

Kim Horton, Review Officer, 11/25/03 Date

By: Mary Ringler Title: Mapper

LINE CHART

LINE	BEARING	DISTANCE	LINE	BEARING	DISTANCE
L1	N72°31'54"W	51.03'	L39	S61°57'26"E	108.17'
L2	N72°57'17"W	88.18'	L40	S33°45'49"E	210.65'
L3	N23°30'07"W	341.04'	L41	S38°01'52"E	235.72'
L4	N17°40'23"W	333.42'	L42	S47°27'54"E	157.65'
L5	N88°06'42"W	109.05'	L43	S52°53'32"E	114.04'
L6	N25°32'53"W	364.79'	L44	S55°16'18"E	147.91'
L7	N58°06'42"W	90.41'	L45	S58°26'52"E	358.72'
L8	N55°26'33"W	252.44'	L46	S49°00'45"E	217.19'
L9	N48°33'57"W	219.46'	L47	S45°29'49"E	326.64'
L10	N60°09'21"E	105.59'	L48	S36°00'28"E	198.55'
L11	N36°20'51"W	183.40'	L49	N88°39'48"E	69.90'
L12	N45°25'33"W	167.11'	L50	N41°24'05"E	150.17'
L13	N34°55'14"W	358.69'	L51	N49°23'36"W	180.02'
L14	N83°36'07"E	56.91'	L52	N01°48'04"W	200.00'
L15	N39°24'06"W	70.69'	L53	N47°45'23"E	431.28'
L16	N57°25'55"W	203.04'	L54	N13°54'06"E	242.97'
L17	N47°08'51"W	151.42'	L55	N48°00'00"E	260.00'
L18	N50°30'04"W	368.27'	L56	S22°00'00"E	160.00'
L19	N65°46'01"W	220.36'	L57	S50°39'51"W	360.00'
L20	N62°49'58"W	404.68'	L58	S34°44'59"E	300.23'
L21	N69°24'35"W	375.32'	L59	S75°01'03"W	157.20'
L22	N38°42'51"W	89.00'	L60	S14°52'20"E	94.25'
L23	N54°48'48"W	104.66'	L61	S19°53'50"E	66.77'
L24	N56°53'27"W	304.32'	L62	S24°25'49"E	106.62'
L25	N65°54'26"E	16.05'	L63	S28°46'30"E	95.39'
L26	N28°57'30"E	23.43'	L64	S23°57'58"E	82.07'
L27	N60°13'44"E	14.77'	L65	S33°12'07"E	99.69'
L28	N75°28'46"E	11.92'	L66	S41°41'48"E	75.51'
L29	S56°18'20"E	90.20'	L67	S26°56'38"E	193.60'
L30	S52°32'04"E	167.00'	L68	S21°08'53"E	104.82'
L31	S59°50'35"E	156.96'	L69	S30°11'59"E	57.26'
L32	N20°03'02"E	21.19'	L70	S25°56'58"E	66.99'
L33	S54°47'17"E	126.01'	L71	S26°50'20"E	78.98'
L34	S48°59'36"E	250.40'	L72	S32°27'06"E	94.29'
L35	S37°59'07"E	434.56'	L73	S31°01'58"E	103.80'
L36	S30°56'37"E	176.84'	L74	S33°10'33"E	109.26'
L37	S36°41'24"E	153.49'	L75	S34°28'14"E	108.18'
L38	N53°18'36"E	21.32'			

LEGEND

- IRON PIN SET (IPS) (5/8" REBAR)
- CORNER NEITHER SET NOR FOUND UNLESS OTHERWISE SHOWN
- IP1 1-1/2" PIPE FOUND
- IP2 1-1/8" PIPE FOUND
- IP3 1-1/4" PIPE FOUND
- IP4 1-3/4" PIPE FOUND
- IP5 1-5/16" PIPE FOUND
- IP6 2" PIPE FOUND
- IP7 1" PIPE FOUND
- IP8 2-1/4" PIPE FOUND
- IP9 2-1/2" PIPE FOUND
- IP10 3/4" PIPE FOUND
- IP11 5/8" PIPE FOUND
- IP12 1-5/8" PIPE FOUND
- CM# CONCRETE CORP MONUMENT
- CONCRETE HIGHWAY MONUMENT
- R/W RIGHT-OF-WAY
- OVERHEAD UTILITIES
- UTILITY POLE
- ℄ CENTERLINE

NORTH CAROLINA CHATHAM COUNTY

THIS PLAT WAS PRESENTED FOR REGISTRATION AT 2:43:08 O'CLOCK P.M. ON November 25, 2003 AND RECORDED ON PLAT SLIDE 2003-415, CHATHAM COUNTY REGISTRY.

REBA G. THOMAS
REGISTER OF DEEDS BY: Vicky E. Scott ASSISTANT

NOTE:
FROM POINT "A" TO POINT "B" THE BANK OF THE HAW RIVER IS THE PROPERTY LINE. FROM POINT "C" TO POINT "D" THE CENTERLINE OF POE'S CREEK AND FROM POINT "E" TO POINT "F" THE CNETERLINE OF WARD'S BRANCH IS THE PROPERTY LINE. BEARINGS AND DISTANCES SHOWN ARE FOR THE COMPUTATION OF AREA ONLY.

500' 250' 0' 500' 1000' 1500'
BAR SCALE-1"=500'

BERKLEY-HOWELL & ASSOC., P.C.
ENGINEERS - SURVEYORS - PLANNERS
306 ENTERPRISE DRIVE, SUITE C
FOREST, VIRGINIA 24551
PHONE: (434)385-7548 FAX: (434)385-6178

SCALE: 1" = 500' DATE: NOVEMBER 14, 2003

PLAT OF SURVEY OF
"HAW SLOPES STATE NATURAL AREA"
FOR NORTH CAROLINA DIVISION OF PARKS & RECREATION
NEW HOPE TOWNSHIP - CHATHAM COUNTY, NC

COMM. NO. 030276 F.B.REF. 03-5, 03-6
"BOUND3" SHEET 4 OF 4

2003-415