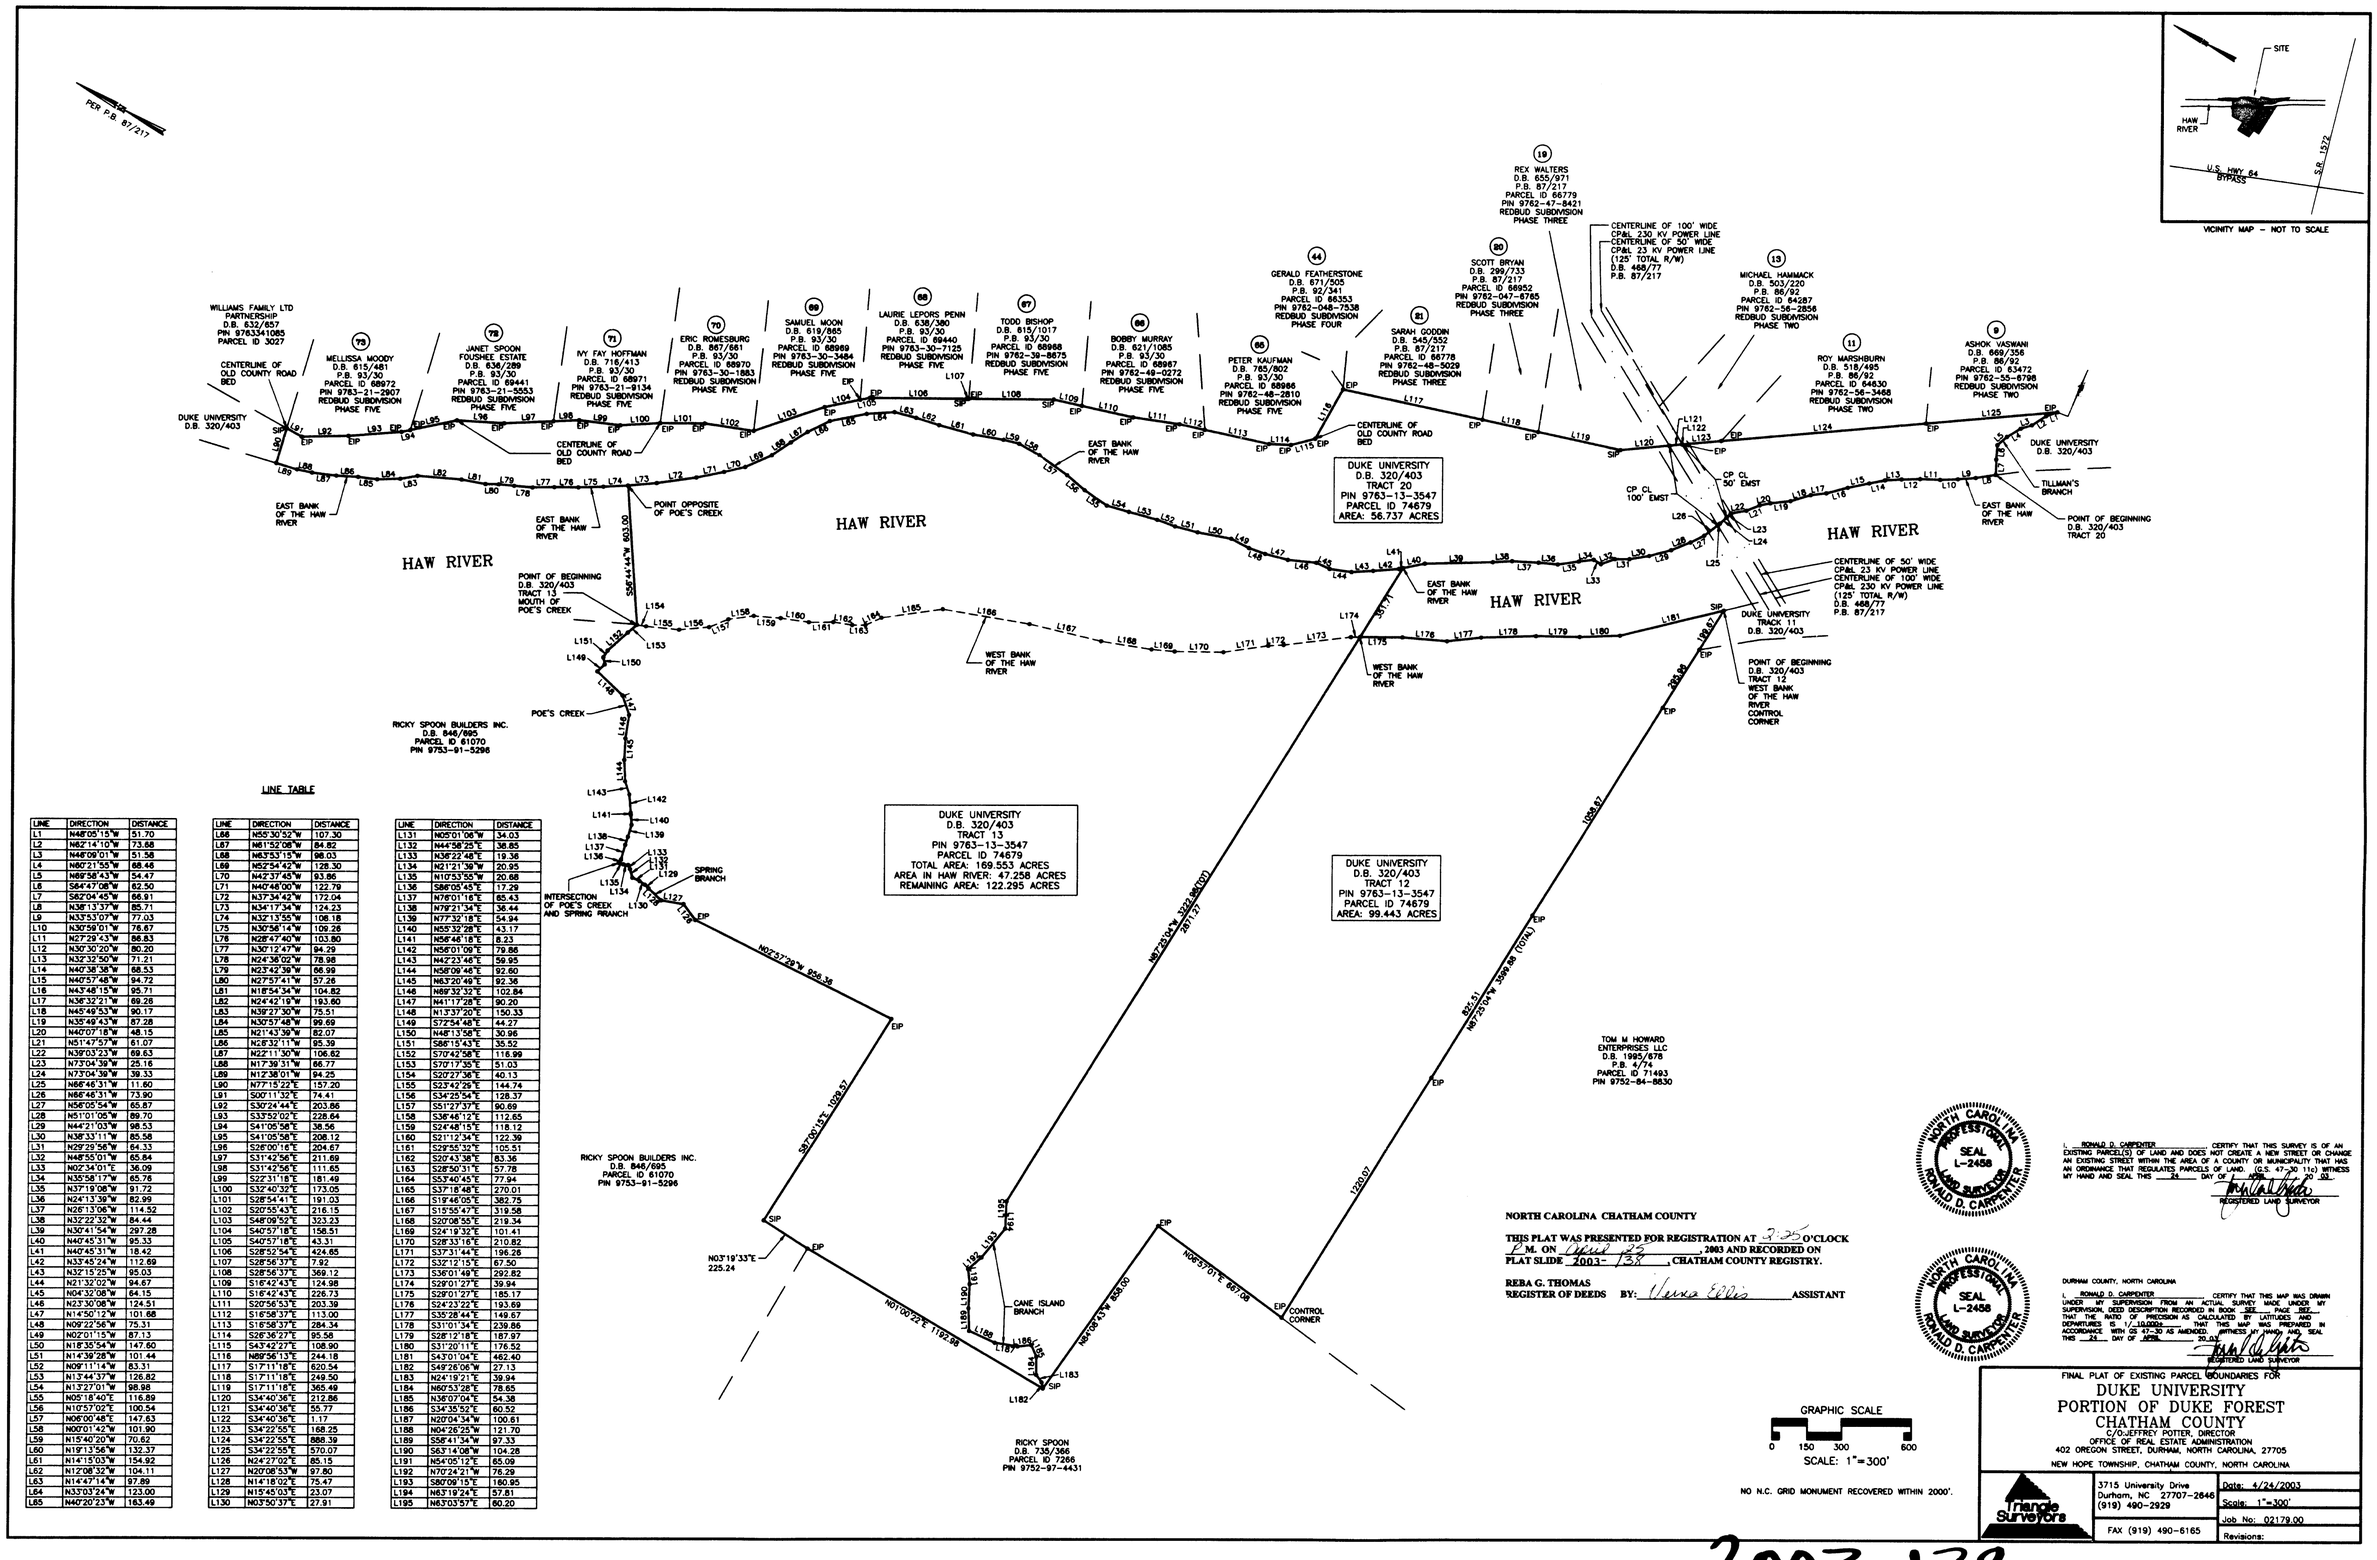

LINE TABLE

LINE	DIRECTION	DISTANCE
L1	N48°05'15"W	51.70
L2	N82°14'10"W	73.88
L3	N48°09'01"W	51.58
L4	N80°21'55"W	88.46
L5	N69°58'43"W	54.47
L6	S64°47'08"W	62.50
L7	S62°04'45"W	66.91
L8	N38°13'37"W	85.71
L9	N33°53'07"W	77.03
L10	N30°59'01"W	76.67
L11	N27°29'43"W	86.83
L12	N30°30'20"W	80.20
L13	N32°32'50"W	71.21
L14	N40°38'38"W	68.53
L15	N40°57'48"W	94.72
L16	N43°48'15"W	95.71
L17	N36°32'21"W	69.26
L18	N45°49'53"W	90.17
L19	N35°49'43"W	87.28
L20	N40°07'18"W	48.15
L21	N51°47'57"W	61.07
L22	N39°03'23"W	69.63
L23	N73°04'39"W	25.16
L24	N73°04'39"W	39.33
L25	N86°46'31"W	11.90
L26	N86°46'31"W	73.90
L27	N56°05'54"W	65.87
L28	N51°01'06"W	89.70
L29	N44°21'03"W	98.53
L30	N38°33'11"W	85.58
L31	N29°29'56"W	64.33
L32	N48°55'01"W	65.84
L33	N02°34'01"E	36.09
L34	N35°58'17"W	65.76
L35	N37°19'08"W	91.72
L36	N24°13'39"W	82.99
L37	N26°13'06"W	114.52
L38	N32°22'32"W	84.44
L39	N30°41'54"W	297.28
L40	N40°45'31"W	95.33
L41	N40°45'31"W	18.42
L42	N33°45'24"W	112.69
L43	N32°15'25"W	95.03
L44	N21°32'02"W	94.67
L45	N04°32'08"W	64.15
L46	N23°30'08"W	124.51
L47	N14°50'12"W	101.68
L48	N09°22'56"W	75.31
L49	N02°01'15"W	87.13
L50	N18°35'54"W	147.60
L51	N14°39'28"W	101.44
L52	N09°11'14"W	83.31
L53	N13°44'37"W	126.82
L54	N13°27'01"W	98.98
L55	N05°18'40"E	116.89
L56	N10°57'02"E	100.54
L57	N06°00'48"E	147.63
L58	N00°01'42"W	101.90
L59	N15°40'20"W	70.62
L60	N19°13'56"W	132.37
L61	N14°15'03"W	154.92
L62	N12°08'32"W	104.11
L63	N14°47'14"W	97.89
L64	N33°03'24"W	123.00
L65	N40°20'23"W	183.49

LINE	DIRECTION	DISTANCE
L66	N55°30'53"W	107.30
L67	N61°52'08"W	84.82
L68	N63°53'15"W	98.03
L69	N52°54'42"W	128.30
L70	N42°37'45"W	93.86
L71	N40°48'00"W	122.79
L72	N37°34'42"W	172.04
L73	N34°17'34"W	124.23
L74	N32°13'55"W	106.18
L75	N30°56'14"W	109.28
L76	N28°47'40"W	103.80
L77	N30°12'47"W	94.29
L78	N24°36'02"W	78.98
L79	N23°42'39"W	66.99
L80	N27°57'41"W	57.26
L81	N18°54'34"W	104.82
L82	N24°42'19"W	193.60
L83	N39°27'30"W	75.51
L84	N30°57'48"W	99.69
L85	N21°43'39"W	82.07
L86	N18°32'11"W	95.39
L87	N22°11'30"W	106.62
L88	N17°39'31"W	66.77
L89	N12°38'01"W	94.25
L90	N07°15'22"E	157.20
L91	S00°11'32"E	74.41
L92	S30°24'44"E	203.86
L93	S33°52'02"E	228.64
L94	S41°05'58"E	38.56
L95	S41°05'58"E	208.12
L96	S26°00'16"E	204.67
L97	S31°42'56"E	211.69
L98	S31°42'56"E	111.65
L99	S22°31'18"E	181.49
L100	S32°40'32"E	173.05
L101	S28°54'41"E	191.03
L102	S20°55'43"E	216.15
L103	S48°09'52"E	323.23
L104	S40°57'18"E	158.51
L105	S40°57'18"E	43.31
L106	S28°52'54"E	424.65
L107	S28°56'37"E	7.92
L108	S28°56'37"E	369.12
L109	S18°42'43"E	124.98
L110	S16°42'43"E	226.73
L111	S20°56'53"E	203.39
L112	S16°58'37"E	113.00
L113	S18°58'37"E	284.34
L114	S26°36'27"E	95.58
L115	S43°42'27"E	108.90
L116	N89°56'13"E	244.18
L117	S17°11'18"E	620.54
L118	S17°11'18"E	249.50
L119	S17°11'18"E	365.49
L120	S34°40'36"E	212.86
L121	S34°40'36"E	55.77
L122	S34°40'36"E	1.17
L123	S34°22'55"E	168.25
L124	S34°22'55"E	888.39
L125	S34°22'55"E	570.07
L126	N24°27'02"E	85.15
L127	N20°08'53"W	97.80
L128	N14°18'02"E	75.47
L129	N15°45'03"E	23.07
L130	N03°50'37"E	27.91

LINE	DIRECTION	DISTANCE
L131	N05°01'06"W	34.03
L132	N44°58'23"E	36.85
L133	N36°22'48"E	19.36
L134	N21°21'38"W	20.95
L135	N10°53'55"W	20.68
L136	S86°05'45"E	17.29
L137	N76°01'16"E	65.43
L138	N79°21'34"E	36.44
L139	N77°32'18"E	54.94
L140	N55°32'28"E	43.17
L141	N56°46'18"E	8.23
L142	N58°01'09"E	79.86
L143	N42°23'48"E	59.95
L144	N58°09'46"E	92.60
L145	N63°20'49"E	92.36
L146	N69°32'32"E	102.84
L147	N41°17'28"E	90.20
L148	N13°37'20"E	150.33
L149	S72°54'48"E	44.27
L150	N48°13'58"E	30.96
L151	S86°15'43"E	35.52
L152	S70°42'58"E	116.99
L153	S70°17'35"E	51.03
L154	S20°27'36"E	40.13
L155	S23°42'26"E	144.74
L156	S34°25'54"E	128.37
L157	S51°27'37"E	90.69
L158	S38°48'12"E	112.65
L159	S24°48'15"E	118.12
L160	S21°12'34"E	122.39
L161	S29°55'32"E	105.51
L162	S20°43'38"E	83.36
L163	S28°50'31"E	57.78
L164	S53°40'45"E	77.94
L165	S37°18'48"E	270.01
L166	S19°46'05"E	382.75
L167	S15°55'47"E	319.58
L168	S20°08'55"E	219.34
L169	S24°19'32"E	101.41
L170	S28°33'16"E	210.82
L171	S37°31'44"E	196.26
L172	S32°12'15"E	67.50
L173	S36°01'49"E	292.82
L174	S29°01'27"E	39.94
L175	S29°01'27"E	185.17
L176	S24°23'22"E	193.69
L177	S35°28'44"E	149.67
L178	S31°01'34"E	239.86
L179	S28°12'18"E	187.97
L180	S31°20'11"E	176.52
L181	S43°01'04"E	462.40
L182	S49°26'06"W	27.13
L183	N24°19'21"E	39.94
L184	N60°53'28"E	78.65
L185	N36°07'04"E	54.38
L186	S34°35'52"E	60.52
L187	N20°04'34"W	100.61
L188	N04°26'25"W	121.70
L189	S58°41'34"W	97.33
L190	S63°14'06"W	104.28
L191	N54°05'12"E	65.09
L192	N70°24'21"W	76.29
L193	S80°09'15"E	160.95
L194	N63°19'24"E	57.81
L195	N63°03'57"E	60.20

NORTH CAROLINA CHATHAM COUNTY

THIS PLAT WAS PRESENTED FOR REGISTRATION AT 3:35 O'CLOCK P.M. ON April 25, 2003 AND RECORDED ON PLAT SLIDE 2003-138, CHATHAM COUNTY REGISTRY.

REBA G. THOMAS
REGISTER OF DEEDS BY: Verna Ellis ASSISTANT

NORTH CAROLINA PROFESSIONAL SEAL L-2458 LAND SURVEYOR RONALD D. CARPENTER

I, RONALD D. CARPENTER, CERTIFY THAT THIS SURVEY IS OF AN EXISTING PARCEL(S) OF LAND AND DOES NOT CREATE A NEW STREET OR CHANGE AN EXISTING STREET WITHIN THE AREA OF A COUNTY OR MUNICIPALITY THAT HAS AN ORDINANCE THAT REGULATES PARCELS OF LAND. (G.S. 47-30 1(e)) WITNESS MY HAND AND SEAL THIS 24 DAY OF APRIL, 20 03.

REGISTERED LAND SURVEYOR

NORTH CAROLINA PROFESSIONAL SEAL L-2458 LAND SURVEYOR RONALD D. CARPENTER

DURHAM COUNTY, NORTH CAROLINA

I, RONALD D. CARPENTER, CERTIFY THAT THIS MAP WAS DRAWN UNDER MY SUPERVISION FROM AN ACTUAL SURVEY MADE UNDER MY SUPERVISION, DEED DESCRIPTION RECORDED IN BOOK SEE, PAGE REV. THAT THE RATIO OF PRECISION AS CALCULATED BY LATITUDES AND DEPARTURES IS 1/10,000+, THAT THIS MAP WAS PREPARED IN ACCORDANCE WITH GS 47-30 AS AMENDED. WITNESS MY HAND AND SEAL THIS 24 DAY OF APRIL, 20 03.

REGISTERED LAND SURVEYOR

FINAL PLAT OF EXISTING PARCEL BOUNDARIES FOR
DUKE UNIVERSITY
PORTION OF DUKE FOREST
CHATHAM COUNTY
C/O:JEFFREY POTTER, DIRECTOR
OFFICE OF REAL ESTATE ADMINISTRATION
402 OREGON STREET, DURHAM, NORTH CAROLINA, 27705
NEW HOPE TOWNSHIP, CHATHAM COUNTY, NORTH CAROLINA

Triangle Surveyors
3715 University Drive
Durham, NC 27707-2646
(919) 490-2929
FAX (919) 490-6165

Date: 4/24/2003
Scale: 1"=300'
Job No: 02179.00
Revisions:

2003-138

K:\DWG\2002\02179\02179.dwg, HP1055CM - 24 x 36 Paper Roll.pc3, 1:300, AME