714 TO 744 =ARE LOCATED BY THE FOLLOWING CALLS:
N26°50'10"W 139.22 TO 811
N50°28'35"W 125.00 TO 812
N20°08'34"W 107.67 TO 716
N63°03'13"W 209.72 TO 813
N37°43'07"W 94.20 TO 814
N00°16'53"E 97.59 TO 815
N35°38'35"W 295.67 TO 816
N50°23'04"W 147.67 TO 817
N35°39'09"W 105.00 TO 818
N57°39'38"W 351.00 TO 819
N20°36'37"W 103.13 TO 820
N81°35'27"W 62.05 TO 724
N22°58'57"W 141.31 TO 725
N12°40'15"E 155.94 TO 726
N42°10'55"E 106.17 TO 727
N69°43'59"E 100.00 TO 728
S88°21'43"E 118.01 TO 729
S77°16'25"E 128.00 TO 730
N00°10'25"W 182.64 TO 731
N21°09'32"W 210.42 TO 732
N09°07'58"E 208.10 TO 733
N57°24'53"W 159.22 TO 734
S83°39'11"W 167.25 TO 810
N83°23'25"W 90.95 TO 736
N62°34'11"W 97.54 TO 737
N46°48'38"W 123.10 TO 809
N24°17'49"W 114.58 TO 739
N20°46'28"W 117.14 TO 808
N36°28'15"W 100.00 TO 741
N29°28'15"W 76.07 TO 742
N06°19'26"W 364.02 TO 743
N64°19'02"E 108.92 TO 744

THIS FINAL PLAT IS EXEMPT FROM THE SAMPSON COUNTY SUBDIVISION ORDINANCE. NO APPROVAL IS REQUIRED.

by [signature] 9-2-09
ADMINISTRATOR DATE

State of North Carolina
County of Sampson
I, Cindy Cottle, Review Officer of Sampson County certify that the map or plat to which this certification is affixed meets all statutory requirements for recording.
Date: 9-2-09
by [signature]
Review Officer

N.C. GRID NORTH (N.A.D. 1983)

LAND SUBDIVISION CERTIFICATION
THIS IS A SURVEY OF EXISTING TRACTS OF LAND.

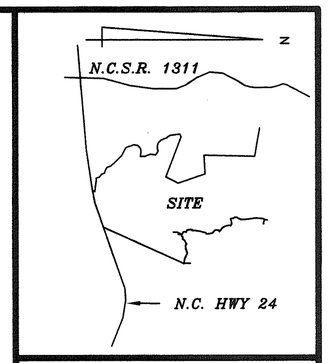

VICINITY MAP NOT TO SCALE

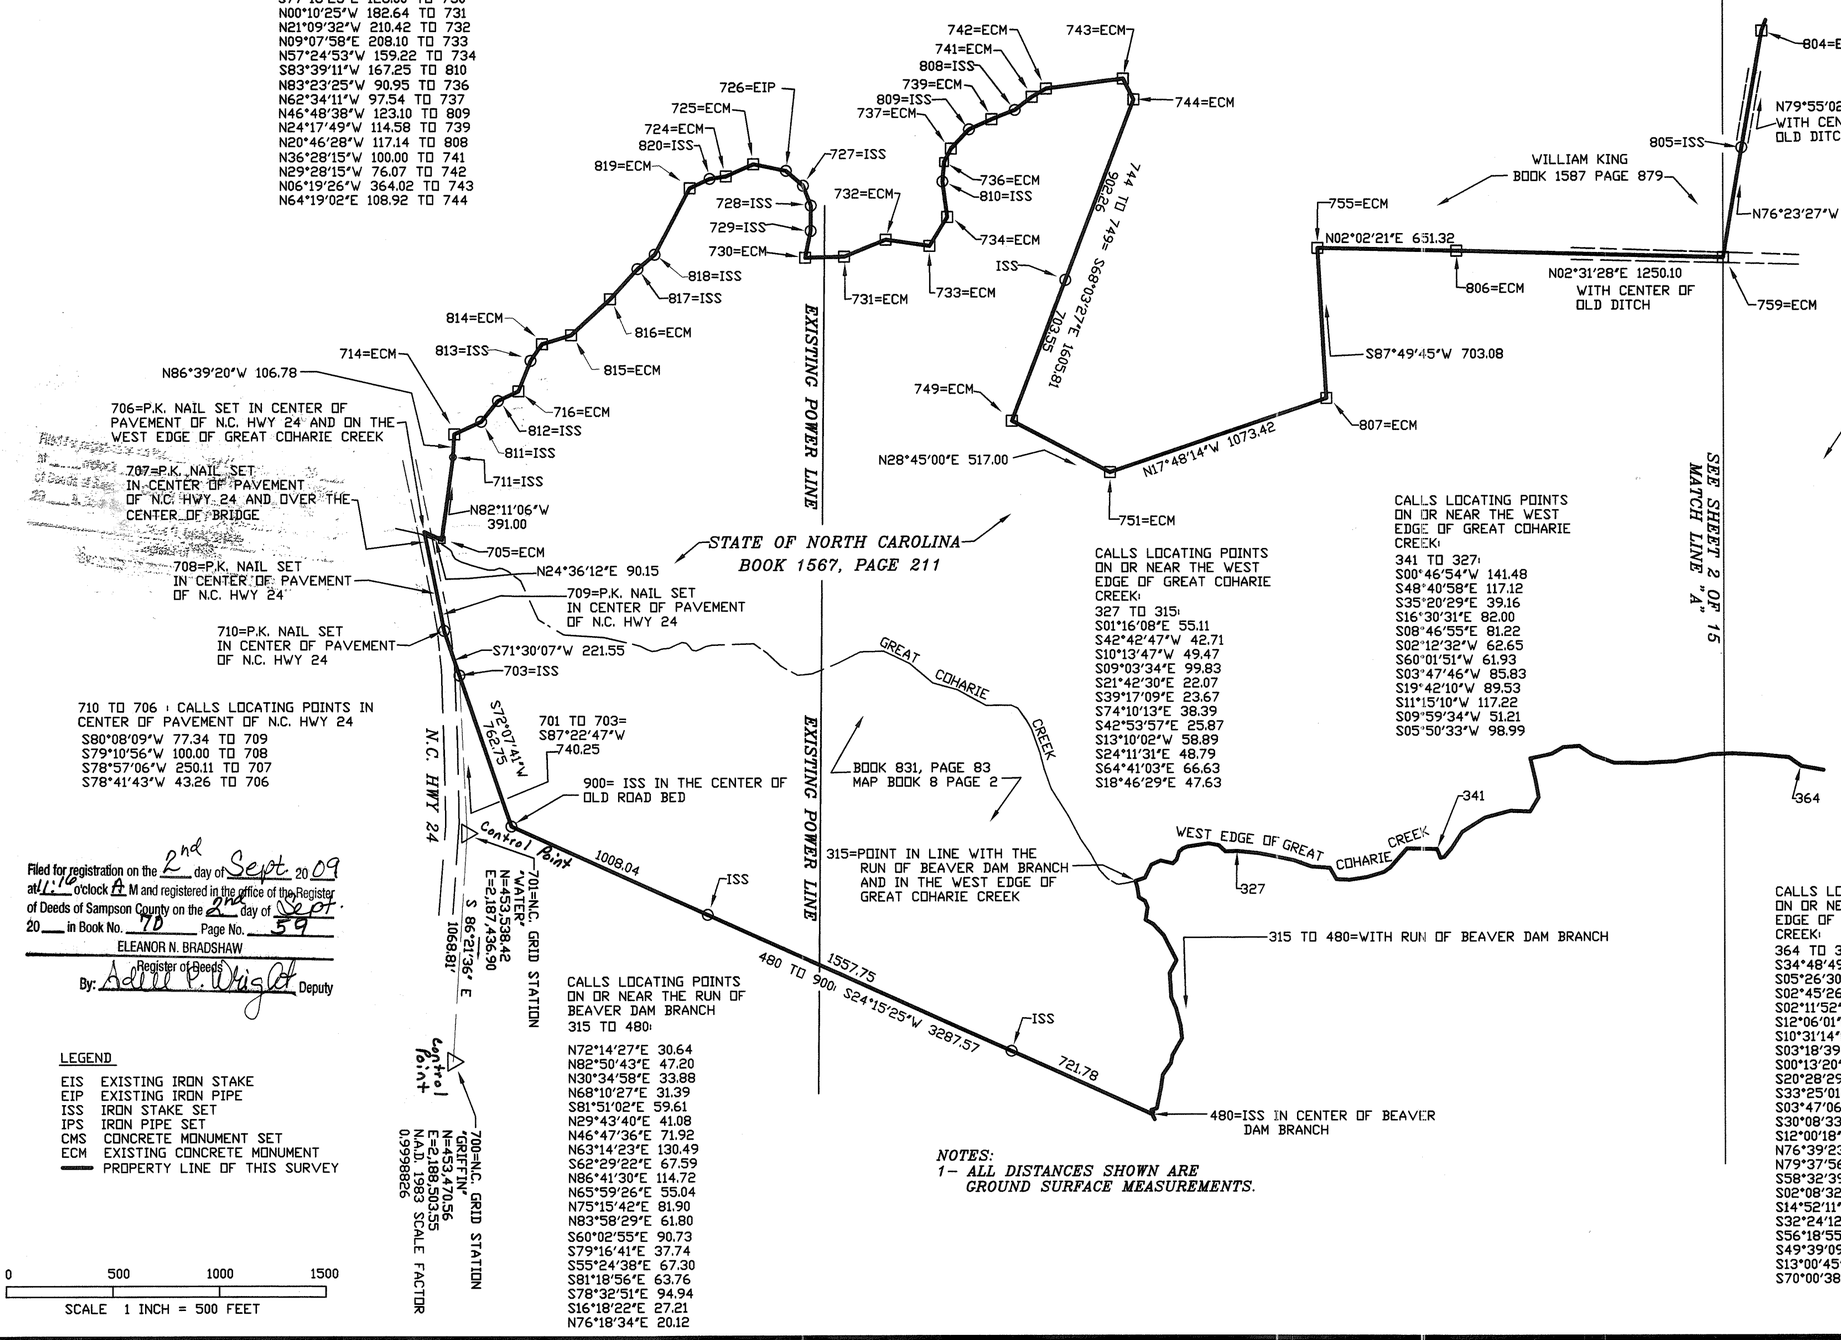

CALLS LOCATING POINTS ON OR NEAR THE WEST EDGE OF GREAT COHARIE CREEK:
341 TO 327:
S00°46'54"W 141.48
S48°40'58"E 117.12
S35°20'29"E 39.16
S16°30'31"E 82.00
S08°46'55"E 81.22
S02°12'32"W 62.65
S60°01'51"W 61.93
S03°47'46"W 85.83
S19°42'10"W 89.53
S11°15'10"W 117.22
S09°59'34"W 51.21
S05°50'33"W 98.99

CALLS LOCATING POINTS ON OR NEAR THE WEST EDGE OF GREAT COHARIE CREEK:
327 TO 315:
S01°16'08"E 55.11
S42°42'47"W 42.71
S10°13'47"W 49.47
S09°03'34"E 99.83
S21°42'30"E 22.07
S39°17'09"E 23.67
S74°10'13"E 38.39
S42°53'57"E 25.87
S13°10'02"W 58.89
S24°11'31"E 48.79
S64°41'03"E 66.63
S18°46'29"E 47.63

710 TO 706 : CALLS LOCATING POINTS IN CENTER OF PAVEMENT OF N.C. HWY 24
S80°08'09"W 77.34 TO 709
S79°10'56"W 100.00 TO 708
S78°57'06"W 250.11 TO 707
S78°41'43"W 43.26 TO 706

CALLS LOCATING POINTS ON OR NEAR THE RUN OF BEAVER DAM BRANCH
315 TO 480:
N72°14'27"E 30.64
N82°50'43"E 47.20
N30°34'58"E 33.88
N68°10'27"E 31.39
S81°51'02"E 59.61
N29°43'40"E 41.08
N46°47'36"E 71.92
N63°14'23"E 130.49
S62°29'22"E 67.59
N86°41'30"E 114.72
N65°59'26"E 55.04
N75°15'42"E 81.90
N83°58'29"E 61.80
S60°02'55"E 90.73
S79°16'41"E 37.74
S55°24'38"E 67.30
S81°18'56"E 63.76
S78°32'51"E 94.94
S16°18'22"E 27.21
N76°18'34"E 20.12

CALLS LOCATING POINTS ON OR NEAR THE WEST EDGE OF GREAT COHARIE CREEK:
364 TO 341:
S34°48'49"W 71.30
S05°26'30"W 127.91
S02°45'26"W 141.80
S02°11'52"E 96.68
S12°06'01"E 48.65
S10°31'14"E 121.77
S03°18'39"E 132.73
S00°13'20"W 152.63
S20°28'29"W 108.25
S33°25'01"W 74.84
S03°47'06"E 76.10
S30°08'33"E 61.49
S12°00'18"E 103.11
N76°39'23"E 106.59
N79°37'56"E 79.46
S58°32'39"E 78.20
S02°08'32"W 93.85
S14°52'11"E 122.55
S32°24'12"E 124.86
S56°18'55"E 91.11
S49°39'09"E 53.54
S13°00'45"E 18.33
S70°00'38"W 44.61

STATE OF NORTH CAROLINA

I WILLIAM W. BLANCHARD, CERTIFY THAT THIS MAP WAS MADE UNDER MY SUPERVISION, AND THE DEEDS FOR THIS SURVEY ARE SHOWN BY BOOK AND PAGE NUMBER ON THIS MAP. THE PRECISION OF CLOSURE IS 1:5,000+. THIS MAP WAS MADE IN ACCORDANCE WITH G.S. 47-30 AS AMENDED. WITNESS MY HAND AND OFFICIAL SEAL THIS THE 11th DAY OF MARCH, 2008

[signature]
WILLIAM W. BLANCHARD, P.L.S. NO. L-0619

NORTH CAROLINA PROFESSIONAL SEAL L-0619 LAND SURVEYOR WILLIAM W. BLANCHARD
March 11, 2008

Filed for registration on the 2nd day of Sept. 2009 at 4:16 o'clock A M and registered in the office of the Register of Deeds of Sampson County on the 2nd day of Sept. 20__ in Book No. 70 Page No. 59
ELEANOR N. BRADSHAW
Register of Deeds
By: Adell P. Wright Deputy

LEGEND
EIS EXISTING IRON STAKE
EIP EXISTING IRON PIPE
ISS IRON STAKE SET
IPS IRON PIPE SET
CMS CONCRETE MONUMENT SET
ECM EXISTING CONCRETE MONUMENT
PROPERTY LINE OF THIS SURVEY

0 500 1000 1500
SCALE 1 INCH = 500 FEET

NOTES:
1- ALL DISTANCES SHOWN ARE GROUND SURFACE MEASUREMENTS.

WILLIAM W. BLANCHARD, INC.
LAND SURVEYING
210 N. RAILROAD ST. WALLACE, N.C. 28466
PHONE NUMBER - (910) 285-4616

A SURVEY FOR
STATE OF NORTH CAROLINA
ECOSYSTEM ENHANCEMENT PROGRAM
LOCATED IN SAMPSON COUNTY, N.C.

DRAWN BY	DRAWING NO.
	FINALSWAMP2.DWG
DATE	SHEET NO.
03-11-2008	1 OF 15

State of North Carolina
County of Sampson
I, Cindy Cottle, Review Officer of Sampson County certify that the map or plat to which this certification is affixed meets all statutory requirements for recording.
Date: 9-2-09
by [signature]
Review Officer

THIS FINAL PLAT IS EXEMPT FROM THE SAMPSON COUNTY SUBDIVISION ORDINANCE. NO APPROVAL IS REQUIRED.
by [signature]
ADMINISTRATOR
9-2-09
DATE

N.C. GRID NORTH (N.A.D. 1983)

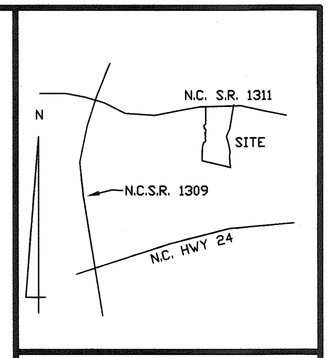

VICINITY MAP NOT TO SCALE

LAND SUBDIVISION CERTIFICATION
THIS IS A SURVEY OF EXISTING TRACTS OF LAND.

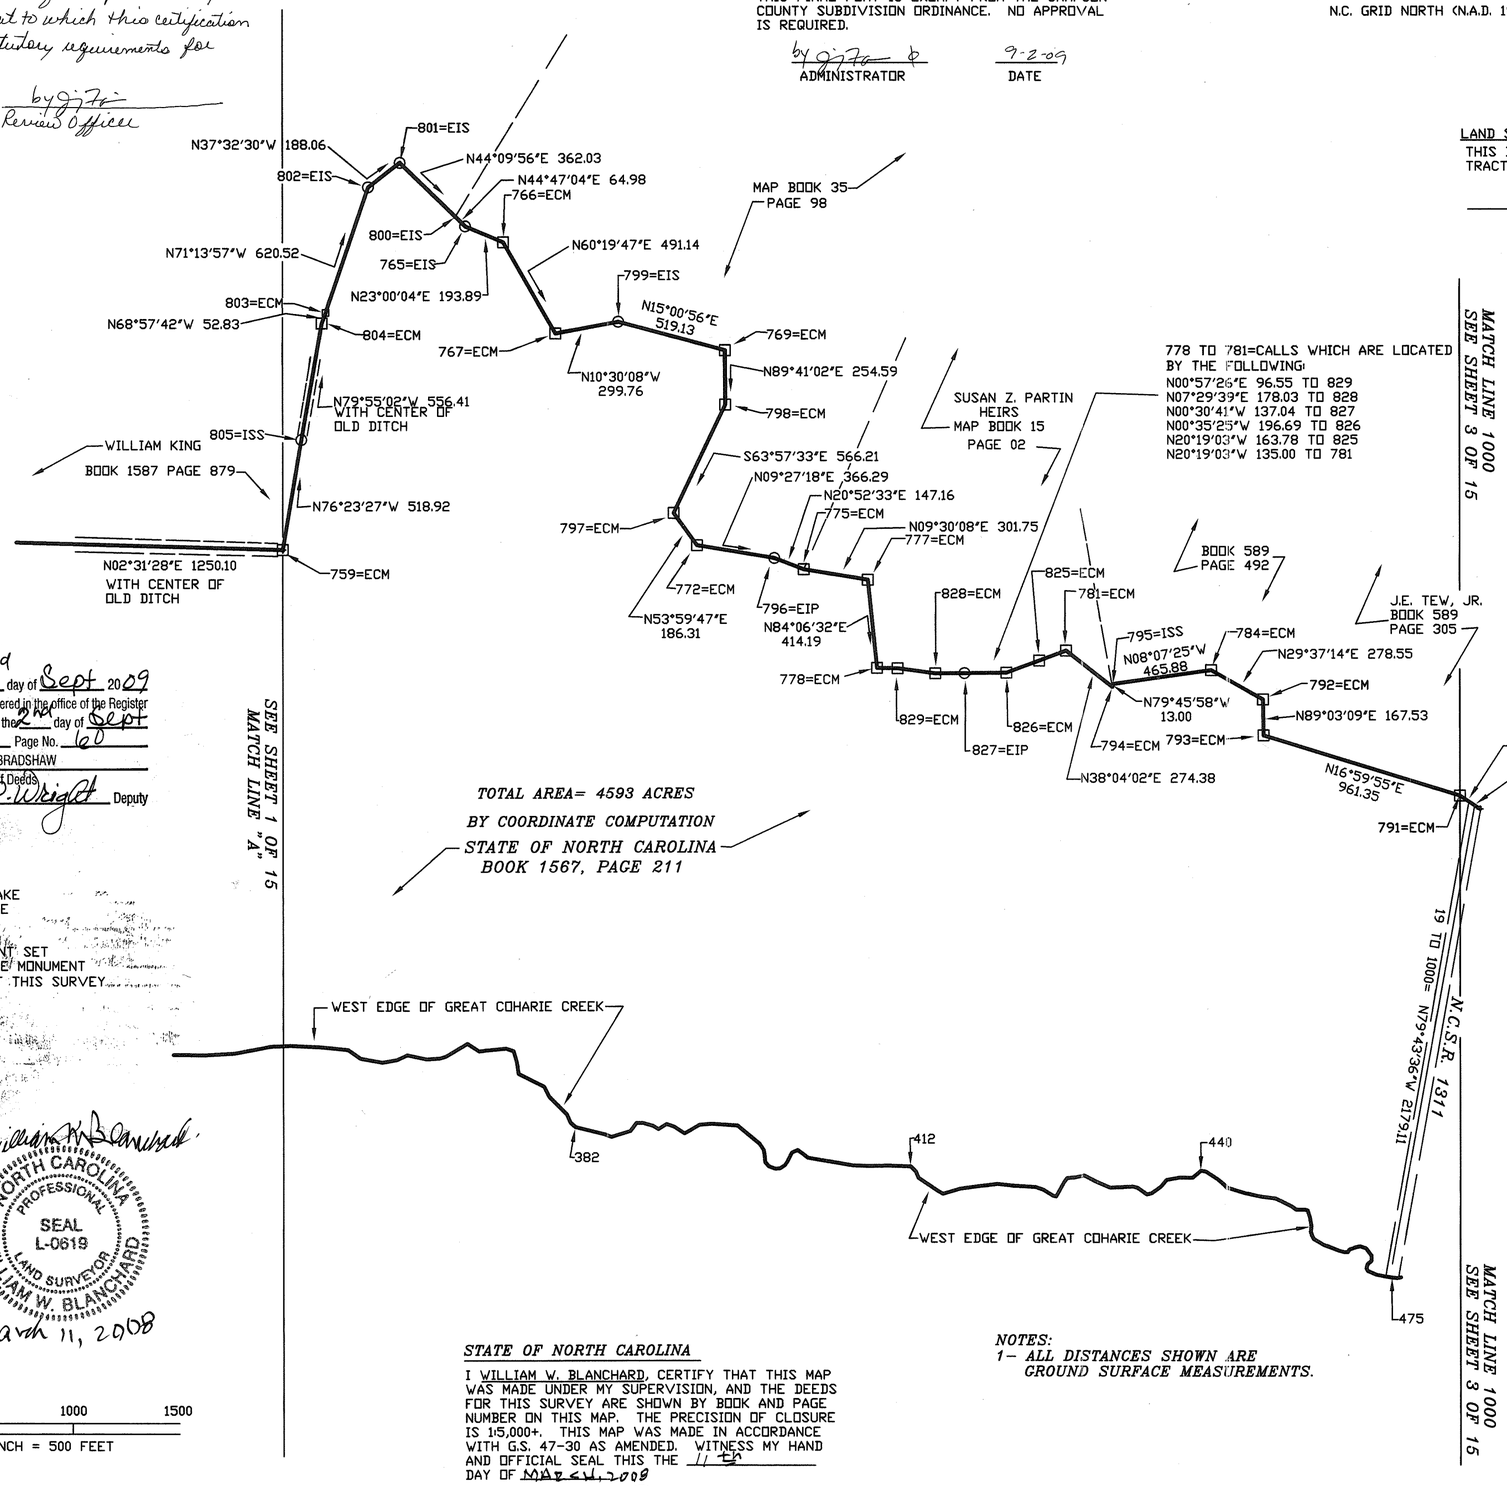

778 TO 781=CALLS WHICH ARE LOCATED BY THE FOLLOWING:
N00°57'26"E 96.55 TO 829
N07°29'39"E 178.03 TO 828
N00°30'41"W 137.04 TO 827
N00°35'25"W 196.69 TO 826
N20°19'03"W 163.78 TO 825
N20°19'03"W 135.00 TO 781

CALLS LOCATING POINTS ON OR NEAR THE WEST EDGE OF GREAT COHARIE CREEK:
475 TO 440:
S08°35'14"W 37.65
S12°00'27"W 36.97
S23°25'37"W 44.15
S60°48'56"W 13.76
N77°13'19"W 18.44
N42°11'52"W 27.04
N88°58'41"W 23.07
S54°16'52"W 42.59
S17°51'04"W 29.57
S12°17'41"E 20.47
S18°10'10"E 32.62
S61°16'52"E 14.04
S00°11'06"W 15.99
S15°49'11"W 25.72
N07°47'25"W 43.58
S10°23'15"W 118.10
S31°49'48"W 54.35
S61°47'00"W 10.59
S69°35'35"W 24.81
N85°32'57"W 27.85
S80°35'52"W 42.65
S71°33'52"W 32.04
S17°24'00"W 12.31
S01°50'36"E 19.65
S01°14'02"W 22.14
S35°45'05"W 23.78
S27°23'09"W 51.40
S24°00'43"W 36.82
S07°17'38"W 64.23
S12°36'47"W 77.76
S17°05'32"W 89.98
S48°25'50"W 15.64
S39°31'34"W 43.73
S33°02'00"W 64.15
S07°52'36"W 24.36

CALLS LOCATING POINTS ON OR NEAR THE WEST EDGE OF GREAT COHARIE CREEK:
412 TO 382:
S01°53'14"W 101.89
S01°09'41"E 96.94
S02°04'35"W 71.58
S09°40'53"W 212.46
S38°42'30"W 26.64
S36°15'27"W 34.68
S26°00'05"E 29.48
S64°04'33"E 44.71
S54°54'53"E 22.34
S32°15'55"E 28.50
S03°07'19"E 20.90
S21°12'44"W 30.82
S48°16'00"W 26.45
S86°28'50"W 27.34
S80°01'32"W 30.11
S56°21'31"W 35.16
S39°36'31"W 132.81
S03°47'04"W 121.45
S04°48'44"E 57.93
S29°37'07"E 80.81
S33°34'19"W 57.54
S18°39'39"W 38.97
S32°17'38"E 44.89
S31°00'35"W 29.79
S15°48'54"W 49.36
S00°21'51"W 30.16
S54°30'57"E 46.33
S16°49'42"E 93.46
S21°46'53"W 33.97
S13°36'32"W 140.15

CALLS LOCATING POINTS ON OR NEAR THE WEST EDGE OF GREAT COHARIE CREEK:
440 TO 412:
S40°25'46"E 50.74
S00°28'47"W 59.73
S09°44'58"E 63.18
S49°15'41"E 41.07
S36°07'48"E 53.22
S13°48'26"E 22.02
S34°52'48"W 54.90
S12°28'14"W 21.24
S02°30'43"E 107.23
S22°55'56"W 64.39
S26°44'23"W 70.92
S13°24'57"E 40.63
S04°39'38"E 39.81
S52°59'03"E 26.32
S61°21'13"E 74.48
S14°54'08"W 14.86
S32°09'25"W 53.75
S18°47'46"W 37.74
S03°26'37"W 98.57
S05°54'42"W 81.27
S06°23'27"E 87.55
S07°58'10"E 87.83
S16°07'18"E 85.37
S29°35'59"W 27.97
S33°34'09"W 63.20
S34°10'56"W 45.24
S66°11'44"W 30.24
S45°09'28"W 35.65

CALLS LOCATING POINTS ON OR NEAR THE WEST EDGE OF GREAT COHARIE CREEK:
382 TO 364:
S41°19'13"W 31.41
S65°30'37"W 42.12
S45°29'11"W 119.98
S64°02'41"W 49.99
S26°13'16"W 79.81
S26°36'40"W 54.14
S81°55'55"W 54.27
S73°36'31"W 54.89
S18°54'30"W 37.12
S05°37'40"E 128.00
S33°37'11"W 64.37
S30°05'24"E 118.24
S17°51'14"E 28.28
S03°25'09"E 63.92
S12°05'02"W 90.51
S24°31'05"E 55.46
S10°00'47"E 67.51
S10°21'15"W 104.68

Filed for registration on the 2nd day of Sept 2009 at 1:24 o'clock P M and registered in the office of the Register of Deeds of Sampson County on the 2nd day of Sept 20__ in Book No. 70 Page No. 60
ELEANOR N. BRADSHAW
Register of Deeds
By: Adell P. Wright Deputy

TOTAL AREA= 4593 ACRES
BY COORDINATE COMPUTATION
STATE OF NORTH CAROLINA
BOOK 1567, PAGE 211

LEGEND

EIS	EXISTING IRON STAKE
EIP	EXISTING IRON PIPE
ISS	IRON STAKE SET
IPS	IRON PIPE SET
CMS	CONCRETE MONUMENT SET
ECM	EXISTING CONCRETE MONUMENT
▬	PROPERTY LINE OF THIS SURVEY

[signature]
NORTH CAROLINA PROFESSIONAL SEAL L-0619 LAND SURVEYOR WILLIAM W. BLANCHARD
March 11, 2008

0 500 1000 1500
SCALE 1 INCH = 500 FEET

STATE OF NORTH CAROLINA

I WILLIAM W. BLANCHARD, CERTIFY THAT THIS MAP WAS MADE UNDER MY SUPERVISION, AND THE DEEDS FOR THIS SURVEY ARE SHOWN BY BOOK AND PAGE NUMBER ON THIS MAP. THE PRECISION OF CLOSURE IS 1:5,000+. THIS MAP WAS MADE IN ACCORDANCE WITH G.S. 47-30 AS AMENDED. WITNESS MY HAND AND OFFICIAL SEAL THIS THE 11th DAY OF MARCH, 2008

[signature]
WILLIAM W. BLANCHARD, P.L.S. NO. L-0619

NOTES:
1- ALL DISTANCES SHOWN ARE GROUND SURFACE MEASUREMENTS.

WILLIAM W. BLANCHARD, INC.
LAND SURVEYING
210 N. RAILROAD ST. WALLACE, N.C. 28466
PHONE NUMBER – (910) 285-4616

A SURVEY FOR
STATE OF NORTH CAROLINA
ECOSYSTEM ENHANCEMENT PROGRAM
LOCATED IN SAMPSON COUNTY, N.C.

DRAWN BY	DRAWING NO.
	FINALSWAMP2.DWG
DATE	SHEET NO.
03-11-2008	2 OF 15

THIS FIMAL PLAT IS EXEMPT FROM THE SAMPSON COUNTY SUBDIVISION ORDINANCE. NO APPROVAL IS REQUIRED.

by [signature] 9-2-09

ADMINISTRATOR DATE

State of North Carolina
County of Sampson

I, Cindy Cottle, Review Officer of Sampson County certify that the map or plat to which this certification is affixed meets all statutory requirements for recording.

Date: 9-2-09 by [signature]
Review Officer

Filed for registration on the 2nd day of Sept 2009 at 11:25 o'clock A.M and registered in the office of the Register of Deeds of Sampson County on the 2nd day of Sept 2009 in Book No. 70 Page No. 61

ELEANOR N. BRADSHAW
Register of Deeds
By: Adell P. Wright Deputy

N.C. GRID NORTH (N.A.D. 1983)

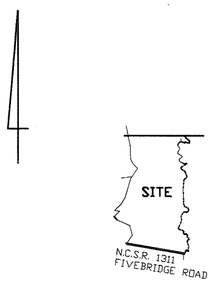

VICINITY MAP NOT TO SCALE

65 TO 12 N33°43'57"E 306.55
12 TO 14 N14°34'05"W 362.58
14 TO 67 N66°00'40"W 290.16
67 TO 68 N65°40'42"W 148.36
68 TO 16 N66°25'08"W 99.63
16 TO 17 N39°42'27"W 153.66
17 TO 69 N45°24'30"E 290.73

69 TO 100 N83°00'59"W 187.05
100 TO 20 N45°46'27"E 357.46
20 TO 22 N29°26'54"E 292.01
22 TO 24 N16°13'13"E 733.12
24 TO 70 N42°35'28"E 21.82
70 TO 26 N33°50'06"E 429.15
26 TO 27 N45°33'51"W 245.61
27 TO 28 N24°26'38"W 206.97

28 TO 71 N01°43'37"W 481.62
71 TO 72 N02°50'08"W 6.93
72 TO 73 N12°41'02"W 50.40
73 TO 30 N11°24'29"W 712.28

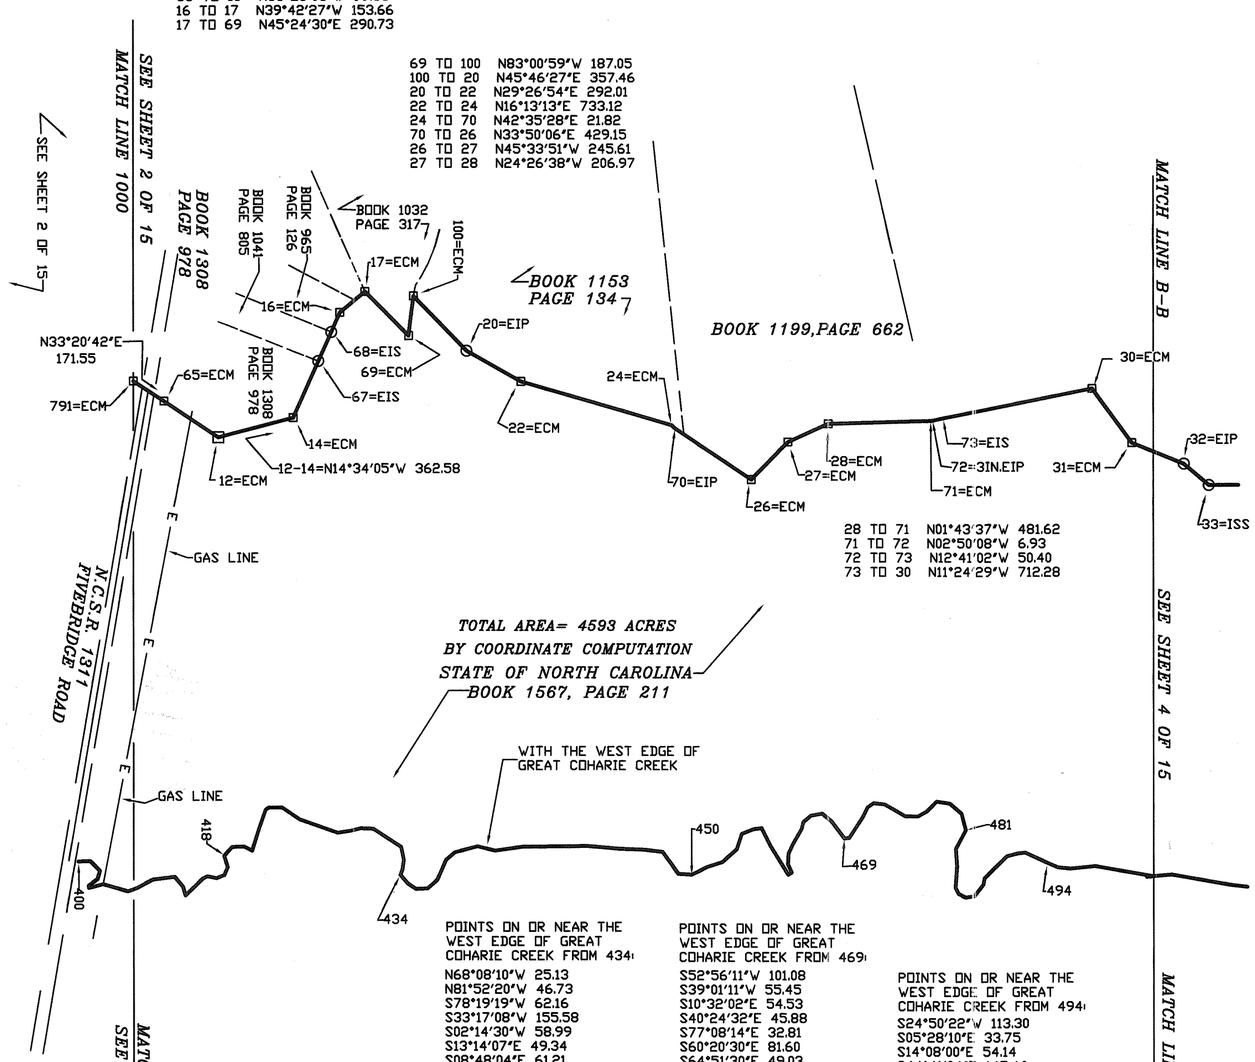

LAND SUBDIVISION CERTIFICATION

THIS IS A SURVEY OF EXISTING TRACTS OF LAND.

STATE OF NORTH CAROLINA

I, WILLIAM W. BLANCHARD, CERTIFY THAT THIS MAP WAS MADE UNDER MY SUPERVISION, THE DEEDS FOR THIS SURVEY ARE SHOWN BY BOOK AND PAGE NUMBER ON THIS MAP. THE PRECISION OF CLOSURE IS 1:5,000+. THIS MAP WAS MADE IN ACCORDANCE WITH G.S. 47-30 AS AMENDED. WITNESS MY HAND AND OFFICIAL SEAL THIS 11th DAY OF MARCH 2008.

[signature]
PROFESSIONAL LAND SURVEYOR P.L.S. L-0619

POINTS ON OR NEAR THE WEST EDGE OF GREAT COHARIE CREEK FROM 434

N68°08'10"W 25.13
N81°52'20"W 46.73
S78°19'19"W 62.16
S33°17'08"W 155.58
S02°14'30"W 58.99
S13°14'07"E 49.34
S08°48'04"E 61.21
S19°25'02"W 186.96
S34°07'52"W 100.80
S00°39'18"E 63.42
S35°28'45"E 17.21
S70°27'46"E 95.68
S72°57'01"E 105.63
S26°08'39"W 42.60
S01°53'10"E 55.98
S47°55'46"E 55.23 TO 418
N72°42'33"E 55.06
S67°10'47"E 39.70
S22°48'35"E 40.31
S12°50'28"W 43.86
S27°02'26"E 23.75
S43°54'08"E 113.72
S74°19'05"W 42.67
S49°58'18"W 59.89
S07°07'40"E 102.42
S27°47'08"E 81.65
S20°44'21"E 47.50
S15°48'15"W 121.83
S14°05'54"E 69.29
S80°31'11"W 10.15
N36°22'28"W 52.95
N73°53'47"W 39.94
S45°47'04"W 64.21
S02°14'54"E 56.26 TO 400

POINTS ON OR NEAR THE WEST EDGE OF GREAT COHARIE CREEK FROM 469

S52°56'11"W 101.08
S39°01'11"W 55.45
S10°32'02"E 54.53
S40°24'32"E 45.88
S77°08'14"E 32.81
S60°20'30"E 81.60
S64°51'30"E 49.03
S86°39'58"E 50.76
N65°30'35"E 42.50
S32°46'05"E 18.58
S58°13'01"W 159.52
S63°34'04"W 91.92
S06°59'03"E 38.88
S21°32'41"E 59.48
S72°20'25"E 76.07
S41°25'01"E 82.61
S38°45'51"E 8.38
S18°03'28"E 72.89
S26°30'47"E 82.29 TO 450
S04°24'05"W 61.67
S53°38'40"W 92.16
S54°54'10"W 34.59
S06°43'56"W 84.31
S02°05'39"W 124.96
S05°08'05"W 143.44
S00°41'29"E 302.65
S07°54'44"E 128.94
S13°00'41"W 85.53
S14°50'32"E 110.46
S40°20'37"E 53.84
S66°43'46"E 102.18
S40°48'07"E 61.80
S01°17'32"E 53.13
S32°43'27"W 46.34
S49°33'28"W 53.32 TO 434

POINTS ON OR NEAR THE WEST EDGE OF GREAT COHARIE CREEK FROM 494

S24°50'22"W 113.30
S05°28'10"E 33.75
S14°08'00"E 54.14
S44°41'04"E 147.46
S79°14'19"E 29.60
S52°24'51"E 69.20
S08°12'29"E 40.92
S27°30'08"W 38.06
S63°14'47"W 32.22
N85°36'35"W 100.25
S85°58'01"W 81.87
N61°40'13"W 99.09 TO 481
S75°23'27"W 79.79
S40°44'33"W 72.13
S08°27'53"W 62.71
S45°32'17"E 64.30
S28°48'16"E 48.48
S00°36'22"W 59.15
S29°46'43"W 110.09
S06°27'34"W 52.97
S33°31'20"E 34.10
S64°32'34"E 47.86
S56°49'23"E 119.70
S06°13'37"E 22.78 TO 469

NOTES:
1- ALL DISTANCES SHOWN ARE GROUND SURFACE MEASUREMENTS

[signature]
NORTH CAROLINA PROFESSIONAL SEAL L-0619 LAND SURVEYOR WILLIAM W. BLANCHARD
March 11, 2008

0 500 1000 1500
SCALE 1 INCH= 500 FEET

LEGEND

PKNS P.K. NAIL SET
EIA EXISTING IRON AXLE
EIS EXISTING IRON STAKE
EIP EXISTING IRON PIPE
ISS IRON STAKE SET
IPS IRON PIPE SET
CMS CONCRETE MONUMENT SET
PROPERTY LINE FOR THIS SURVEY
—E— EASEMENT LINE
CENTER LINE
TRAVERSE LINE
TIE LINE, OLD PROPERT LINE OR OUTLINE OF TOPOGRAPHIC DETAIL

WILLIAM W. BLANCHARD, INC.
LAND SURVEYING
210 N. RAILROAD ST. WALLACE, N.C. 28466
PHONE NUMBER (910) 285-4616

A SURVEY FOR
STATE OF NORTH CAROLINA
ECOSYSTEM ENHANCEMENT PROGRAM
LOCATED IN SAMPSON COUNTY,N.C.

DRAWN BY	DRAWING NO.
	CREEKNE2
DATE	SHEET NO.
03-11-2008	3 OF 15

N.C. GRID NORTH (N.A.D. 1983)

N

37 TO 38	N25°06'26"E	359.39
38 TO 76	N36°46'39"E	171.25
76 TO 40	N04°53'47"W	210.38
40 TO 77	N66°42'53"W	363.77
77 TO 78	N17°37'32"W	139.84
78 TO 43	N30°00'03"E	149.51
43 TO 45	N02°58'13"W	221.81
45 TO 46	N07°48'43"E	110.22
46 TO 47	N12°00'04"E	265.13
47 TO 50	N31°14'42"E	460.78
50 TO 51	N02°56'10"E	238.09
51 TO 81	N02°53'22"E	21.55
81 TO 83	N65°10'20"W	217.04

30 TO 31	N53°49'37"E	316.11
31 TO 32	N21°53'25"E	262.47
32 TO 33	N40°26'39"E	153.72
33 TO 74	N00°00'13"W	138.36
74 TO 75	N00°27'12"E	164.09
75 TO 37	N08°49'23"W	363.58

83 TO 55	N22°35'02"E	401.16
55 TO 57	N28°17'41"W	250.57
57 TO 60	N11°04'21"E	381.45
60 TO 101	N52°48'10"E	202.09
101 TO 102	N61°51'07"E	207.51
102 TO 103	N74°04'35"E	378.06
103 TO 104	S22°47'58"E	219.58
104 TO 105	S22°48'44"E	178.04
105 TO 106	S22°45'34"E	105.37
106 TO 107	N80°40'26"E	354.87

THIS FINAL PLAT IS EXEMPT FROM THE SAMPSON COUNTY SUBDIVISION ORDINANCE. NO APPROVAL IS REQUIRED.

by [signature] 9-2-09
ADMINISTRATOR DATE

State of North Carolina
County of Sampson
I Cindy Cottle Review Officer of Sampson County certify that the map or plat to which this certification is affixed meets all statutory requirements for recording.
Date: 9-2-09

by [signature]
Review Officer

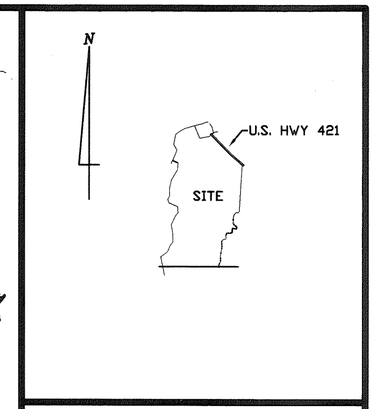

VICINITY MAP NOT TO SCALE

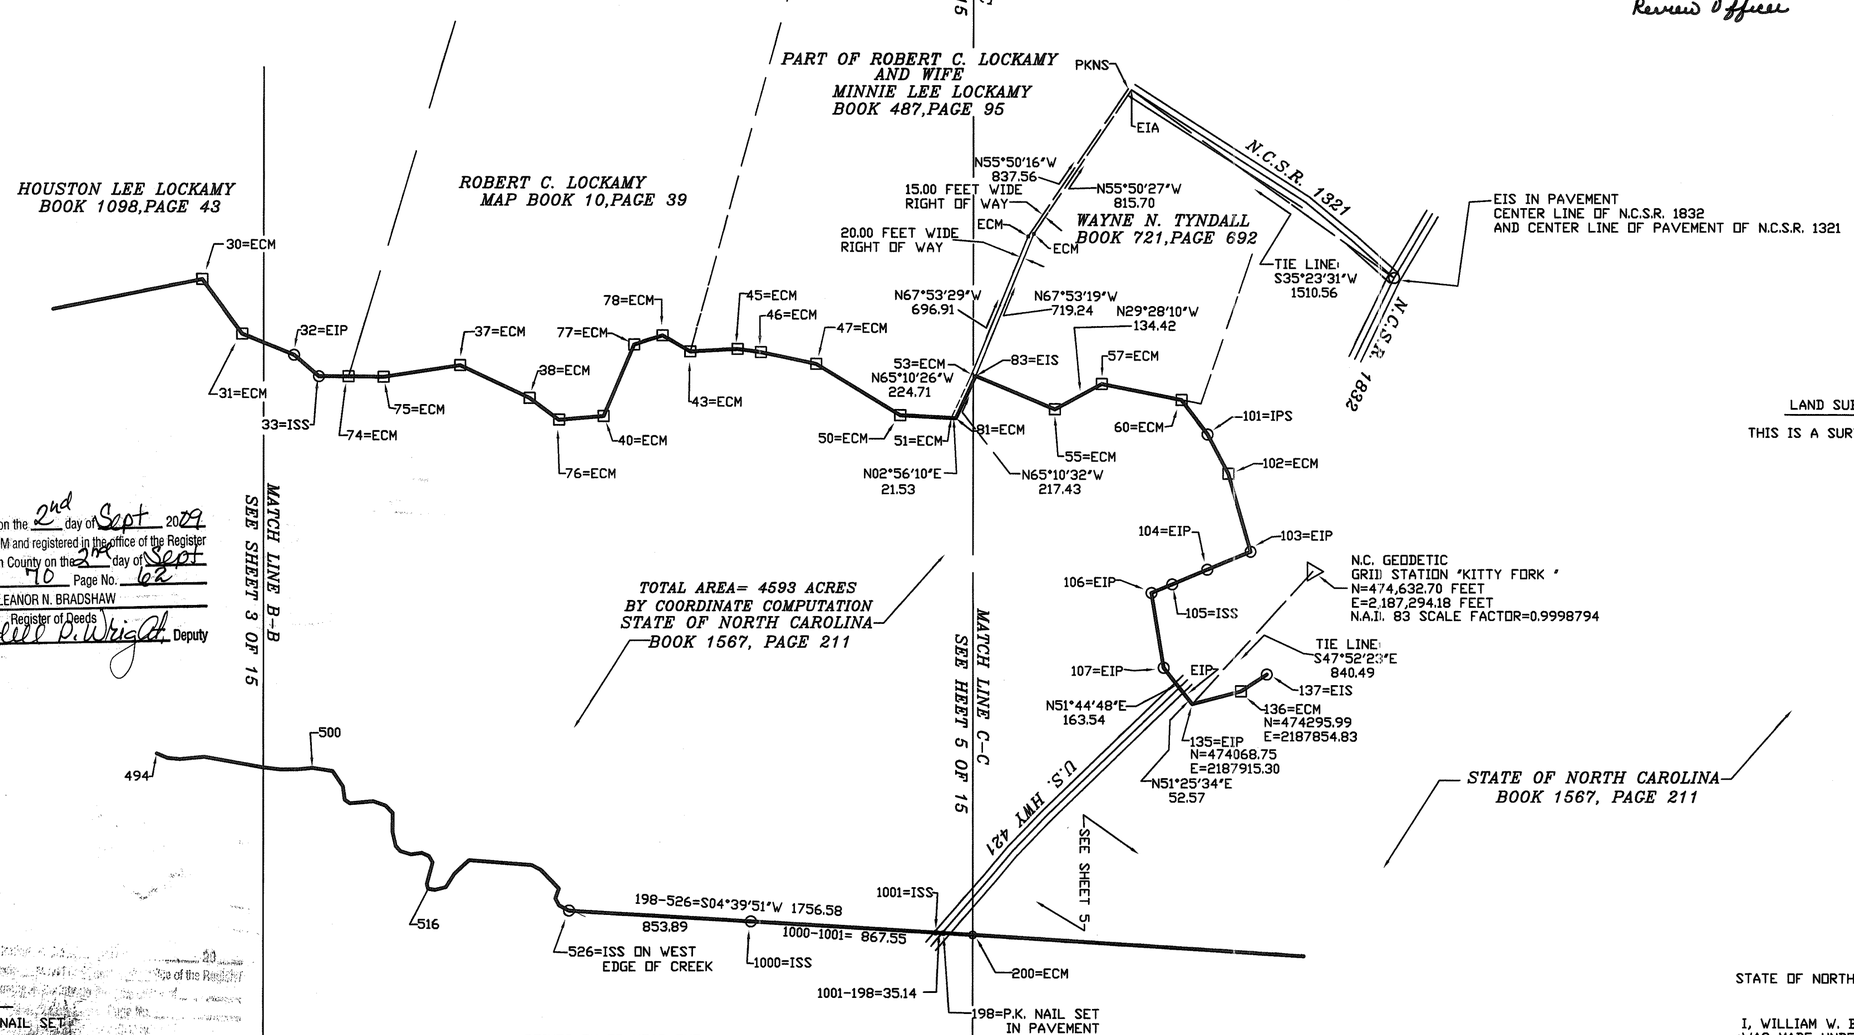

Filed for registration on the 2nd day of Sept 2009 at 1:26 o'clock P M and registered in the office of the Register of Deeds of Sampson County on the 2nd day of Sept 2009 in Book No. 70 Page No. 62
ELEANOR N. BRADSHAW
Register of Deeds
By: Adell P. Wright Deputy

TOTAL AREA= 4593 ACRES
BY COORDINATE COMPUTATION
STATE OF NORTH CAROLINA
BOOK 1567, PAGE 211

STATE OF NORTH CAROLINA
BOOK 1567, PAGE 211

LAND SUBDIVISION CERTIFICATION

THIS IS A SURVEY OF EXISTING TRACTS OF LAND.

NOTES:
1- ALL DISTANCES SHOWN ARE GROUND SURFACE MEASUREMENTS

William W. Blanchard
NORTH CAROLINA PROFESSIONAL SEAL L-0619 LAND SURVEYOR WILLIAM W. BLANCHARD
March 11, 2008

LEGEND

PKNS P.K. NAIL SET
EIA EXISTING IRON AXLE
EIS EXISTING IRON STAKE
EIP EXISTING IRON PIPE
ISS IRON STAKE SET
IPS IRON PIPE SET
CMS CONCRETE MONUMENT SET
PROPERTY LINE FOR THIS SURVEY
EASEMENT LINE
CENTER LINE
TRAVERSE LINE
TIE LINE, OLD PROPERT LINE OR OUTLINE OF TOPOGRAPHIC DETAIL

POINTS ON OR NEAR THE WEST EDGE OF GREAT COHARIE CREEK FROM 500

S05°28'29"E 69.75
S01°02'16"E 81.57
S07°03'13"W 80.81
S09°53'14"W 279.54
S05°35'46"E 115.64
S05°19'51"W 58.21
S23°07'26"W 54.78 TO 494

POINTS ON OR NEAR THE WEST EDGE OF GREAT COHARIE CREEK FROM 516

S74°15'48"W 23.76
N74°50'11"W 105.09
S59°05'45"W 34.50
S24°06'04"W 36.67
S08°37'45"E 51.74
S17°14'50"W 51.56
S77°21'07"W 67.39
N89°47'12"W 87.75
S46°41'04"W 48.30
S19°09'44"W 62.12
S05°22'21"E 109.45
S34°28'13"W 29.71
S82°50'36"W 62.83
S55°36'47"W 85.70
S08°48'02"W 95.11 TO 500

POINTS ON OR NEAR THE WEST EDGE OF GREAT COHARIE CREEK FROM 526

S27°38'40"W 53.56
S62°20'20"W 36.13
N70°15'10"W 49.05
S45°53'39"W 120.80
S27°53'44"W 48.49
S04°21'23"W 294.63
S42°47'48"E 93.56
S57°36'29"E 75.19
S13°57'34"E 51.48
S07°01'03"W 33.28 TO 516

0 500 1000 1500
SCALE 1 INCH= 500 FEET

STATE OF NORTH CAROLINA

I, WILLIAM W. BLANCHARD, CERTIFY THAT THIS MAP WAS MADE UNDER MY SUPERVISION, THE DEEDS FOR THIS SURVEY ARE SHOWN BY BOOK AND PAGE NUMBER ON THIS MAP. THE PRECISION OF CLOSURE IS 1:5,000+. THIS MAP WAS MADE IN ACCORDANCE WITH G.S. 47-30 AS AMENDED. WITNESS MY HAND AND OFFICIAL SEAL THIS 11th DAY OF March 2008

William W. Blanchard
PROFESSIONAL LAND SURVEYOR P.L.S. L-0619

WILLIAM W. BLANCHARD, INC.
LAND SURVEYING
210 N. RAILROAD ST. WALLACE, N.C. 28466
PHONE NUMBER (910) 285-4616

A SURVEY FOR
STATE OF NORTH CAROLINA
ECOSYSTEM ENHANCEMENT PROGRAM
LOCATED IN SAMPSON COUNTY,N.C.

DRAWN BY	DRAWING NO.
	CREEKNE2
DATE	SHEET NO.
03-11-2008	4 OF 15

N.C. GRID NORTH (N.A.D. 1983)

135-136=N05°04'13"E 235.13
136-137=N13°21'05"W 145.46
137-480=N07°43'47"W 269.34
480-452=N07°43'47"W 10.00
452-481=N07°43'47"W 10.00
481-453=N07°51'01"W 211.15
453-500=N08°22'46"W 238.82
500-700=N12°13'40"W 110.06
700-701=N27°18'24"W 159.99
701-501=N33°10'50"W 240.48
501-520=N60°05'55"W 225.85
520-143=N75°05'19"W 25.00
143-461=N75°05'19"W 173.46
461-145=N75°35'27"W 35.56
145-147=N33°07'41"W 172.89
147-462=N33°59'29"W 276.86
462-149=N34°00'29"W 58.05
149-463=N81°41'42"W 62.52
463-150=N81°44'41"W 137.67
150-464=N57°44'38"W 272.98
464-152=N28°27'50"W 42.35

LAND SUBDIVISION CERTIFICATION

THIS IS A SURVEY OF EXISTING TRACTS OF LAND.

152-153=N00°35'08"E 119.37
153-154=N21°21'36"E 198.07
154-155=N46°31'41"E 226.89
155-156=N27°02'51"W 210.14
156-158=N48°53'49"E 336.78
158-159=S51°59'32"E 124.33
159-160=N16°28'57"E 233.88
160-161=N03°14'03"E 97.88
161-162=N18°11'20"W 259.44
162-164=N32°01'07"E 331.57
164-165=N00°04'26"E 82.43
165-465=N01°37'21"E 139.82
465-470=N47°32'33"E 106.93
470-168=N77°47'42"E 132.18
168-169=N77°05'38"E 133.47
169-170=N20°19'00"E 119.79

THIS FINAL PLAT IS EXEMPT FROM THE SAMPSON COUNTY SUBDIVISION ORDINANCE. NO APPROVAL IS REQUIRED.
by [signature]
ADMINISTRATOR
9-2-09
DATE

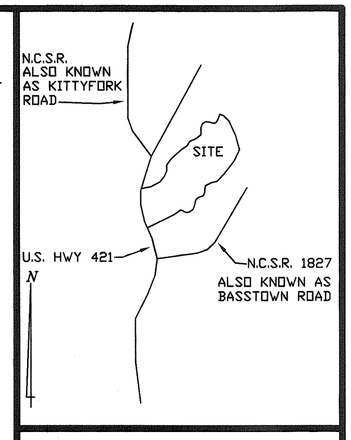

VICINITY MAP NOT TO SCALE

STATE OF NORTH CAROLINA

I, WILLIAM W. BLANCHARD, CERTIFY THAT THIS MAP WAS MADE UNDER MY SUPERVISION, THAT DEEDS USED FOR THIS SURVEY ARE SHOWN BY BOOK AND PAGE NUMBER ON THIS MAP. THE PRECISION OF CLOSURE AS CALCULATED BY LATITUDES AND DEPARTURES IS 1:10,000+. THIS MAP WAS MADE IN ACCORDANCE WITH G.S. 47-30 AS AMENDED. WITNESS MY HAND AND OFFICIAL SEAL THIS 11 DAY OF March, 2008.

William W. Blanchard
PROFESSIONAL LAND SURVEYOR

P.L.S. NO. L-0619

William W. Blanchard
NORTH CAROLINA PROFESSIONAL SEAL L-0619 LAND SURVEYOR WILLIAM W. BLANCHARD
March 11, 2008

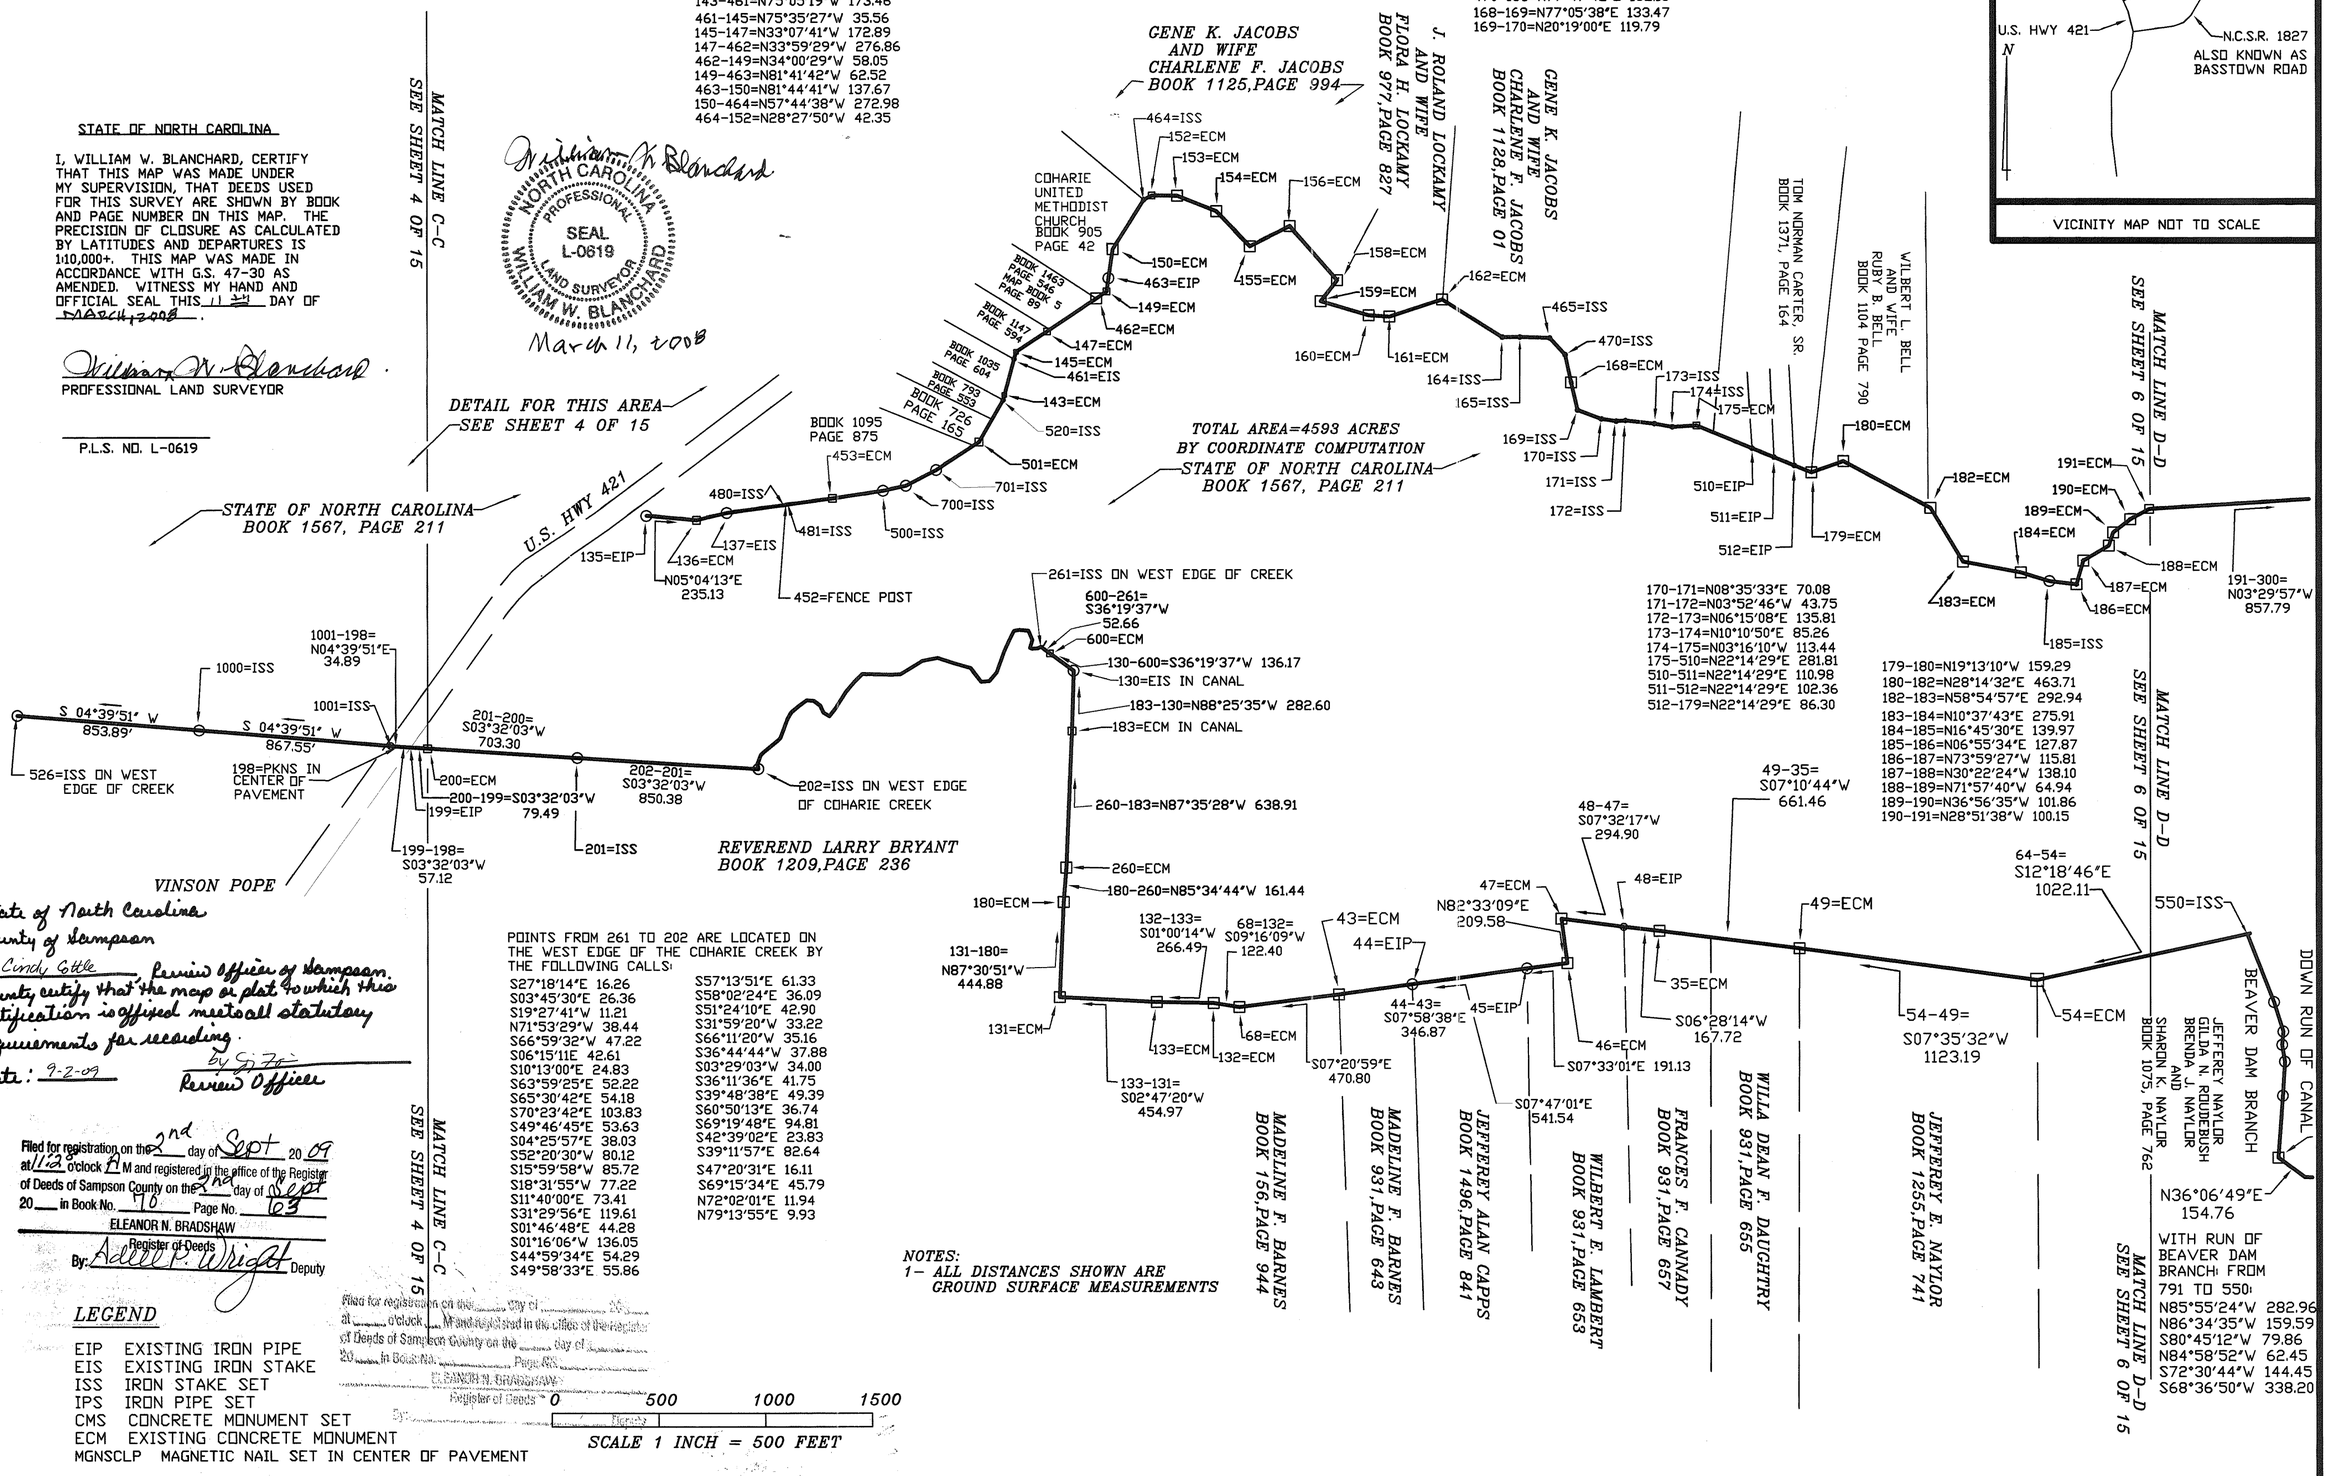

State of North Carolina
County of Sampson

I Cindy Gittle Review Officer of Sampson County, certify that the map or plat to which this certification is affixed meets all statutory requirements for recording.

Date: 9-2-09 by [signature] Review Officer

Filed for registration on the 2nd day of Sept 2009 at 11:23 o'clock AM and registered in the office of the Register of Deeds of Sampson County on the 2nd day of Sept 2009 in Book No. 70 Page No. 63
ELEANOR N. BRADSHAW
Register of Deeds
By: Adell P. Wright Deputy

Filed for registration on the ___ day of ___ 20__ at ___ o'clock ___ M and duly recorded in the office of the Register of Deeds of Sampson County on the ___ day of ___ 20__ in Book No. ___ Page No. ___
ELEANOR N. BRADSHAW
Register of Deeds
By: ___ Deputy

POINTS FROM 261 TO 202 ARE LOCATED ON THE WEST EDGE OF THE COHARIE CREEK BY THE FOLLOWING CALLS:

S27°18'14"E 16.26
S03°45'30"E 26.36
S19°27'41"W 11.21
N71°53'29"W 38.44
S66°59'32"W 47.22
S06°15'11E 42.61
S10°13'00"E 24.83
S63°59'25"E 52.22
S65°30'42"E 54.18
S70°23'42"E 103.83
S49°46'45"E 53.63
S04°25'57"E 38.03
S52°20'30"W 80.12
S15°59'58"W 85.72
S18°31'55"W 77.22
S11°40'00"E 73.41
S31°29'56"E 119.61
S01°46'48"E 44.28
S01°16'06"W 136.05
S44°59'34"E 54.29
S49°58'33"E 55.86
S57°13'51"E 61.33
S58°02'24"E 36.09
S51°24'10"E 42.90
S31°59'20"W 33.22
S66°11'20"W 35.16
S36°44'44"W 37.88
S03°29'03"W 34.00
S36°11'36"E 41.75
S39°48'38"E 49.39
S60°50'13"E 36.74
S69°19'48"E 94.81
S42°39'02"E 23.83
S39°11'57"E 82.64
S47°20'31"E 16.11
S69°15'34"E 45.79
N72°02'01"E 11.94
N79°13'55"E 9.93

NOTES:
1- ALL DISTANCES SHOWN ARE GROUND SURFACE MEASUREMENTS

LEGEND

EIP EXISTING IRON PIPE
EIS EXISTING IRON STAKE
ISS IRON STAKE SET
IPS IRON PIPE SET
CMS CONCRETE MONUMENT SET
ECM EXISTING CONCRETE MONUMENT
MGNSCLP MAGNETIC NAIL SET IN CENTER OF PAVEMENT

0 500 1000 1500
SCALE 1 INCH = 500 FEET

WILLIAM W. BLANCHARD, INC.
LAND SURVEYING
210 NORTH RAILROAD STREET, WALLACE, N.C.
PHONE NUMBER - (910) 285-4616

A SURVEY FOR
STATE OF NORTH CAROLINA
ECOSYSTEM ENHANCEMENT PROGRAM
LOCATED IN SAMPSON COUNTY, N.C.

DRAWN BY	DRAWING NO.
	FINALSWAMP1
DATE	SHEET NO.
03-11-2008	5 OF 15

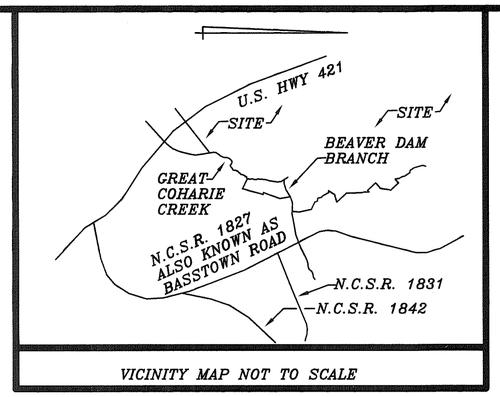

VICINITY MAP NOT TO SCALE

LAND SUBDIVISION CERTIFICATION

THIS IS A SURVEY OF EXISTING TRACTS OF LAND.

N.C. GRID NORTH (N.A.D. 1983)

THIS PLAT IS EXEMPT FROM THE SAMPSON COUNTY SUBDIVISION ORDINANCE. NO APPROVAL IS REQUIRED.

by [signature] 9-2-09
ADMINISTRATOR DATE

State of North Carolina
County of Sampson
I, Cindy Cottle, Review Officer of Sampson County, certify that the map or plat to which this certification is affixed meets all statutory requirements for recording.
Date: 9-2-09
by [signature]
Review Officer

TOTAL AREA=4593 ACRES
BY COORDINATE COMPUTATION

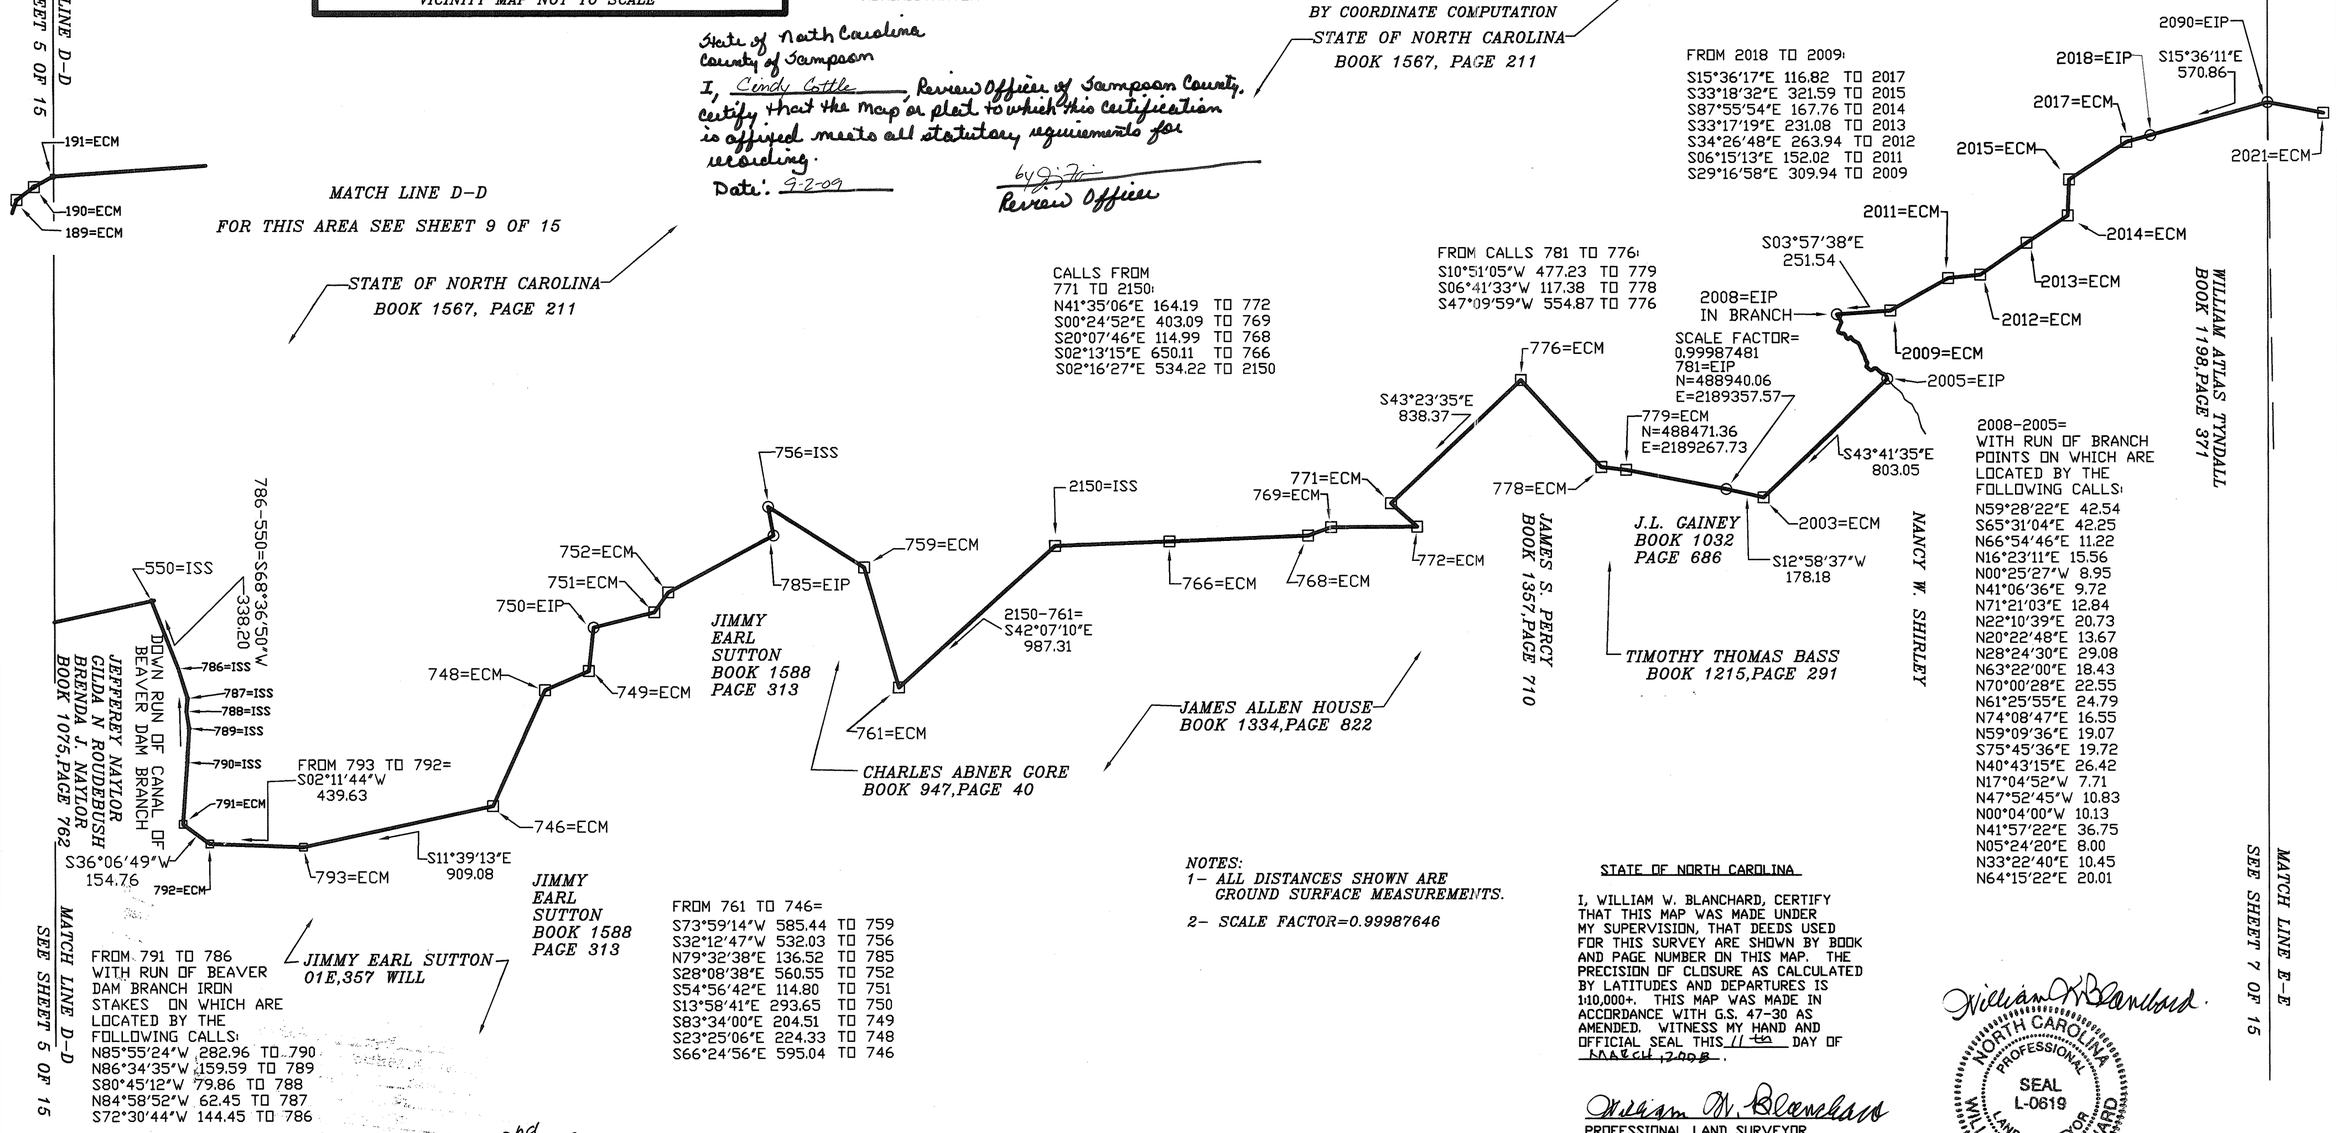

NOTES:
1- ALL DISTANCES SHOWN ARE GROUND SURFACE MEASUREMENTS.
2- SCALE FACTOR=0.99987646

STATE OF NORTH CAROLINA

I, WILLIAM W. BLANCHARD, CERTIFY THAT THIS MAP WAS MADE UNDER MY SUPERVISION, THAT DEEDS USED FOR THIS SURVEY ARE SHOWN BY BOOK AND PAGE NUMBER ON THIS MAP. THE PRECISION OF CLOSURE AS CALCULATED BY LATITUDES AND DEPARTURES IS 1:10,000+. THIS MAP WAS MADE IN ACCORDANCE WITH G.S. 47-30 AS AMENDED. WITNESS MY HAND AND OFFICIAL SEAL THIS 11 TH DAY OF MARCH, 2008.

William W. Blanchard
PROFESSIONAL LAND SURVEYOR

P.L.S. NO. L-0619

NORTH CAROLINA PROFESSIONAL SEAL L-0619 LAND SURVEYOR WILLIAM W. BLANCHARD
March 11, 2008

Filed for registration on the 2nd day of Sept. 2009 at 11:32 o'clock A M and registered in the office of the Register of Deeds of Sampson County on the ... day of 20... in Book No. 710 Page No. 64
ELEANOR N. BRADSHAW
Register of Deeds
By: Adell P. Wright, Deputy

LEGEND

ECM	EXISTING CONCRETE MONUMENT
EIS	EXISTING IRON STAKE
EIP	EXISTING IRON PIPE
ISS	IRON STAKE SET
IPS	IRON PIPE SET

0 500 1000 1500
SCALE 1 INCH=500 FEET

WILLIAM W. BLANCHARD, INC. LAND SURVEYING 210 NORTH RAILROAD STREET, WALLACE, N.C. PHONE NUMBER - (910) 285-4616	A SURVEY FOR STATE OF NORTH CAROLINA ECOSYSTEM ENHANCEMENT PROGRAM LOCATED IN SAMPSON COUNTY, N.C.	DRAWN BY	DRAWING NO. FESIDE1.DWG
		DATE 03-11-2008	SHEET NO. 6 OF 15

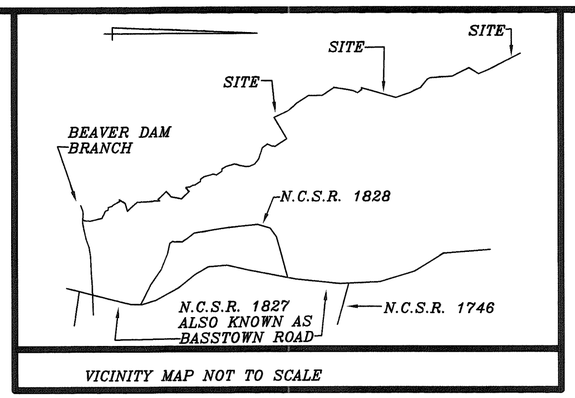

VICINITY MAP NOT TO SCALE

LAND SUBDIVISION CERTIFICATION

THIS IS A SURVEY OF EXISTING TRACTS OF LAND.

N.C. GRID NORTH (N.A.D. 1983)

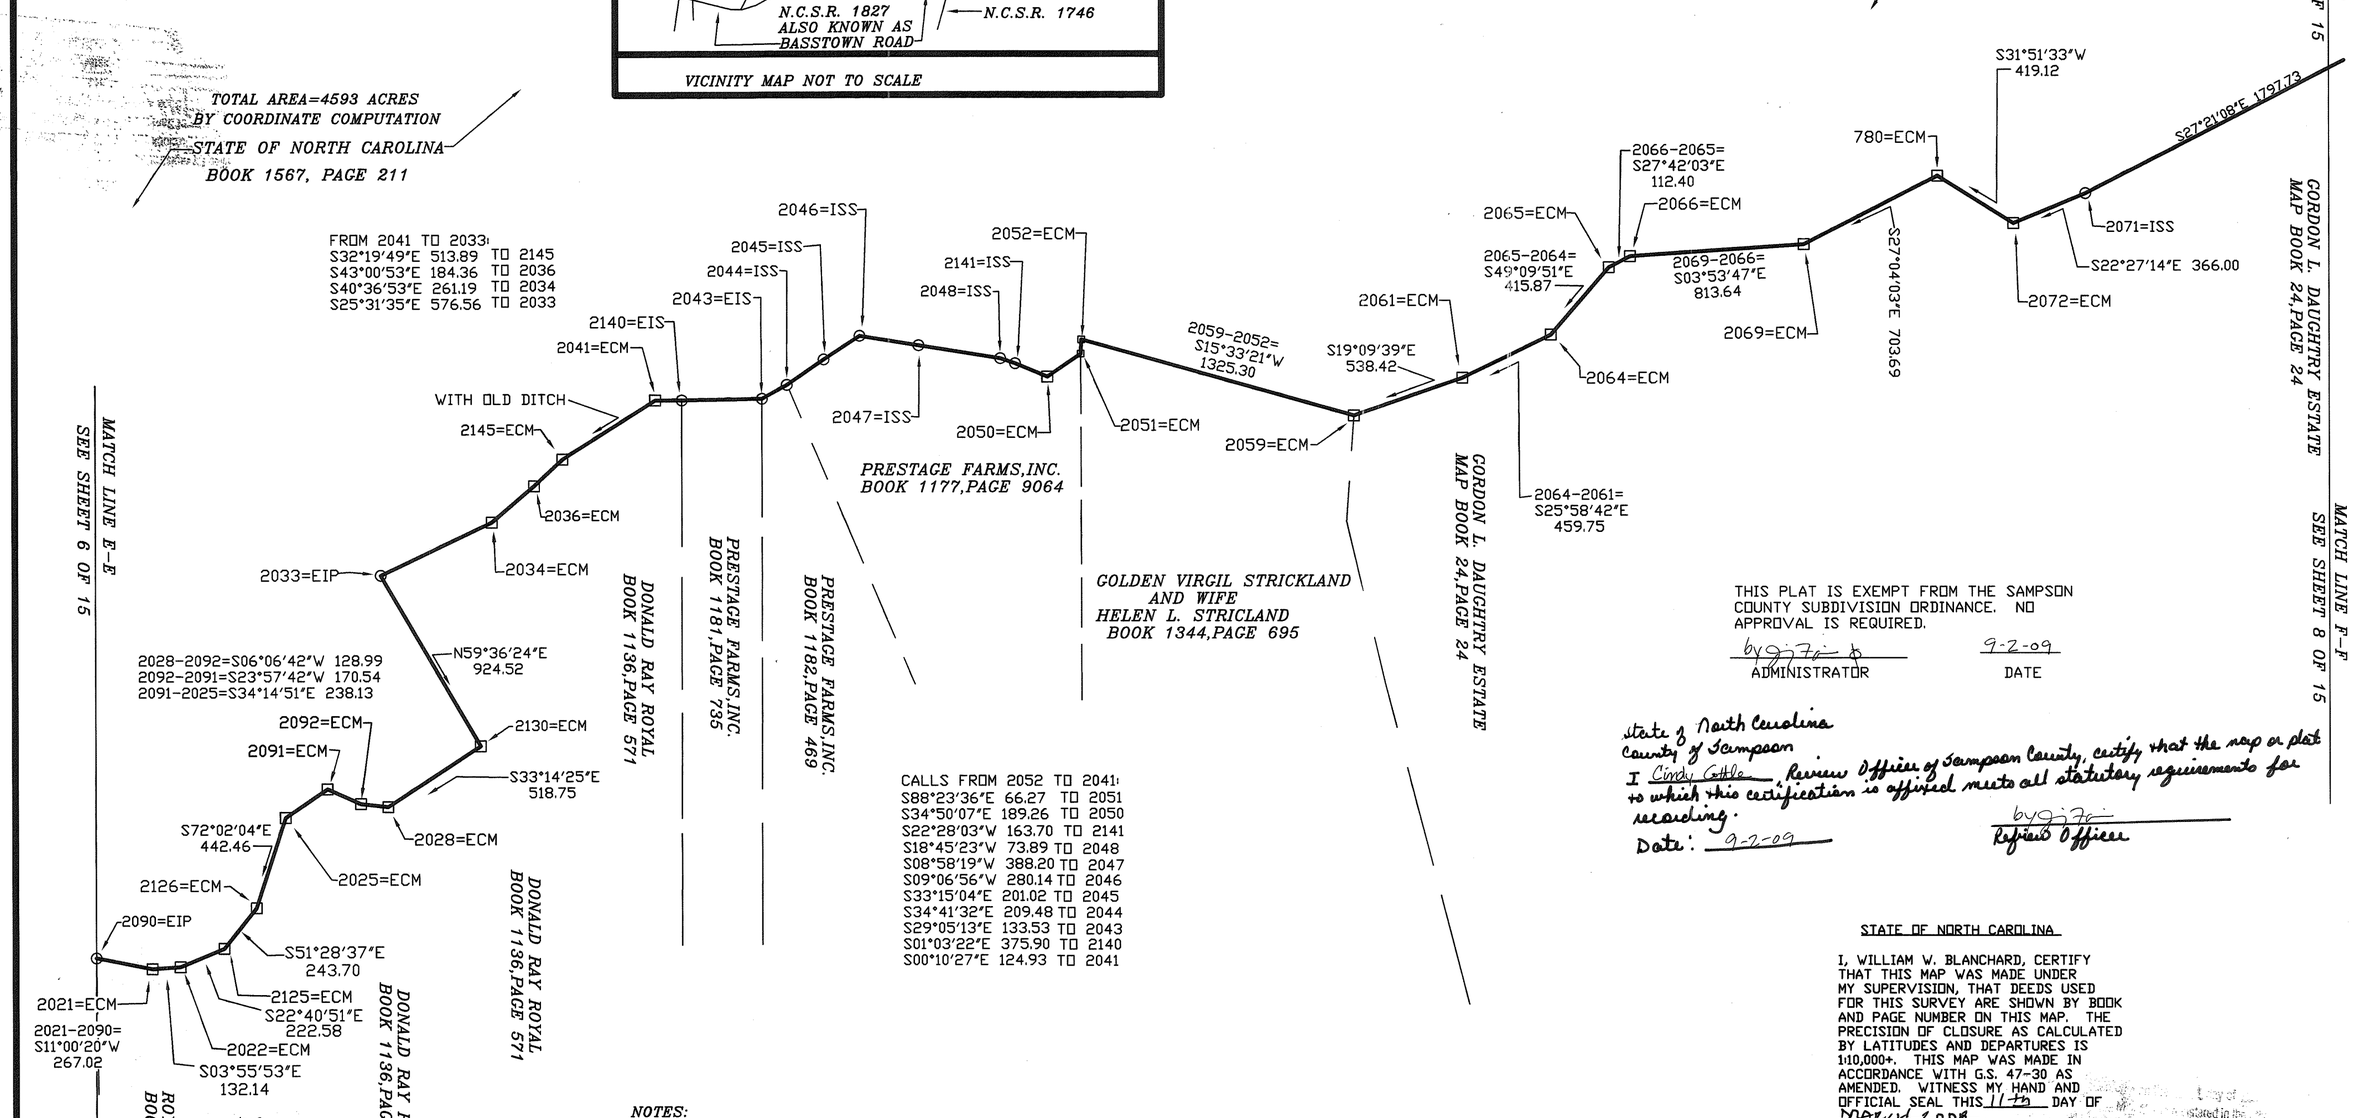

CALLS FROM 2052 TO 2041:
S88°23'36"E 66.27 TO 2051
S34°50'07"E 189.26 TO 2050
S22°28'03"W 163.70 TO 2141
S18°45'23"W 73.89 TO 2048
S08°58'19"W 388.20 TO 2047
S09°06'56"W 280.14 TO 2046
S33°15'04"E 201.02 TO 2045
S34°41'32"E 209.48 TO 2044
S29°05'13"E 133.53 TO 2043
S01°03'22"E 375.90 TO 2140
S00°10'27"E 124.93 TO 2041

NOTES:
1- ALL DISTANCES SHOWN ARE GROUND SURFACE MEASUREMENTS.
2- SCALE FACTOR=0.99987646

THIS PLAT IS EXEMPT FROM THE SAMPSON COUNTY SUBDIVISION ORDINANCE. NO APPROVAL IS REQUIRED.

by [illegible] 9-2-09
ADMINISTRATOR DATE

State of North Carolina
County of Sampson
I Cindy Cottle, Review Officer of Sampson County, certify that the map or plat to which this certification is affixed meets all statutory requirements for recording.
Date: 9-2-09
by [illegible]
Review Officer

STATE OF NORTH CAROLINA

I, WILLIAM W. BLANCHARD, CERTIFY THAT THIS MAP WAS MADE UNDER MY SUPERVISION, THAT DEEDS USED FOR THIS SURVEY ARE SHOWN BY BOOK AND PAGE NUMBER ON THIS MAP. THE PRECISION OF CLOSURE AS CALCULATED BY LATITUDES AND DEPARTURES IS 1:10,000+. THIS MAP WAS MADE IN ACCORDANCE WITH G.S. 47-30 AS AMENDED. WITNESS MY HAND AND OFFICIAL SEAL THIS 11th DAY OF March, 2008.

William W. Blanchard
PROFESSIONAL LAND SURVEYOR

P.L.S. NO. L-0619

NORTH CAROLINA PROFESSIONAL SEAL L-0619 LAND SURVEYOR WILLIAM W. BLANCHARD

March 11, 2008

Filed for registration on the 2nd day of Sept. 2009 at 11:30 o'clock AM and registered in the office of the Register of Deeds of Sampson County on the 2nd day of Sept 2009 in Book No. 76 Page No. 65
ELEANOR N. BRADSHAW
Register of Deeds
By: Adell P. Wright Deputy

LEGEND

ECM EXISTING CONCRETE MONUMENT
EIS EXISTING IRON STAKE
EIP EXISTING IRON PIPE
ISS IRON STAKE SET
IPS IRON PIPE SET

0 500 1000 1500
SCALE 1 INCH=500 FEET

WILLIAM W. BLANCHARD , INC.
LAND SURVEYING
210 NORTH RAILROAD STREET , WALLACE , N.C.
PHONE NUMBER - (910) 285-4616

A SURVEY FOR
STATE OF NORTH CAROLINA
ECOSYSTEM ENHANCEMENT PROGRAM
LOCATED IN SAMPSON COUNTY, N.C.

DRAWN BY	DRAWING NO.
	FESIDE1.DWG
DATE	SHEET NO.
03-11-2008	7 OF 15

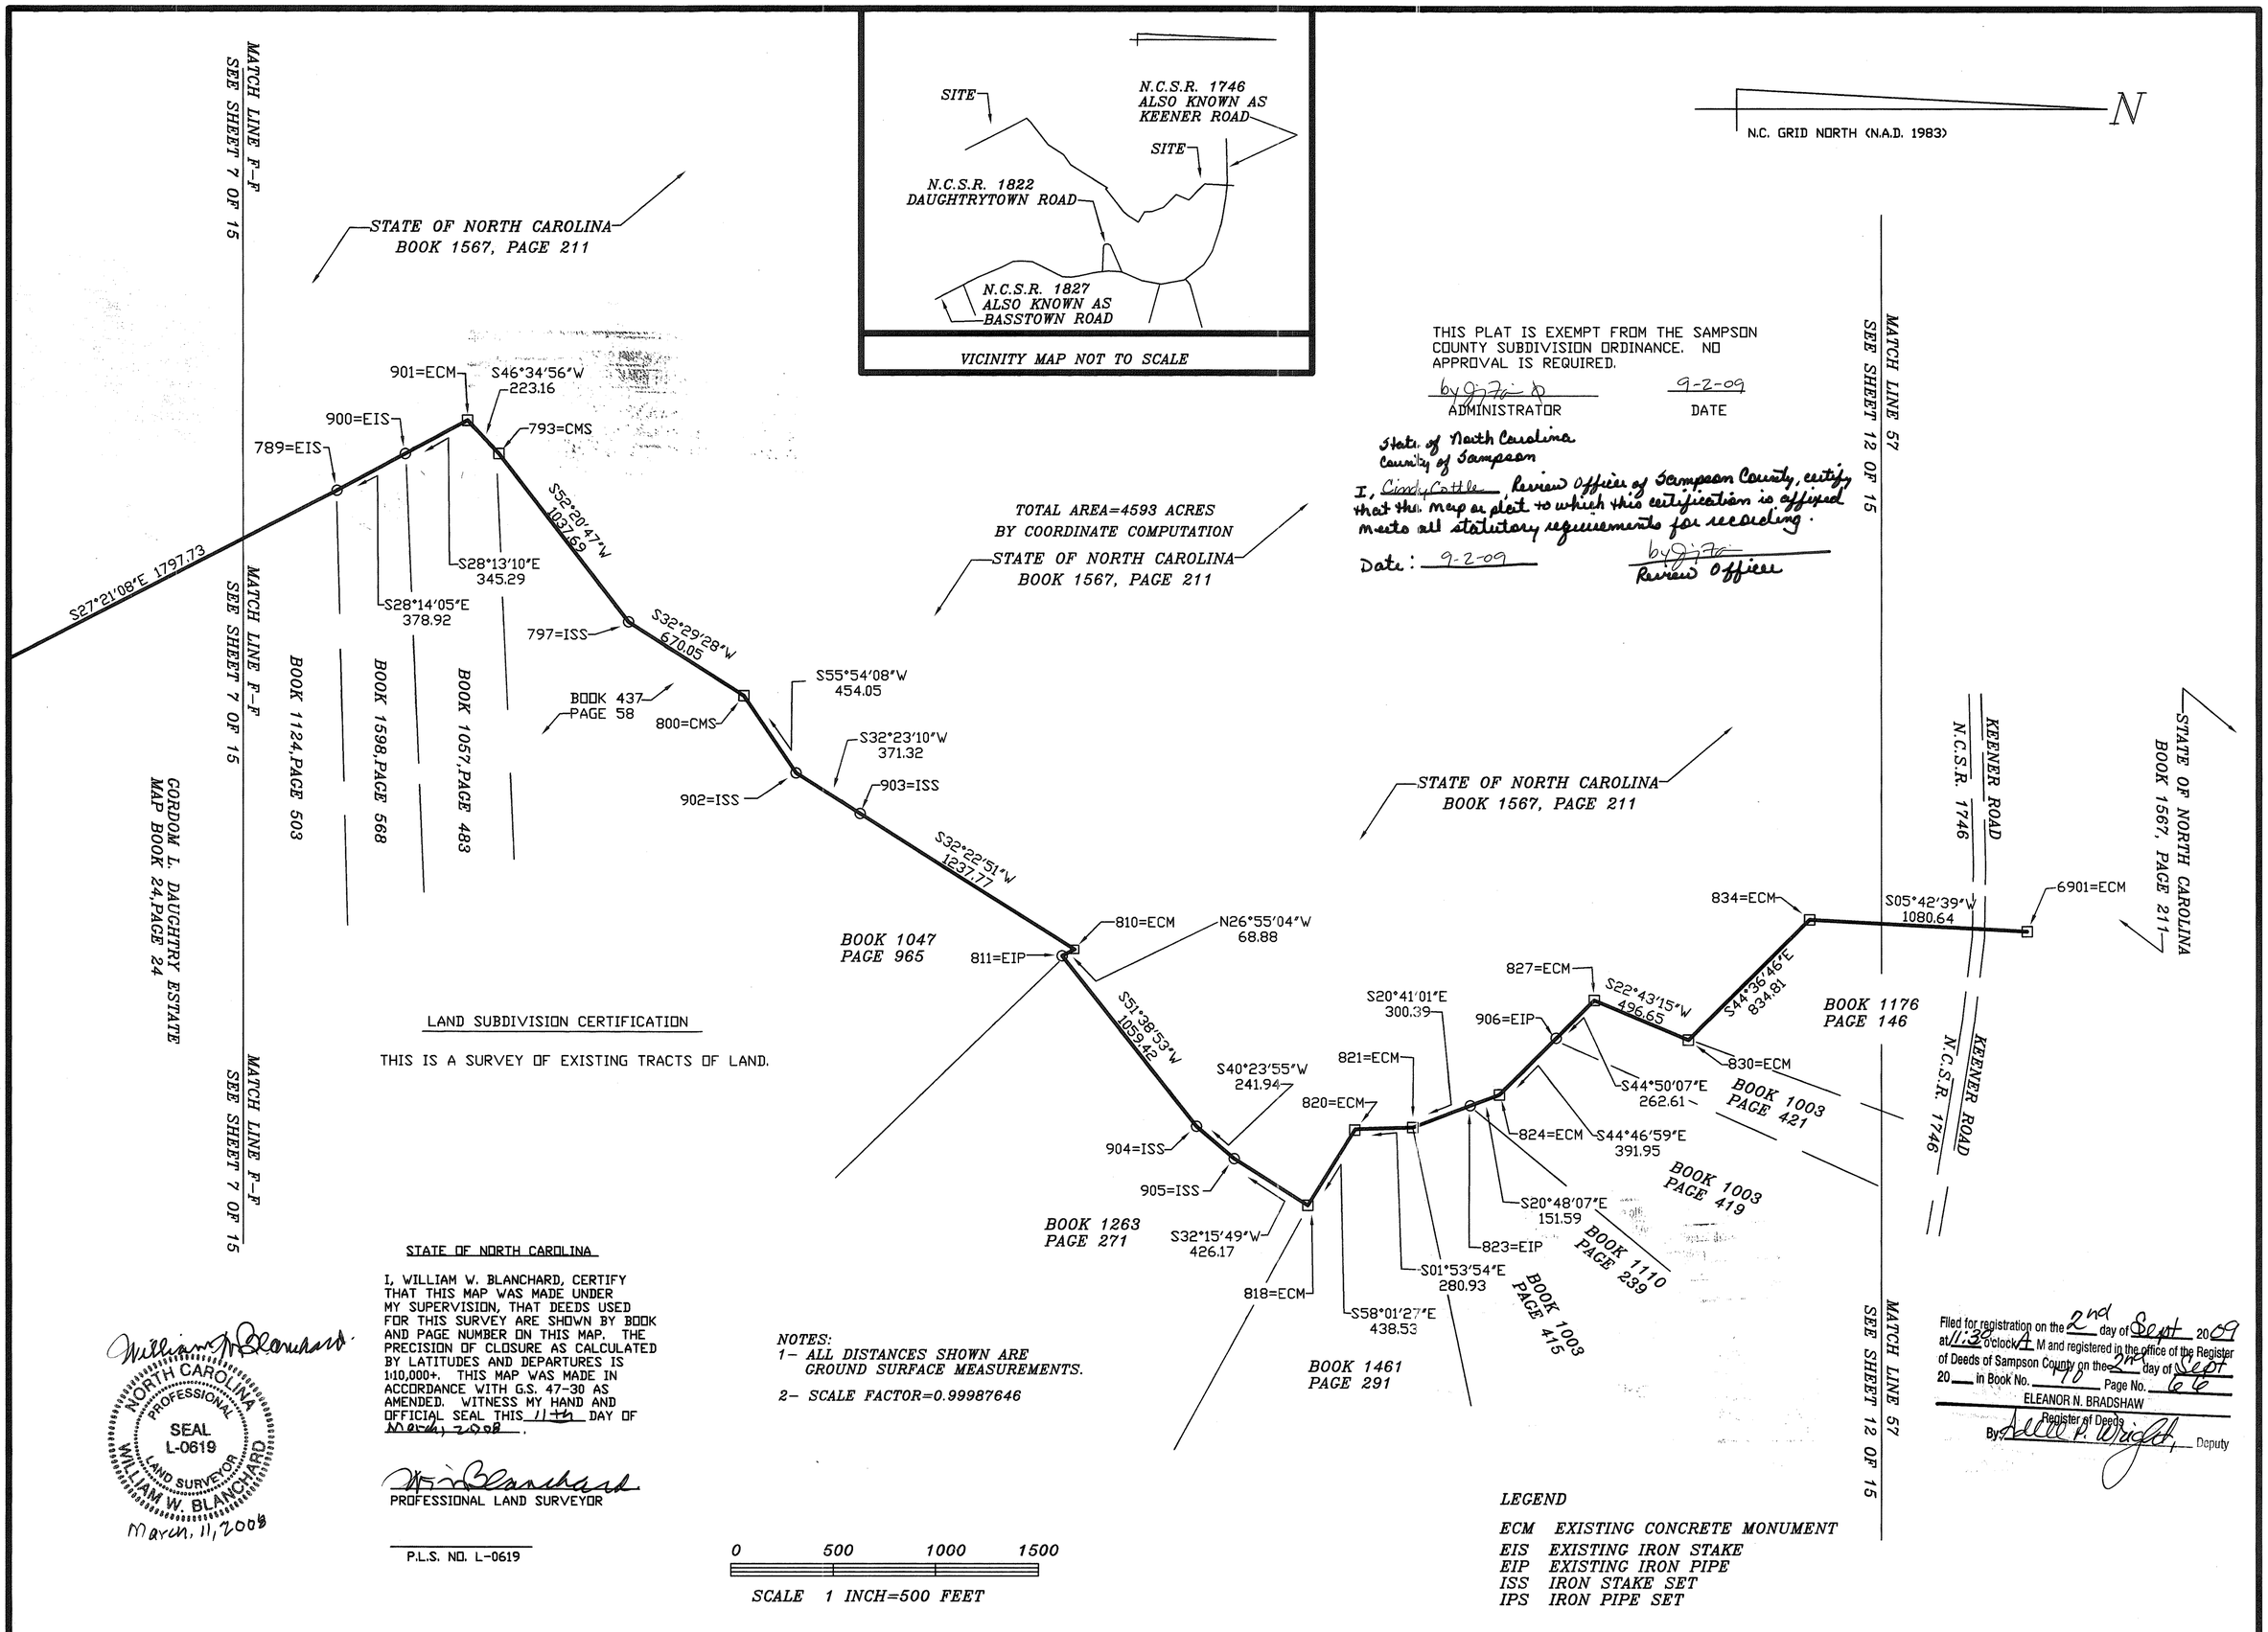

THIS PLAT IS EXEMPT FROM THE SAMPSON COUNTY SUBDIVISION ORDINANCE. NO APPROVAL IS REQUIRED.

by [illegible] — ADMINISTRATOR — 9-2-09 — DATE

State of North Carolina
County of Sampson

I, Cindy Cottle Review Officer of Sampson County, certify that the map or plat to which this certification is affixed meets all statutory requirements for recording.

Date: 9-2-09 — by [illegible] — Review Officer

LAND SUBDIVISION CERTIFICATION

THIS IS A SURVEY OF EXISTING TRACTS OF LAND.

STATE OF NORTH CAROLINA

I, WILLIAM W. BLANCHARD, CERTIFY THAT THIS MAP WAS MADE UNDER MY SUPERVISION, THAT DEEDS USED FOR THIS SURVEY ARE SHOWN BY BOOK AND PAGE NUMBER ON THIS MAP. THE PRECISION OF CLOSURE AS CALCULATED BY LATITUDES AND DEPARTURES IS 1:10,000+. THIS MAP WAS MADE IN ACCORDANCE WITH G.S. 47-30 AS AMENDED. WITNESS MY HAND AND OFFICIAL SEAL THIS 11th DAY OF March, 2008.

William W. Blanchard
PROFESSIONAL LAND SURVEYOR

P.L.S. NO. L-0619

NORTH CAROLINA PROFESSIONAL SEAL L-0619 LAND SURVEYOR WILLIAM W. BLANCHARD
March, 11, 2008

NOTES:
1- ALL DISTANCES SHOWN ARE GROUND SURFACE MEASUREMENTS.
2- SCALE FACTOR=0.99987646

Filed for registration on the 2nd day of Sept 2009 at 11:30 o'clock A M and registered in the office of the Register of Deeds of Sampson County on the 2nd day of Sept 20__ in Book No. 70 Page No. 66
ELEANOR N. BRADSHAW
Register of Deeds
By: Ellen P. Wright, Deputy

WILLIAM W. BLANCHARD , INC. LAND SURVEYING 210 NORTH RAILROAD STREET , WALLACE , N.C. PHONE NUMBER – (910) 285-4616	A SURVEY FOR STATE OF NORTH CAROLINA ECOSYSTEM ENHANCEMENT PROGRAM LOCATED IN SAMPSON COUNTY, N.C.	DRAWN BY	DRAWING NO. FESIDE1.DWG
		DATE 03-11-2008	SHEET NO. 8 OF 15

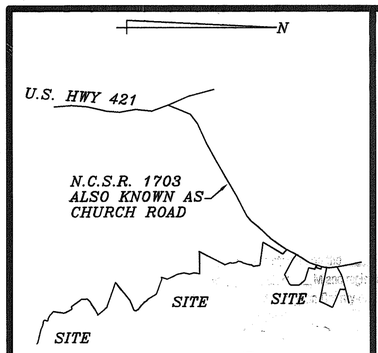

VICINITY MAP NOT TO SCALE

N.C. GRID NORTH (N.A.D. 1983)

STATE OF NORTH CAROLINA

I, WILLIAM W. BLANCHARD, CERTIFY THAT THIS MAP WAS MADE UNDER MY SUPERVISION, THAT DEEDS USED FOR THIS SURVEY ARE SHOWN BY BOOK AND PAGE NUMBER ON THIS MAP; THE PRECISION OF CLOSURE AS CALCULATED BY LATITUDES AND DEPARTURES IS 1:10,000+. THIS MAP WAS MADE IN ACCORDANCE WITH G.S. 47-30 AS AMENDED. WITNESS MY HAND AND OFFICIAL SEAL THIS 11th DAY OF March, 2008.

William W. Blanchard
PROFESSIONAL LAND SURVEYOR

P.L.S. NO. L-0619

NORTH CAROLINA PROFESSIONAL SEAL L-0619 LAND SURVEYOR WILLIAM W. BLANCHARD
March, 2008

WITH THE EAST EDGE OF THE GREAT COHARIE CREEK,POINTS ON WHICH ARE LOCATED BY THE FOLLOWING CALLS FROM 7958 TO 7820:
N29°09'09"W 185.15
N14°58'13"W 49.24
N10°25'52"E 58.45
N07°51'42"E 46.83
N06°42'49"W 31.50
N28°41'48"W 32.05
N25°22'02"W 27.74
N08°11'42"W 40.83
N02°33'35"E 28.82
N13°23'34"E 20.54
N33°17'57"E 15.41
S78°31'16"E 22.40
N46°46'09"E 37.36
N20°23'50"E 12.25
N02°13'48"E 33.25
N08°47'42"W 35.55
S70°43'17"E 37.34
N87°55'23"E 83.71
S85°14'59"E 18.63
S61°46'51"E 53.68
N89°34'13"E 18.78

WITH THE EAST EDGE OF THE GREAT COHARIE CREEK,POINTS ON WHICH ARE LOCATED BY THE FOLLOWING CALLS FROM 7820 TO 7849:
N38°38'14"E 23.82
N03°10'04"E 73.12
N02°49'59"W 67.91
N18°22'48"W 35.54
N36°48'53"W 42.54
N59°40'41"W 22.62
N58°54'41"W 31.33
N41°47'04"W 14.93
N46°21'00"E 14.64
N69°18'00"E 32.97
N82°42'35"E 28.45
S88°40'17"E 70.66
N73°16'52"E 27.32
N39°56'15"E 19.54
N17°16'19"E 19.24
N64°10'47"E 23.79
N20°57'33"E 11.07
N08°32'17"W 59.32
N29°21'09"W 47.75
N01°29'08"W 47.00
N37°49'40"E 27.17
S89°53'13"E 58.50
N25°02'49"E 38.46
N09°44'13"W 61.05
N07°32'37"W 35.40
N22°15'15"E 29.56
N62°50'51"E 20.98
S72°29'03"E 37.08
S84°50'16"E 25.84

WITH THE EAST EDGE OF THE GREAT COHARIE CREEK,POINTS ON WHICH ARE LOCATED BY THE FOLLOWING CALLS FROM 7849 TO 7886:
N13°24'03"E 20.99
N02°46'53"W 49.64
N08°12'54"W 34.75
N17°51'25"W 53.70
N46°45'06"W 37.00
N54°13'59"W 188.39
N80°22'46"W 79.40
N67°22'03"W 89.30
N28°39'26"W 56.46
N25°38'14"W 84.22
N69°10'50"W 32.27
N78°53'12"W 36.58
S80°56'52"W 34.15
N36°03'40"W 121.16
N43°03'46"W 54.02
N58°44'07"W 33.80
N20°01'00"W 21.17
N39°33'49"E 25.75
N45°44'18"E 38.94
N63°51'33"E 42.71
S83°41'47"E 37.35
N69°48'33"E 37.33
N25°29'47"E 42.18
N06°05'59"W 37.70
N22°22'07"W 63.82
N45°56'07"W 64.76
N62°28'58"W 56.82
N40°03'27"W 57.65
N08°32'39"W 29.57
N34°12'53"W 68.59
N47°27'23"W 75.92
N15°38'11"E 34.05
N71°06'24"W 29.39
N21°04'19"E 27.62
N38°21'56"W 67.60
N53°12'20"W 55.52
N24°46'27"W 93.48

WITH THE EAST EDGE OF THE GREAT COHARIE CREEK,POINTS ON WHICH ARE LOCATED BY THE FOLLOWING CALLS FROM FROM 7886 TO 10,017:
N43°15'42"W 78.34
N59°27'58"W 23.66
N35°48'32"W 28.97
N08°37'08"W 77.96
N37°01'25"W 42.35
N39°44'56"W 46.07
N21°14'03"W 26.05
N08°52'39"W 51.71
N25°17'14"W 79.76
N21°03'29"W 24.68
N16°49'32"E 62.88
N11°46'01"E 73.05
N11°36'04"W 25.98
N25°09'21"W 39.49
N50°21'09"W 32.90
N75°18'03"W 45.84
S55°05'19"W 40.52
S64°15'06"W 44.00
S55°51'50"W 52.47
S58°50'42"W 33.74
N64°18'53"W 17.66
N18°40'32"E 31.33
N34°20'57"E 37.34
N11°23'55"W 45.83
N22°45'02"W 53.06
N70°22'11"W 19.29
N62°00'22"W 10.95
N73°50'19"W 13.76
N33°47'16"W 22.87
N41°51'19"W 39.08
N59°05'05"W 40.51

WITH EAST EDGE OF BRANCH POINTS ON WHICH ARE LOCATED BY THE FOLLOWING CALLS FROM 10,054 TO 10,070:
N08°02'17"W 52.77
N66°56'18"W 57.25
N64°17'34"W 47.79
N85°49'59"W 52.11
N53°20'08"W 50.44
N04°29'30"W 23.19
N00°47'12"W 40.28
N54°39'07"W 21.80
N10°55'59"W 28.14
N07°48'23"W 30.93
N13°13'26"W 44.29
N12°15'06"W 60.78
N75°12'53"W 22.98
S88°46'10"W 54.02
N22°57'29"W 51.67
N04°32'04"E 85.46

7959-7960=N32°05'42"W 503.40
7960-7716=N02°39'15"W 145.20
7716-7956=N52°40'25"W 480.41
7956-7957=N87°27'05"E 659.00
7957-7958=N87°27'05"E 95.46

THIS FINAL PLAT IS EXEMPT FROM THE SAMPSON COUNTY SUBDIVISION ORDINANCE. NO APPROVAL IS REQUIRED.
by [illegible]
ADMINISTRATOR
9-2-09
DATE

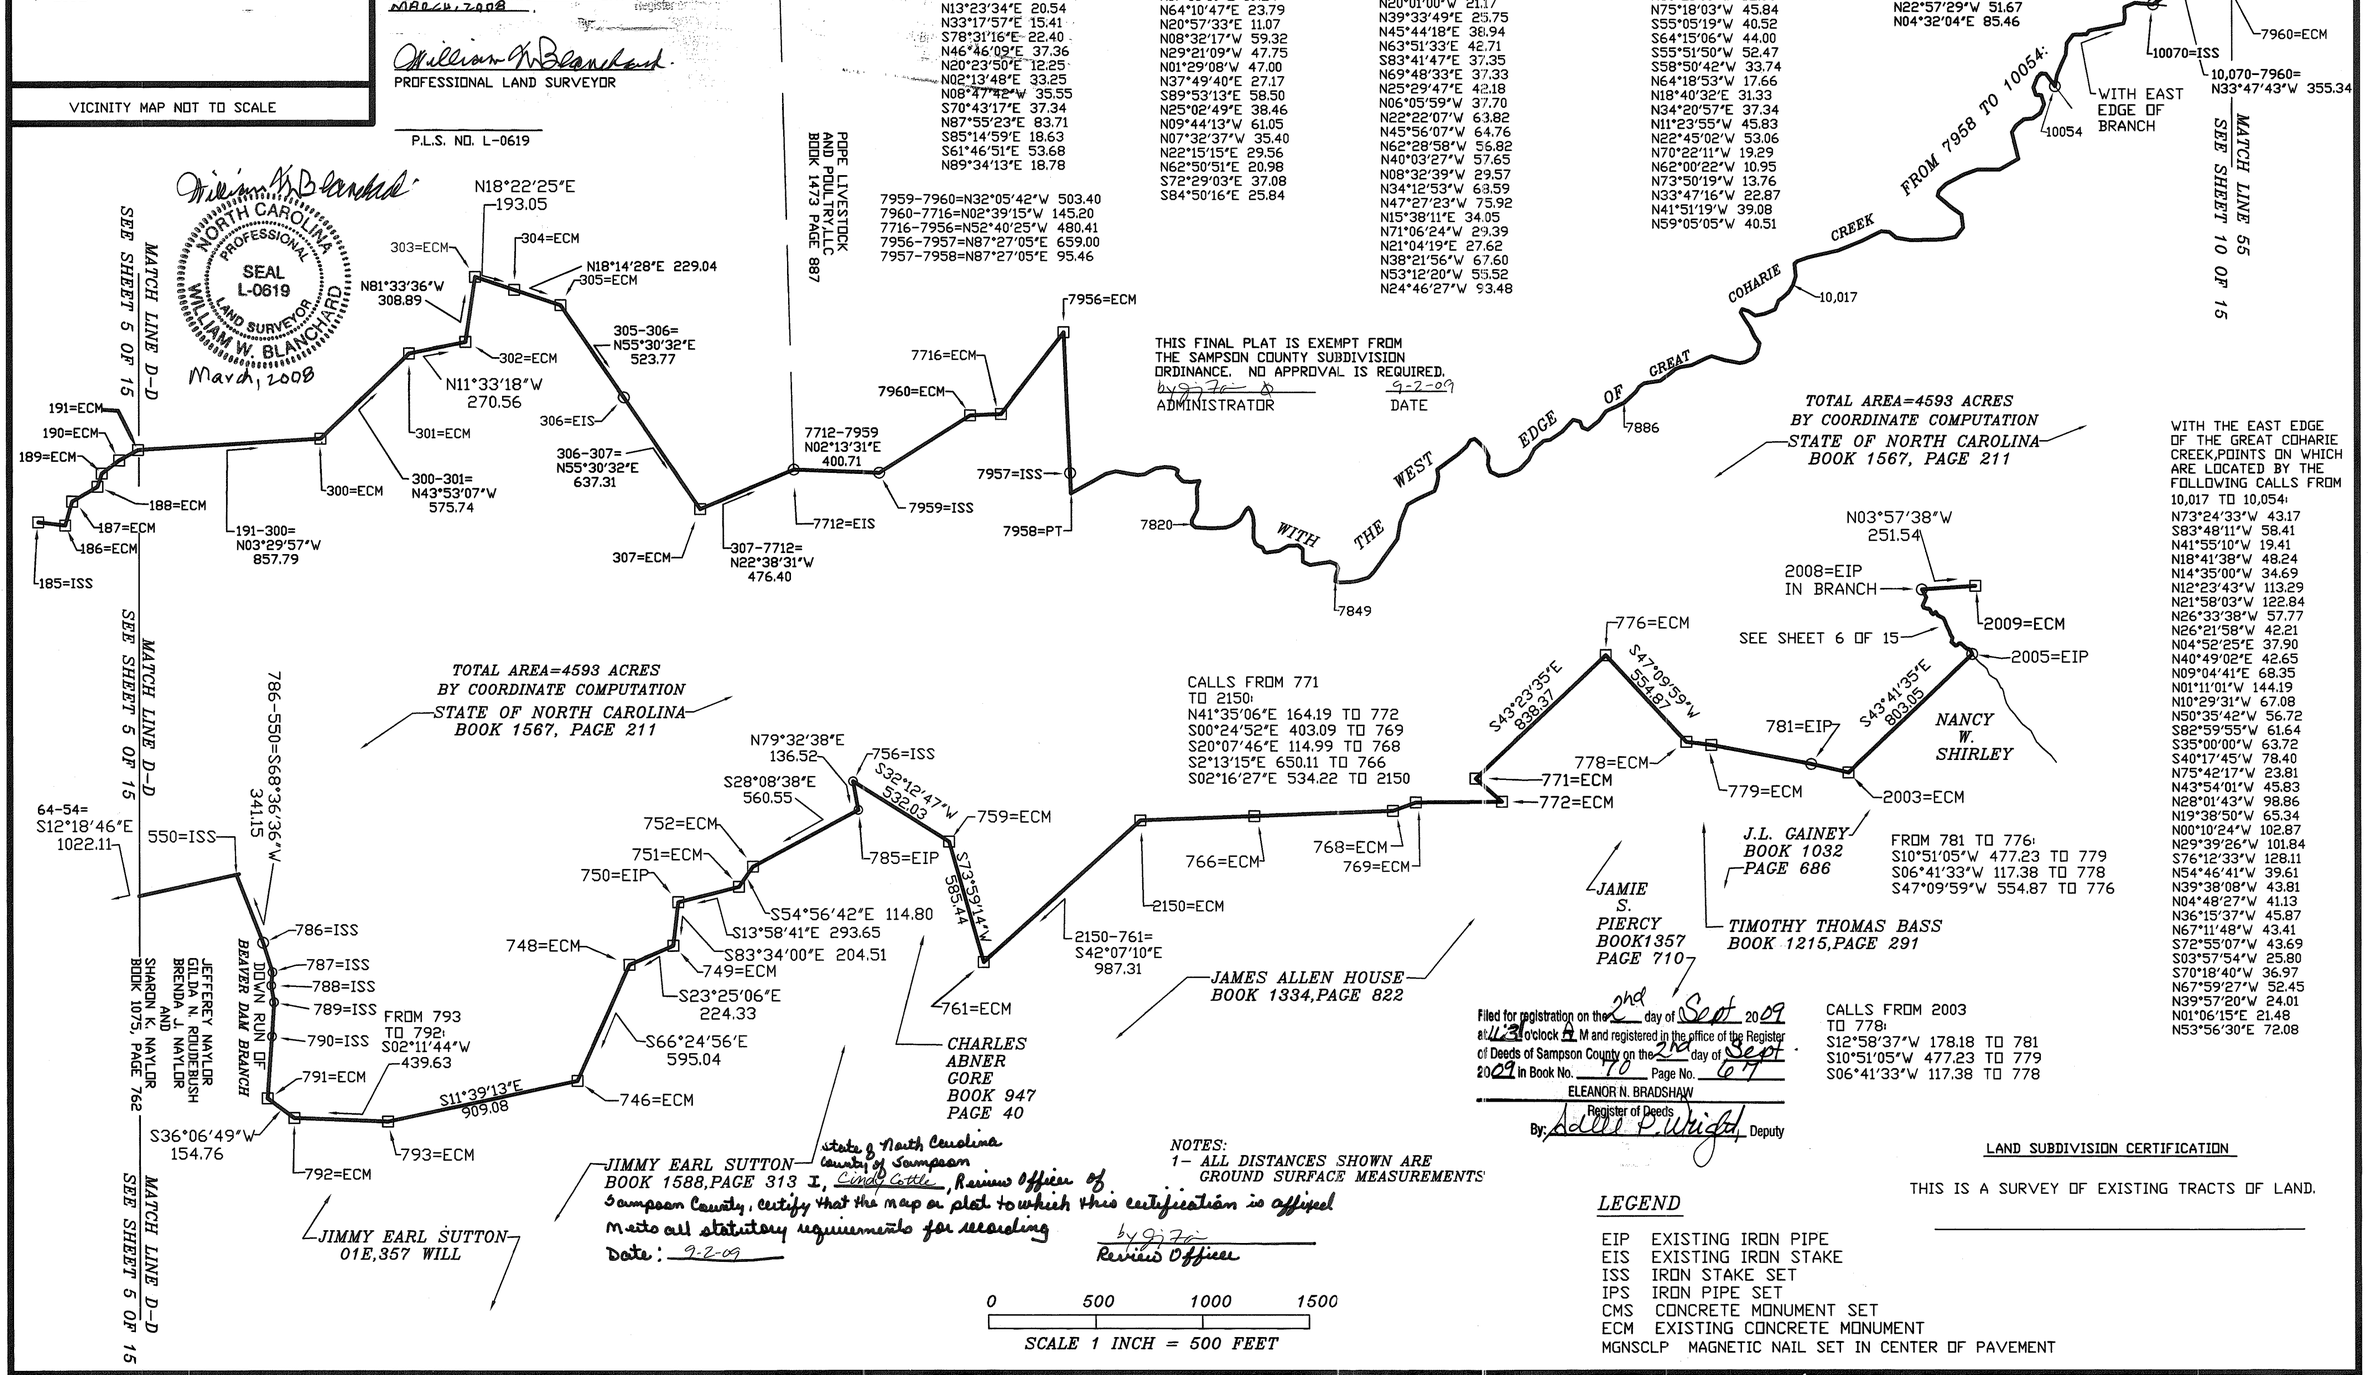

Filed for registration on the 2nd day of Sept 2009 at 11:31 o'clock A M and registered in the office of the Register of Deeds of Sampson County on the 2nd day of Sept 2009 in Book No. 70 Page No. 67
ELEANOR N. BRADSHAW
Register of Deeds
By: Adell P. Wright, Deputy

CALLS FROM 2003
TO 778:
S12°58'37"W 178.18 TO 781
S10°51'05"W 477.23 TO 779
S06°41'33"W 117.38 TO 778

FROM 781 TO 776:
S10°51'05"W 477.23 TO 779
S06°41'33"W 117.38 TO 778
S47°09'59"W 554.87 TO 776

WITH THE EAST EDGE OF THE GREAT COHARIE CREEK,POINTS ON WHICH ARE LOCATED BY THE FOLLOWING CALLS FROM 10,017 TO 10,054:
N73°24'33"W 43.17
S83°48'11"W 58.41
N41°55'10"W 19.41
N18°41'38"W 48.24
N14°35'00"W 34.69
N12°23'43"W 113.29
N21°58'03"W 122.84
N26°33'38"W 57.77
N26°21'58"W 42.21
N04°52'25"E 37.90
N40°49'02"E 42.65
N09°04'41"E 68.35
N01°11'01"W 144.19
N10°29'31"W 67.08
N50°35'42"W 56.72
S82°59'55"W 61.64
S35°00'00"W 63.72
S40°17'45"W 78.40
N75°42'17"W 23.81
N43°54'01"W 45.83
N28°01'43"W 98.86
N19°38'50"W 65.34
N00°10'24"W 102.87
N29°39'26"W 101.84
S76°12'33"W 128.11
N54°46'41"W 39.61
N39°38'08"W 43.81
N04°48'27"W 41.13
N36°15'37"W 45.87
N67°11'48"W 43.41
S72°55'07"W 43.69
S03°57'54"W 25.80
S70°18'40"W 36.97
N67°59'27"W 52.45
N39°57'20"W 24.01
N01°06'15"E 21.48
N53°56'30"E 72.08

NOTES:
1- ALL DISTANCES SHOWN ARE GROUND SURFACE MEASUREMENTS

State of North Carolina
County of Sampson
I, Cindy Little, Review Officer of Sampson County, certify that the map or plot to which this certification is affixed meets all statutory requirements for recording.
Date: 9-2-09
by [illegible]
Review Officer

LAND SUBDIVISION CERTIFICATION

THIS IS A SURVEY OF EXISTING TRACTS OF LAND.

LEGEND

EIP EXISTING IRON PIPE
EIS EXISTING IRON STAKE
ISS IRON STAKE SET
IPS IRON PIPE SET
CMS CONCRETE MONUMENT SET
ECM EXISTING CONCRETE MONUMENT
MGNSCLP MAGNETIC NAIL SET IN CENTER OF PAVEMENT

0 500 1000 1500
SCALE 1 INCH = 500 FEET

WILLIAM W. BLANCHARD, INC.
LAND SURVEYING
210 NORTH RAILROAD STREET, WALLACE,N.C.
PHONE NUMBER - (910) 285-4616

A SURVEY FOR
STATE OF NORTH CAROLINA
ECOSYSTEM ENHANCEMENT PROGRAM
LOCATED IN SAMPSON COUNTY ,N.C.

DRAWN BY	DRAWING NO.
	FINALSWAMP1
DATE	SHEET NO.
03-11-2008	9 OF 15

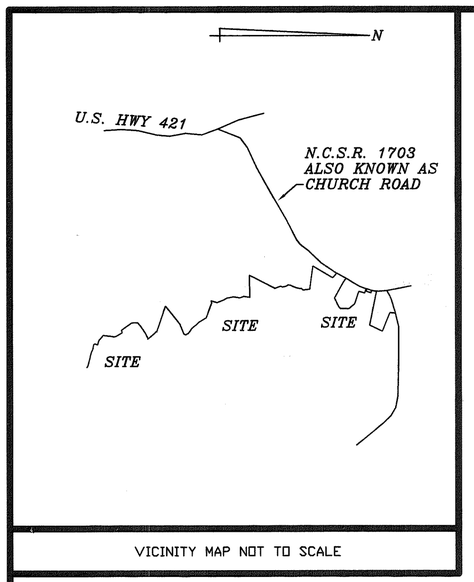

VICINITY MAP NOT TO SCALE

N.C. GRID NORTH (N.A.D. 1983)

Filed for registration on the 2nd day of Sept 20 09 at 11:33 o'clock A M and registered in the office of the Register of Deeds of Sampson County on the 2nd day of Sept. 2009 in Book No. 70 Page No. 68

ELEANOR N. BRADSHAW
Register of Deeds
By: Adell P. Wright Deputy

THIS FINAL PLAT IS EXEMPT FROM THE SAMPSON COUNTY SUBDIVISION ORDINANCE. NO APPROVAL IS REQUIRED.

ADMINISTRATOR — DATE 9-2-09

LAND SUBDIVISION CERTIFICATION

THIS IS A SURVEY OF EXISTING TRACTS OF LAND.

State of North Carolina
County of Sampson
I Cindy Cottle, Review Officer of Sampson County, certify that the map or plat to which this certification is affixed meets all statutory requirements for recording
Date: 9-2-09
Review Officer

MATCH LINE 56
SHEET 11 OF 15

GLENN DAVIS JONES
BOOK 1428,PAGE 935

7234-4026=N17°40'14"E 473.45
4026-4025=N21°44'46"W 453.28
4025-4024=N15°14'34"E 151.48
4024-4023=N08°10'39"W 310.51
4023-4022=N36°30'33"W 176.25
4022-4021=N09°02'12"E 254.14
4021-4020=N35°49'20"E 121.76

7022-10063=N06°45'47"E 762.72
10063-7125=N58°25'06"E 20.98
7125-7124=N06°17'38"W 181.77
7124-7122=N30°03'40"W 554.20
7122-7121=S72°02'52"W 192.58
7121-7132=N35°51'52"W 956.55
7132-7130=N00°15'52"W 205.83 WITH A SMALL DITCH
7130-7115=N03°04'55"W 241.56 WITH A SMALL DITCH

WITH EAST EDGE OF BRANCH POINTS ON WHICH ARE LOCATED BY THE FOLLOWING CALLS:
FROM 10,054 TO 10,070:
N08°02'17"W 52.77
N66°56'18"W 57.25
N64°17'34"W 47.79
N85°49'59"W 52.11
N53°20'08"W 50.44
N04°29'30"W 23.19
N00°47'12"W 40.28
N54°39'07"W 21.80
N10°55'59"W 28.14
N07°48'23"W 30.93
N13°13'26"W 44.29
N12°15'06"W 60.78
N75°12'53"W 22.98
S88°46'10"W 54.02
N22°57'29"W 51.67
N04°32'04"E 85.46

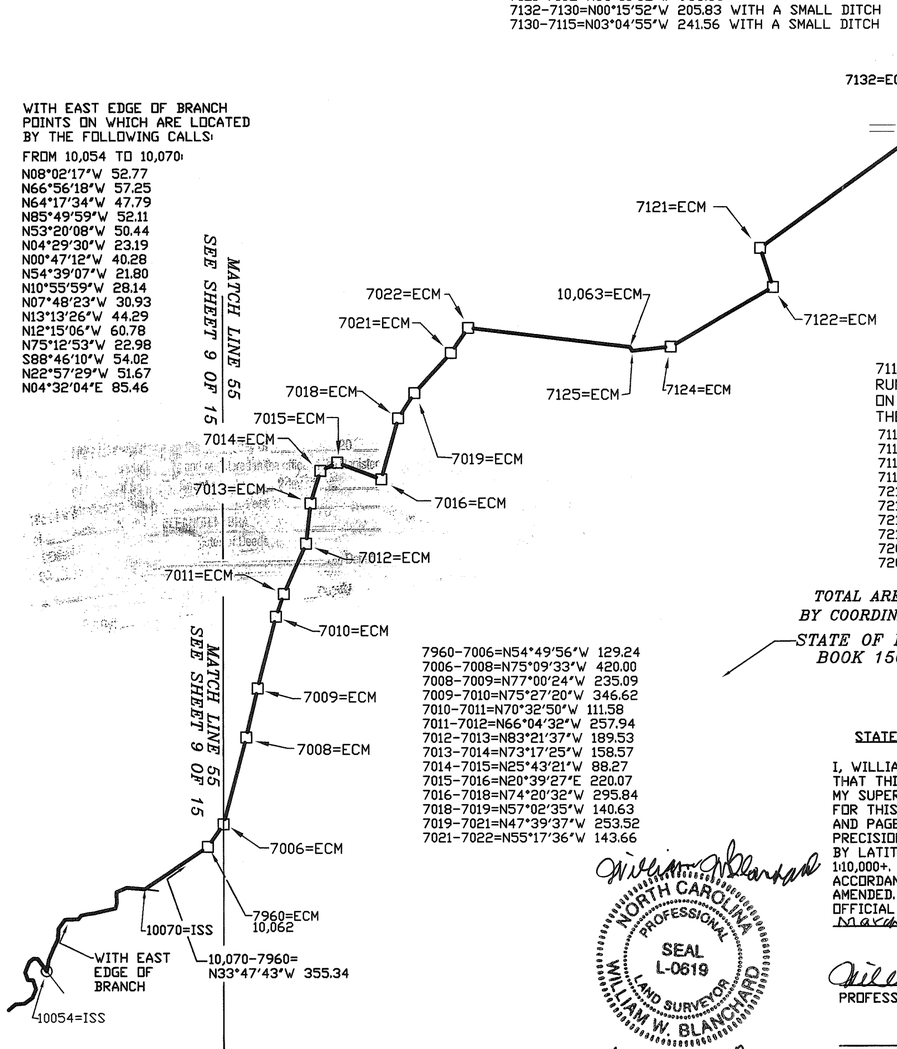

EARL JONES
BOOK 983
PAGE 630

7960-7006=N54°49'56"W 129.24
7006-7008=N75°09'33"W 420.00
7008-7009=N77°00'24"W 235.09
7009-7010=N75°27'20"W 346.62
7010-7011=N70°32'50"W 111.58
7011-7012=N66°04'32"W 257.94
7012-7013=N83°21'37"W 189.53
7013-7014=N73°17'25"W 158.57
7014-7015=N25°43'21"W 88.27
7015-7016=N20°39'27"E 220.07
7016-7018=N74°20'32"W 295.84
7018-7019=N57°02'35"W 140.63
7019-7021=N47°39'37"W 253.52
7021-7022=N55°17'36"W 143.66

7115-7202= WITH THE RUN OF A BRANCH, POINTS ON WHICH ARE LOCATED BY THE FOLLOWING CALLS:
7115-7114=N48°02'05"E 295.10
7114-7113=N56°56'51"E 299.64
7113-7112=N56°58'12"E 357.64
7112-7216=N62°32'17E 172.60
7216-7217=N54°41'25"E 62.08
7217-7218=N72°17'58"E 45.14
7218-7219=N56°23'15"E 62.13
7219-7200=N43°53'57"E 26.08
7200-7201=N69°58'29"E 38.68
7201-7202=N86°42'02"E 92.73

TOTAL AREA=4593 ACRES
BY COORDINATE COMPUTATION
STATE OF NORTH CAROLINA
BOOK 1567, PAGE 211

STATE OF NORTH CAROLINA
BOOK 1218,PAGE 468

7101=ECM
N=496,747.22 FEET
E=2,180,986.39 FEET
SCALE FACTOR=
0.9998757

N51°21'10"E 1678.38

7208-7101= N71°05'22"W 2041.72

GREAT COHARIE CREEK

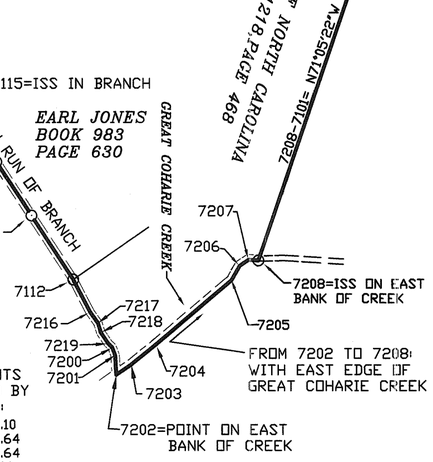

WITH EAST EDGE OF GREAT COHARIE CREEK POINTS ON WHICH ARE LOCATED BY THE FOLLOWING CALLS:
7202-7203=N34°51'08"W 85.85
7203-7204=N38°32'42"W 150.10
7204-7205=N40°11'35"W 463.29
7205-7206=N60°31'02"W 77.31
7206-7207=N33°51'53"W 51.00
7207-7208=N04°12'20"E 45.06

CALLS FROM 7224 TO 10066:
N52°49'14"E 65.04 TO 7225
N68°06'36"E 478.28 TO 7165
N68°06'36"E 246.86 TO 10065
N68°06'36"E 61.46 TO 10066

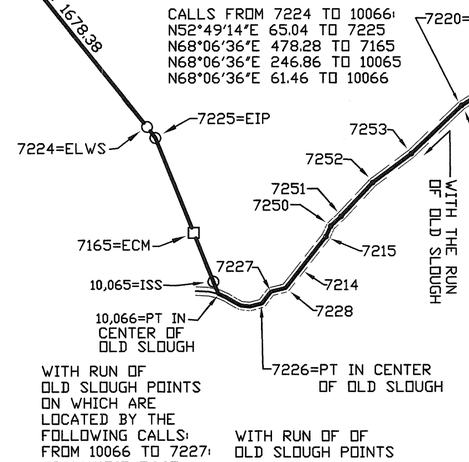

WITH RUN OF OLD SLOUGH POINTS ON WHICH ARE LOCATED BY THE FOLLOWING CALLS:
FROM 10066 TO 7227:
N24°41'17"E 54.05
N51°52'42"E 19.46
N09°46'54"W 32.62
N11°22'14"E 47.66
N09°35'17"W 54.95
N14°27'06"W 15.41
N46°23'25"W 53.94

WITH RUN OF OF OLD SLOUGH POINTS ON WHICH ARE LOCATED BY THE FOLLOWING CALLS:
7226-7227=N52°36'37"W 69.43
7227-7228=N13°32'47"W 70.71
7228-7214=N51°55'11"W 113.40
7214-7215=N51°40'26"W 193.07
7215-7250=N65°26'23"W 54.46
7250-7251=N43°02'19"W 66.05
7251-7252=N46°48'06"W 216.81
7252-7253=N36°41'45"W 226.31
7253-7220=N37°35'58"W 111.21

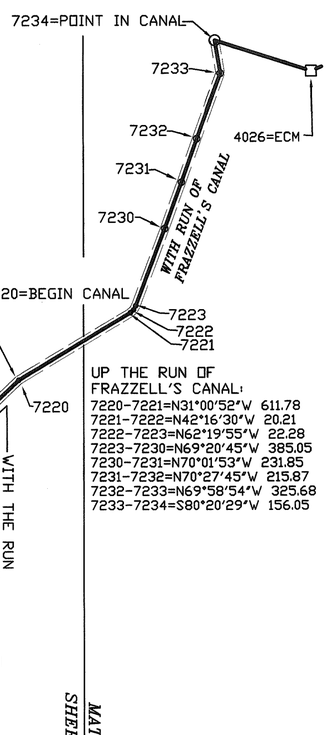

UP THE RUN OF FRAZZELL'S CANAL:
7220-7221=N31°00'52"W 611.78
7221-7222=N42°16'30"W 20.21
7222-7223=N62°19'55"W 22.28
7223-7230=N69°20'45"W 385.05
7230-7231=N70°01'53"W 231.85
7231-7232=N70°27'45"W 215.87
7232-7233=N69°58'54"W 325.68
7233-7234=S80°20'29"W 156.05

MATCH LINE 56
SHEET 11 OF 15

TOTAL AREA=4593 ACRES
BY COORDINATE COMPUTATION
STATE OF NORTH CAROLINA
BOOK 1567, PAGE 211

STATE OF NORTH CAROLINA

I, WILLIAM W. BLANCHARD, CERTIFY THAT THIS MAP WAS MADE UNDER MY SUPERVISION, THAT DEEDS USED FOR THIS SURVEY ARE SHOWN BY BOOK AND PAGE NUMBER ON THIS MAP. THE PRECISION OF CLOSURE AS CALCULATED BY LATITUDES AND DEPARTURES IS 1:10,000+. THIS MAP WAS MADE IN ACCORDANCE WITH G.S. 47-30 AS AMENDED. WITNESS MY HAND AND OFFICIAL SEAL THIS 11th DAY OF March, 2008.

PROFESSIONAL LAND SURVEYOR

P.L.S. NO. L-0619

NORTH CAROLINA PROFESSIONAL SEAL L-0619 LAND SURVEYOR WILLIAM W. BLANCHARD
March 11, 2008

NOTES:
1- ALL DISTANCES SHOWN ARE GROUND SURFACE MEASUREMENTS

0 500 1000 1500
SCALE 1 INCH = 500 FEET

LEGEND

EIP EXISTING IRON PIPE
EIS EXISTING IRON STAKE
ISS IRON STAKE SET
IPS IRON PIPE SET
CMS CONCRETE MONUMENT SET
ECM EXISTING CONCRETE MONUMENT
ELWS EXISTING LIGHTWOOD STAKE
MGNSCLP MAGNETIC NAIL SET IN CENTER OF PAVEMENT

WILLIAM W. BLANCHARD, INC.
LAND SURVEYING
210 NORTH RAILROAD STREET, WALLACE,N.C.
PHONE NUMBER - (910) 285-4616

A SURVEY FOR
STATE OF NORTH CAROLINA
ECOSYSTEM ENHANCEMENT PROGRAM
LOCATED IN SAMPSON COUNTY ,N.C.

DRAWN BY	DRAWING NO.
	FINALSWAMP1
DATE	SHEET NO.
03-11-2008	10 OF 15

LAND SUBDIVISION CERTIFICATION

THIS IS A SURVEY OF EXISTING TRACTS OF LAND.

N.C. GRID NORTH (N.A.D. 1983)

State of North Carolina
County of Sampson
I Cindy Cottle, Review Officer of Sampson County, certify that the map or plat to which this certification is affixed meets all statutory requirements for recording.
Date: 9-2-09
by [signature]
Review Officer

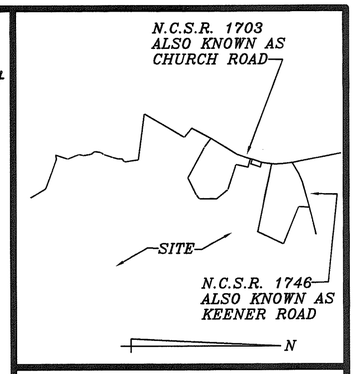

VICINITY MAP NOT TO SCALE

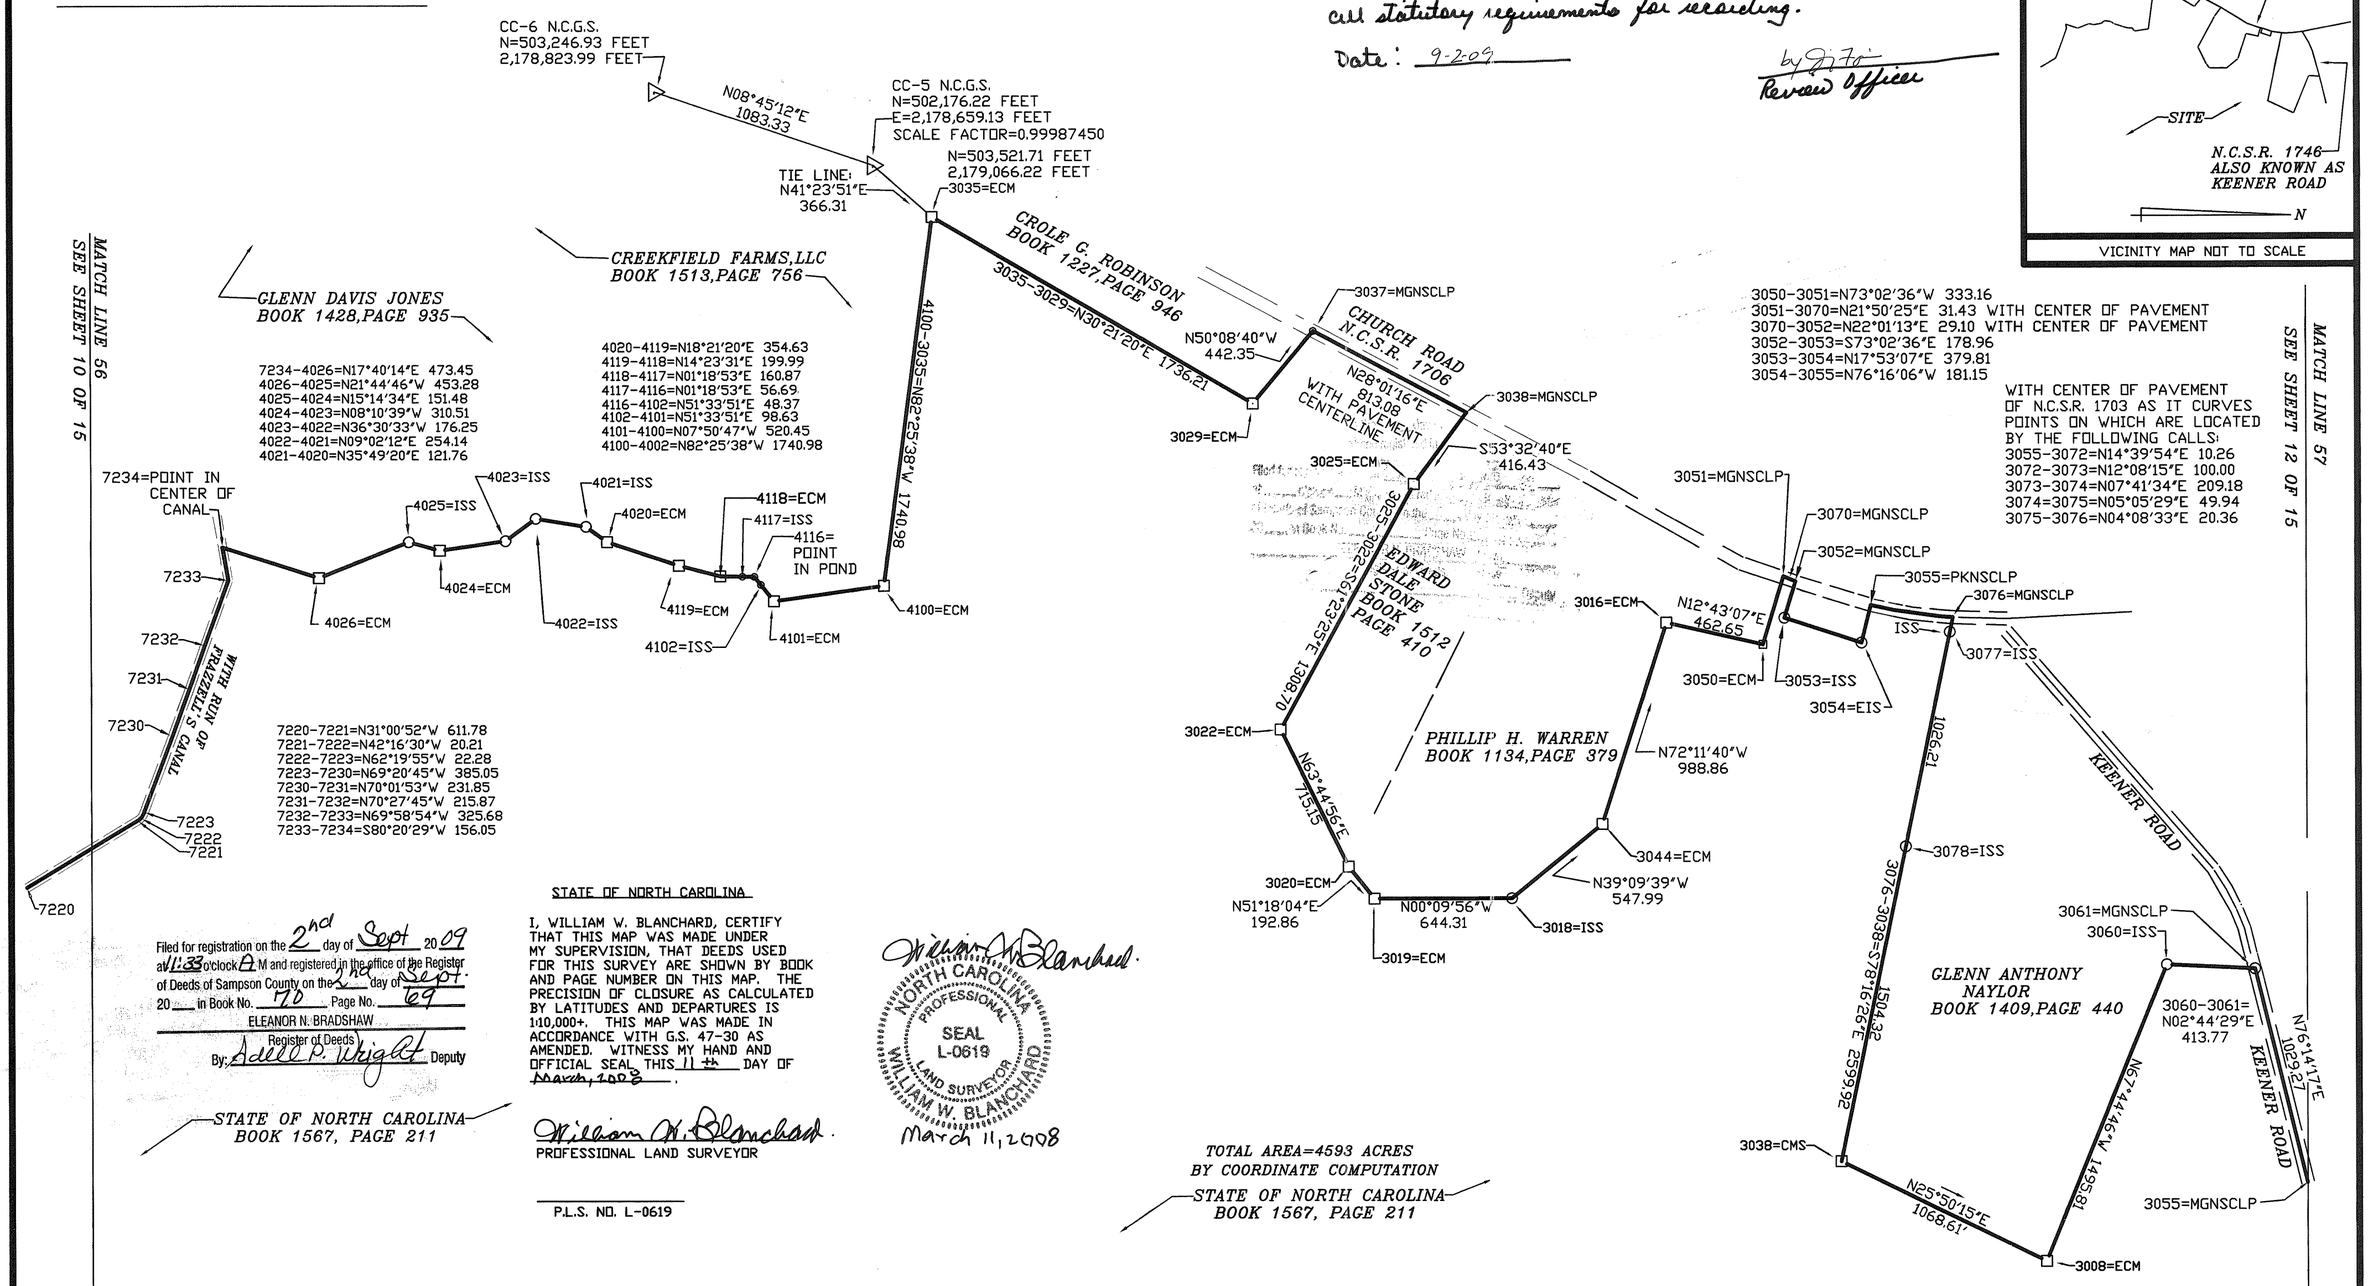

Filed for registration on the 2nd day of Sept 2009 at 1:33 o'clock P M and registered in the office of the Register of Deeds of Sampson County on the 2nd day of Sept. 2009 in Book No. 70 Page No. 69
ELEANOR N. BRADSHAW
Register of Deeds
By: Adell P. Wright Deputy

STATE OF NORTH CAROLINA
BOOK 1567, PAGE 211

STATE OF NORTH CAROLINA

I, WILLIAM W. BLANCHARD, CERTIFY THAT THIS MAP WAS MADE UNDER MY SUPERVISION, THAT DEEDS USED FOR THIS SURVEY ARE SHOWN BY BOOK AND PAGE NUMBER ON THIS MAP. THE PRECISION OF CLOSURE AS CALCULATED BY LATITUDES AND DEPARTURES IS 1:10,000+. THIS MAP WAS MADE IN ACCORDANCE WITH G.S. 47-30 AS AMENDED. WITNESS MY HAND AND OFFICIAL SEAL, THIS 11th DAY OF March, 2008.

William W. Blanchard
PROFESSIONAL LAND SURVEYOR

P.L.S. NO. L-0619

NORTH CAROLINA PROFESSIONAL SEAL L-0619 LAND SURVEYOR WILLIAM W. BLANCHARD
March 11, 2008

TOTAL AREA=4593 ACRES
BY COORDINATE COMPUTATION
STATE OF NORTH CAROLINA
BOOK 1567, PAGE 211

THIS FINAL PLAT IS EXEMPT FROM THE SAMPSON COUNTY SUBDIVISION ORDINANCE. NO APPROVAL IS REQUIRED.
by [signature] 9-2-09
ADMINISTRATOR DATE

STATE OF NORTH CAROLINA
BOOK 1567, PAGE 211

LEGEND

EIP EXISTING IRON PIPE
EIS EXISTING IRON STAKE
ISS IRON STAKE SET
IPS IRON PIPE SET
CMS CONCRETE MONUMENT SET
ECM EXISTING CONCRETE MONUMENT
MGNSCLP MAGNETIC NAIL SET IN CENTER OF PAVEMENT
PKNSCLP P.K. NAIL SET IN CENTER OF PAVEMENT

NOTES:
1- ALL DISTANCES SHOWN ARE GROUND SURFACE MEASUREMENTS

0 500 1000 1500
SCALE 1 INCH = 500 FEET

WILLIAM W. BLANCHARD, INC. LAND SURVEYING 210 NORTH RAILROAD STREET, WALLACE,N.C. PHONE NUMBER - (910) 285-4616	A SURVEY FOR STATE OF NORTH CAROLINA ECOSYSTEM ENHANCEMENT PROGRAM LOCATED IN SAMPSON COUNTY ,N.C.	DRAWN BY DRAWING NO. FINALSWAMP1 DATE 03-11-2008 SHEET NO. 11 OF 15

LAND SUBDIVISION CERTIFICATION

THIS IS A SURVEY OF EXISTING TRACTS OF LAND.

N.C. GRID NORTH (N.A.D. 1983)

State of North Carolina
County of Sampson
I Cindy Cottle, Review Officer of Sampson County, certify that the map or plat to which this certification is affixed meets all statutory requirements for recording.
Date: 9-2-09
by [signature]
Review Officer

William W. Blanchard
NORTH CAROLINA PROFESSIONAL SEAL L-0619 LAND SURVEYOR WILLIAM W. BLANCHARD
March 11, 2008

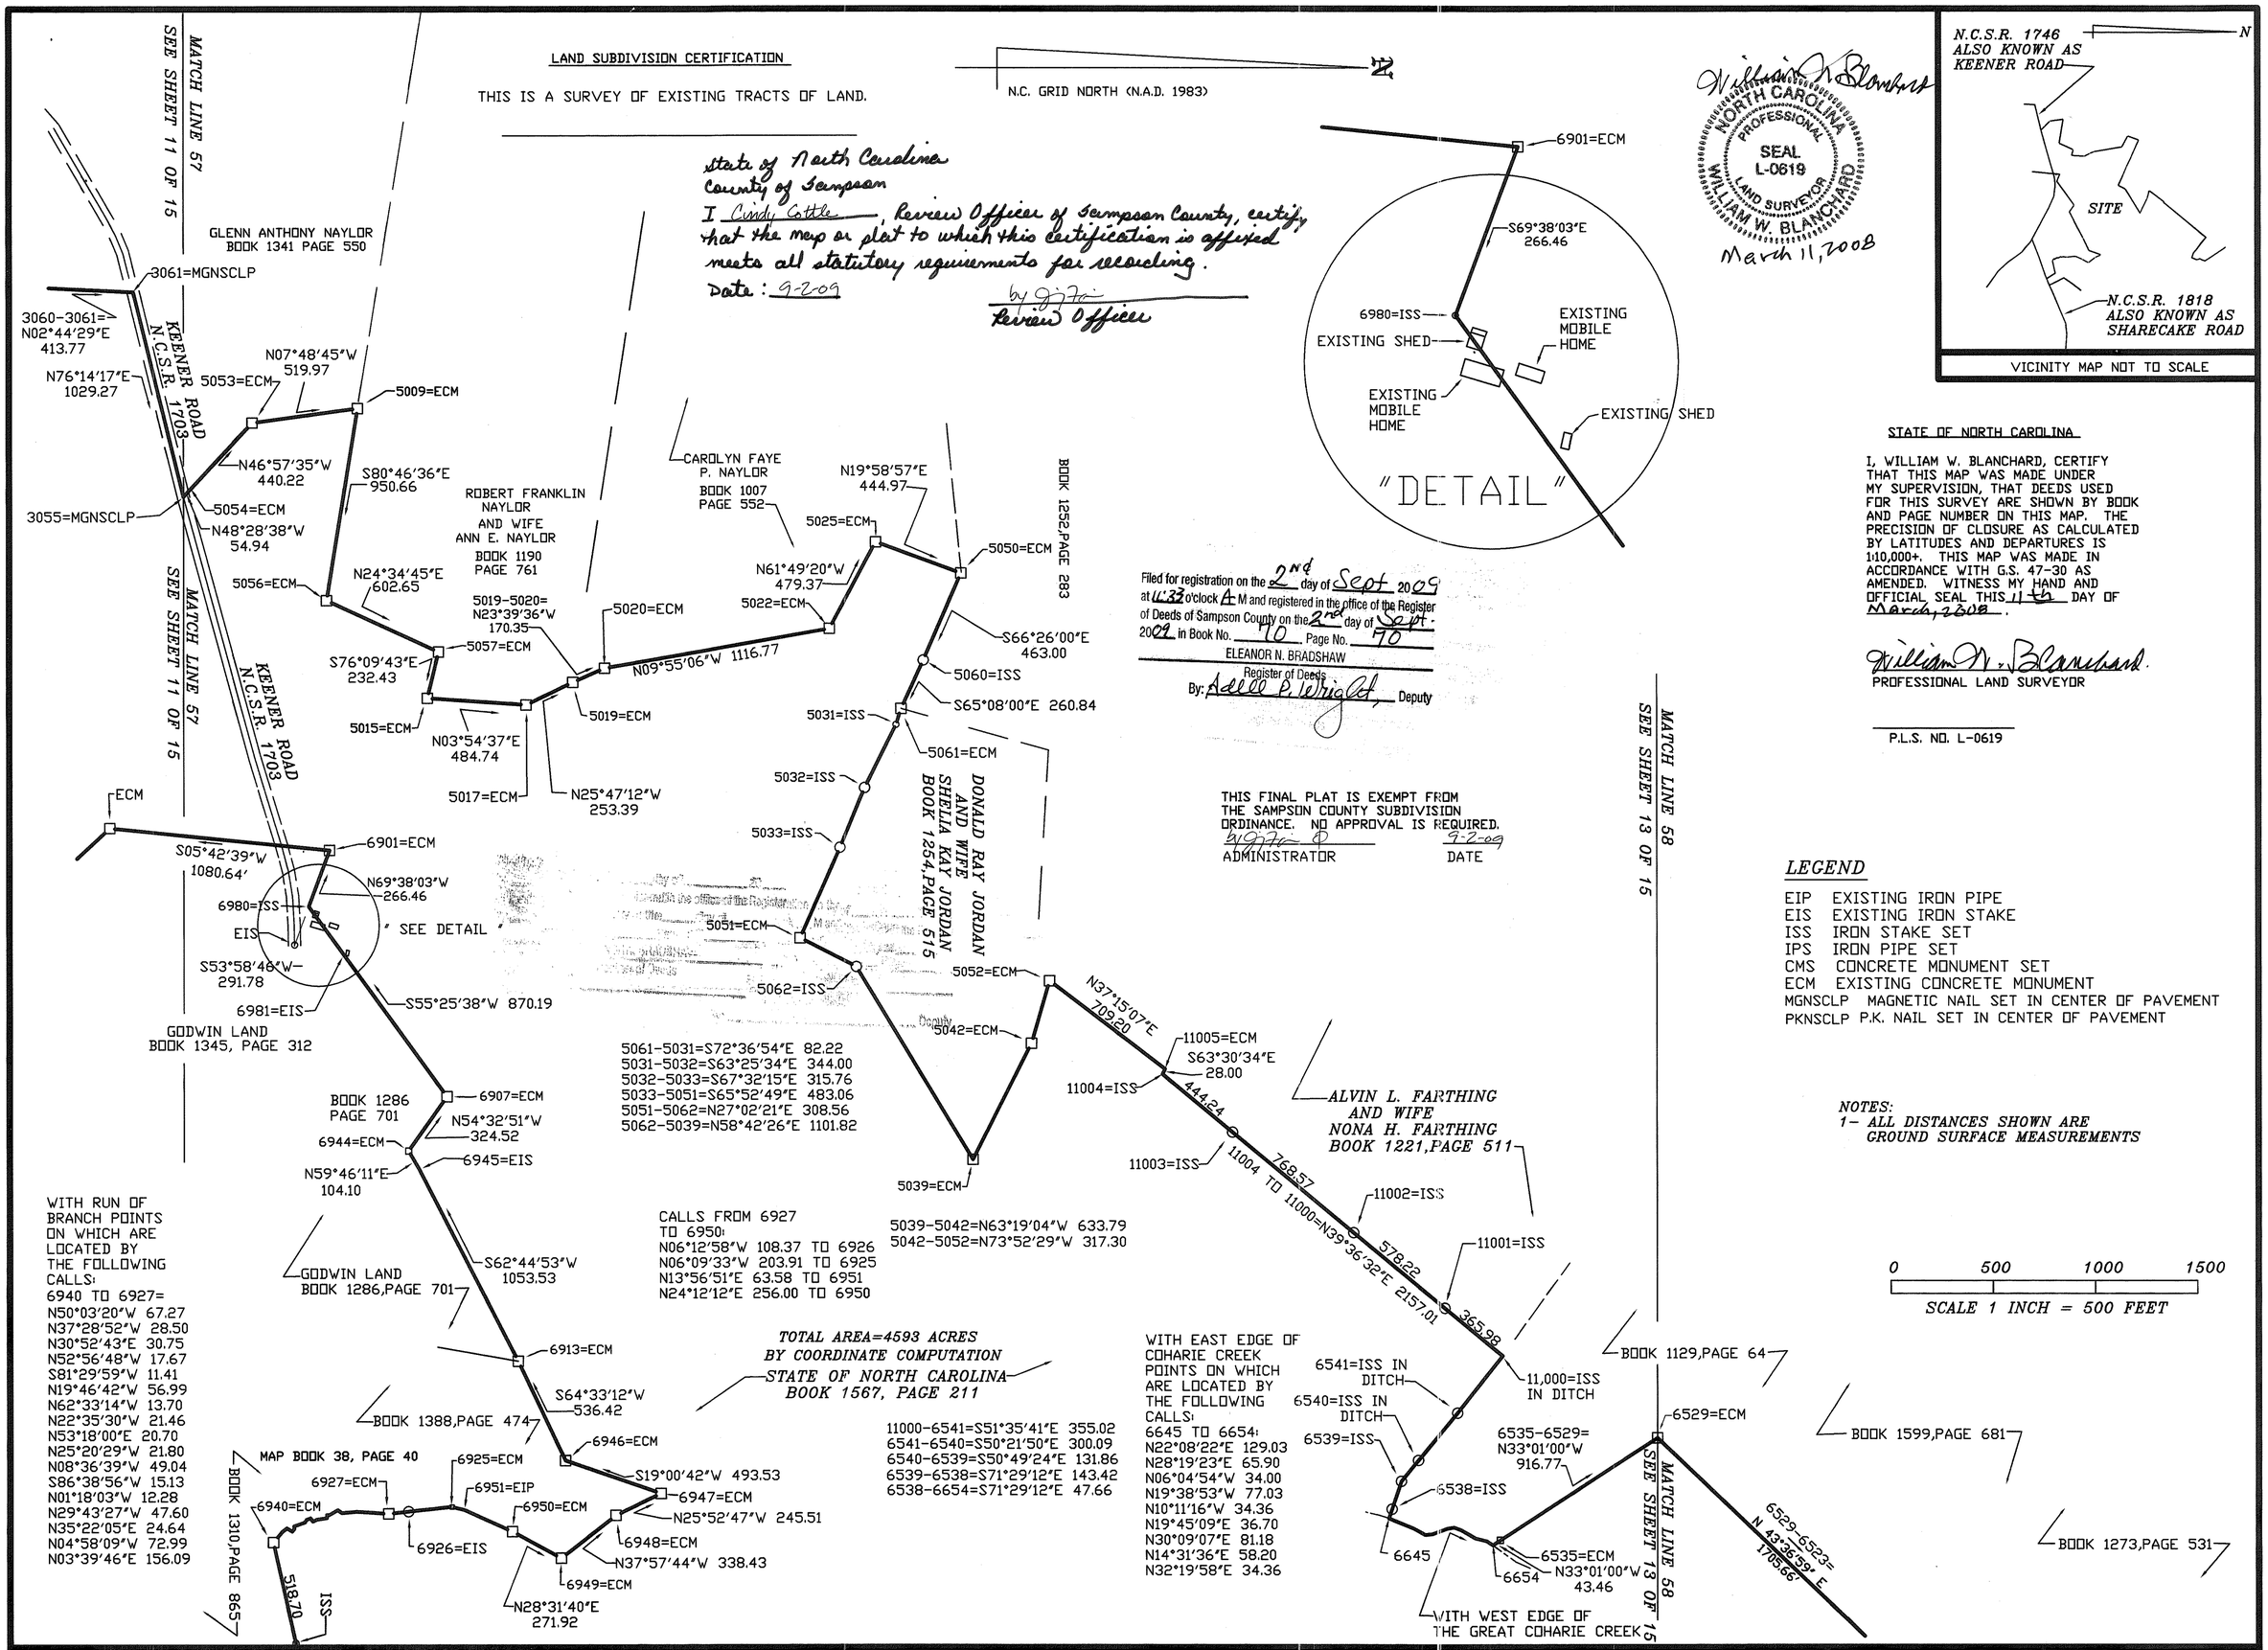

Filed for registration on the 2nd day of Sept 2009 at 11:33 o'clock A M and registered in the office of the Register of Deeds of Sampson County on the 2nd day of Sept 2009 in Book No. 70 Page No. 70
ELEANOR N. BRADSHAW
Register of Deeds
By: Adell P. Wright, Deputy

THIS FINAL PLAT IS EXEMPT FROM THE SAMPSON COUNTY SUBDIVISION ORDINANCE. NO APPROVAL IS REQUIRED.
[signature] 9-2-09
ADMINISTRATOR DATE

STATE OF NORTH CAROLINA

I, WILLIAM W. BLANCHARD, CERTIFY THAT THIS MAP WAS MADE UNDER MY SUPERVISION, THAT DEEDS USED FOR THIS SURVEY ARE SHOWN BY BOOK AND PAGE NUMBER ON THIS MAP. THE PRECISION OF CLOSURE AS CALCULATED BY LATITUDES AND DEPARTURES IS 1:10,000+. THIS MAP WAS MADE IN ACCORDANCE WITH G.S. 47-30 AS AMENDED. WITNESS MY HAND AND OFFICIAL SEAL THIS 11th DAY OF March, 2008.

William W. Blanchard
PROFESSIONAL LAND SURVEYOR

P.L.S. NO. L-0619

LEGEND

EIP EXISTING IRON PIPE
EIS EXISTING IRON STAKE
ISS IRON STAKE SET
IPS IRON PIPE SET
CMS CONCRETE MONUMENT SET
ECM EXISTING CONCRETE MONUMENT
MGNSCLP MAGNETIC NAIL SET IN CENTER OF PAVEMENT
PKNSCLP P.K. NAIL SET IN CENTER OF PAVEMENT

NOTES:
1- ALL DISTANCES SHOWN ARE GROUND SURFACE MEASUREMENTS

WILLIAM W. BLANCHARD, INC.
LAND SURVEYING
210 NORTH RAILROAD STREET, WALLACE, N.C.
PHONE NUMBER - (910) 285-4616

A SURVEY FOR
STATE OF NORTH CAROLINA
ECOSYSTEM ENHANCEMENT PROGRAM
LOCATED IN SAMPSON COUNTY, N.C.

DRAWN BY	DRAWING NO.
	FINALSWAMP1
DATE	SHEET NO.
03-11-2008	12 OF 15

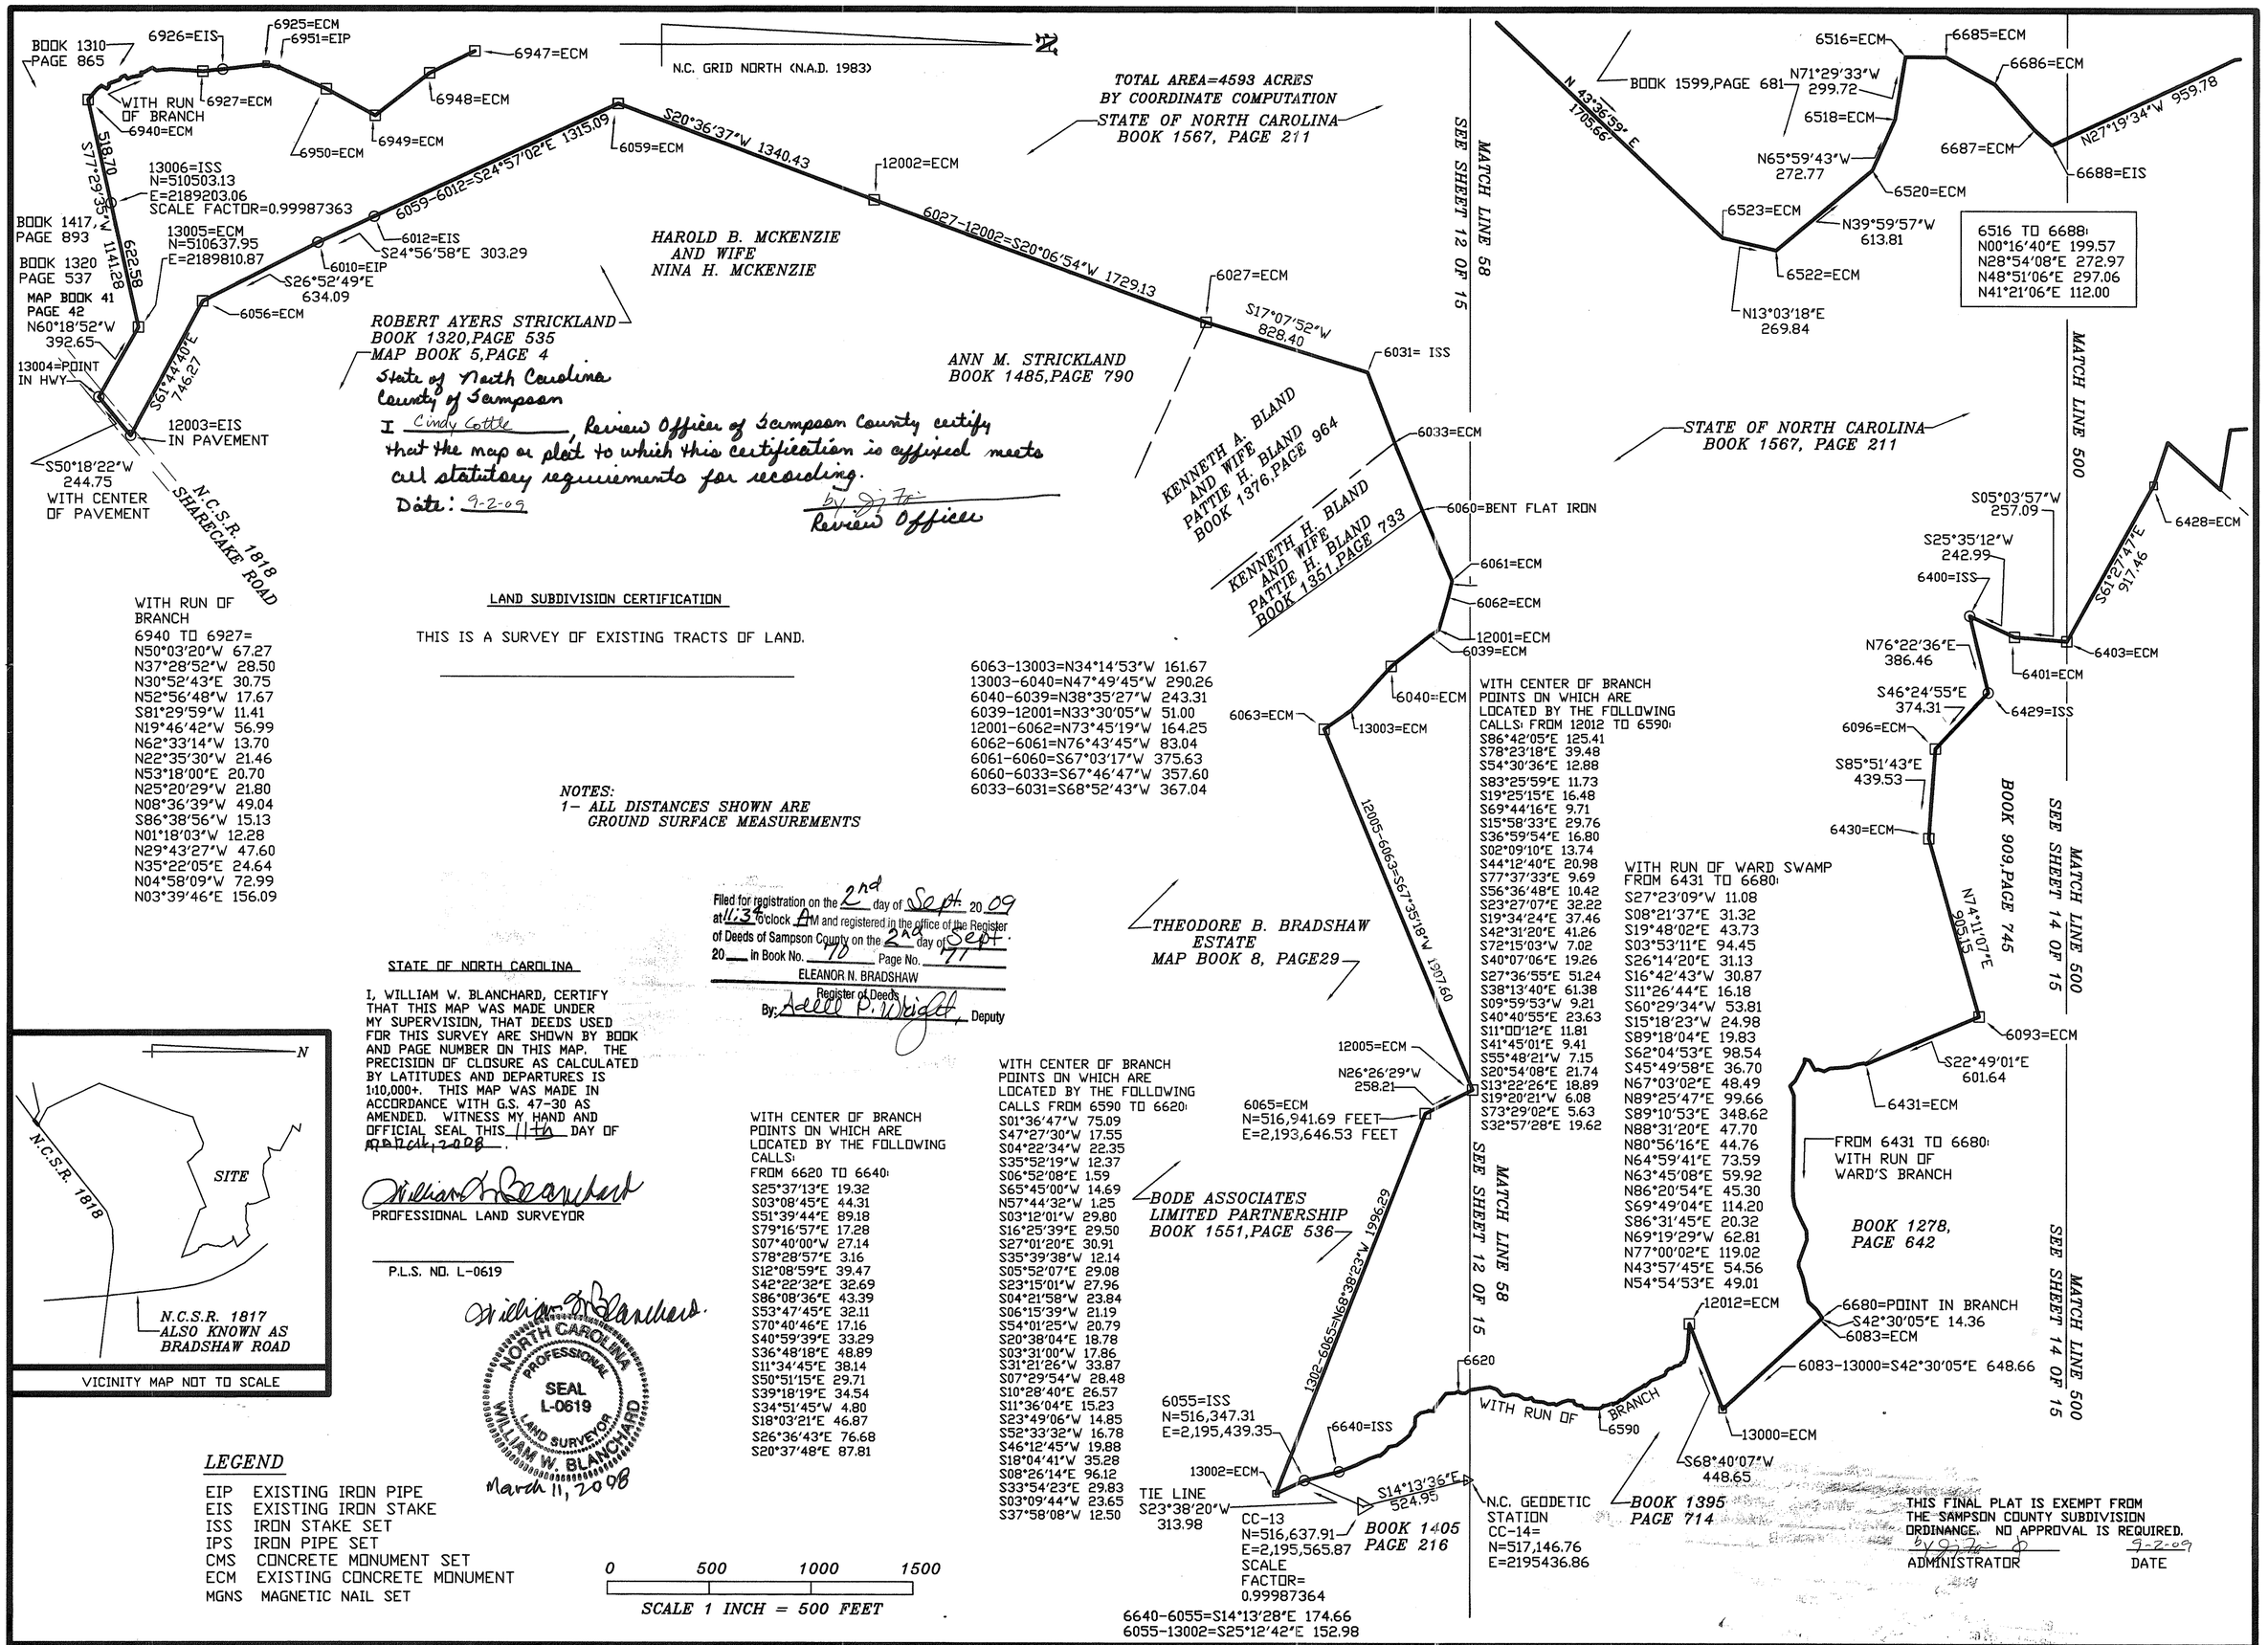

WILLIAM W. BLANCHARD, INC.
LAND SURVEYING
210 NORTH RAILROAD STREET, WALLACE, N.C.
PHONE NUMBER – (910) 285-4616

A SURVEY FOR
STATE OF NORTH CAROLINA
ECOSYSTEM ENHANCEMENT PROGRAM
LOCATED IN SAMPSON COUNTY, N.C.

DRAWN BY	DRAWING NO.
	FINALSWAMP1
DATE	SHEET NO.
03-11-2008	13 OF 15

THIS FINAL PLAT IS EXEMPT FROM THE SAMPSON COUNTY SUBDIVISION ORDINANCE. NO APPROVAL IS REQUIRED.

by [illegible] 9-2-09

ADMINISTRATOR DATE

LAND SUBDIVISION CERTIFICATION

THIS IS A SURVEY OF EXISTING TRACTS OF LAND.

N.C. GRID NORTH (N.A.D. 1983)

6027-6028=N16°50'57"E 117.85
6028-6029=N14°56'08"E 278.17
6029-6030=N19°55'48"E 211.02
6030-6031=N17°22'19"E 221.82
6031-6032=N68°41'18"E 254.49
6032-6033=N69°18'32"E 112.55
6033-6034=N68°45'49"E 176.81
6034-6035=N66°55'33"E 117.15
6035-6036=N67°38'26"E 180.40
6036-6037=N68°17'56"E 268.92
6037-6038=S75°37'27"E 174.75
6038-6039=S54°34'36"E 104.38
6039-6040=S38°35'27"E 243.31
6040-6041=S38°28'22"E 192.81
6041-6042=S47°56'50"E 259.86

6691 TO 6204=
N26°34'02"E 1588.99
N33°20'40"W 88.93
N46°38'23"W 398.10
S86°51'56"W 700.84
N48°37'41"W 12.95
N61°24'43"W 326.31
S75°33'02"W 224.92
N76°06'52"W 350.88
N78°58'22"W 297.16

6691 TO 6204=
N26°34'02"E 1588.99
N33°20'40"W 88.93
N46°38'23"W 398.10
S86°51'56"W 700.84
N48°37'41"W 12.95
N61°24'43"W 326.31
S75°33'02"W 224.92
N76°06'52"W 350.88
N78°58'22"W 297.16

NOTES:
1- ALL DISTANCES SHOWN ARE GROUND SURFACE MEASUREMENTS

N.C.S.R. 1804 HOUSES MILL ROAD

6204=PKNS 6203=PKNS

N01°39'30"W 508.47

N 74°31'07" E 1731.40'

6209=CMS 6182=ECM 6184=ECM 6186=EIS 6187=EIS 6172=ECM 6191=ECM 6192=ECM 6208=EIS

S67°29'56"E 563.98

6170=ECM

N 13°19'46" E 568.75'

6202=ECM 6165=ECM 6163=ECM 6160=ECM 6158=ECM 6201=ECM 6153=ECM 12021=ECM 12020=ECM 12022=ECM 12023=ECM

CALLS FROM 6202 TO 6153:
N03°17'59"W 533.42 TO 6165
N16°57'54"E 353.72 TO 6163
N08°53'14"W 743.15 TO 6160
N62°22'03"W 91.42 TO 6201
N36°04'08"W 208.65 TO 6158
N27°27'29"E 108.47 TO 12020
N08°57'20"W 204.05 TO 12021
N24°41'54"W 124.38 TO 12022
N41°15'11"W 111.15 TO 12023
N67°04'24"W 51.17 TO 6153

N.C. GEODETIC STATION "CC-22" N=526,373.68 FET E=2,187,341.10 FEET

SCALE FACTOR= 0.99987307 N.C. GEODETIC STATION "CC-21"

SCALE FACTOR= 0.99987307 TIE LINE FROM CC-21 TO 6697: S84°45'04"E 1010.60

6153-6697=N08°57'14"E 114.22
6697=MGNS N=527,020.93 FEET E=2,188,574.62 FEET
N08°57'14"E 1071.96

6698=ECM 6699-6442= N15°33'20"E 695.74 6698-6699= N35°39'56"E 260.77 6699=ECM 6442=EIS 6441=EIS 6440=ISS 6439=ISS 6437=ECM 6438=ECM

6442-6441=N15°28'00"E 174.12
6441-6440=S80°43'45"E 134.00
6440-6439=N61°15'59"E 197.04
6439-6438=N85°15'50"E 257.98
6438-6653=S38°10'35"W 135.15

BOOK 709 PAGE 366

BOOK 1273 PAGE 531

BOOK 1085 PAGE 153

LAST WILL AND TESTAMENT BOOK 1344 PAGE 840

BOOK 589 PAGE 241

BOOK 1129 PAGE 64

BOOK 1082 PAGE 145

BOOK 1190 PAGE 761

MATCH LINE 500 SEE SHEET 13 OF 15

6685=ECM 6686=ECM 6687=ECM 6688=EIS 6689=ISS 6690=ECM 6691=ECM 6506=ECM 6507=ECM

N27°19'34"W 959.78

6507-6503:
N05°09'52"W 156.38
N61°10'18"W 119.85

ROANOKE ROAD N.C.S.R. 1636

ROSIN HILL ROAD N.C.S.R. 1845

6516 TO 6688:
N00°16'40"E 199.57
N28°54'08"E 272.97
N48°51'06"E 297.06
N41°21'06"E 112.00

TOTAL AREA=4593 ACRES BY COORDINATE COMPUTATION STATE OF NORTH CAROLINA BOOK 1567, PAGE 211

12011=POINT ON WEST BANK OF CREEK 6802=ECM 16.15

9018 9043 9069 9094

12011 TO 6419=S81°02'59"E 1924.14
6802-6419=1907.99

BOOK 909 PAGE 745

BOOK 860 PAGE 344

BOOK 631 PAGE 490

BOOK 580 PAGE 199

GREAT COHARIE CREEK

FROM 13300 TO 9128: S06°59'48"W 33.00

EXISTING POWER LINE

WITH CENTER OF PAVEMENT 6692-13300= N86°35'01"W 327.90

13300=POINT ON WEST EDGE OF CREEK

6692=MGNS IN PAVEMENT

6404=ECM 6690=ECM 6407=ECM 6693=ECM 6694=ECM 6403=ECM 6691=ECM 6410=ECM 6411=ECM 6408=ECM 6689=ISS

BOOK 162, PAGE 215

6688=ECM S 06°52'57" W 810.17' 6417=ECM

BOOK 741 PAGE 545

6417 TO 6688=
S34°34'03"W 195.29 TO 6416
S64°42'48"W 77.97 TO 6415
S89°39'37"W 88.42 TO 6414
N56°43'49"W 182.63 TO 6688

S42°03'50"W 347.77

6427=ECM 6432=ECM 6414=EIS 6407=ECM

S04°14'26"E 1083.94

S71°53'43"E 220.60

S80°55'39"E 284.73

6409=ECM

BOOK 1293 PAGE 40

S61°27'47"E 917.46

6428=ECM 6415=ECM 6426=ECM 6425=ECM 6419=ECM

S05°03'57"W 257.09

6400=ISS 6403=ECM 6401=ECM 6429=ISS

BOOK 1273 PAGE 531

6096=ECM 6430=ECM 6093=ECM

MATCH LINE 500 SEE SHEET 13 OF 15

BOOK 909, PAGE 745

6401-6400=S25°35'12"W 242.99
6400-6429=N76°22'36"E 386.46
6429-6096=S46°24'55"E 374.31
6096-6430=S85°51'43"E 439.53
6430-6093=N74°11'07"E 905.15

6419 TO 6432=
S15°57'25"W 163.18
S32°33'53"W 366.74
N83°50'39"W 306.65
S61°07'32"W 656.93
S54°52'26"W 79.88

state of North Carolina
county of Sampson
I Cindy Cottle, Review Officer of Sampson County, certify that the map or plat to which this certification is affixed meets all statutory requirements for recording.
Date: 9-2-09 by [illegible]
Review Officer

0 500 1000 1500
SCALE 1 INCH = 500 FEET

WITH THE WEST EDGE OF THE GREAT COHARIE CREEK POINTS ON WHICH ARE LOCATED BY THE FOLLOWING CALLS: FROM 9018 TO 12011:
S59°09'59"E 33.09
S71°41'57"E 47.07
S49°47'29"E 21.27
S35°32'34"E 21.23
S05°24'09"E 45.14
S21°24'52"E 37.96
S41°01'52"E 25.78
S51°33'50"E 34.27
S47°45'11"E 29.03
S36°04'40"E 13.30
S24°22'25"E 11.87
S08°00'02"W 24.39
S07°11'18"E 57.00
S20°34'27"E 23.30
S23°06'03"E 22.86
S07°52'02"E 21.67
S12°02'37"W 30.69
S14°35'38"W 65.20

WITH THE WEST EDGE OF THE GREAT COHARIE CREEK POINTS ON WHICH ARE LOCATED BY THE FOLLOWING CALLS: FROM 9043 TO 9018:
S22°13'43"W 71.48
S38°28'10"W 71.71
S61°29'08"W 38.72
S79°08'46"W 34.24
S74°22'43"W 25.01
S62°28'16"W 26.95
S32°36'24"W 22.27
S29°11'36"W 45.00
S55°45'38"W 17.08
S58°57'41"W 33.29
S72°19'39"W 29.99
S59°02'51"W 26.41
S40°35'56"W 33.64
S02°52'01"W 17.04
S27°55'19"W 18.53
S37°46'48"W 18.01
S73°29'05"W 39.11
S43°19'08"W 13.52
S03°56'33"W 16.45
S39°32'28"W 26.77
S09°46'22"W 28.10
S13°48'31"E 25.13
S32°03'33"E 20.21
S26°00'39"E 34.26
S37°46'16"E 18.36

WITH THE WEST EDGE OF THE GREAT COHARIE CREEK POINTS ON WHICH ARE LOCATED BY THE FOLLOWING CALLS: FROM 9069 TO 9043:
S41°13'16"E 46.29
S28°48'22"E 35.53
S25°23'06"W 31.77
S20°28'16"W 38.46
S05°37'13"E 38.74
S03°27'03"E 34.36
S17°40'29"W 75.67
S12°05'53"W 27.07
S03°00'58"W 57.44
S23°20'31"W 23.65
S31°18'59"W 47.64
S11°22'34"W 31.99
S04°45'07"W 50.40
S05°30'17"E 50.21
S10°43'27"E 27.15
S08°48'53"E 50.04
S12°24'15"E 41.31
S49°25'10"W 23.86
S30°58'07"W 22.98
S20°08'01"W 54.04
S20°48'15"W 33.52
S18°31'14"W 41.27
S01°05'37"W 105.48
S02°55'18"E 124.25

WITH THE WEST EDGE OF THE GREAT COHARIE CREEK POINTS ON WHICH ARE LOCATED BY THE FOLLOWING CALLS: FROM 9094 TO 9069:
S20°07'11"W 35.11
S22°16'56"W 27.63
S32°06'25"W 49.03
S31°42'23"W 46.93
S08°16'34"W 28.23
S10°02'38"E 35.52
S02°59'49"E 46.20
S00°59'25"W 42.24
S22°35'29"E 81.06
S65°15'33"E 15.82
S19°10'41"W 26.67
S23°03'49"E 55.82
S47°24'43"E 35.07
S31°40'29"E 14.50
S10°43'50"W 30.34
S37°50'39"W 34.82
S38°14'09"W 38.69
S53°14'26"W 80.72
S33°52'30"W 86.77
S38°12'51"W 45.36
S44°39'07"W 33.97
S57°42'51"W 52.93
S21°37'29"W 41.48
S24°56'17"E 38.02
S20°06'30"E 65.36

WITH THE WEST EDGE OF THE GREAT COHARIE CREEK POINTS ON WHICH ARE LOCATED BY THE FOLLOWING CALLS: FROM 9128 TO 9094:
S12°41'39"E 23.37
S02°31'04"W 32.15
S10°01'46"W 47.41
S14°03'15"W 49.06
S05°01'58"W 38.70
S22°47'43"E 29.38
S43°06'41"E 26.53
S58°44'17"E 49.10
S34°17'37"E 29.56
S43°41'34"E 99.68
S45°16'30"E 26.33
N87°28'14"E 30.72
S73°52'43"E 21.94
S40°19'11"E 41.80
S30°41'09"E 25.03
S29°53'25"E 24.90
S01°03'38"E 25.44
S12°25'56"E 36.87
S19°35'22"W 15.69
S31°09'32"W 6.70
S50°13'52"W 55.73
S49°25'13"W 80.51
S03°28'01"E 7.87
S45°12'42"W 59.91
S14°42'45"W 18.97
S54°09'20"W 29.37
S50°13'06"W 36.95
S63°32'34"W 39.17
S34°55'39"W 32.04
S24°41'10"W 27.10
S16°12'11"W 30.35
S07°49'25"W 22.83
S39°54'34"E 20.47

6689-6411=S13°25'01"E 83.98
6411-6410=S09°34'59"W 465.55
6410-6693=S04°50'49"E 244.45
6693-6408=S12°33'16"W 152.87
6408-6407=S28°22'32"W 374.80
6407-6690=S16°04'09"W 207.32
6690-6691=S16°45'31"W 85.94
6691-6694=S00°15'40"W 48.09
6694-6404=S11°48'23"E 347.00
6404-6403=S13°48'23"E 69.95
6403-6692=S18°18'23"E 322.00

LEGEND

EIP EXISTING IRON PIPE
EIS EXISTING IRON STAKE
ISS IRON STAKE SET
IPS IRON PIPE SET
CMS CONCRETE MONUMENT SET
ECM EXISTING CONCRETE MONUMENT
MGNSCLP MAGNETIC NAIL SET IN CENTER OF PAVEMENT

William W. Blanchard

NORTH CAROLINA PROFESSIONAL SEAL L-0619 LAND SURVEYOR WILLIAM W. BLANCHARD

March 11, 2008

STATE OF NORTH CAROLINA

I, WILLIAM W. BLANCHARD, CERTIFY THAT THIS MAP WAS MADE UNDER MY SUPERVISION, THAT DEEDS USED FOR THIS SURVEY ARE SHOWN BY BOOK AND PAGE NUMBER ON THIS MAP. THE PRECISION OF CLOSURE AS CALCULATED BY LATITUDES AND DEPARTURES IS 1:10,000+. THIS MAP WAS MADE IN ACCORDANCE WITH G.S. 47-30 AS AMENDED. WITNESS MY HAND AND OFFICIAL SEAL THIS 11th DAY OF ~~MARCH, 2008~~.

William W. Blanchard
PROFESSIONAL LAND SURVEYOR

P.L.S. NO. L-0619

Filed for registration on the 2nd day of Sept 2009 at 1:34 o'clock P.M and registered in the office of the Register of Deeds of Sampson County on the 2nd day of Sept 2009 in Book No. 70 Page No. 72

ELEANOR N. BRADSHAW

By: Adell P. Wright Deputy

N

N.C.S.R. 1804 ALSO KNOWN AS HOUSES MILL ROAD

SITE

N.C.S.R. 1845 ALSO KNOWN AS ROSIN HILL ROAD

VICINITY MAP NOT TO SCALE

WILLIAM W. BLANCHARD, INC.
LAND SURVEYING
210 NORTH RAILROAD STREET, WALLACE, N.C.
PHONE NUMBER – (910) 285-4616

A SURVEY FOR
STATE OF NORTH CAROLINA
ECOSYSTEM ENHANCEMENT PROGRAM
LOCATED IN SAMPSON COUNTY, N.C.

DRAWN BY	DRAWING NO.
	FINALSWAMP1
DATE	SHEET NO.
03-11-2008	14 OF 15

N.C. GRID NORTH (N.A.D. 1983)

LAND SUBDIVISION CERTIFICATION

THIS IS A SURVEY OF EXISTING TRACTS OF LAND.

State of North Carolina
County of Sampson
I Cindy Cottle, Review Officer of Sampson County, certify that the map or plat to which this certification is affixed meets all statutory requirements for recording.
Date: 9-2-09
by [signature]
Review Officer

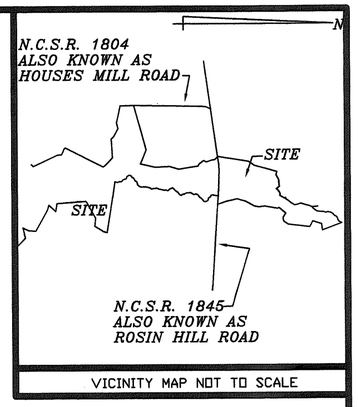

VICINITY MAP NOT TO SCALE

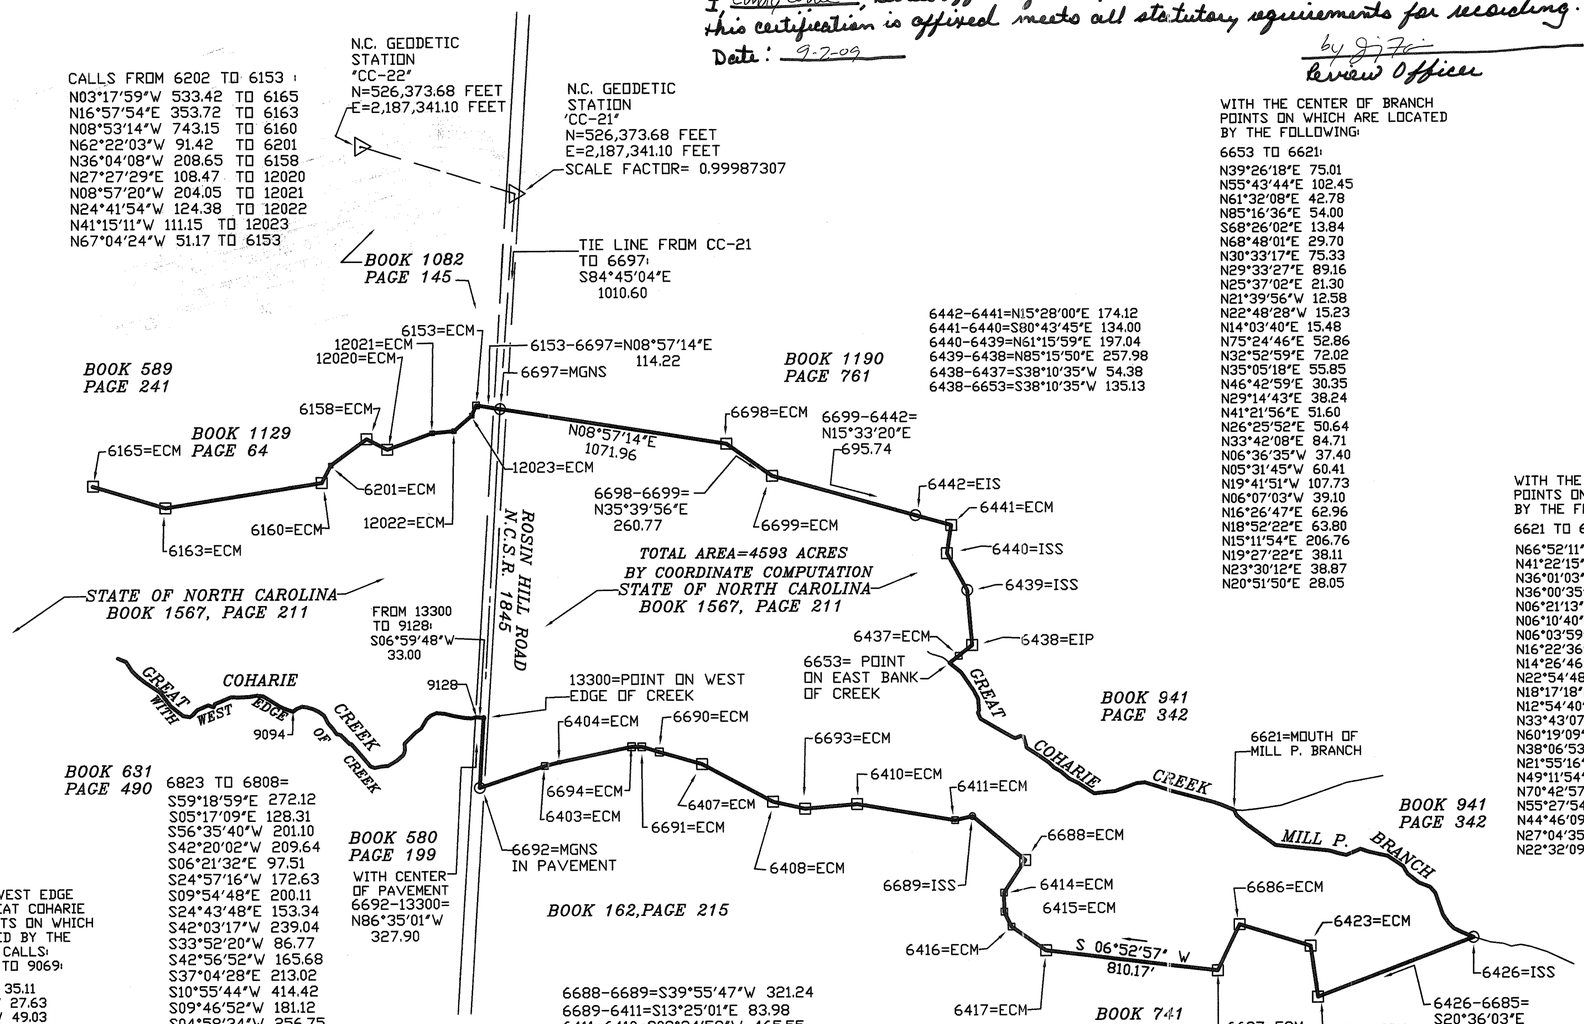

CALLS FROM 6202 TO 6153:
N03°17'59"W 533.42 TO 6165
N16°57'54"E 353.72 TO 6163
N08°53'14"W 743.15 TO 6160
N62°22'03"W 91.42 TO 6201
N36°04'08"W 208.65 TO 6158
N27°27'29"E 108.47 TO 12020
N08°57'20"W 204.05 TO 12021
N24°41'54"W 124.38 TO 12022
N41°15'11"W 111.15 TO 12023
N67°04'24"W 51.17 TO 6153

WITH THE WEST EDGE OF THE GREAT COHARIE CREEK POINTS ON WHICH ARE LOCATED BY THE FOLLOWING CALLS: FROM 9128 TO 9094
S12°41'39"E 23.37
S02°31'04"W 32.15
S10°01'46"W 47.41
S14°03'15"W 49.06
S05°01'58"W 38.70
S22°47'43"E 29.38
S43°06'41"E 26.53
S58°44'17"E 49.10
S34°17'37"E 29.56
S43°41'34"E 99.68
S45°16'30"E 26.33
N87°28'14"E 30.72
S73°52'43"E 21.94
S40°19'11"E 41.80
S30°41'09"E 25.03
S29°53'25"E 24.90
S01°03'38"E 25.44
S12°25'56"E 36.87
S19°35'22"W 15.69
S31°09'32"W 6.70
S50°13'52"W 55.73
S49°25'13"W 80.51
S03°28'01"E 7.87
S45°12'42"W 59.91
S14°42'45"W 18.97
S54°09'20"W 29.37
S50°13'06"W 36.95
S63°32'34"W 39.17
S34°55'39"W 32.04
S24°41'10"W 27.10
S16°12'11"W 30.35
S07°49'25"W 22.83
S20°35'49"E 28.82
S39°54'34"E 20.47

WITH THE WEST EDGE OF THE GREAT COHARIE CREEK POINTS ON WHICH ARE LOCATED BY THE FOLLOWING CALLS: FROM 9094 TO 9069:
S20°07'11"W 35.11
S22°16'56"W 27.63
S32°06'25"W 49.03
S31°42'23"W 46.93
S08°16'34"W 28.23
S10°02'38"E 35.52
S02°59'49"E 46.20
S00°59'25"W 42.24
S22°35'29"E 81.06
S65°15'33"E 15.82
S19°10'41"W 26.67
S23°03'49"E 55.82
S47°24'43"E 35.07
S31°40'29"E 14.50
S10°43'50"W 30.34
S37°50'39"W 34.82
S38°14'09"W 38.69
S53°14'26"W 80.72
S33°52'20"W 86.77
S38°12'51"W 45.36
S44°39'07"W 33.97
S57°42'51"W 52.93
S21°37'29"W 41.48
S24°56'17"E 38.02
S20°06'30"E 65.36

6823 TO 6808=
S59°18'59"E 272.12
S05°17'09"E 128.31
S56°35'40"W 201.10
S42°20'02"W 209.64
S06°21'32"E 97.51
S24°57'16"W 172.63
S09°54'48"E 200.11
S24°43'48"E 153.34
S42°03'17"W 239.04
S33°52'20"W 86.77
S42°56'52"W 165.68
S37°04'28"E 213.02
S10°55'44"W 414.42
S09°46'52"W 181.12
S04°58'34"W 256.75
S05°15'56"W 253.89

6688-6689=S39°55'47"W 321.24
6689-6411=S13°25'01"E 83.98
6411-6410=S09°34'59"W 465.55
6410-6693=S04°50'49"E 244.45
6693-6408=S12°33'16"W 152.87
6408-6407=S28°22'32"W 374.80
6407-6690=S16°04'09"W 207.32
6690-6691=S16°45'31"W 85.94
6691-6694=S00°15'40"W 48.09
6694-6404=S11°48'23"E 347.00
6404-6403=S13°48'23"E 69.95
6403-6692=S18°18'23"E 322.00

6417 TO 6688=
S34°34'03"W 195.29 TO 6416
S64°42'48"W 77.97 TO 6415
S89°39'37"W 88.42 TO 6414
N56°43'49"W 182.63 TO 6688

6685-6423=S82°00'50"W 240.49
6423-6686=S17°14'20"W 348.25
6686-6687=S64°14'59"E 237.84

6442-6441=N15°28'00"E 174.12
6441-6440=S80°43'45"E 134.00
6440-6439=N61°15'59"E 197.04
6439-6438=N85°15'50"E 257.98
6438-6437=S38°10'35"W 54.38
6438-6653=S38°10'35"W 135.13

WITH THE CENTER OF BRANCH POINTS ON WHICH ARE LOCATED BY THE FOLLOWING:
6653 TO 6621:
N39°26'18"E 75.01
N55°43'44"E 102.45
N61°32'08"E 42.78
N85°16'36"E 54.00
S68°26'02"E 13.84
N68°48'01"E 29.70
N30°33'17"E 75.33
N29°33'27"E 89.16
N25°37'02"E 21.30
N21°39'56"W 12.58
N22°48'28"W 15.23
N14°03'40"E 15.48
N75°24'46"E 52.86
N32°52'59"E 72.02
N35°05'18"E 55.85
N46°42'59"E 30.35
N29°14'43"E 38.24
N41°21'56"E 51.60
N26°25'52"E 50.64
N33°42'08"E 84.71
N06°36'35"W 37.40
N05°31'45"W 60.41
N19°41'51"W 107.73
N06°07'03"W 39.10
N16°26'47"E 62.96
N18°52'22"E 63.80
N15°11'54"E 206.76
N19°27'22"E 38.11
N23°30'12"E 38.87
N20°51'50"E 28.05

WITH THE CENTER OF BRANCH POINTS ON WHICH ARE LOCATED BY THE FOLLOWING:
6621 TO 6426:
N66°52'11"E 28.03
N41°22'15"E 65.14
N36°01'03"E 115.00
N36°00'35"E 49.38
N06°21'13"E 67.56
N06°10'40"E 105.47
N06°03'59"E 80.30
N16°22'36"E 43.39
N14°26'46"E 38.43
N22°54'48"W 72.78
N18°17'18"E 46.74
N12°54'40"E 85.39
N33°43'07"E 86.48
N60°19'09"E 41.60
N38°06'53"E 66.27
N21°55'16"E 56.94
N49°11'54"E 36.38
N70°42'57"E 110.47
N55°27'54"E 48.85
N44°46'09"E 32.43
N27°04'35"E 35.42
N22°32'09"E 64.59

THIS FINAL PLAT IS EXEMPT FROM THE SAMPSON COUNTY SUBDIVISION ORDINANCE. NO APPROVAL IS REQUIRED.
by [signature] 9-2-09
ADMINISTRATOR DATE

NOTES:
1- ALL DISTANCES SHOWN ARE GROUND SURFACE MEASUREMENTS

Filed for registration on the 2nd day of Sept. 2009 at 1:35 o'clock A M and registered in the office of the Register of Deeds of Sampson County on the 2nd day of Sept. 2009 in Book No. 72 Page No. 73
ELEANOR N. BRADSHAW
Register of Deeds
By: Adell P. Wright, Deputy

STATE OF NORTH CAROLINA

I, WILLIAM W. BLANCHARD, CERTIFY THAT THIS MAP WAS MADE UNDER MY SUPERVISION, THAT DEEDS USED FOR THIS SURVEY ARE SHOWN BY BOOK AND PAGE NUMBER ON THIS MAP. THE PRECISION OF CLOSURE AS CALCULATED BY LATITUDES AND DEPARTURES IS 1:10,000+. THIS MAP WAS MADE IN ACCORDANCE WITH G.S. 47-30 AS AMENDED. WITNESS MY HAND AND OFFICIAL SEAL THIS 11-13 DAY OF March, 2008.

[signature]
PROFESSIONAL LAND SURVEYOR

P.L.S. NO. L-0619

NORTH CAROLINA PROFESSIONAL SEAL L-0619 LAND SURVEYOR WILLIAM W. BLANCHARD
March 11, 2008

LEGEND

EIP EXISTING IRON PIPE
EIS EXISTING IRON STAKE
ISS IRON STAKE SET
IPS IRON PIPE SET
CMS CONCRETE MONUMENT SET
ECM EXISTING CONCRETE MONUMENT
MGNSCLP MAGNETIC NAIL SET IN CENTER OF PAVEMENT

0 500 1000 1500
SCALE 1 INCH = 500 FEET

WILLIAM W. BLANCHARD, INC.
LAND SURVEYING
210 NORTH RAILROAD STREET, WALLACE, N.C.
PHONE NUMBER - (910) 285-4616

A SURVEY FOR
STATE OF NORTH CAROLINA
ECOSYSTEM ENHANCEMENT PROGRAM
LOCATED IN SAMPSON COUNTY, N.C.

DRAWN BY	DRAWING NO.
	FINALSWAMP1.DWG
DATE	SHEET NO.
03-11-2008	15 OF 15