PLAT BK. 27, Pages 91-92

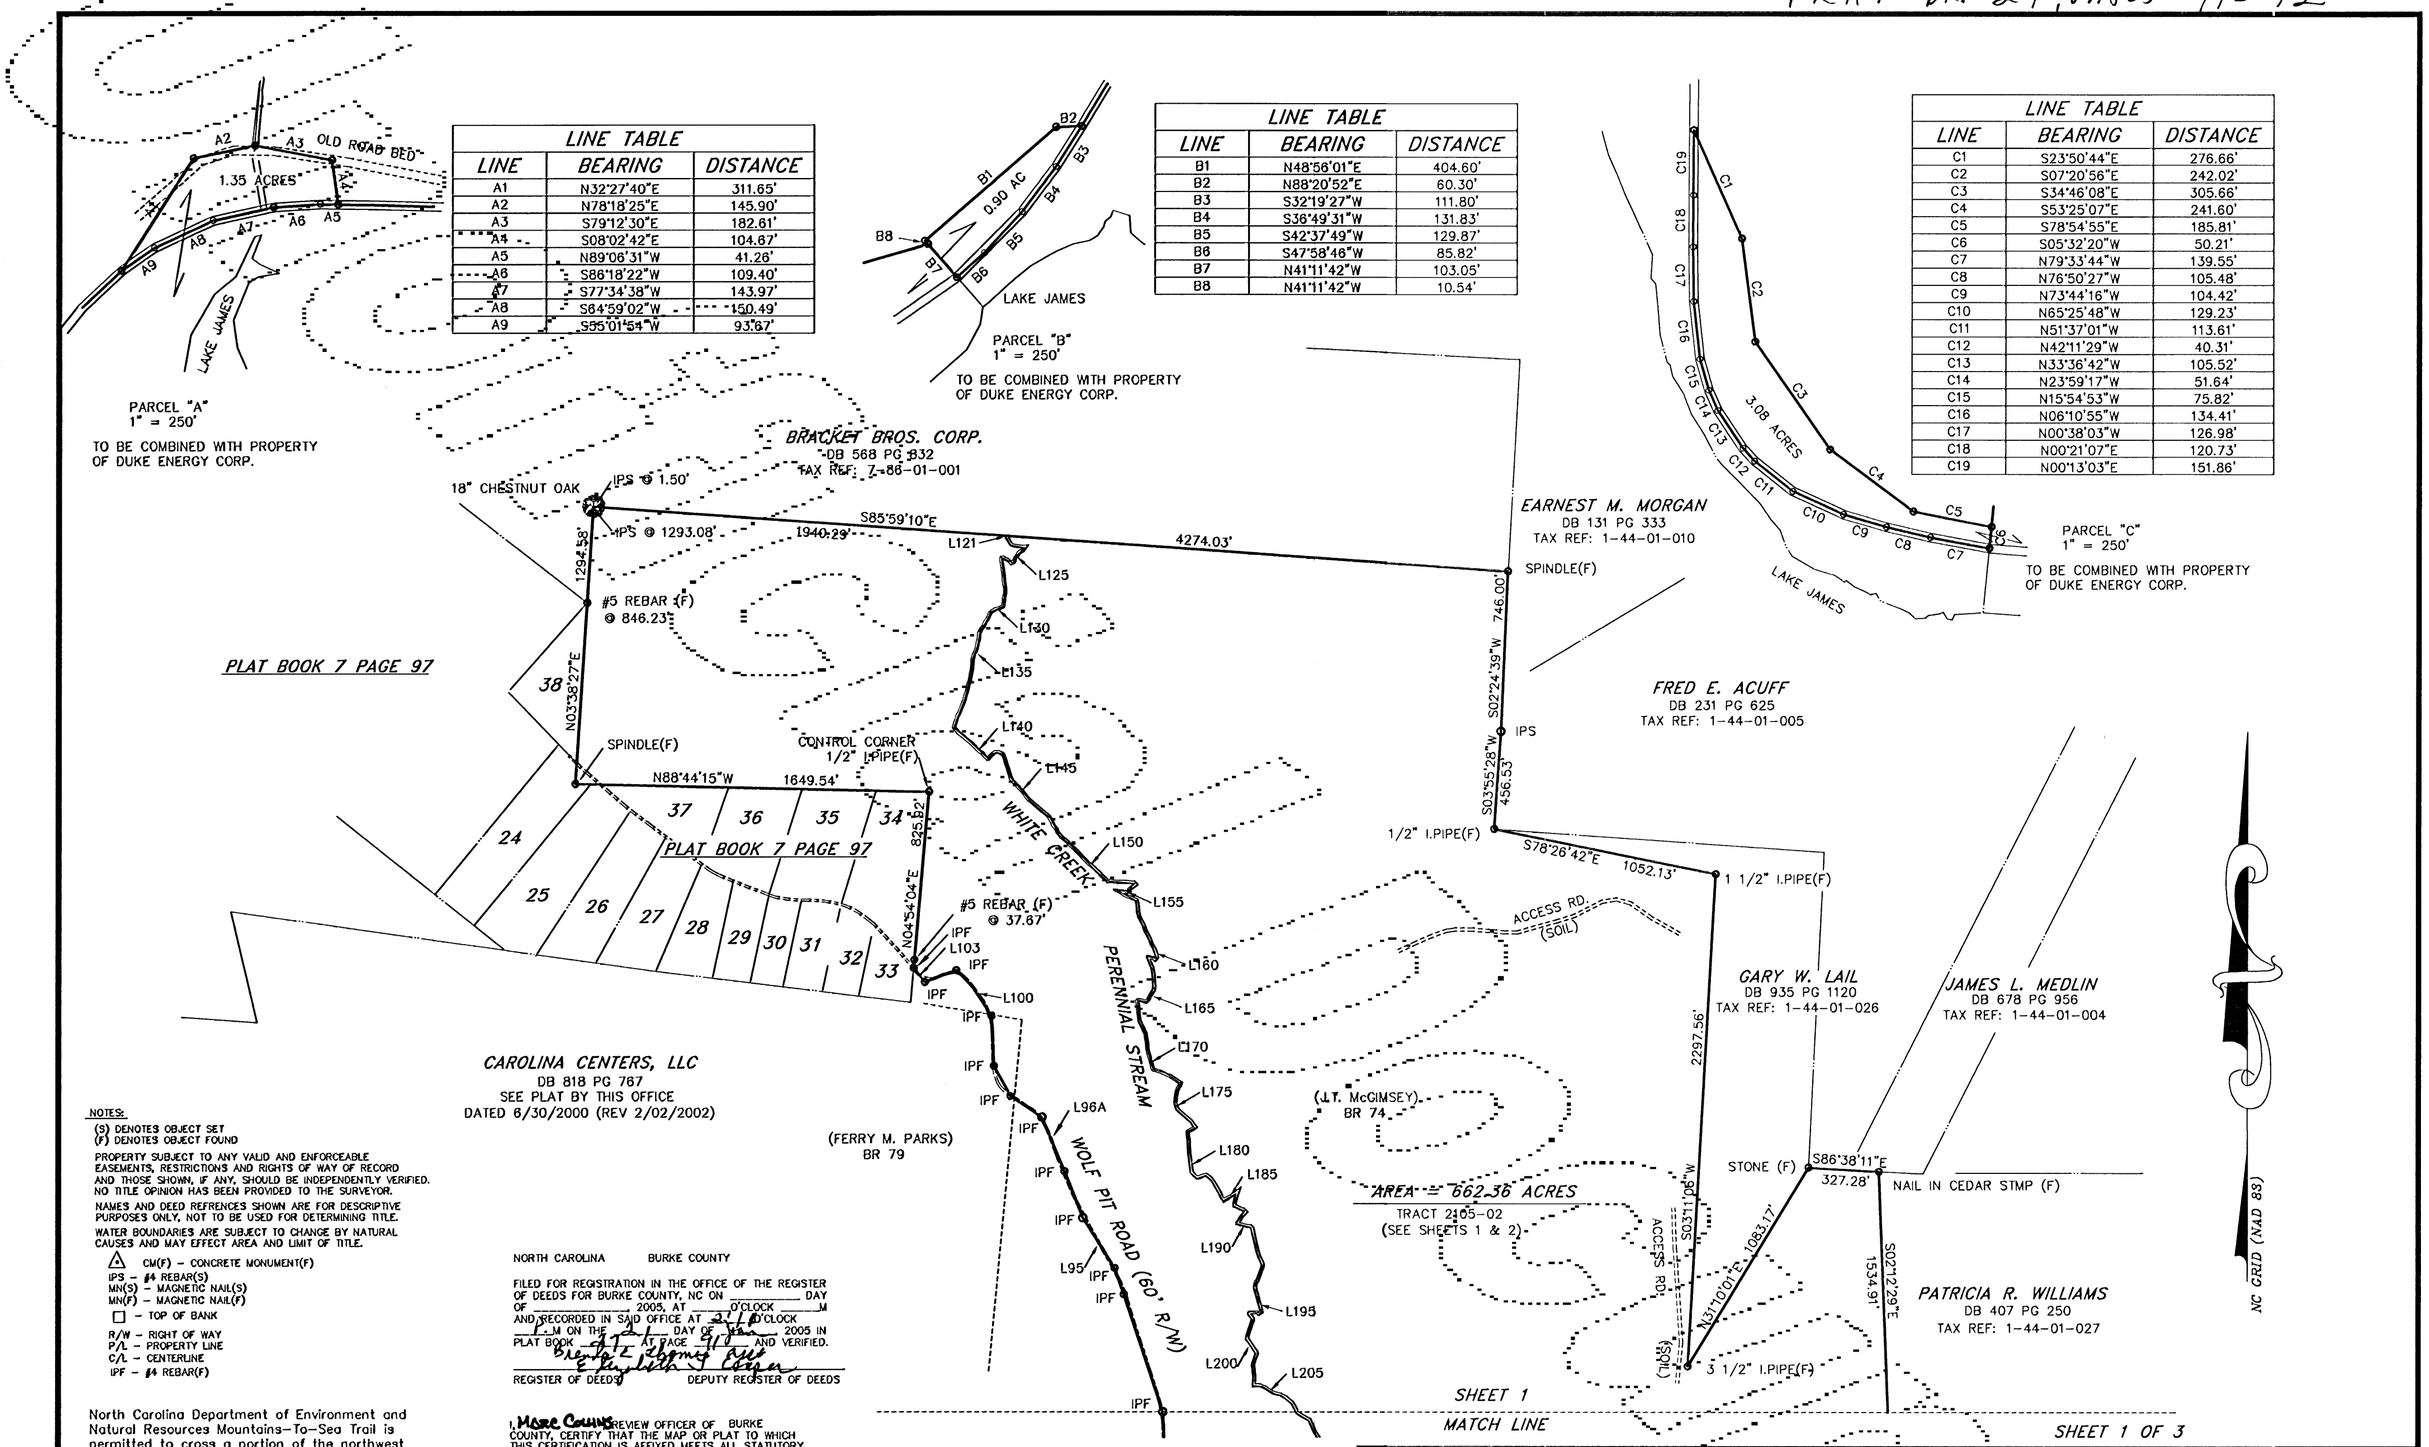


| LINE TABLE | | |
|---|---|---|
| LINE | BEARING | DISTANCE |
| A1 | N32°27'40"E | 311.65' |
| A2 | N78°18'25"E | 145.90' |
| A3 | S79°12'30"E | 182.61' |
| A4 | S08°02'42"E | 104.67' |
| A5 | N89°06'31"W | 41.26' |
| A6 | S86°18'22"W | 109.40' |
| A7 | S77°34'38"W | 143.97' |
| A8 | S64°59'02"W | 150.49' |
| A9 | S55°01'54"W | 93.67' |

| LINE TABLE | | |
|---|---|---|
| LINE | BEARING | DISTANCE |
| B1 | N48°56'01"E | 404.60' |
| B2 | N88°20'52"E | 60.30' |
| B3 | S32°19'27"W | 111.80' |
| B4 | S36°49'31"W | 131.83' |
| B5 | S42°37'49"W | 129.87' |
| B6 | S47°58'46"W | 85.82' |
| B7 | N41°11'42"W | 103.05' |
| B8 | N41°11'42"W | 10.54' |

| LINE TABLE | | |
|---|---|---|
| LINE | BEARING | DISTANCE |
| C1 | S23°50'44"E | 276.66' |
| C2 | S07°20'56"E | 242.02' |
| C3 | S34°46'08"E | 305.66' |
| C4 | S53°25'07"E | 241.60' |
| C5 | S78°54'55"E | 185.81' |
| C6 | S05°32'20"W | 50.21' |
| C7 | N79°33'44"W | 139.55' |
| C8 | N76°50'27"W | 105.48' |
| C9 | N73°44'16"W | 104.42' |
| C10 | N65°25'48"W | 129.23' |
| C11 | N51°37'01"W | 113.61' |
| C12 | N42°11'29"W | 40.31' |
| C13 | N33°36'42"W | 105.52' |
| C14 | N23°59'17"W | 51.64' |
| C15 | N15°54'53"W | 75.82' |
| C16 | N06°10'55"W | 134.41' |
| C17 | N00°38'03"W | 126.98' |
| C18 | N00°21'07"E | 120.73' |
| C19 | N00°13'03"E | 151.86' |

NOTES:

(S) DENOTES OBJECT SET
(F) DENOTES OBJECT FOUND

PROPERTY SUBJECT TO ANY VALID AND ENFORCEABLE EASEMENTS, RESTRICTIONS AND RIGHTS OF WAY OF RECORD AND THOSE SHOWN, IF ANY, SHOULD BE INDEPENDENTLY VERIFIED. NO TITLE OPINION HAS BEEN PROVIDED TO THE SURVEYOR.

NAMES AND DEED REFRENCES SHOWN ARE FOR DESCRIPTIVE PURPOSES ONLY, NOT TO BE USED FOR DETERMINING TITLE.

WATER BOUNDARIES ARE SUBJECT TO CHANGE BY NATURAL CAUSES AND MAY EFFECT AREA AND LIMIT OF TITLE.

△ CM(F) – CONCRETE MONUMENT(F)
IPS – #4 REBAR(S)
MN(S) – MAGNETIC NAIL(S)
MN(F) – MAGNETIC NAIL(F)
□ – TOP OF BANK

R/W – RIGHT OF WAY
P/L – PROPERTY LINE
C/L – CENTERLINE
IPF – #4 REBAR(F)

North Carolina Department of Environment and Natural Resources Mountains-To-Sea Trail is permitted to cross a portion of the northwest corner of the property along with a trail through the tract connecting the Mountains-To-Sea Trail to Highway 126 west of Wolf Pit Road.

THIS SURVEY CREATES A SUBDIVISION OF PROPERTY IN A COUNTY HAVING AN ORDINANCE REGULATING PARCELS OF LAND; NO NEW STREETS CREATED.

TED M. BEVERLY, PLS L-2605

STATE OF NORTH CAROLINA

I certify that this map was drawn from an actual survey made under my supervision and was prepared in accordance with G.S. 47-30 as amended. The unadjusted ratio of precision is 1: 5,000. Boundaries not surveyed, if any, are noted. Deed descriptions are recorded in Book 818, Page 767.

Witness my hand and seal this 20th day of JANUARY, 2005

TED M. BEVERLY
Professional Land Surveyor
L-2605
License No.

NORTH CAROLINA PROFESSIONAL SEAL L-2605 LAND SURVEYOR TED M. BEVERLY

NORTH CAROLINA BURKE COUNTY

FILED FOR REGISTRATION IN THE OFFICE OF THE REGISTER OF DEEDS FOR BURKE COUNTY, NC ON _____ DAY OF _____ 2005, AT _____ O'CLOCK _____ M AND RECORDED IN SAID OFFICE AT 2:15 O'CLOCK P.M ON THE 24 DAY OF Jan 2005 IN PLAT BOOK 27 AT PAGE 91 AND VERIFIED.

REGISTER OF DEEDS / DEPUTY REGISTER OF DEEDS

I, Marc Collins REVIEW OFFICER OF BURKE COUNTY, CERTIFY THAT THE MAP OR PLAT TO WHICH THIS CERTIFICATION IS AFFIXED MEETS ALL STATUTORY REQUIREMENTS FOR RECORDING.

REVIEW OFFICER 1-21-2005 DATE

PLAT PREPARED FOR:

CRESCENT RESOURCES LLC
P.O. BOX 1003
CHARLOTTE, N.C. 28201-1003

GRAPHIC SCALE

500 0 250 500 1000 2000

( IN FEET )
1 inch = 500 ft.

BOUNDARY SURVEY FOR:

CAROLINA CENTERS, LLC

| | | | |
|---|---|---|---|
| SURPLUS TRACT NO. 2105 | | INDEX: | AS SHOWN |
| TOWNSHIP: | LINVILLE-UPPER CRK | TAX I.D.: | AS SHOWN |
| COUNTY: | BURKE | STATE: | NORTH CAROLINA |
| DATE: | FEBRUARY 25, 2002 | JOB NO.: | 0202100 |

REVISIONS

| DATE | DESCRIPTION |
|---|---|
| 9/22/04 | SHOW PARCELS "A", "B" AND "C" (SHEET 2) |
| 1/20/05 | SHOW "MOUNTAINS-TO-SEA TRAIL" NOTE |

CBS Surveying & Mapping, Inc.
114 E. ROBINSON STREET – P. O. BOX 400
GAFFNEY, SC 29342-0190 (864) 489-5068

PLAT BK. 27, PAGES 93-94

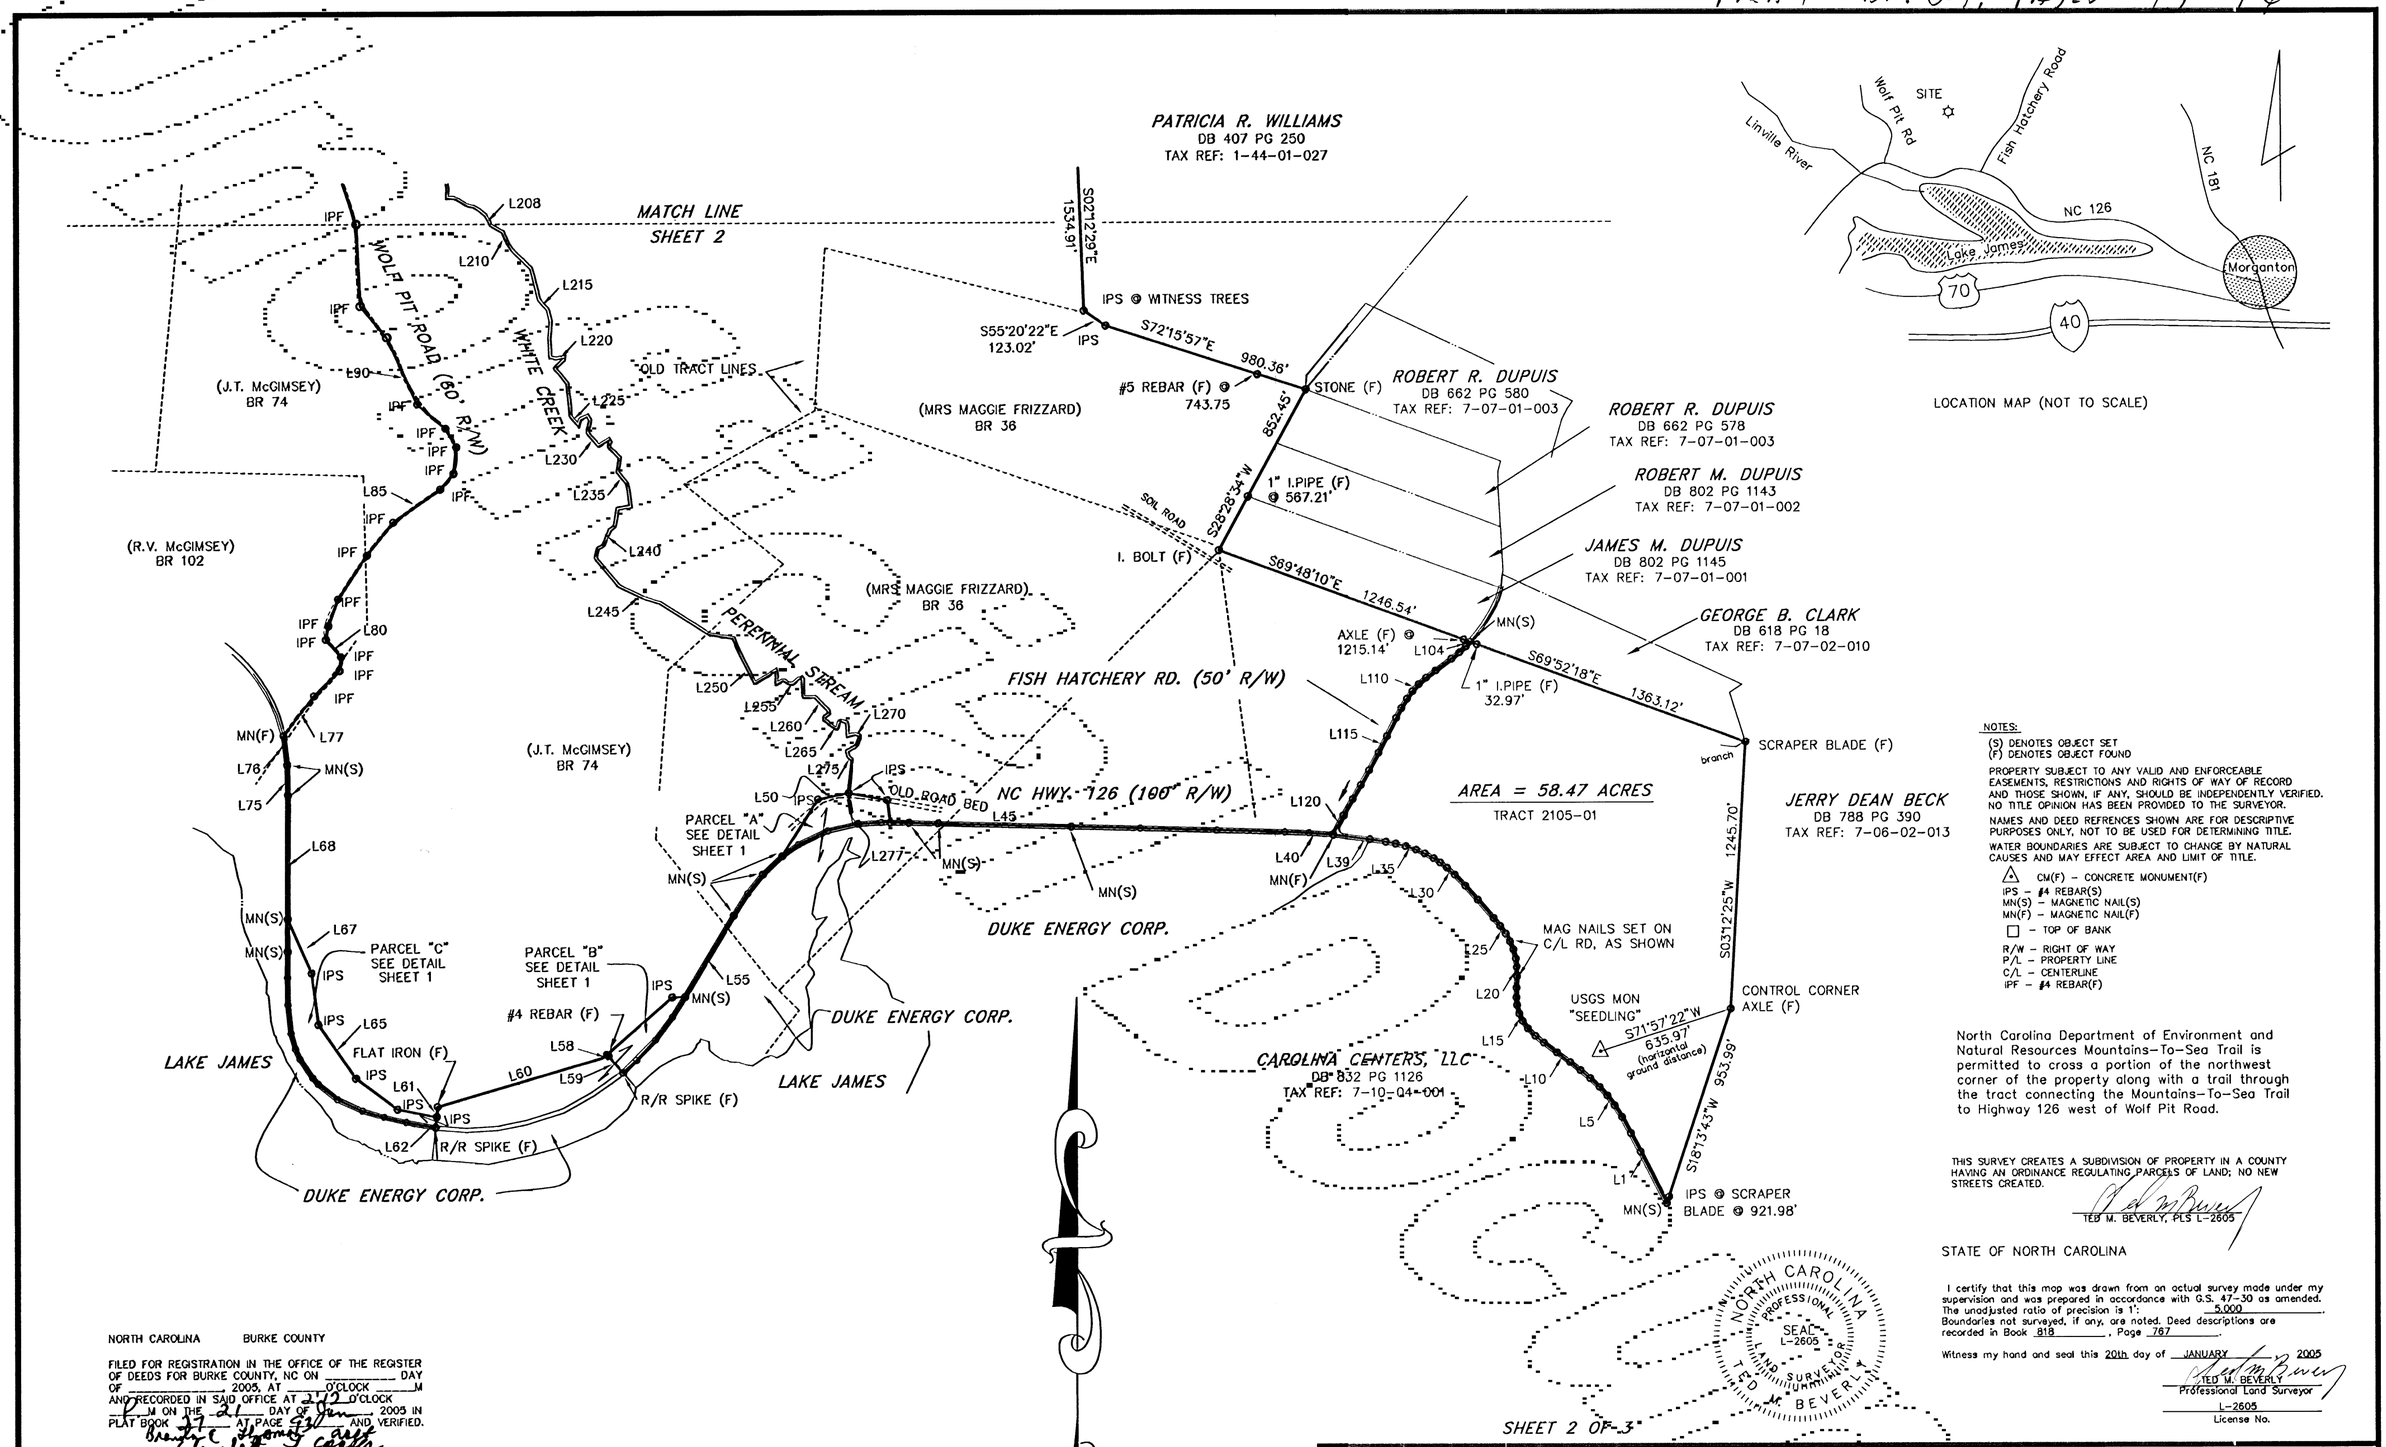


NOTES:

(S) DENOTES OBJECT SET
(F) DENOTES OBJECT FOUND

PROPERTY SUBJECT TO ANY VALID AND ENFORCEABLE EASEMENTS, RESTRICTIONS AND RIGHTS OF WAY OF RECORD AND THOSE SHOWN, IF ANY, SHOULD BE INDEPENDENTLY VERIFIED. NO TITLE OPINION HAS BEEN PROVIDED TO THE SURVEYOR.

NAMES AND DEED REFRENCES SHOWN ARE FOR DESCRIPTIVE PURPOSES ONLY, NOT TO BE USED FOR DETERMINING TITLE.

WATER BOUNDARIES ARE SUBJECT TO CHANGE BY NATURAL CAUSES AND MAY EFFECT AREA AND LIMIT OF TITLE.

△ CM(F) – CONCRETE MONUMENT(F)
IPS – #4 REBAR(S)
MN(S) – MAGNETIC NAIL(S)
MN(F) – MAGNETIC NAIL(F)
□ – TOP OF BANK

R/W – RIGHT OF WAY
P/L – PROPERTY LINE
C/L – CENTERLINE
IPF – #4 REBAR(F)

North Carolina Department of Environment and Natural Resources Mountains-To-Sea Trail is permitted to cross a portion of the northwest corner of the property along with a trail through the tract connecting the Mountains-To-Sea Trail to Highway 126 west of Wolf Pit Road.

THIS SURVEY CREATES A SUBDIVISION OF PROPERTY IN A COUNTY HAVING AN ORDINANCE REGULATING PARCELS OF LAND; NO NEW STREETS CREATED.

TED M. BEVERLY, PLS L-2605

STATE OF NORTH CAROLINA

I certify that this map was drawn from an actual survey made under my supervision and was prepared in accordance with G.S. 47-30 as amended. The unadjusted ratio of precision is 1: 5,000. Boundaries not surveyed, if any, are noted. Deed descriptions are recorded in Book 818, Page 767.

Witness my hand and seal this 20th day of JANUARY, 2005

TED M. BEVERLY
Professional Land Surveyor
L-2605
License No.

NORTH CAROLINA PROFESSIONAL SEAL L-2605 LAND SURVEYOR TED M. BEVERLY

NORTH CAROLINA BURKE COUNTY

FILED FOR REGISTRATION IN THE OFFICE OF THE REGISTER OF DEEDS FOR BURKE COUNTY, NC ON _____ DAY OF _____, 2005, AT ____ O'CLOCK ____M AND RECORDED IN SAID OFFICE AT 2:12 O'CLOCK ____M ON THE 21 DAY OF Jan, 2005 IN PLAT BOOK 27 AT PAGE 93 AND VERIFIED.

REGISTER OF DEEDS — DEPUTY REGISTER OF DEEDS

I, Marc Collins REVIEW OFFICER OF BURKE COUNTY, CERTIFY THAT THE MAP OR PLAT TO WHICH THIS CERTIFICATION IS AFFIXED MEETS ALL STATUTORY REQUIREMENTS FOR RECORDING.

REVIEW OFFICER — DATE 1-21-2005

PLAT PREPARED FOR:

CRESCENT RESOURCES LLC
P.O. BOX 1003
CHARLOTTE, N.C. 28201-1003

GRAPHIC SCALE

500 0 250 500 1000 2000

( IN FEET )
1 inch = 500 ft.

BOUNDARY SURVEY FOR:

CAROLINA CENTERS, LLC

| | | | |
|---|---|---|---|
| SURPLUS TRACT NO. 2105 | | INDEX: | AS SHOWN |
| TOWNSHIP: | LINVILLE-UPPER CRK | TAX I.D.: | AS SHOWN |
| COUNTY: | BURKE | STATE: | NORTH CAROLINA |
| DATE: | FEBRUARY 25, 2002 | JOB NO.: | 0202100 |

REVISIONS

| DATE | DESCRIPTION |
|---|---|
| 9/22/04 | SHOW PARCELS "A", "B" AND "C" (SHEET 2) |
| 1/20/05 | SHOW "MOUNTAINS-TO-SEA TRAIL" NOTE |

CBS Surveying & Mapping, Inc.
114 E. ROBINSON STREET - P. O. BOX 190
GAFFNEY, SC 29342-0190 (864) 489-5068

PLAT BK. 27, PAGES 95-96

COURSES DOWN WHITE CREEK – PERENNIAL STREAM

| LINE-TABLE | | |
|---|---|---|
| LINE | BEARING | DISTANCE |
| L121 | S66°39'54"W | 12.62' |
| L122 | S30°01'58"E | 44.89' |
| L123 | S79°28'41"E | 66.44' |
| L124 | S47°09'53"W | 47.47' |
| L125 | S32°58'18"W | 18.50' |
| L126 | S22°12'21"W | 25.95' |
| L127 | N63°59'42"W | 60.83' |
| L128 | S07°03'58"E | 150.99' |
| L129 | S07°14'05"W | 77.62' |
| L130 | S65°46'02"W | 83.87' |
| L131 | S14°30'46"W | 19.21' |
| L132 | S25°38'45"W | 33.37' |
| L133 | S37°29'23"W | 42.83' |
| L134 | S09°32'51"W | 74.85' |
| L135 | S21°48'32"W | 68.57' |
| L136 | S04°45'27"W | 66.16' |
| L137 | S13°12'58"W | 147.31' |
| L138 | S20°57'17"W | 149.08' |
| L139 | S50°06'06"E | 68.21' |
| L140 | S47°00'22"E | 147.26' |
| L141 | N37°24'43"E | 27.17' |
| L142 | N69°48'14"E | 22.88' |
| L143 | S76°57'26"E | 29.82' |
| L144 | S18°05'11"E | 112.30' |
| L145 | S39°40'20"E | 146.41' |
| L146 | S49°28'48"E | 125.08' |
| L147 | S27°33'01"E | 90.84' |
| L148 | S48°23'09"E | 75.56' |
| L149 | S45°27'36"E | 75.41' |
| L150 | S43°41'24"E | 84.58' |
| L151 | S48°59'57"E | 71.02' |
| L152 | S84°36'45"E | 130.98' |
| L153 | S44°42'33"W | 45.53' |
| L154 | S57°38'59"E | 15.45' |
| L155 | N81°30'37"W | 74.86' |
| L156 | S62°08'36"E | 112.07' |
| L157 | S06°01'55"E | 62.15' |
| L158 | S24°05'49"E | 78.43' |
| L159 | S24°47'47"E | 95.29' |
| L160 | S19°07'14"E | 52.45' |
| L161 | N76°58'08"W | 46.63' |
| L162 | S21°11'09"E | 63.33' |
| L163 | S06°40'14"E | 44.53' |
| L164 | S01°18'08"E | 47.90' |
| L165 | S25°44'48"W | 67.07' |
| L166 | N79°14'46"W | 44.65' |
| L167 | S03°51'07"E | 99.82' |
| L168 | S27°30'57"E | 64.75' |
| L169 | S07°22'09"E | 76.74' |
| L170 | S15°53'54"E | 93.49' |
| L171 | S74°45'33"E | 56.67' |
| L172 | S56°14'39"E | 90.88' |
| L173 | S29°24'44"W | 41.58' |
| L174 | S08°38'53"W | 52.98' |
| L175 | S13°48'03"E | 33.00' |
| L176 | S48°42'14"E | 92.30' |
| L177 | S32°03'05"E | 30.58' |
| L178 | S64°58'08"W | 38.99' |
| L179 | S03°29'56"E | 101.20' |
| L180 | S06°52'55"E | 93.38' |
| L181 | S49°19'30"E | 37.63' |
| L182 | N70°49'04"E | 43.78' |
| L183 | S49°48'09"E | 36.05' |
| L184 | S29°23'22"E | 110.07' |
| L185 | N60°12'02"E | 67.80' |
| L186 | S10°42'55"W | 59.88' |
| L187 | S66°15'34"E | 57.76' |
| L188 | S35°10'47"W | 50.62' |
| L189 | S30°50'29"W | 18.83' |
| L190 | S75°57'06"E | 69.84' |
| L191 | S13°50'54"E | 123.96' |
| L192 | S21°04'34"E | 64.88' |
| L193 | S21°51'44"W | 105.72' |
| L194 | S16°34'15"E | 46.61' |
| L195 | S15°49'39"E | 79.54' |
| L196 | N80°43'26"W | 49.83' |
| L197 | S61°46'57"W | 15.62' |
| L198 | S33°41'47"E | 35.66' |

| LINE TABLE | | |
|---|---|---|
| LINE | BEARING | DISTANCE |
| L199 | S17°21'06"W | 94.23' |
| L200 | S33°50'44"E | 82.48' |
| L201 | S19°02'30"W | 53.18' |
| L202 | S06°14'19"E | 53.76' |
| L203 | S01°57'32"W | 45.93' |
| L204 | S84°11'41"E | 43.63' |
| L205 | S59°00'33"E | 63.32' |
| L206 | S76°39'57"E | 33.52' |
| L207 | S52°13'05"E | 66.53' |
| L208 | S26°30'34"E | 51.68' |
| L209 | S60°28'19"E | 63.37' |
| L210 | S25°00'59"E | 50.62' |
| L211 | S30°47'02"E | 51.27' |
| L212 | S45°38'44"E | 115.76' |
| L213 | S14°15'41"E | 111.17' |
| L214 | S13°32'26"E | 39.38' |
| L215 | S41°12'51"E | 61.51' |
| L216 | S12°52'49"E | 56.11' |
| L217 | S04°46'42"W | 70.07' |
| L218 | S02°26'35"E | 95.98' |
| L219 | S77°15'15"E | 32.21' |
| L220 | N80°46'57"E | 34.99' |
| L221 | S41°46'11"W | 66.33' |
| L222 | S41°23'16"E | 48.49' |
| L223 | S37°06'20"E | 45.02' |
| L224 | S05°46'25"E | 152.73' |
| L225 | S41°12'04"E | 62.92' |
| L226 | N13°35'51"E | 32.87' |
| L227 | N64°15'37"E | 33.90' |
| L228 | S28°49'44"E | 20.62' |
| L229 | S12°10'36"W | 58.84' |
| L230 | S39°42'34"E | 82.78' |
| L231 | N59°26'51"E | 61.31' |
| L232 | S08°24'05"W | 34.24' |
| L233 | S42°58'25"E | 72.58' |
| L234 | S08°45'54"W | 66.31' |
| L235 | S39°14'26"E | 72.10' |
| L236 | S07°51'45"E | 99.79' |
| L237 | S79°48'44"W | 60.75' |
| L238 | S09°29'51"W | 87.19' |
| L239 | S58°33'24"W | 25.45' |
| L240 | S21°45'56"W | 79.46' |
| L241 | S63°37'29"W | 25.67' |
| L242 | S16°34'42"W | 52.25' |
| L243 | S39°33'50"E | 173.76' |
| L244 | S84°14'10"E | 65.09' |
| L245 | S64°02'37"E | 65.09' |
| L246 | S73°03'08"E | 76.98' |
| L247 | S57°35'14"E | 267.72' |
| L248 | S80°12'22"E | 119.25' |
| L249 | S23°05'08"E | 91.48' |
| L250 | S27°20'13"E | 141.23' |
| L251 | N60°15'15"E | 113.29' |
| L252 | S02°31'41"E | 62.40' |
| L253 | N59°00'21"E | 35.89' |
| L254 | S63°20'16"E | 37.16' |
| L255 | N89°16'33"E | 15.83' |
| L256 | N48°53'20"E | 50.04' |
| L257 | S04°49'49"E | 55.63' |
| L258 | S05°11'57"E | 39.38' |
| L259 | S87°19'56"E | 54.20' |
| L260 | S43°45'35"E | 79.33' |
| L261 | S29°01'06"E | 16.68' |
| L262 | S54°19'51"W | 26.47' |
| L263 | S01°35'31"W | 15.61' |
| L264 | S49°42'10"E | 47.44' |
| L265 | S61°04'26"E | 30.65' |
| L266 | N20°36'50"E | 41.57' |
| L267 | S69°18'50"E | 27.99' |
| L268 | S03°40'59"E | 62.66' |
| L269 | N77°00'44"E | 37.77' |
| L270 | S74°50'20"E | 21.87' |
| L271 | S19°14'15"W | 44.34' |
| L272 | S61°04'37"W | 55.08' |
| L273 | S15°29'41"E | 31.03' |
| L274 | S39°20'29"E | 3.98' |
| L275 | S50°11'04"E | 18.49' |
| L276 | S04°48'19"W | 165.77' |
| L277 | S08°42'43"E | 136.28' |

COURSES ALONG HWY 126, WOLF PIT RD AND FISH HATCHERY RD

| LINE TABLE | | |
|---|---|---|
| LINE | BEARING | DISTANCE |
| L1 | N26°58'37"W | 267.74' |
| L2 | N27°21'02"W | 98.10' |
| L3 | N28°40'09"W | 86.16' |
| L4 | N31°57'07"W | 63.92' |
| L5 | N36°29'29"W | 57.00' |
| L6 | N41°57'07"W | 53.89' |
| L7 | N46°51'07"W | 59.91' |
| L8 | N50°17'27"W | 58.91' |
| L9 | N52°04'06"W | 61.17' |
| L10 | N53°25'08"W | 76.12' |
| L11 | N53°00'05"W | 75.94' |
| L12 | N50°58'13"W | 50.94' |
| L13 | N45°05'04"W | 48.81' |
| L14 | N35°10'54"W | 42.99' |
| L15 | N24°19'18"W | 38.03' |
| L16 | N14°05'17"W | 41.80' |
| L17 | N04°47'34"W | 34.95' |
| L18 | N00°38'54"E | 45.75' |
| L19 | N02°08'26"E | 52.60' |
| L20 | N00°38'49"W | 43.16' |
| L21 | N06°37'55"W | 40.47' |
| L22 | N14°47'33"W | 43.94' |
| L23 | N22°24'13"W | 40.74' |
| L24 | N29°11'59"W | 41.10' |
| L25 | N35°37'23"W | 44.28' |
| L26 | N39°18'50"W | 48.31' |
| L27 | N40°39'50"W | 112.03' |
| L28 | N41°33'07"W | 87.40' |
| L29 | N43°34'29"W | 71.49' |
| L30 | N47°52'01"W | 48.26' |
| L31 | N52°28'36"W | 40.22' |
| L32 | N56°33'03"W | 36.10' |
| L33 | N61°36'57"W | 46.82' |
| L34 | N66°07'01"W | 44.92' |
| L35 | N71°05'25"W | 50.50' |
| L36 | N75°28'34"W | 47.56' |
| L37 | N78°55'50"W | 46.82' |
| L38 | N80°57'55"W | 75.66' |
| L39 | N82°49'12"W | 171.47' |
| L40 | N85°36'06"W | 112.87' |
| L41 | N87°32'48"W | 113.34' |
| L42 | N88°20'51"W | 316.52' |
| L43 | N88°30'21"W | 358.28' |
| L44 | N88°34'01"W | 322.48' |
| L45 | N88°29'30"W | 619.86' |
| L46 | N88°25'23"W | 135.89' |
| L47 | N89°06'31"W | 86.34' |
| L48 | N08°02'42"W | 104.66' |
| L49 | N79°12'30"W | 182.60' |
| L50 | S78°18'25"W | 145.89' |
| L51 | S32°27'40"W | 311.65' |
| L52 | S46°46'28"W | 124.37' |
| L53 | S38°30'33"W | 113.04' |
| L54 | S32°41'18"W | 122.62' |
| L55 | S30°57'37"W | 441.12' |
| L56 | N88°20'52"E | 60.29' |
| L57 | S48°36'01"W | 404.60' |
| L58 | S41°11'42"E | 10.53' |
| L59 | N41°11'42"W | 103.05' |

| LINE TABLE | | |
|---|---|---|
| LINE | BEARING | DISTANCE |
| L60 | S73°45'27"W | 830.92' |
| L61 | S05°32'20"W | 48.10' |
| L62 | S05°32'20"W | 50.21' |
| L63 | N78°54'55"W | 185.81' |
| L64 | N53°25'07"W | 241.60' |
| L65 | N34°46'08"W | 305.66' |
| L66 | N07°20'56"W | 242.01' |
| L67 | N23°50'44"W | 276.66' |
| L68 | N00°13'03"E | 577.74' |
| L69 | NOT USED | |
| L70 | NOT USED | |
| L71 | NOT USED | |
| L72 | NOT USED | |
| L73 | NOT USED | |
| L74 | NOT USED | |
| L75 | N01°20'46"W | 139.55' |
| L76 | N06°53'08"W | 136.41' |
| L77 | N37°20'43"E | 234.33' |
| L78 | N45°24'08"E | 166.64' |
| L79 | N05°53'23"E | 65.43' |
| L80 | N41°26'18"W | 105.99' |
| L81 | N09°51'17"E | 65.23' |
| L82 | N20°10'13"E | 133.10' |
| L83 | N33°20'48"E | 244.79' |
| L84 | N38°38'44"E | 197.48' |
| L85 | N55°06'32"E | 267.68' |
| L86 | N40°15'45"E | 95.86' |
| L87 | N06°05'14"E | 123.65' |
| L88 | N30°00'48"W | 100.79' |
| L89 | N49°04'19"W | 173.17' |
| L90 | N24°28'36"W | 342.23' |
| L91 | N40°15'56"W | 191.13' |
| L92 | N02°50'35"W | 382.94' |
| L93 | N18°28'10"W | 577.37' |
| L94 | N19°20'17"W | 129.48' |
| L95 | N32°18'28"W | 276.71' |
| L96 | N21°33'55"W | 233.68' |
| L96A | N22°39'04"W | 273.40' |
| L97 | N56°06'07"W | 175.24' |
| L98 | N29°04'04"W | 161.24' |
| L99 | N02°44'31"W | 234.06' |
| L100 | N33°26'20"W | 160.35' |
| L101 | N44°24'45"W | 108.74' |
| L102 | S69°31'45"W | 155.58' |
| L103 | N38°48'29"W | 82.96' |
| L104 | S42°56'22"W | 28.34' |
| L105 | S47°21'33"W | 40.85' |
| L106 | S51°38'52"W | 47.47' |
| L107 | S53°17'51"W | 91.44' |
| L108 | S52°47'26"W | 55.64' |
| L109 | S48°21'04"W | 46.39' |
| L110 | S41°45'28"W | 42.88' |
| L111 | S36°00'23"W | 43.81' |
| L112 | S31°04'18"W | 50.88' |
| L113 | S28°09'10"W | 52.23' |
| L114 | S26°32'42"W | 95.48' |
| L115 | S27°09'28"W | 86.50' |
| L116 | S28°17'51"W | 92.22' |
| L117 | S29°06'29"W | 78.91' |
| L118 | S30°13'22"W | 75.22' |
| L119 | S36°06'45"W | 88.41' |
| L120 | S27°38'33"W | 100.94' |

NOTES:

(S) DENOTES OBJECT SET
(F) DENOTES OBJECT FOUND

PROPERTY SUBJECT TO ANY VALID AND ENFORCEABLE EASEMENTS, RESTRICTIONS AND RIGHTS OF WAY OF RECORD AND THOSE SHOWN, IF ANY, SHOULD BE INDEPENDENTLY VERIFIED. NO TITLE OPINION HAS BEEN PROVIDED TO THE SURVEYOR.

NAMES AND DEED REFRENCES SHOWN ARE FOR DESCRIPTIVE PURPOSES ONLY, NOT TO BE USED FOR DETERMINING TITLE.

WATER BOUNDARIES ARE SUBJECT TO CHANGE BY NATURAL CAUSES AND MAY EFFECT AREA AND LIMIT OF TITLE.

△ CM(F) – CONCRETE MONUMENT(F)
IPS – #4 REBAR(S)
MN(S) – MAGNETIC NAIL(S)
MN(F) – MAGNETIC NAIL(F)
□ – TOP OF BANK

R/W – RIGHT OF WAY
P/L – PROPERTY LINE
C/L – CENTERLINE
IPF – #4 REBAR(F)

North Carolina Department of Environment and Natural Resources Mountains-To-Sea Trail is permitted to cross a portion of the northwest corner of the property along with a trail through the tract connecting the Mountains-To-Sea Trail to Highway 126 west of Wolf Pit Road.

NORTH CAROLINA BURKE COUNTY

FILED FOR REGISTRATION IN THE OFFICE OF THE REGISTER OF DEEDS FOR BURKE COUNTY, NC ON _____ DAY OF _____, 2005, AT _____ O'CLOCK _____M AND RECORDED IN SAID OFFICE AT 3:17 O'CLOCK P M ON THE 21 DAY OF Jan 2005 IN PLAT BOOK 27 AT PAGE 95-96 AND VERIFIED.

Brenda G Thomas asst
Elizabeth J Cooper

REGISTER OF DEEDS DEPUTY REGISTER OF DEEDS

I, MARC COLLINS REVIEW OFFICER OF BURKE COUNTY, CERTIFY THAT THE MAP OR PLAT TO WHICH THIS CERTIFICATION IS AFFIXED MEETS ALL STATUTORY REQUIREMENTS FOR RECORDING.

Marc Collins 1-21-2005
REVIEW OFFICER DATE

PLAT PREPARED FOR:

CRESCENT RESOURCES LLC
P.O. BOX 1003
CHARLOTTE, N.C. 28201-1003

SHEET 3 OF 3

STATE OF NORTH CAROLINA

I certify that this map was drawn from an actual survey made under my supervision and was prepared in accordance with G.S. 47-30 as amended. The unadjusted ratio of precision is 1: 5,000. Boundaries not surveyed, if any, are noted. Deed descriptions are recorded in Book 818, Page 787.

Witness my hand and seal this 20th day of JANUARY 2005

TED M. BEVERLY
Professional Land Surveyor
L-2605
License No.

NORTH CAROLINA PROFESSIONAL SEAL L-2605 LAND SURVEYOR TED M. BEVERLY

BOUNDARY SURVEY FOR:

CAROLINA CENTERS, LLC

SURPLUS TRACT NO. 2105 INDEX: AS SHOWN
TOWNSHIP: LINVILLE-UPPER CRK TAX I.D.: AS SHOWN
COUNTY: BURKE STATE: NORTH CAROLINA
DATE: FEBRUARY 25, 2002 JOB NO.: 0202100

REVISIONS

| DATE | DESCRIPTION |
|---|---|
| 9/22/04 | SHOW PARCELS "A", "B" AND "C" (SHEET 2) |
| 1/20/05 | SHOW "MOUNTAINS-TO-SEA TRAIL" NOTE |

CBS Surveying & Mapping, Inc.
114 E. ROBINSON STREET - P. O. BOX 190
GAFFNEY, SC 29342-0190 (864) 489-5068