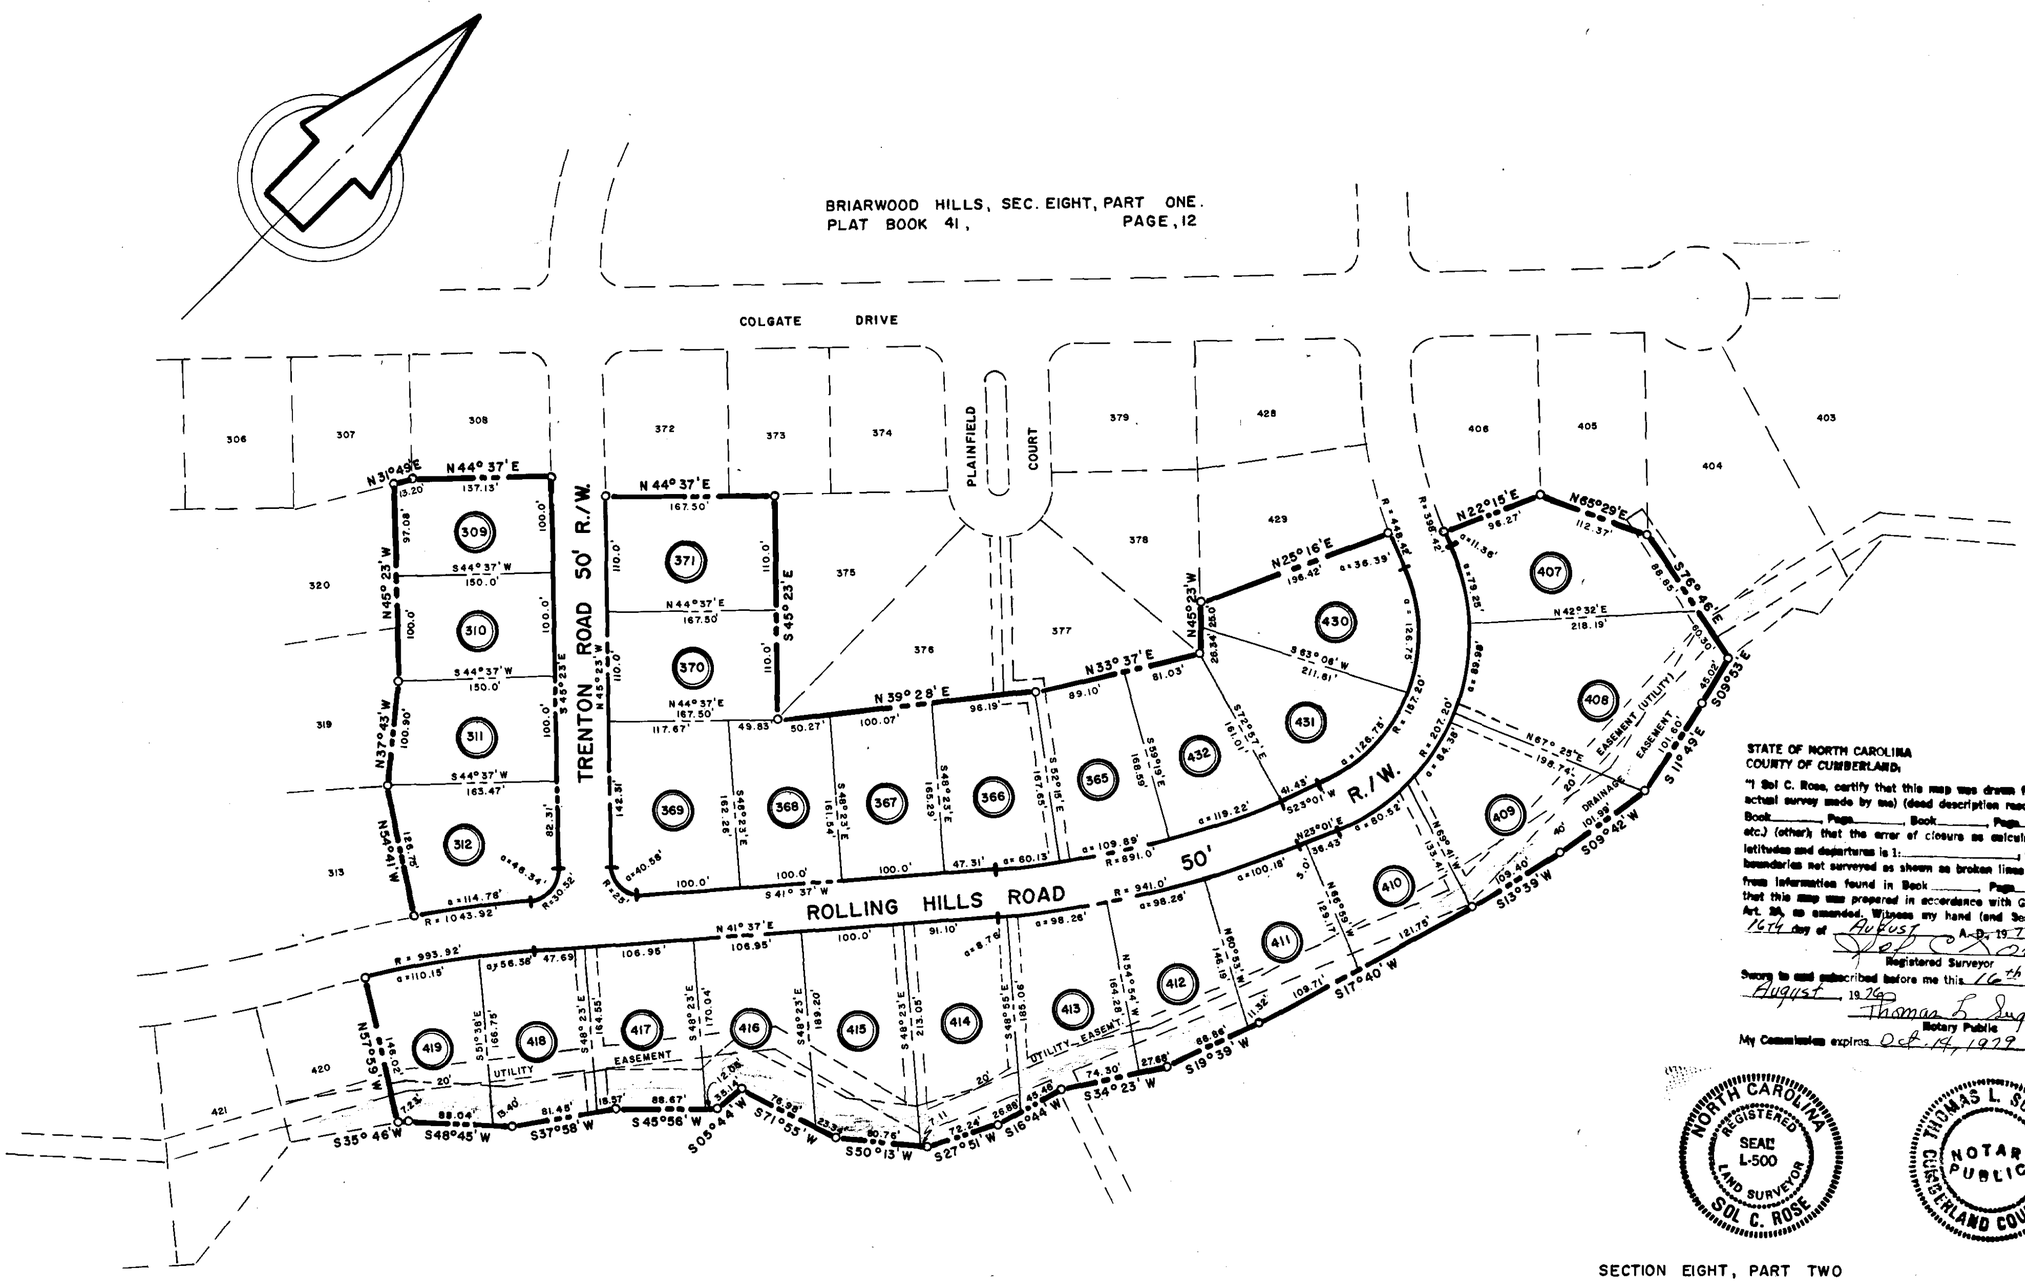

STATE OF NORTH CAROLINA
COUNTY OF CUMBERLAND:

"I Sol C. Rose, certify that this map was drawn from (an actual survey made by me) (deed description recorded in Book____, Page____, Book____, Page____ etc.) (other); that the error of closure as calculated by latitudes and departures is 1:____; that the boundaries not surveyed as shown as broken lines plotted from information found in Book____, Page____; that this map was prepared in accordance with G. S. 47, Art. 18, as amended. Witness my hand (and Seal) this 16th day of August A.D. 19 76.

Sol C. Rose
Registered Surveyor

Sworn to and subscribed before me this 16th day of August, 19 76

Thomas L. Suggs
Notary Public

My Commission expires Oct. 14, 1979

NORTH CAROLINA REGISTERED SEAL L-500 LAND SURVEYOR SOL C. ROSE

THOMAS L. SUGGS NOTARY PUBLIC CUMBERLAND COUNTY, N.C.

SECTION EIGHT, PART TWO

BRIARWOOD HILLS

PROPERTY OF BROADWELL CONSTRUCTION COMPANY
CROSS CREEK TWP. CUMBERLAND COUNTY
FAYETTEVILLE NORTH CAROLINA
SCALE: 1" = 100' AUGUST, 1976

ROSE AND PURCELL INC.
SURVEYORS ENGINEERS PLANNERS

0 100 200 300 400 500

North Carolina, Cumberland County
The foregoing or annexed certificate of
Thomas L. Suggs
Notary Public/Notaries Public is/are certified to be correct.
This instrument was presented for registration and recorded in this Office at Book 44, Page 8.
This 22 day of Sept, 1976 at 4:40 O'clock P.M.

Marion Clark
Register of Deeds
By Peggy J. McLean
Deputy Register of Deeds

Approved by the Cumberland County Joint Planning Board on the 20 day of Sept, 1976.
Signed Chas. D. Collier (Seal)
Chairman

Know all men by these presents, that (WE) hereby acknowledge this plat and allotment to be (OUR) free act and deed and that (WE) do hereby dedicate to public use as (STREETS AND EASEMENTS) forever all areas so shown or indicated on said plat:

IN ADDITION TO EASEMENTS SHOWN
BROADWELL CONSTRUCTION COMPANY
DEDICATE FOR USE AS DRAINAGE SWALES AND PIPE LINES AND EASEMENT, 5' EACH SIDE OF THE LINE ALONG ALL INTERIOR LOT LINES.

8

44-8